

○ CREATIVE ARCHITECTURE LIMITED
■ THIS DRAWING IS THE SUBJECT OF COPYRIGHT WHICH VESTS IN CREATIVE ARCHITECTURE LIMITED. IT IS AN INFRINGEMENT OF COPYRIGHT TO REPRODUCE THIS DRAWING, BY WHATEVER MEANS, INCLUDING ELECTRONIC, WITHOUT THE EXPRESS WRITTEN CONSENT OF CREATIVE ARCHITECTURE LIMITED WHICH RESERVES ALL ITS RIGHTS
CREATIVE ARCHITECTURE LIMITED ASSERTS ITS RIGHTS TO BE IDENTIFIED AS THE AUTHOR OF THIS DESIGN
■ DRAWING NOT TO BE SCALED.
■ REPORT ERRORS & OMISSIONS TO ARCHITECT.
■ CHECK ALL DIMENSIONS ON SITE
■ DRAWING TO BE READ IN CONJUNCTION WITH THE HEALTH AND SAFETY PLAN AND ALL RELEVANT RISK ASSESSMENTS





Area Schedule (GIA)		
Block Number	Level	Area
Plot 7	00 GF Level	48.4 m²
	01 FF Level	42.0 m²
Plot 8	00 GF Level	48.5 m²
	01 FF Level	41.5 m²
Plot 9	00 GF Level	48.6 m²
	01 FF Level	41.7 m²
Plot 10	00 GF Level	48.4 m²
	01 FF Level	41.6 m²
Plot 11	00 GF Level	48.4 m²
	01 FF Level	41.8 m²

Roof Plan
1 : 100

Second Floor Plan
1 : 100

First Floor Plan
1 : 100

Ground Floor Plan
1 : 100

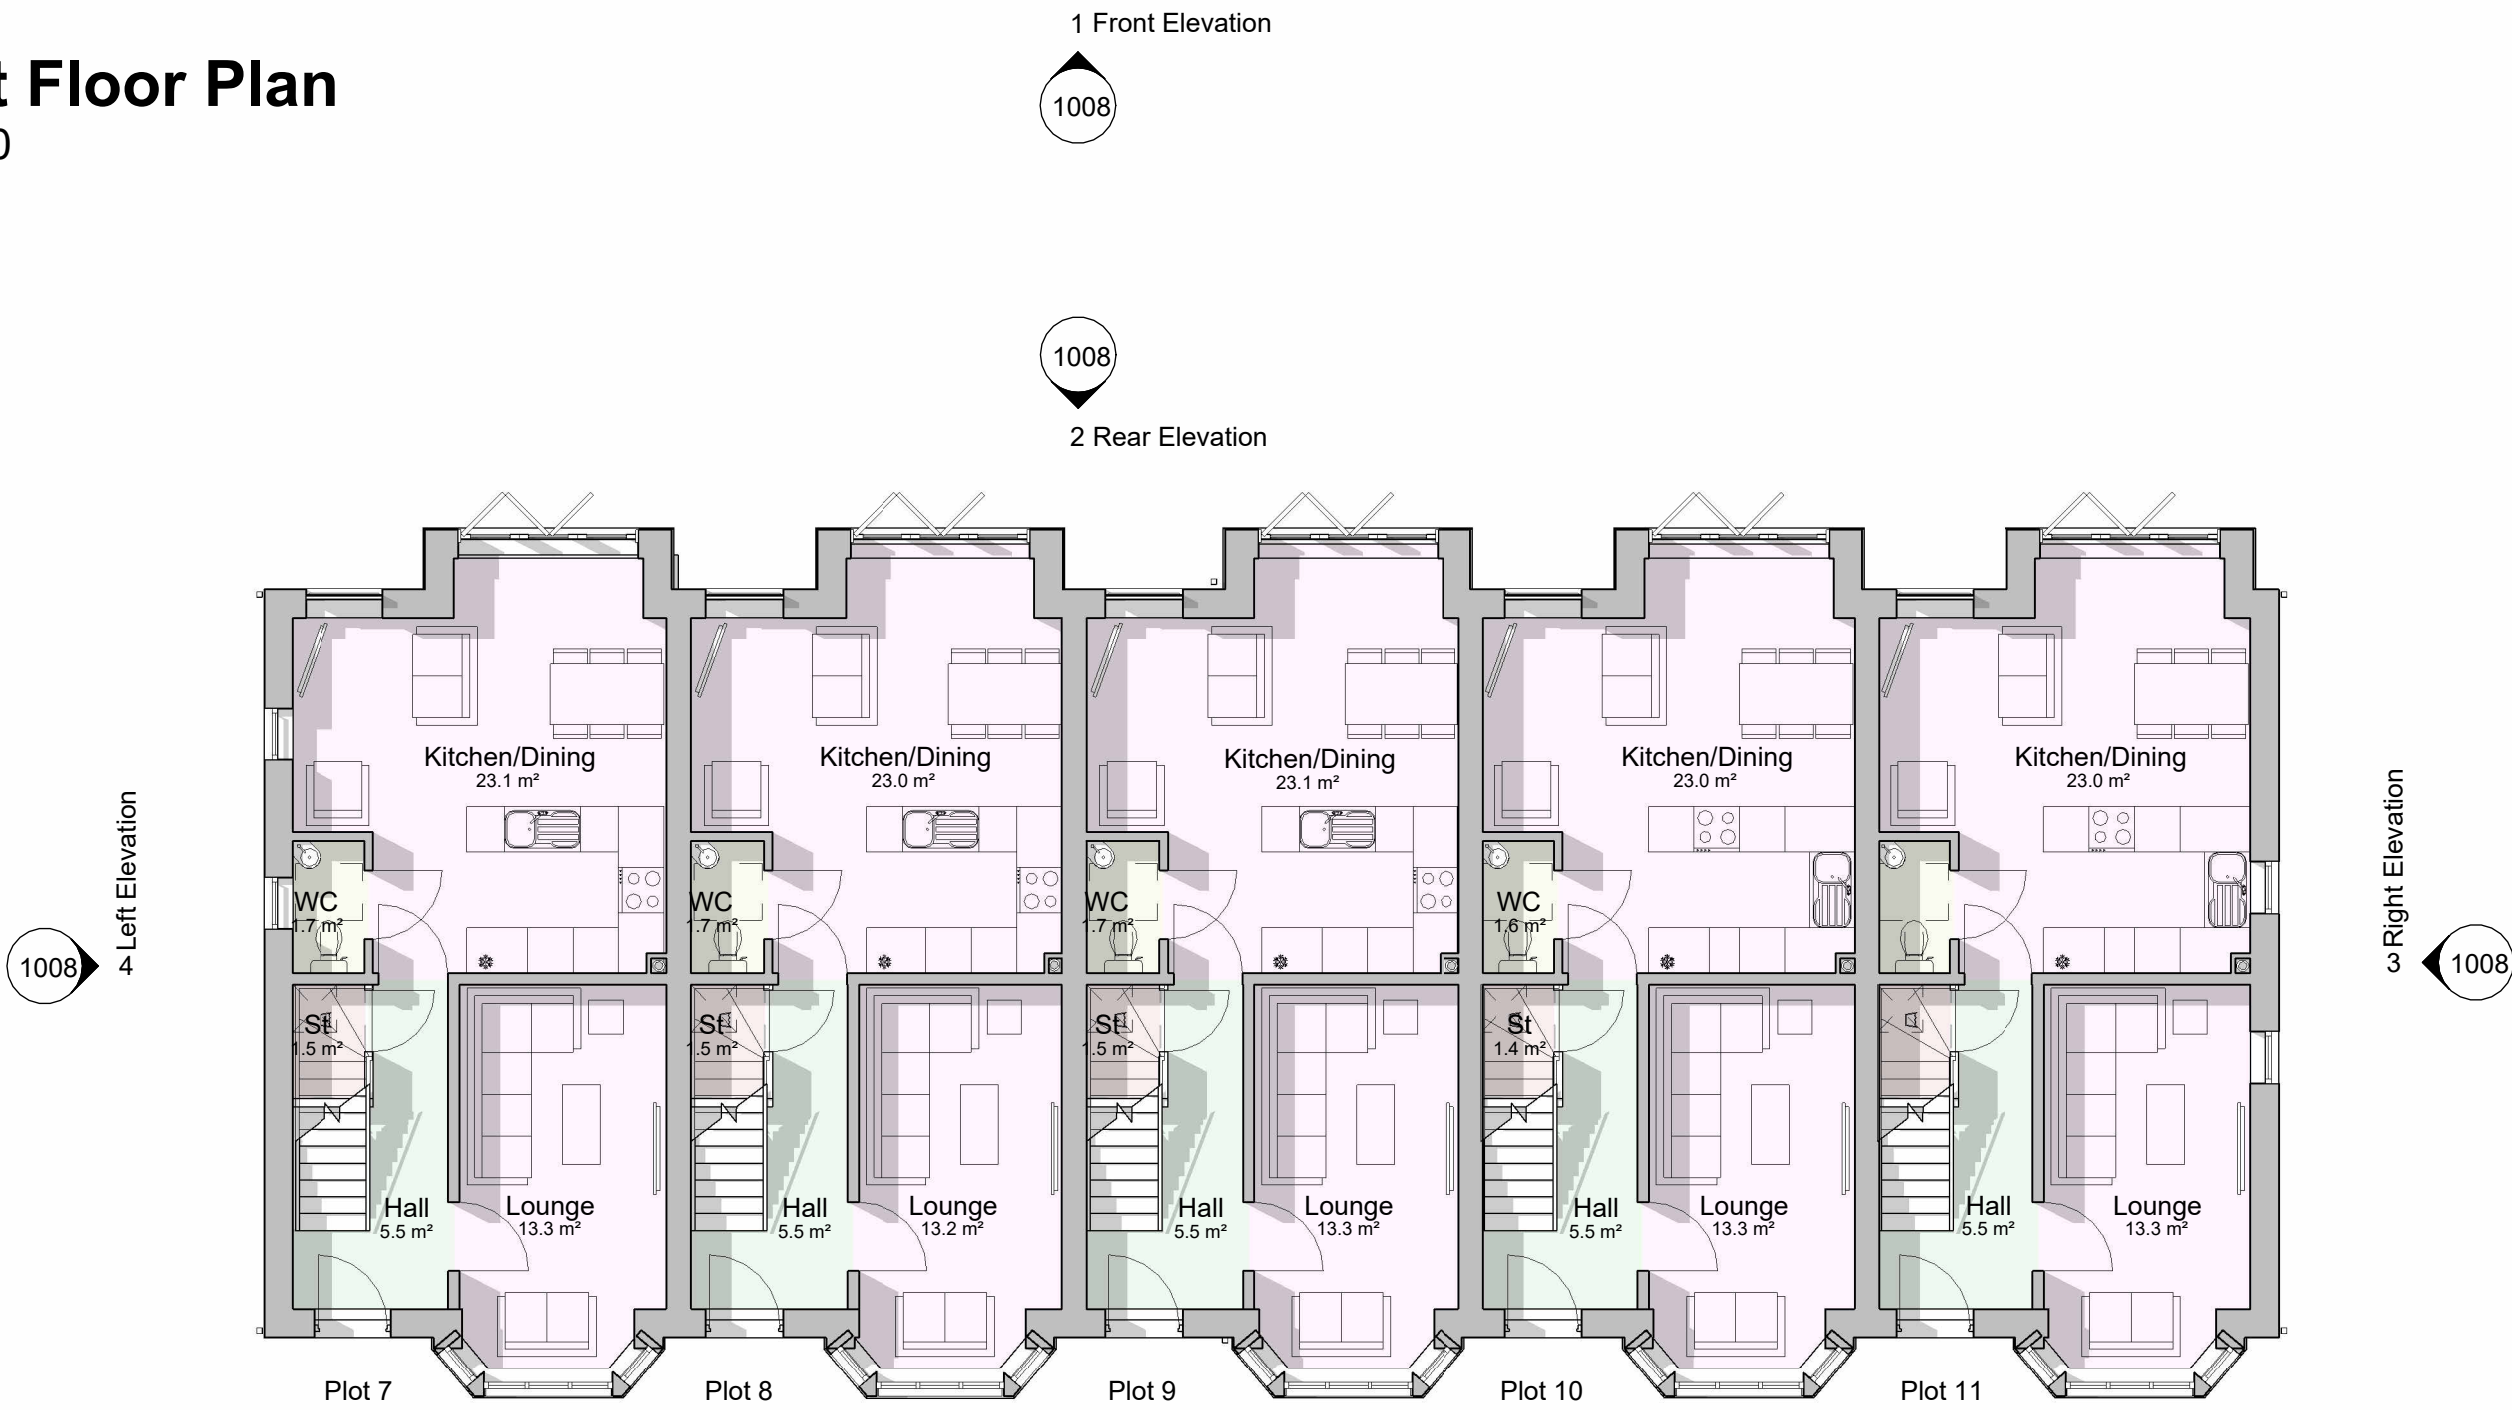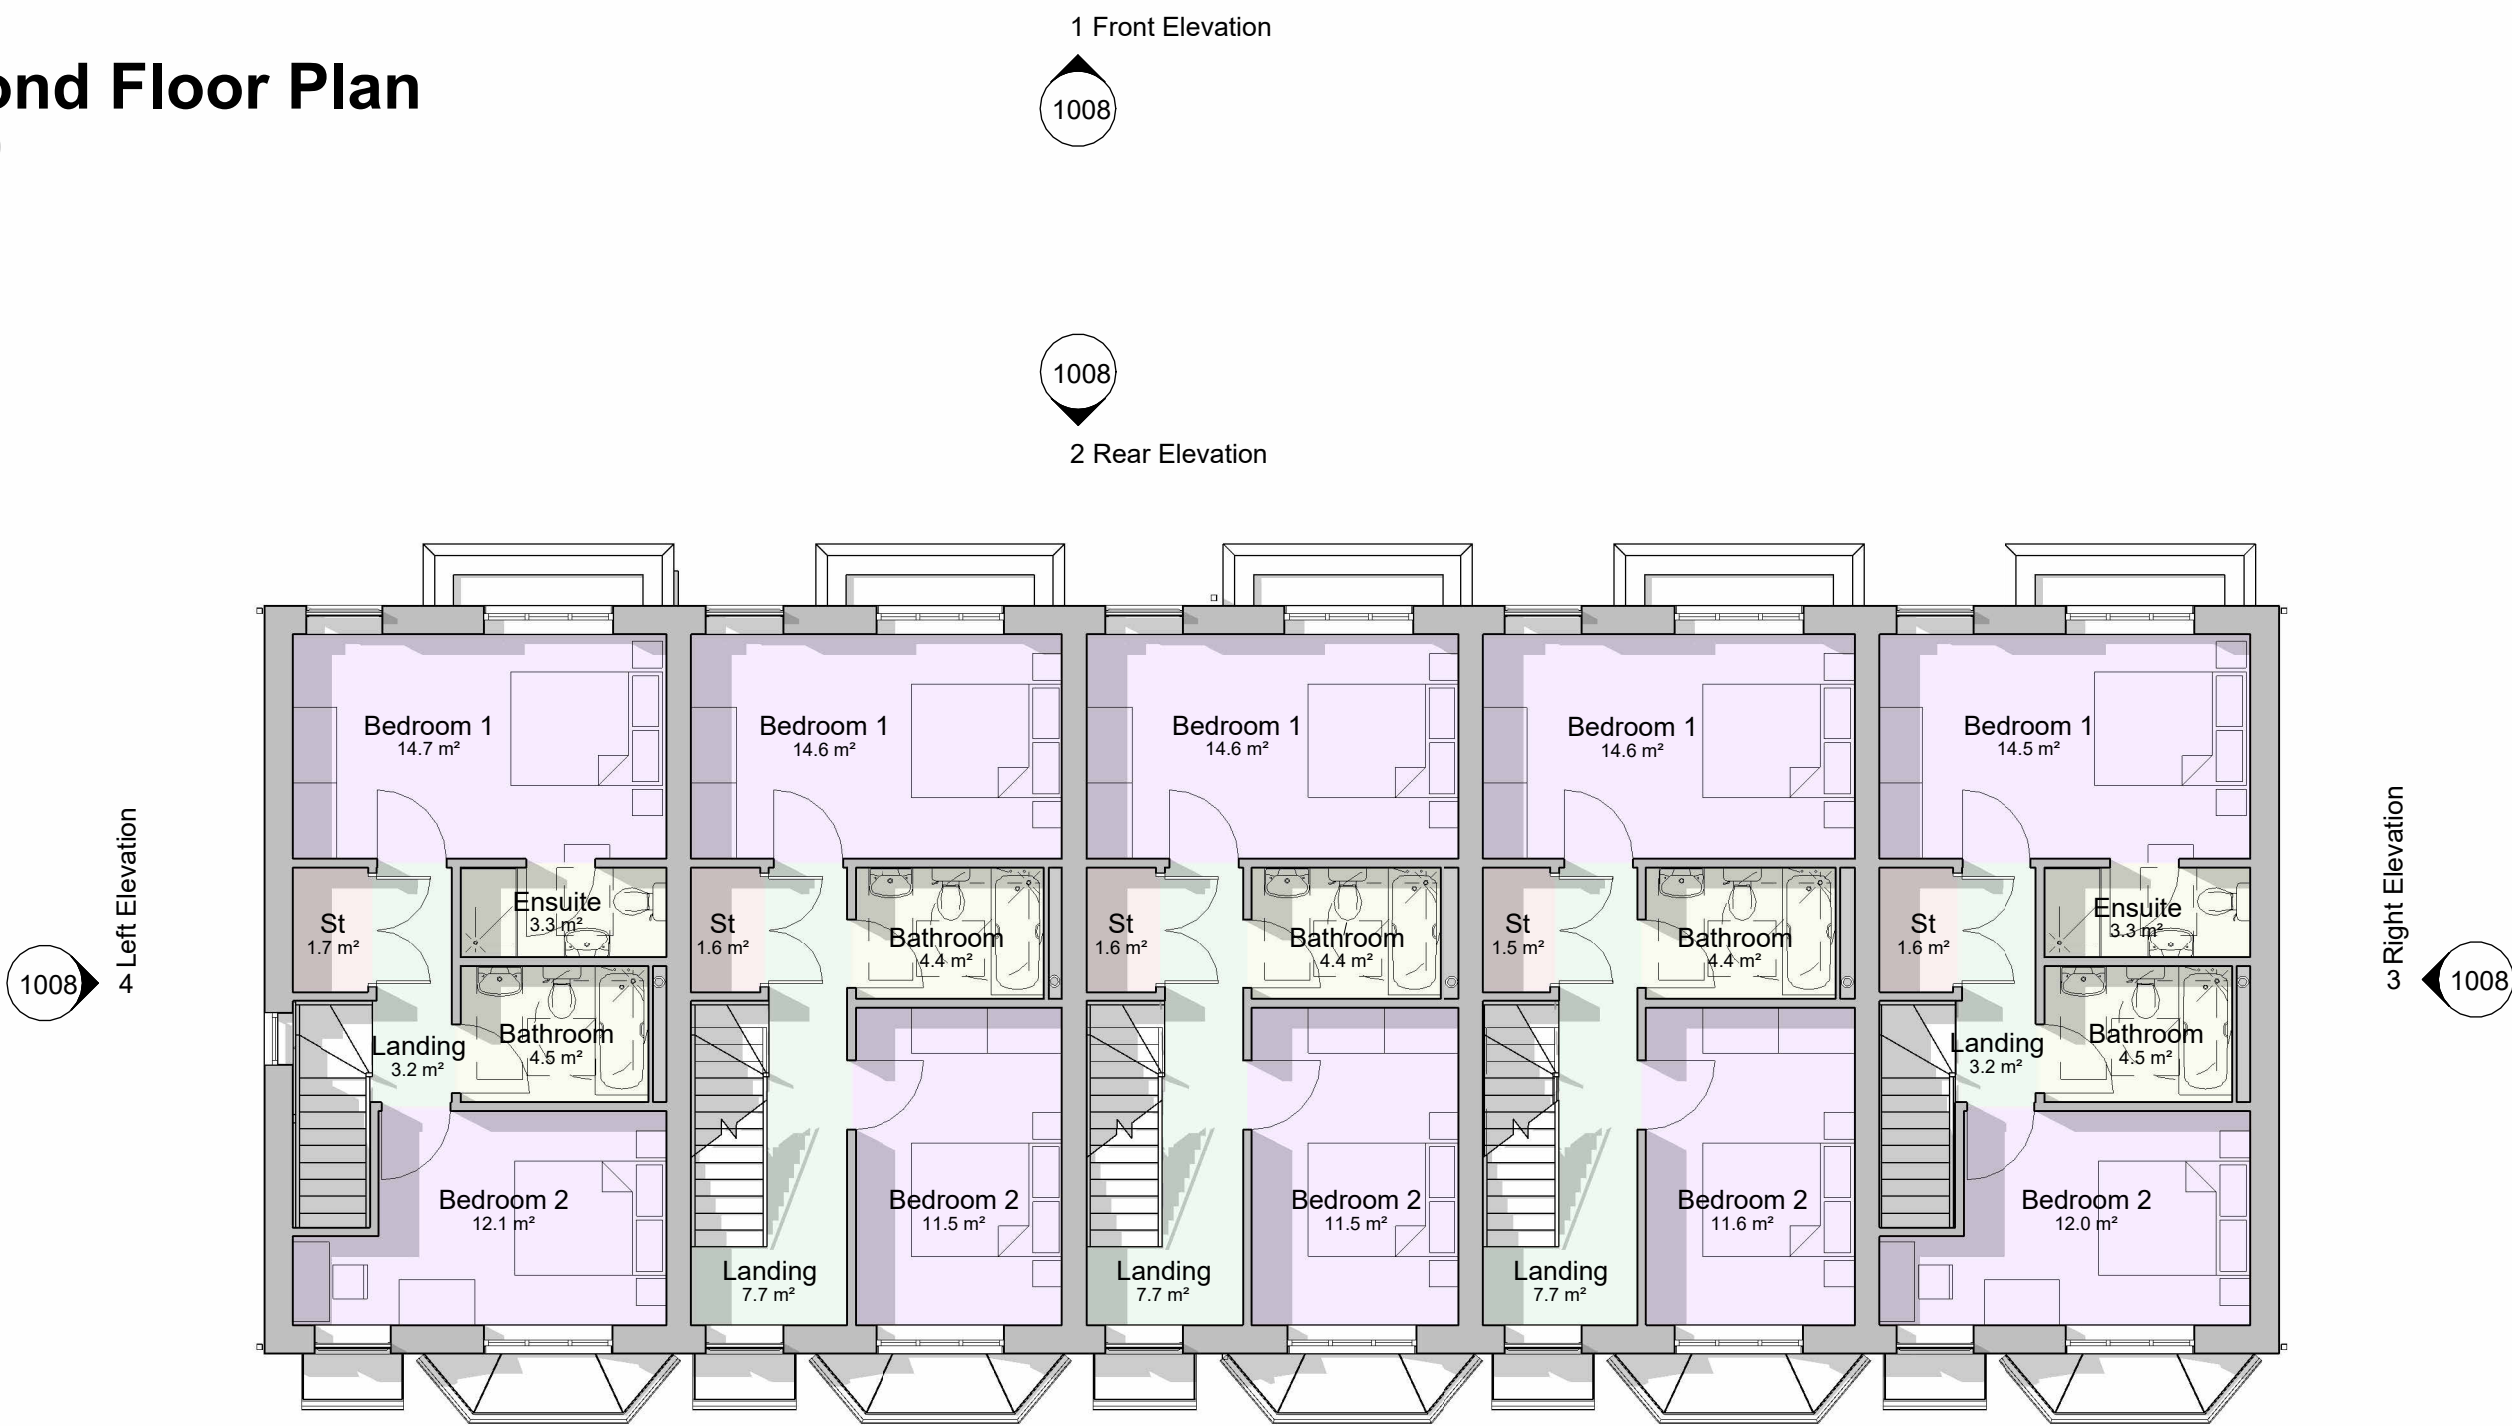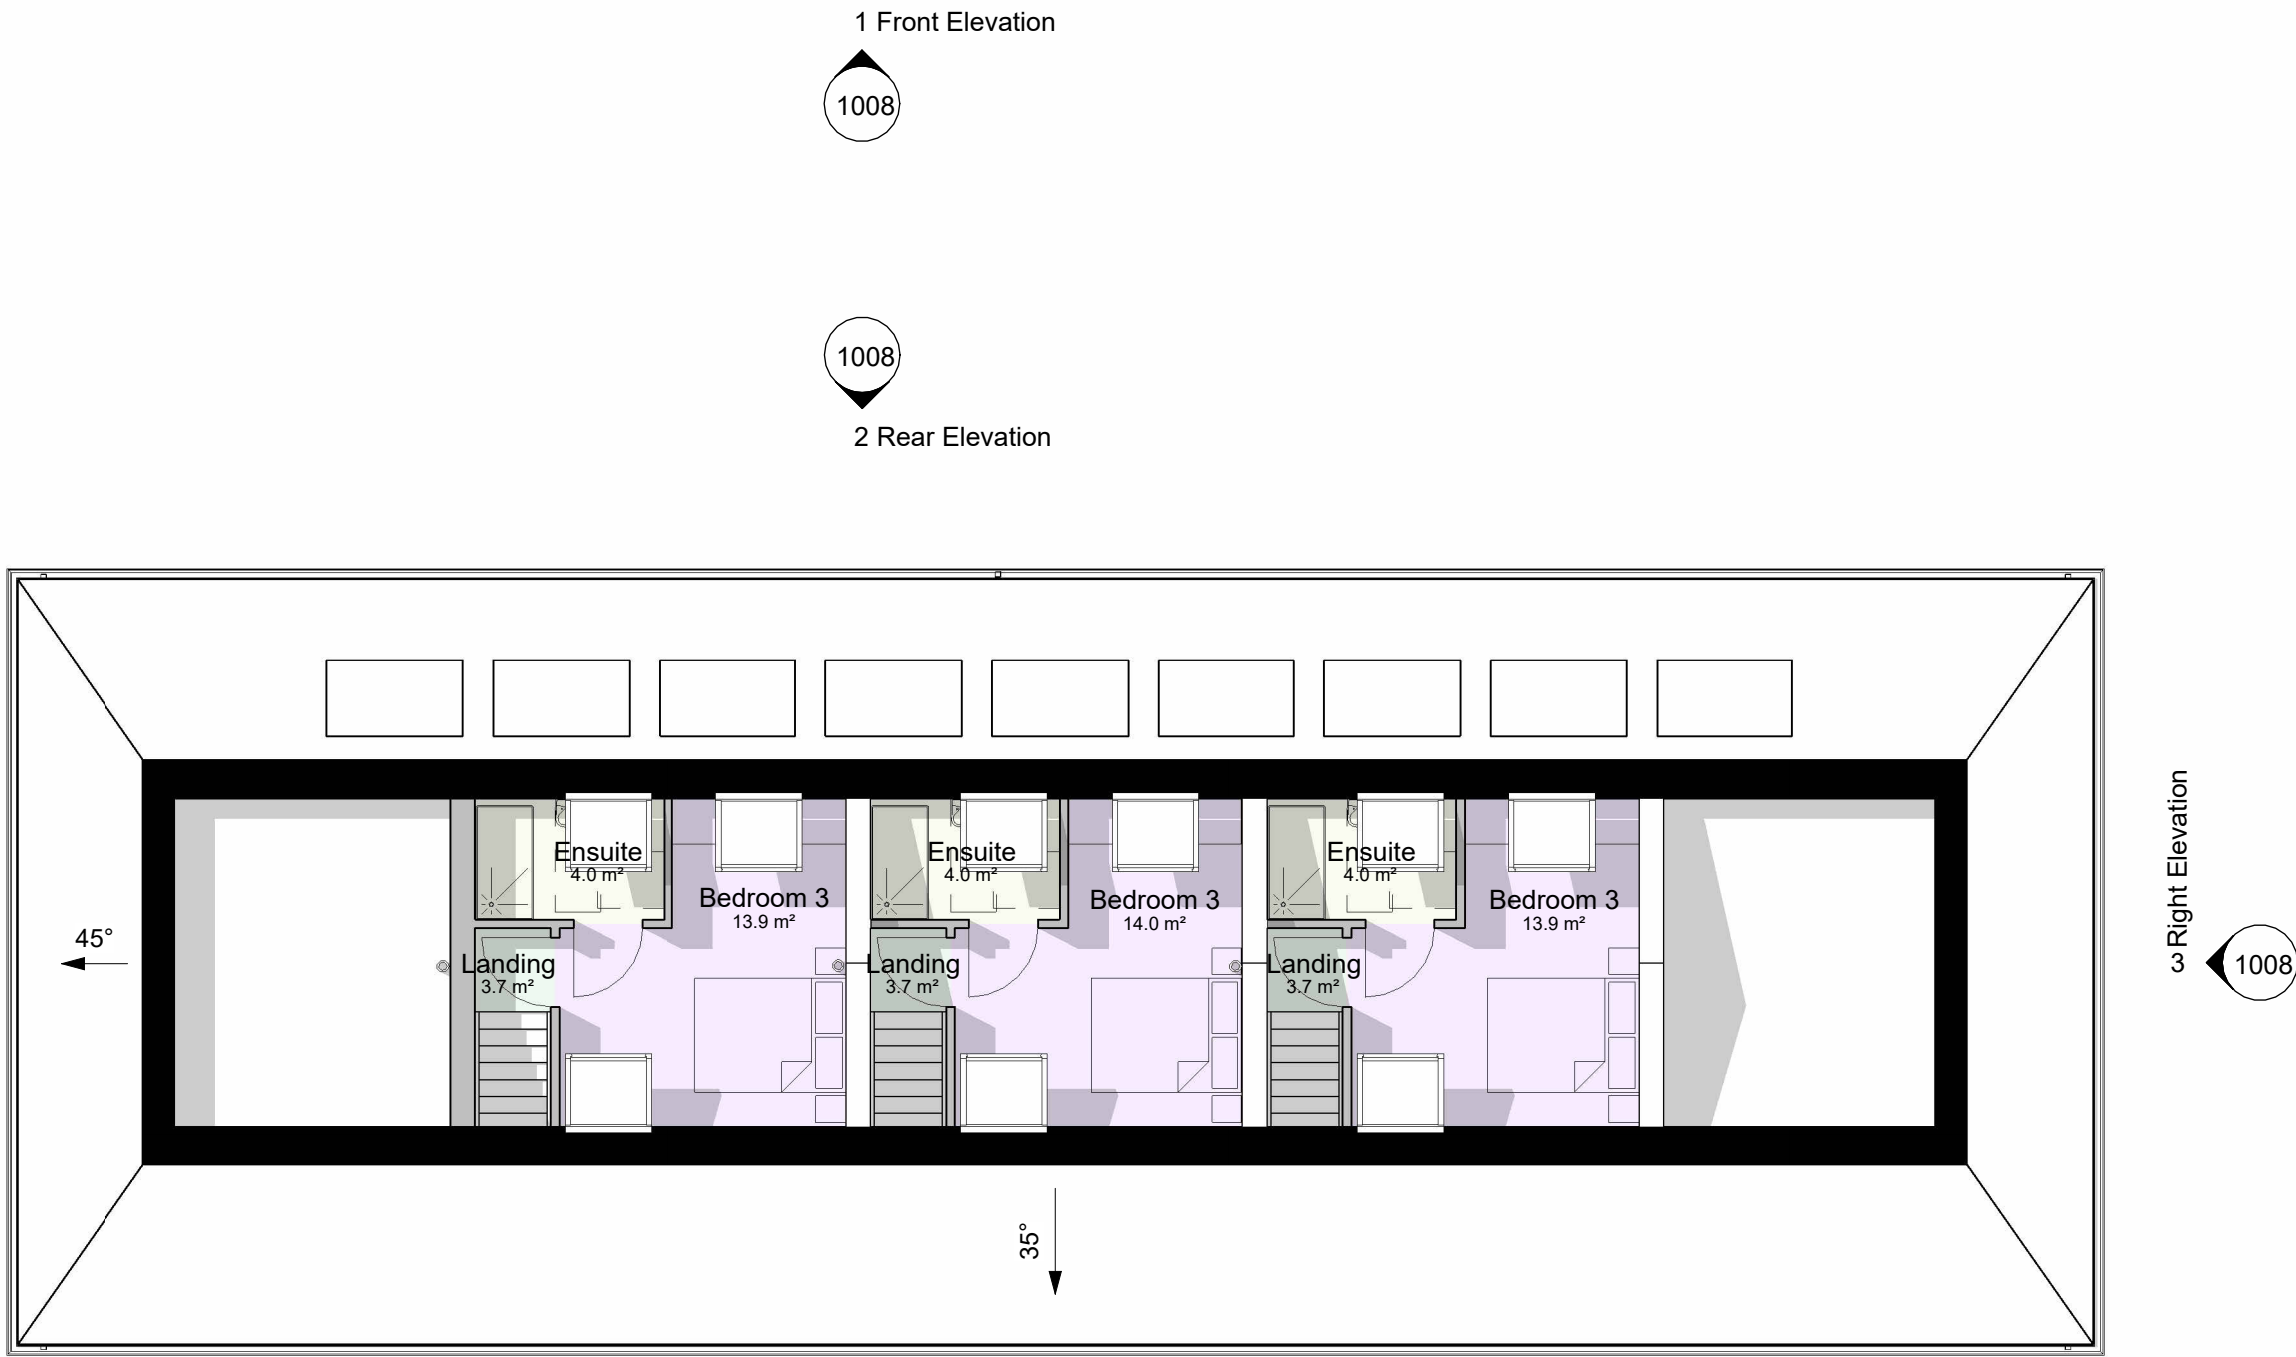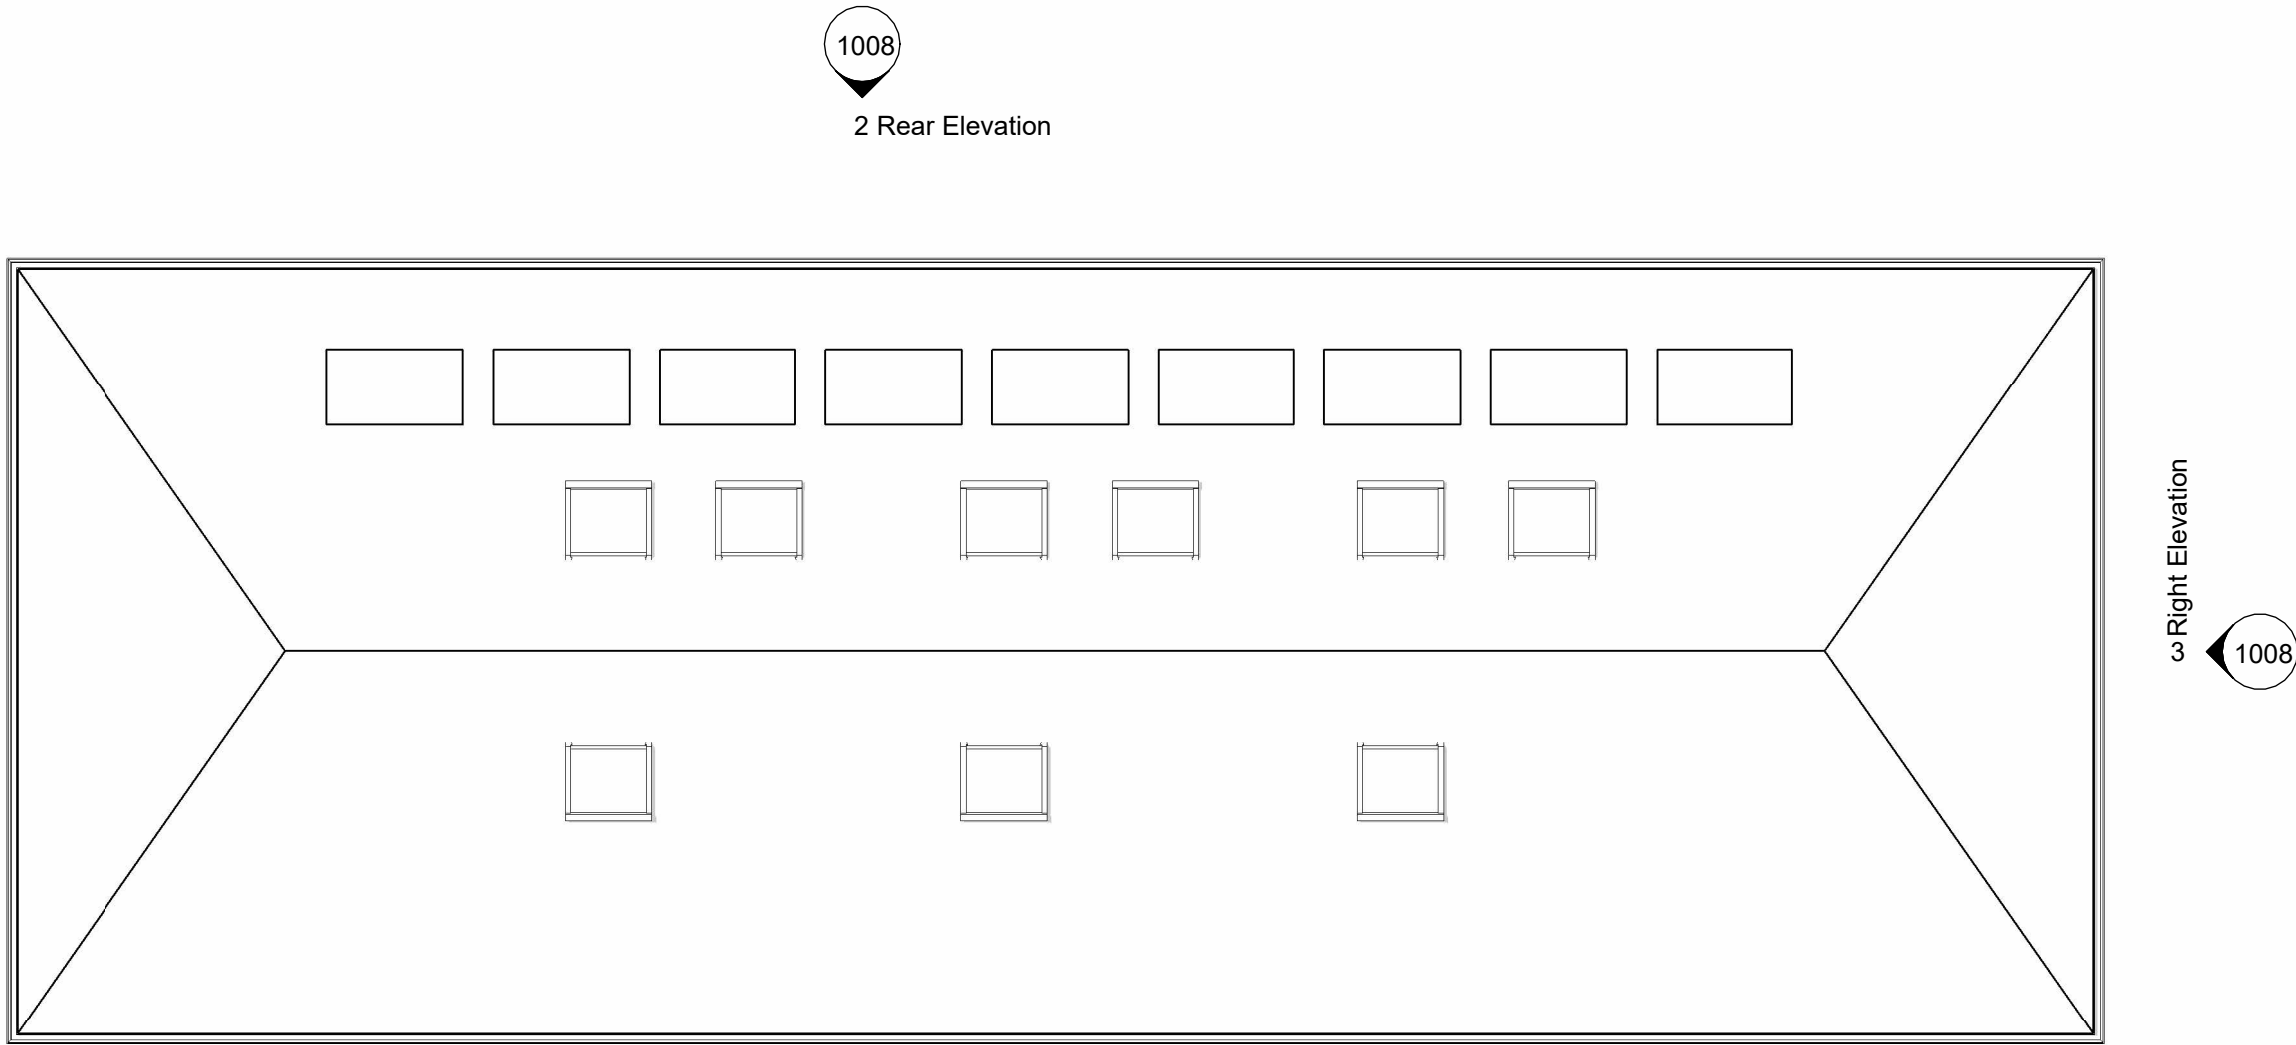

C	17.10.24	AH	Amendments to block height and layout	CA
B	19.06.24	AH	Further amendments to design	CA
A	31.05.24	AH	Amendments to design following LA comments	CA

REV.	DATE	DRN.	CHKD.
------	------	------	-------

PROJECT
Tower Street, Heywood

CLIENT
Klash Properties Ltd

DRAWING
Proposed Floor Plans -
Block 2 - Plots 7-11

SCALE 1 : 100	SHEET SIZE @ A1	DRAWN AH	CHECKED CA	DATE 06.09.23
------------------	--------------------	-------------	---------------	------------------

CREATIVE ARCHITECTURE
A: 1 The Long Stables, Rochdale Rd, Denshaw, OL3 5UE
T: 07788 200 255
E: adam@creativearchitectureltd.co.uk
W: www.creativearchitectureltd.co.uk

JOB No 23-033	DRAWING No 1007	REVISION C
STATUS Planning		