



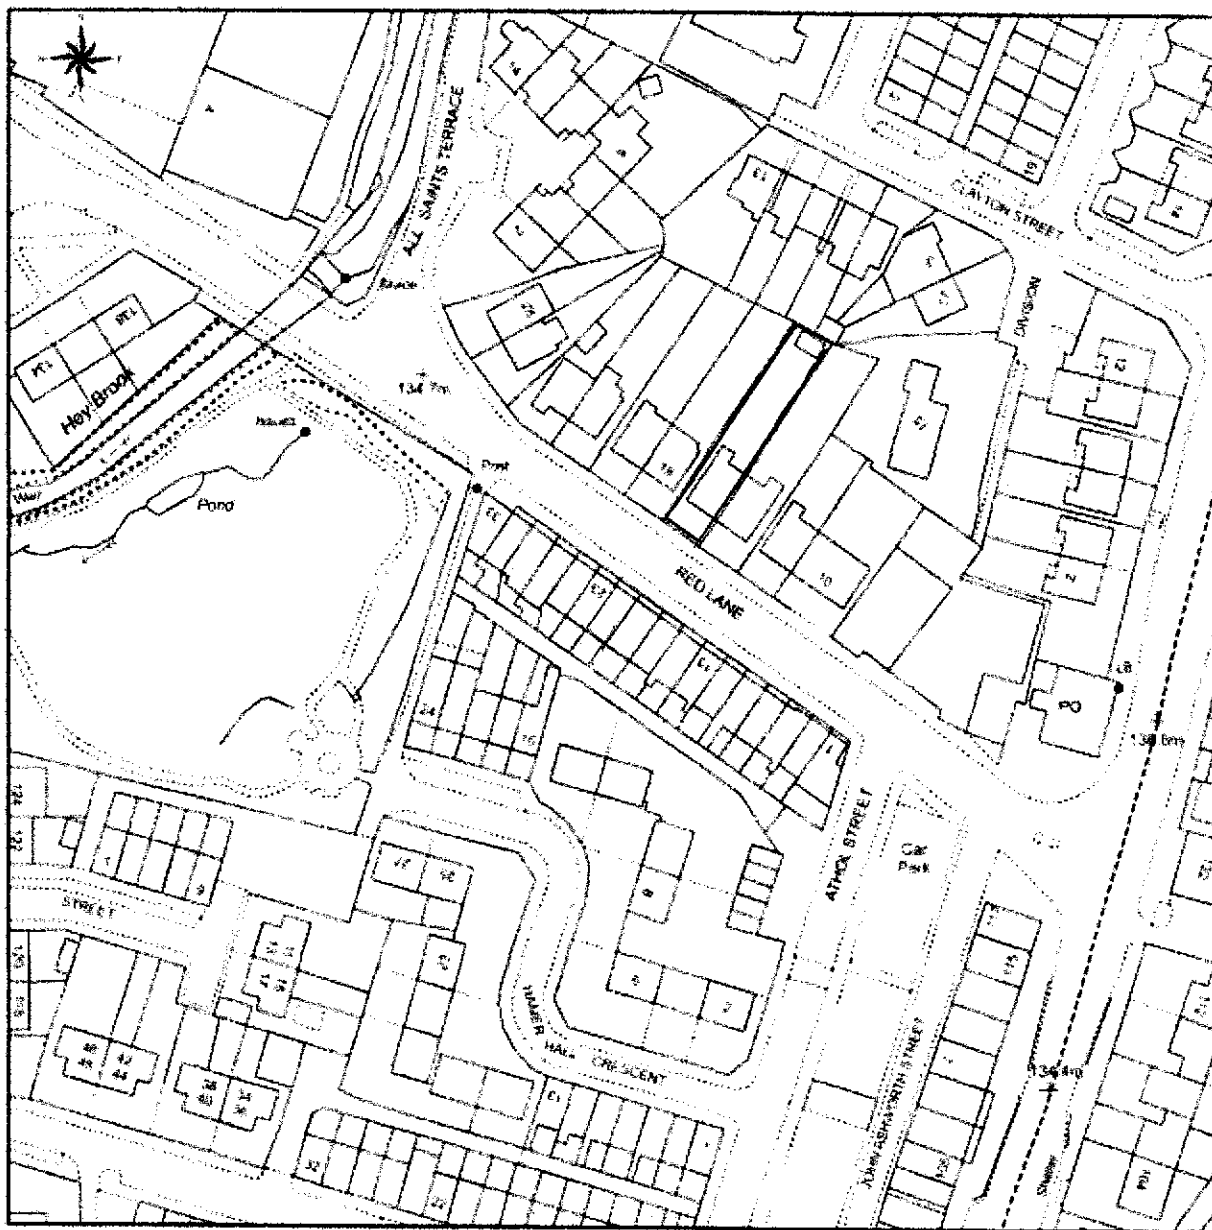


LOCATION PLAN SCALE 1:1250



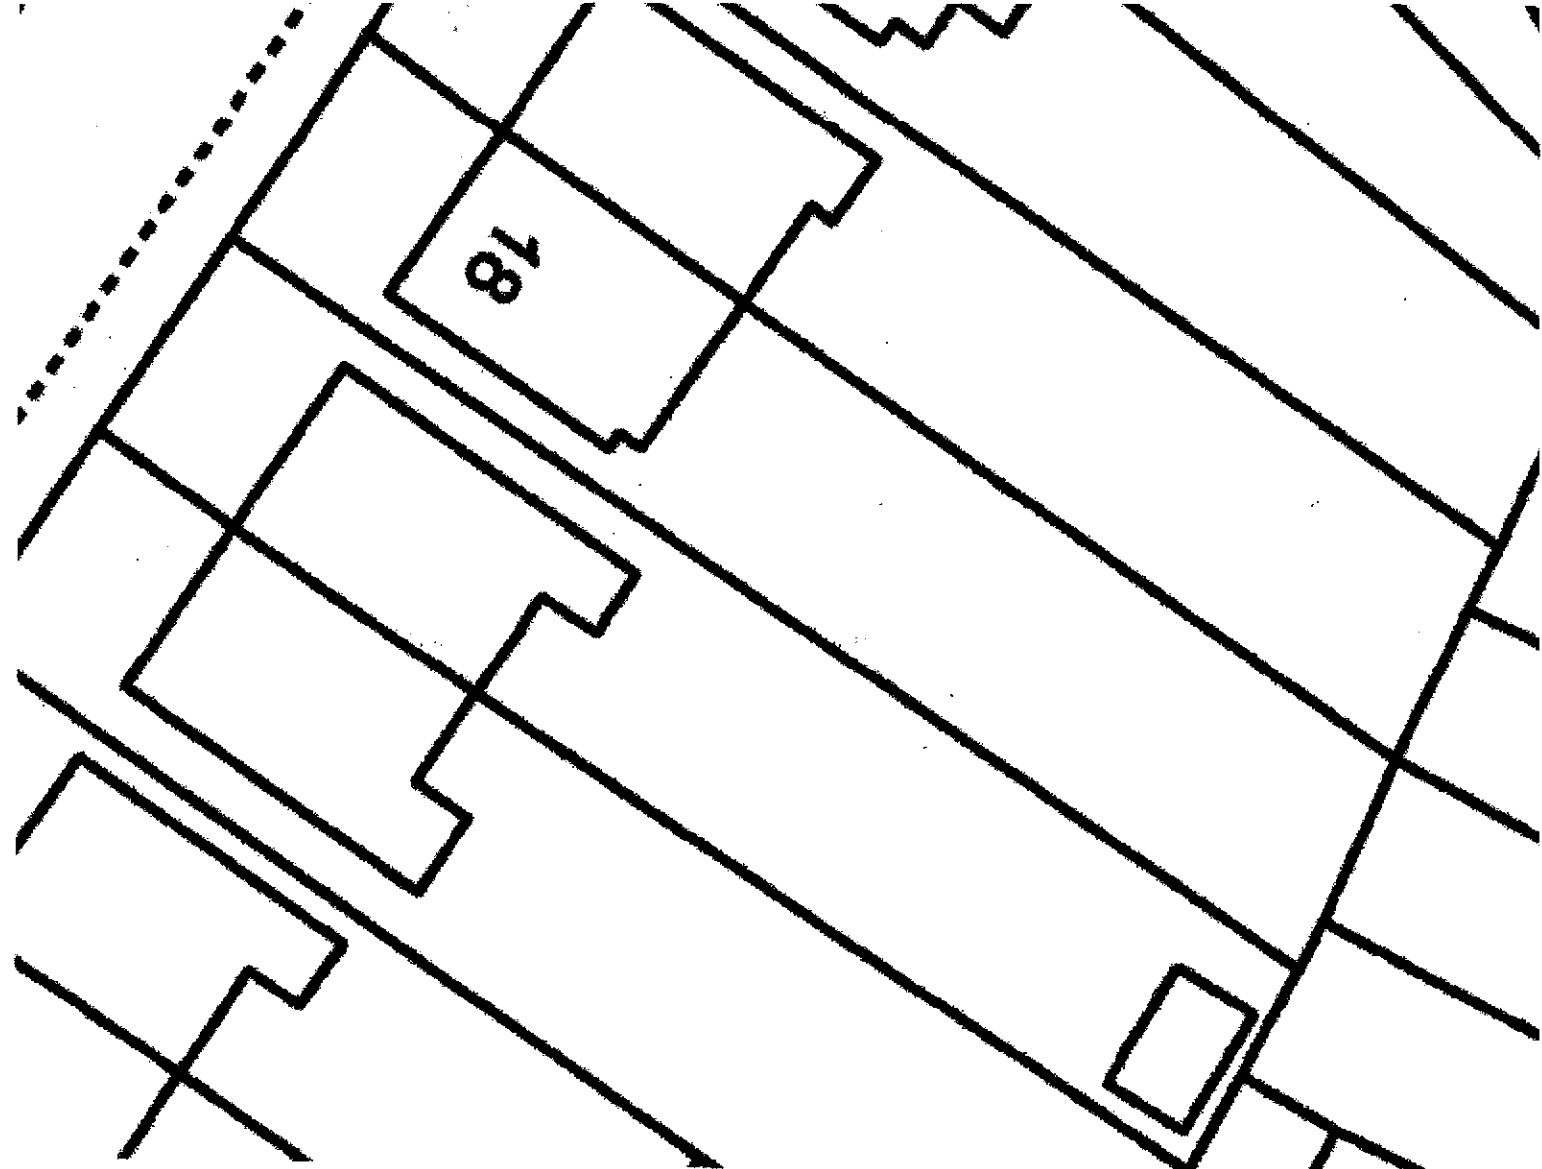

EXISTING SITE PLAN

SCALE 1/2"=1'

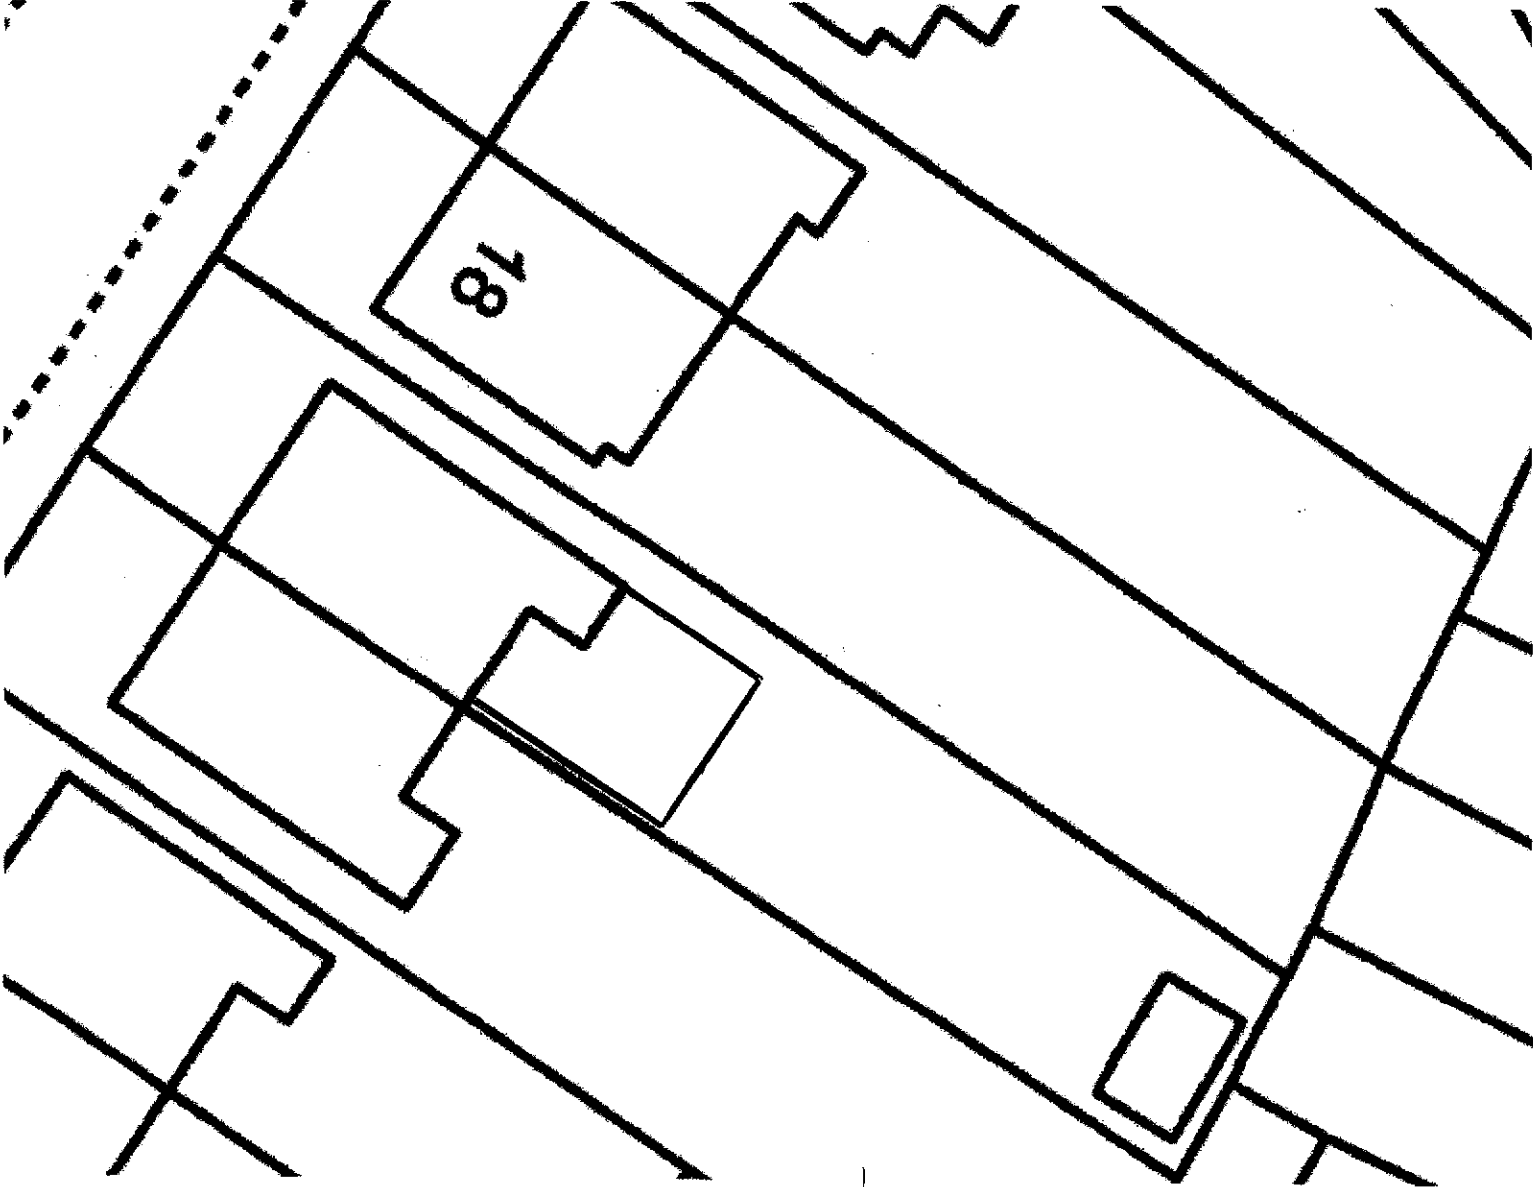

PROPOSED SITE PLAN

SCALE 1"=200'