


© Copyright: All rights reserved. This drawing must not be reproduced without permission. Do not scale from this drawing. All dimensions are in millimetres unless otherwise stated. Any discrepancies should be reported to the Architect.

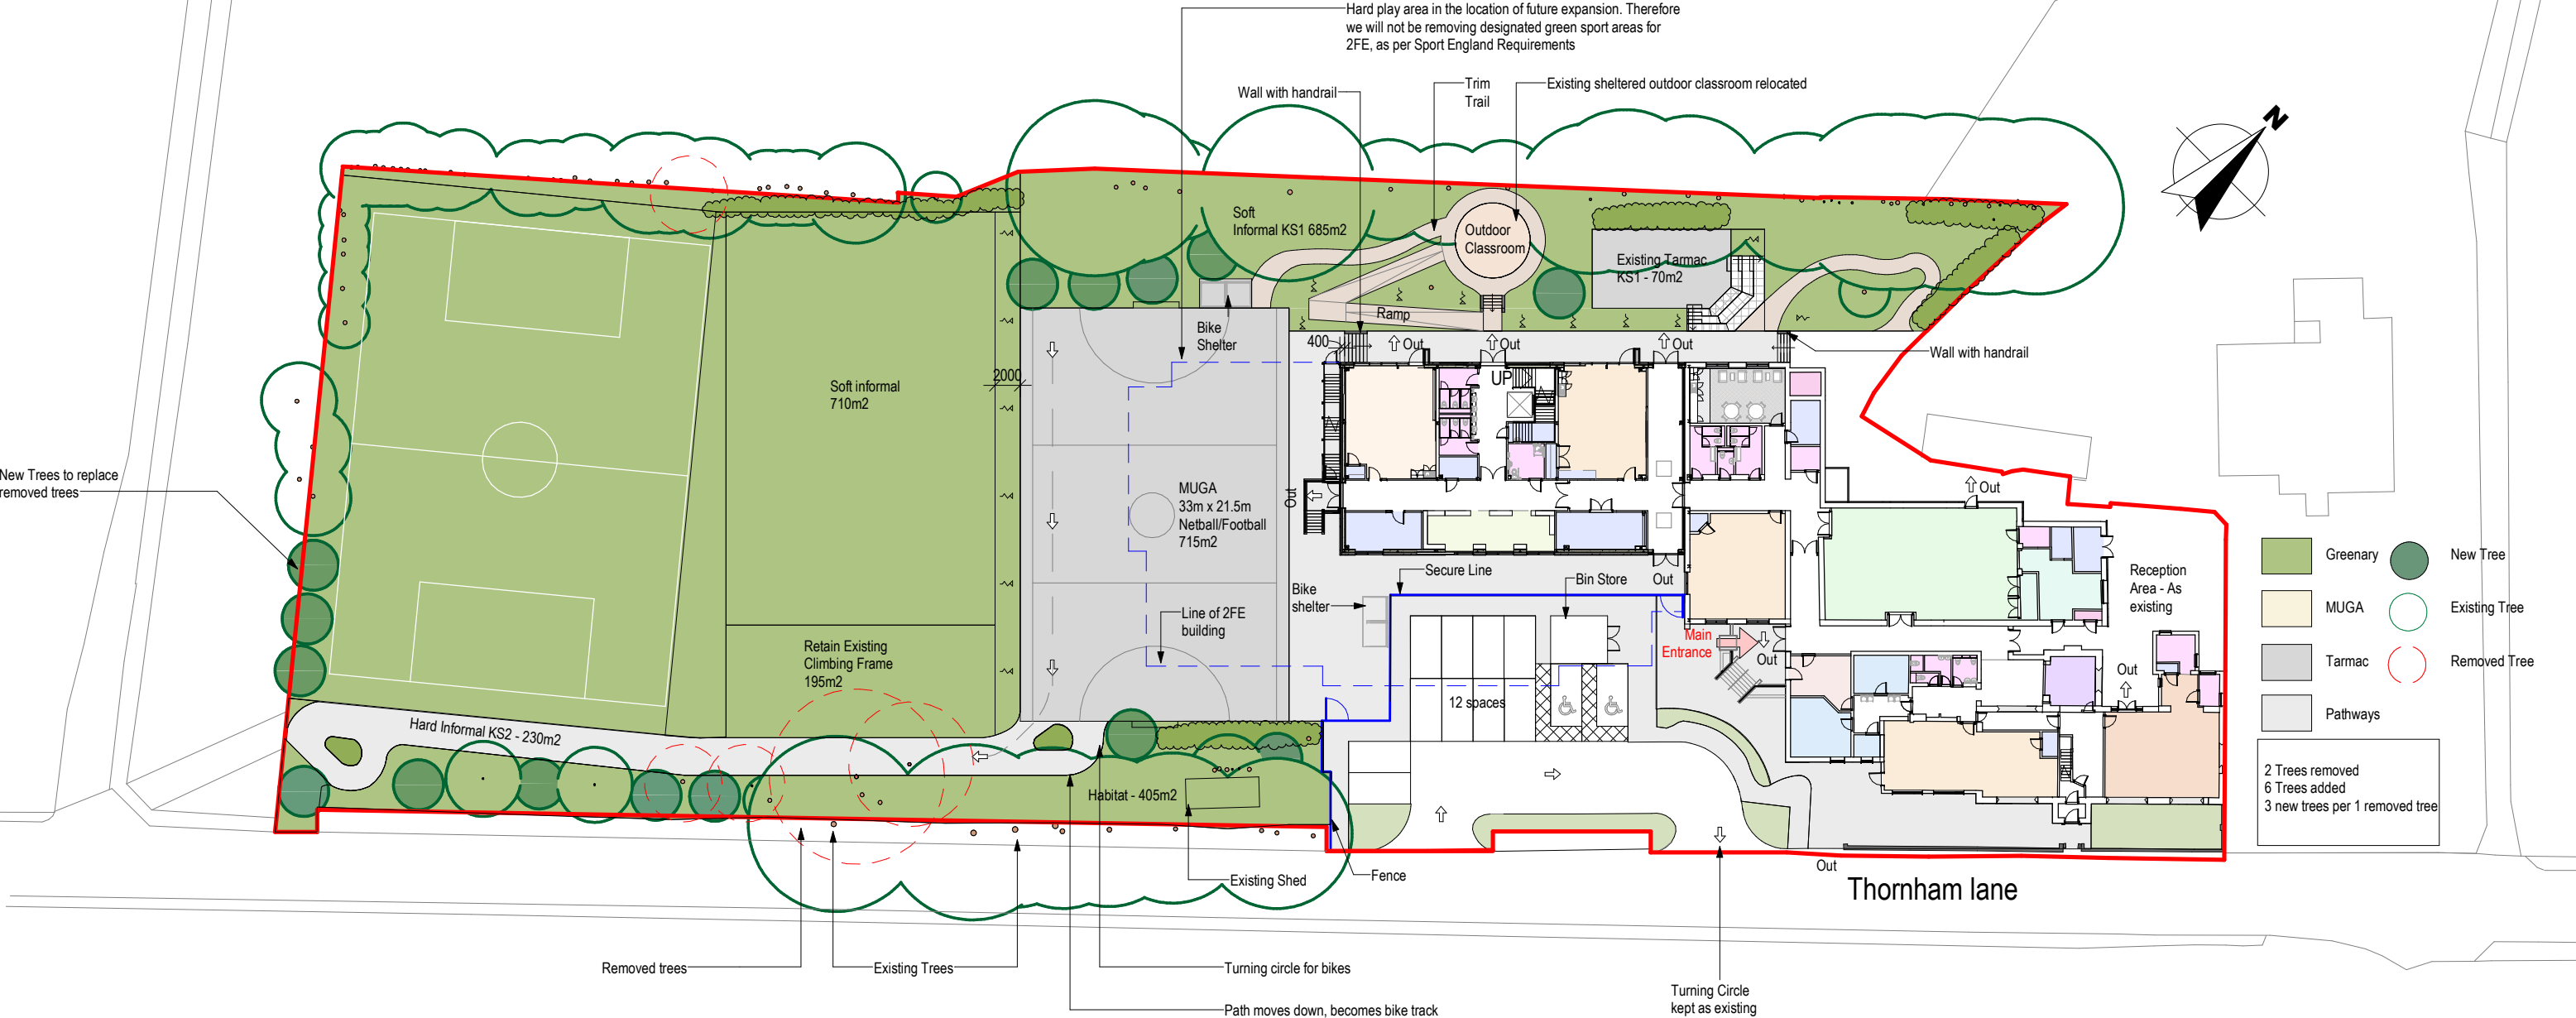

1FE Site Plan - Tender

1 : 500 @ A1

Outdoor areas:

Soft outdoor (Sports):	Recommended 4200m2	Proposed: 1380m2 (U7/8 Mini Soccer)
Hard outdoor (Sports):	Recommended 715m2	Proposed: 715m2 (MUGA)
Soft informal:	Recommended: 1020 m2	Proposed: 1800m2
Hard Informal:	Recommended: 410m2	Proposed: 855m2



1:500 @ A3

P9	Site boundary updated	02.09.24	SD	PEH
P8	Ramp	17.06.24	SD	PEH
P7	Stairs to account for levels	14.06.24	SD	PEH
P6	New site boundary, amphitheatre	06.03.24	SD	PEH
P5	Mark up for changed from meeting 01.09.23	04.09.23	SD	PEH
P4	Updated Site Plan	11.07.23	SD	PEH
P3	Car park layout	05.06.23	SD	PEH
P2	Updated with school comments	30.05.23	SD	PEH
Revision	Description	Date	Drawn	Checked

Halliday Meecham Architects Limited

111 Piccadilly Manchester M1 2HY
+44 (0)161 661 5566

4 Devonshire Street London W1W 5DT
+44 (0)203 440 5175

hma@hallidaymeecham.com
www.hallidaymeecham.com



Client:						
Project:		St Johns Thornham				
Phase/Location:		Middleton				
Drawing:		Proposed Site Plan				
Scale @ A3		Date:	Drawn:	Checked:	Job No.	Drawing No.
1:500		05/23/23	SD	PEH	5635	SJT-20001
Drawing Ref.						Revision
5635-HMA-SJT-00-DR-A-20001						P9