




PURPOSE OF ISSUE	scheme design	Planning only
- Figured dimensions to be followed in preference to scale - All dimensions shall be verified by the Contractor(s) on site prior to work commencing and relevant orders being placed. - Any discrepancies to be brought to the attention of the Contract Administrator for instructions prior to proceeding. - this drawing is the copyright of ADF STUDIO		

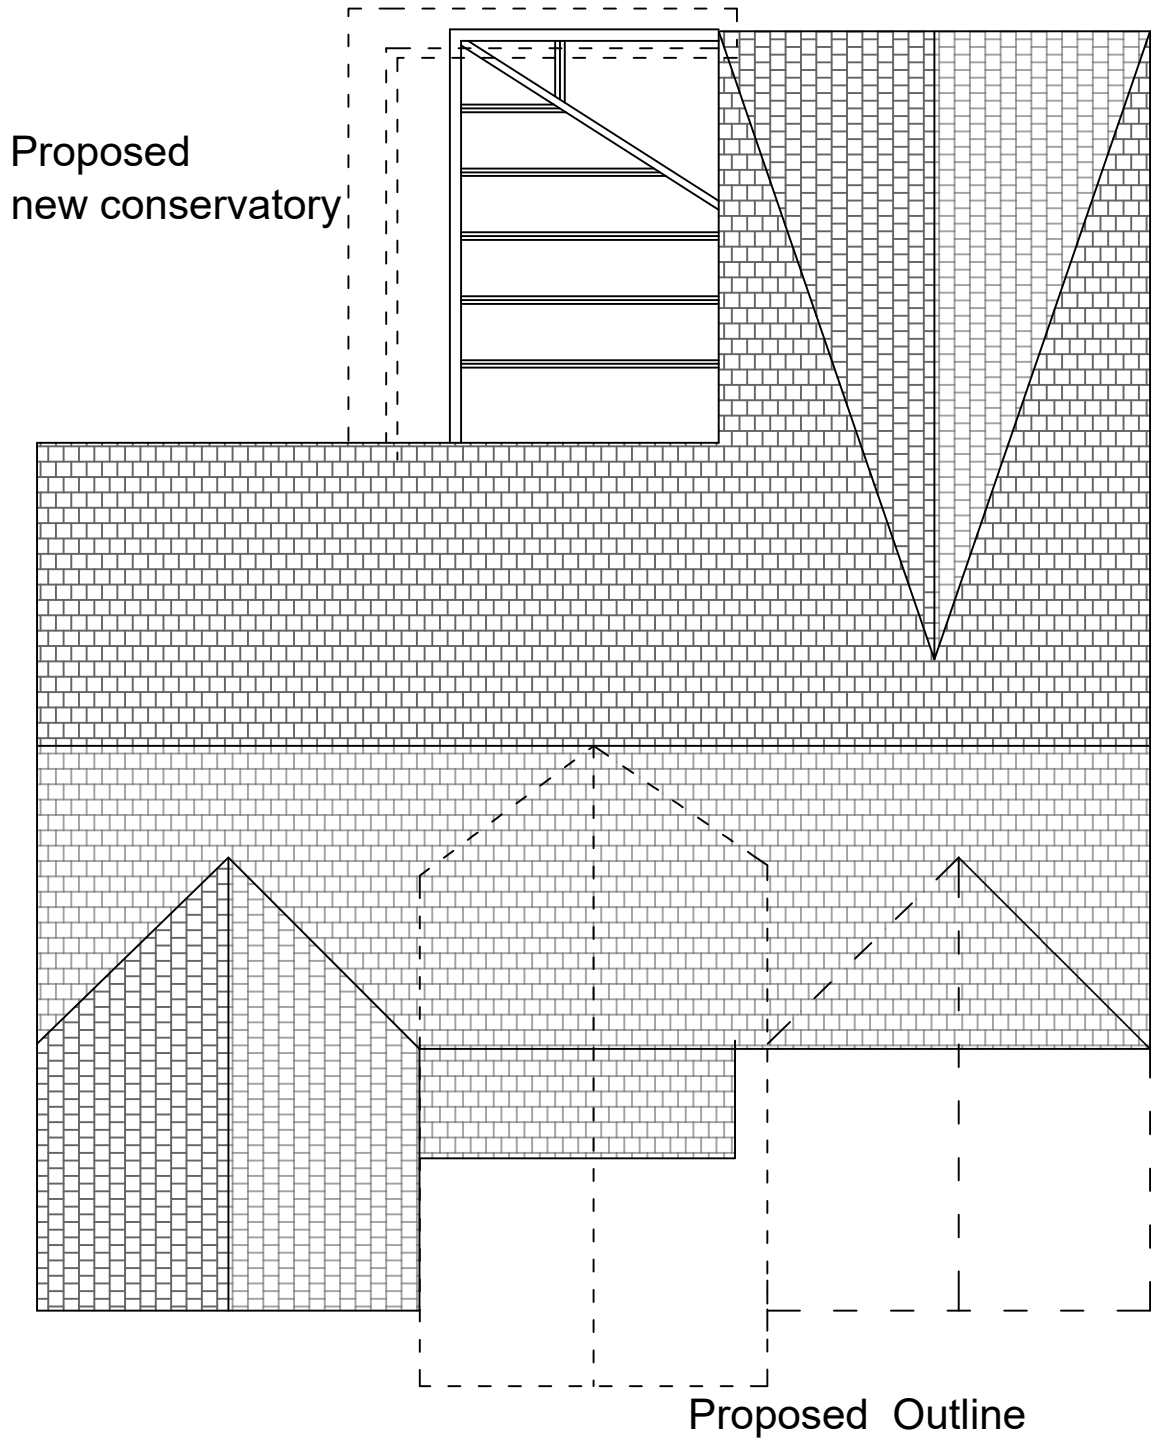

Existing Roof Plan

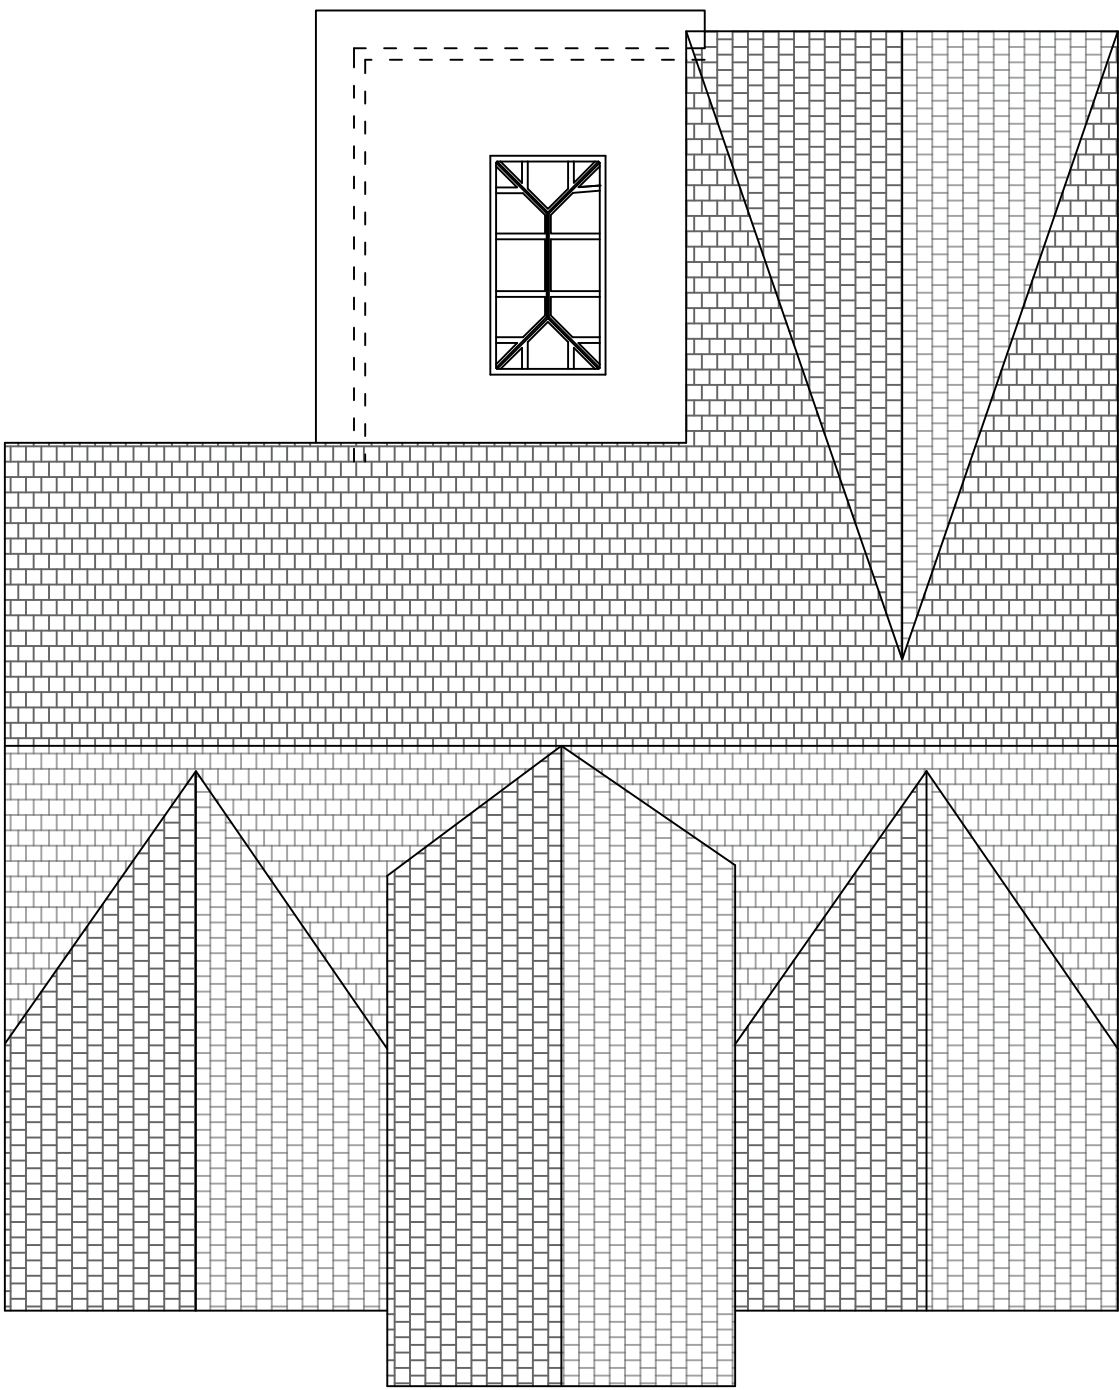

Proposed Roof Plan

 

Manchester, M1
T: +44 (0)7946639077
E: danish@adfstudios.co.uk

PROJECT:
Proposed front first floor extension above the garage.
Change of use garage to living room with front extension.
Half white render front facing only and extended porch.
Demolition of existing conservatory to build new one with
an extension of 1m.

Address:
9 Winchester Close, Bamford, OL11 5NE

DRAWING:
Existing and Proposed Roof Plan

DATE:	DRAWN BY:	CHECKED BY:
JAN_23	DA	SB
SCALE:	DRAWING NO:	REV:
1:100_A2	60-06/03	REV