



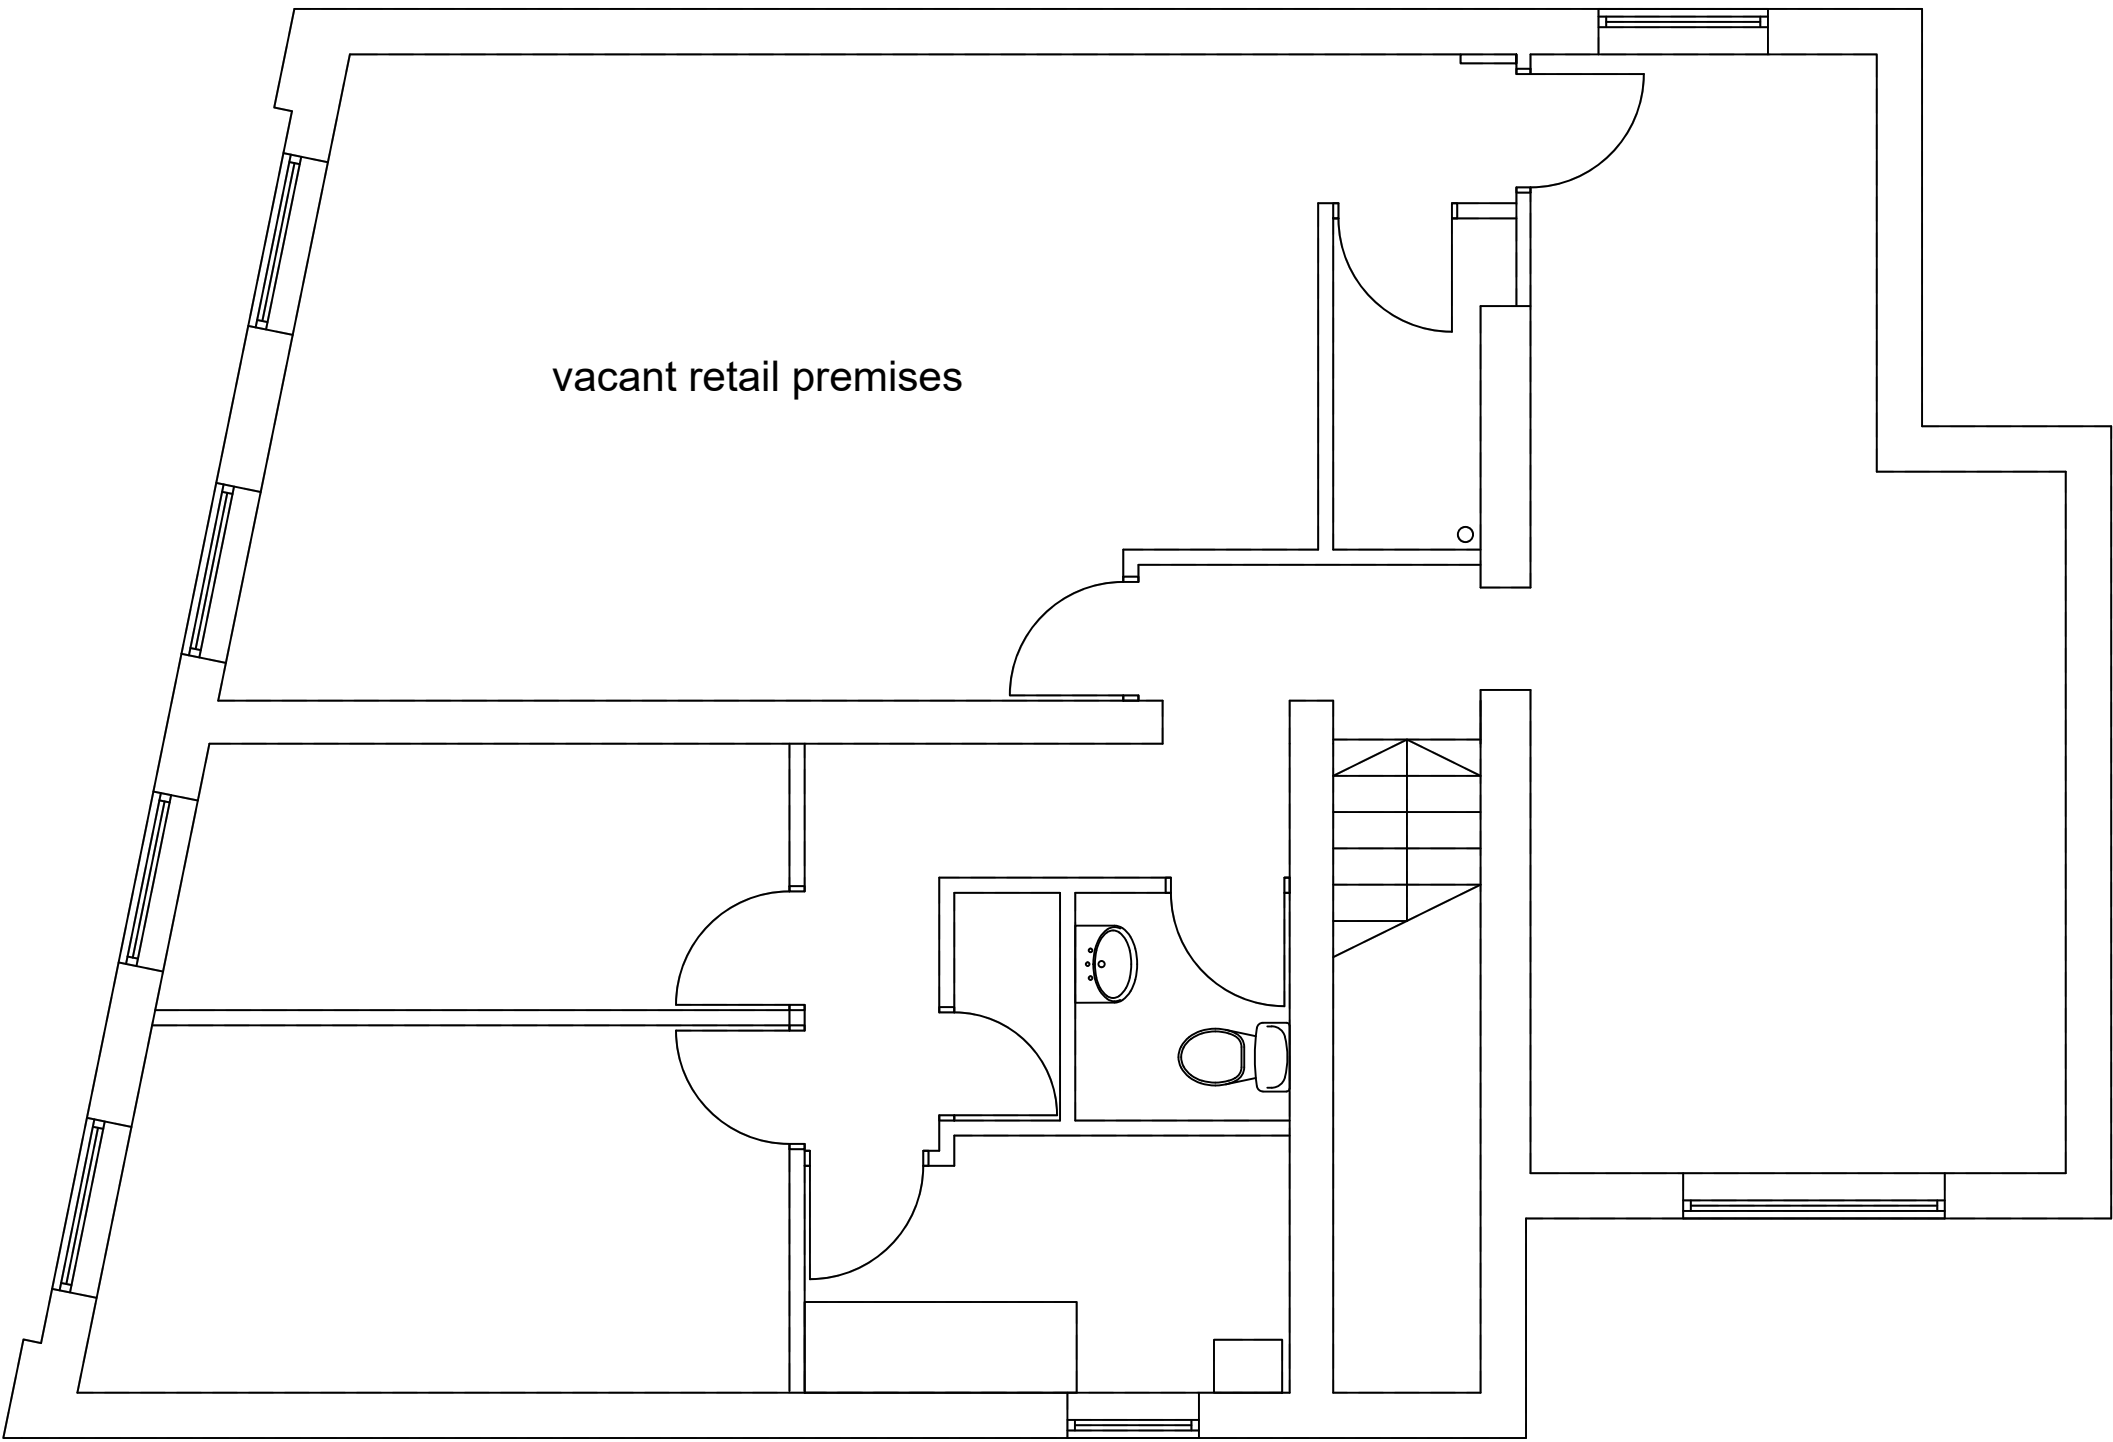


EXISTING FIRST FLOOR PLAN
scale 1-50

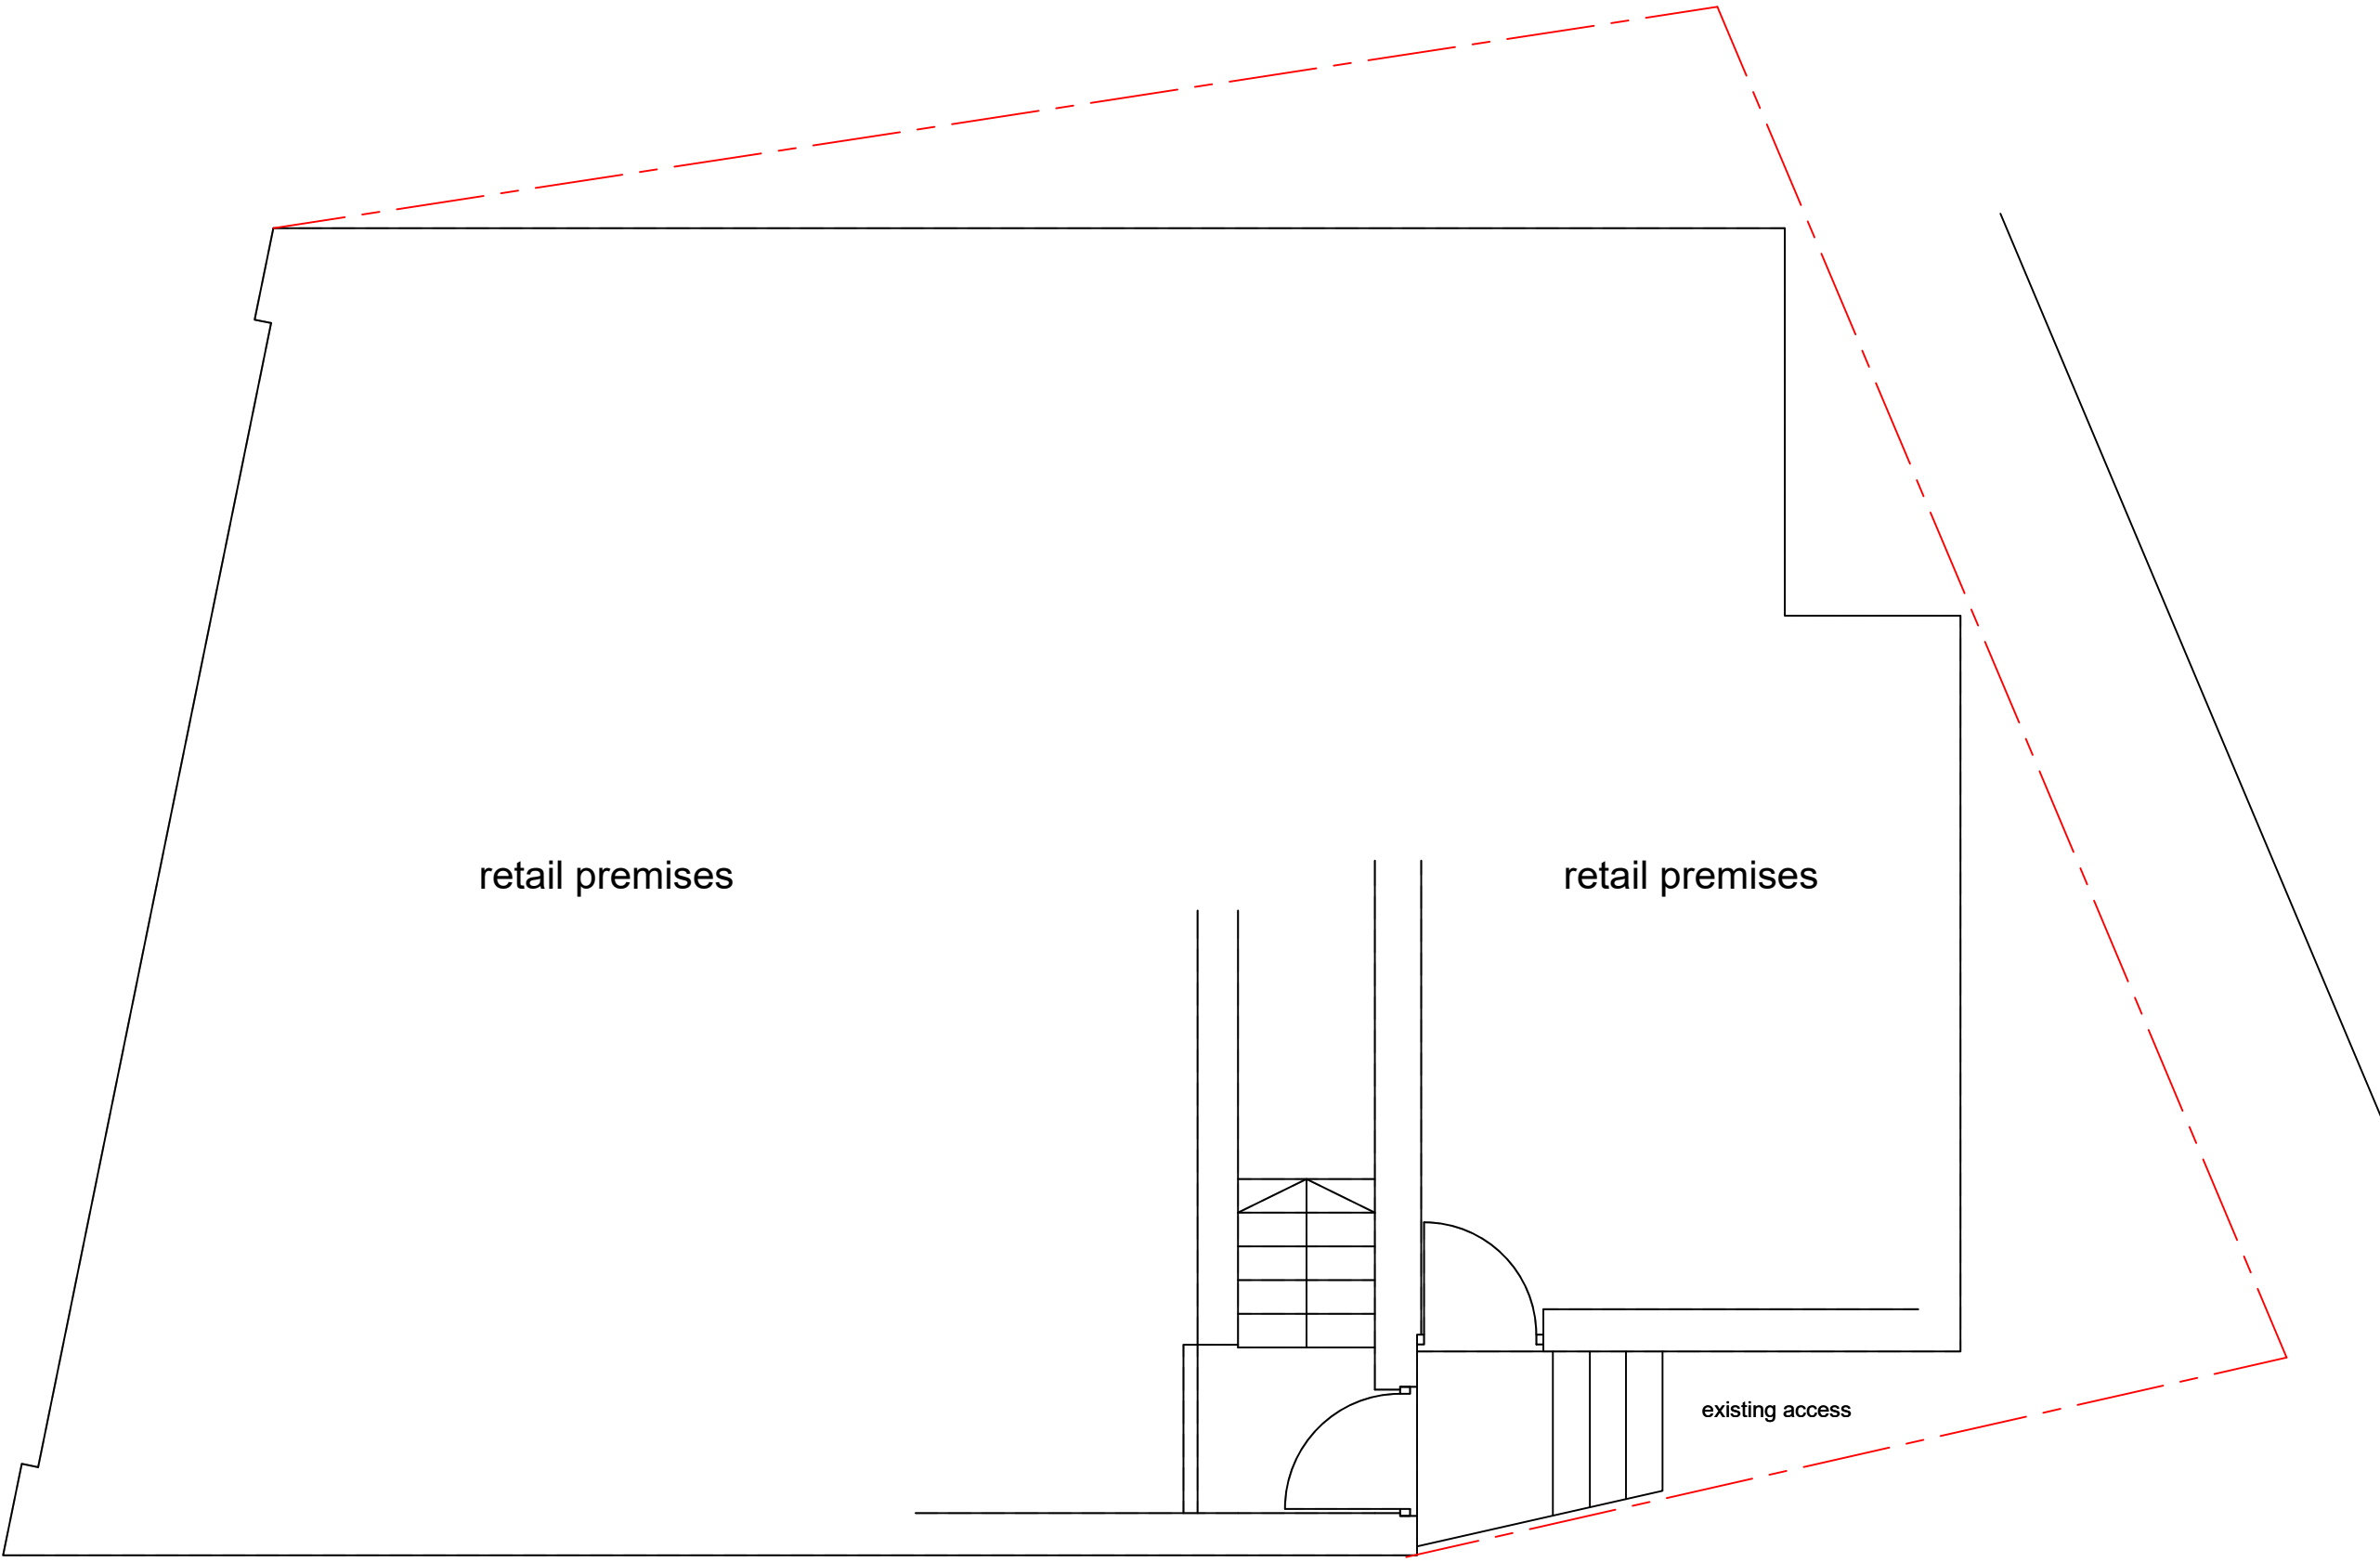


EXISTING GROUND FLOOR PLAN [part]
scale 1-50



EXISTING FRONT ELEVATION
scale 1-100

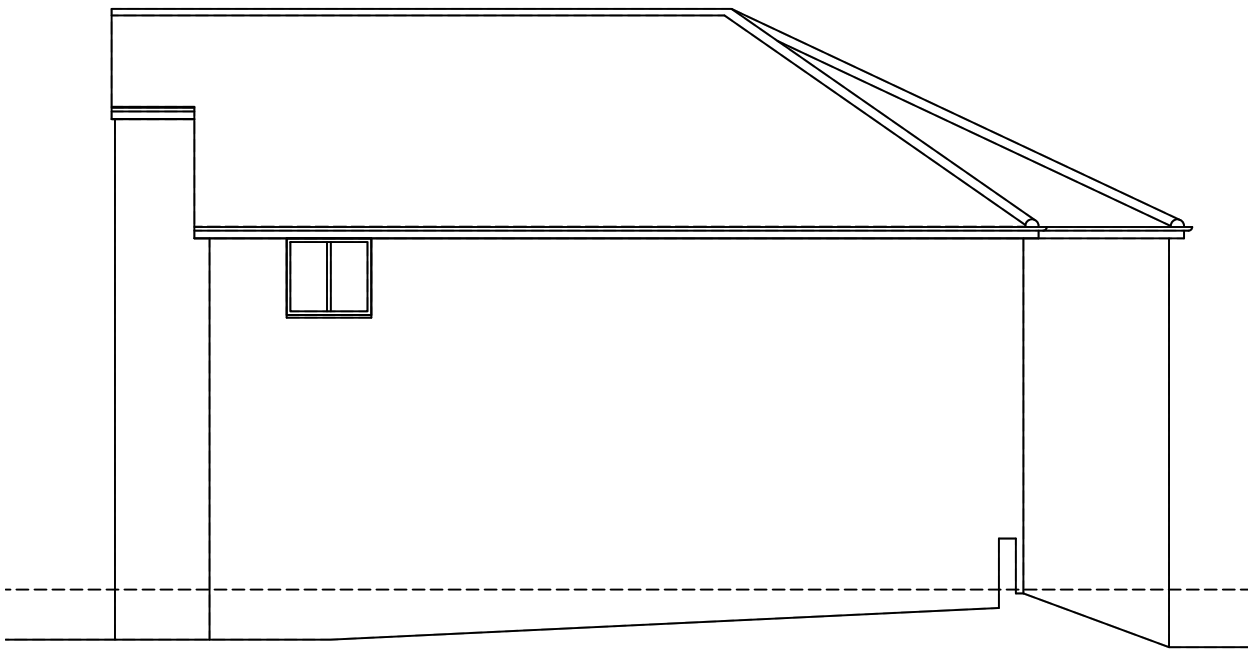

EXISTING SIDE ELEVATION
scale 1-100

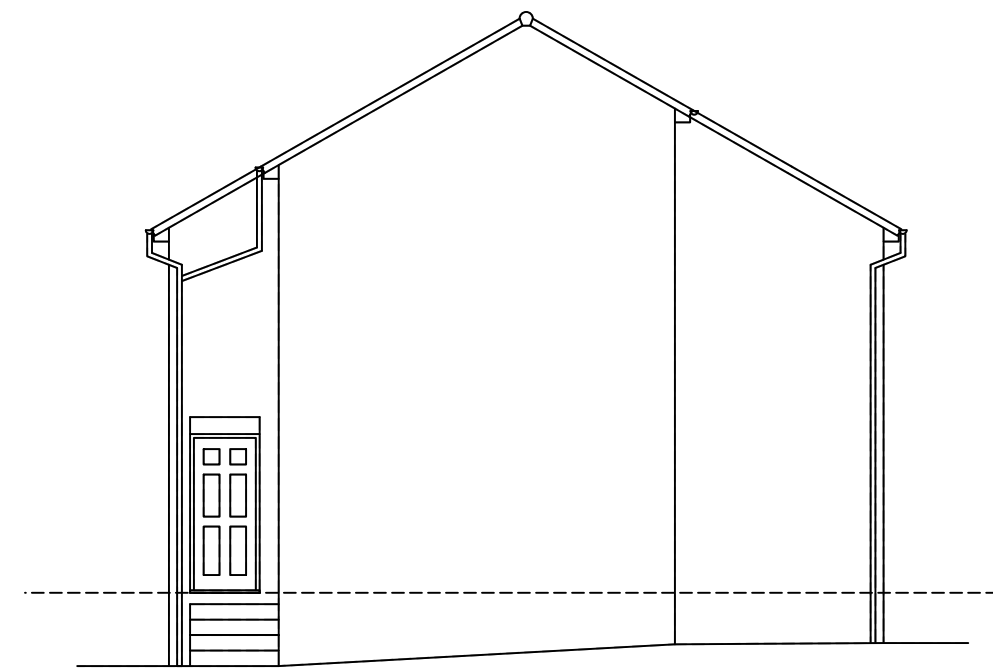

EXISTING REAR ELEVATION
scale 1-100



EXISTING SIDE ELEVATION
scale 1-100

rev	date	description
 AJ COCKER ASSOCIATES CHARTERED BUILDING SURVEYORS New Century House 176 Drake Street Rochdale OL16 1UP Tel: 01706 764880 Fax: 01706 764881 www.ajcockerassociates.co.uk mail@ajcockerassociates.co.uk  the mark of property professionalism worldwide		
Project:		scale: as noted @ A1
19-21 Bamford Road Heywood		date: May 2024
EXISTING		drawn: IS
Client: Armstrong		Dwg. Nr. A326-01