




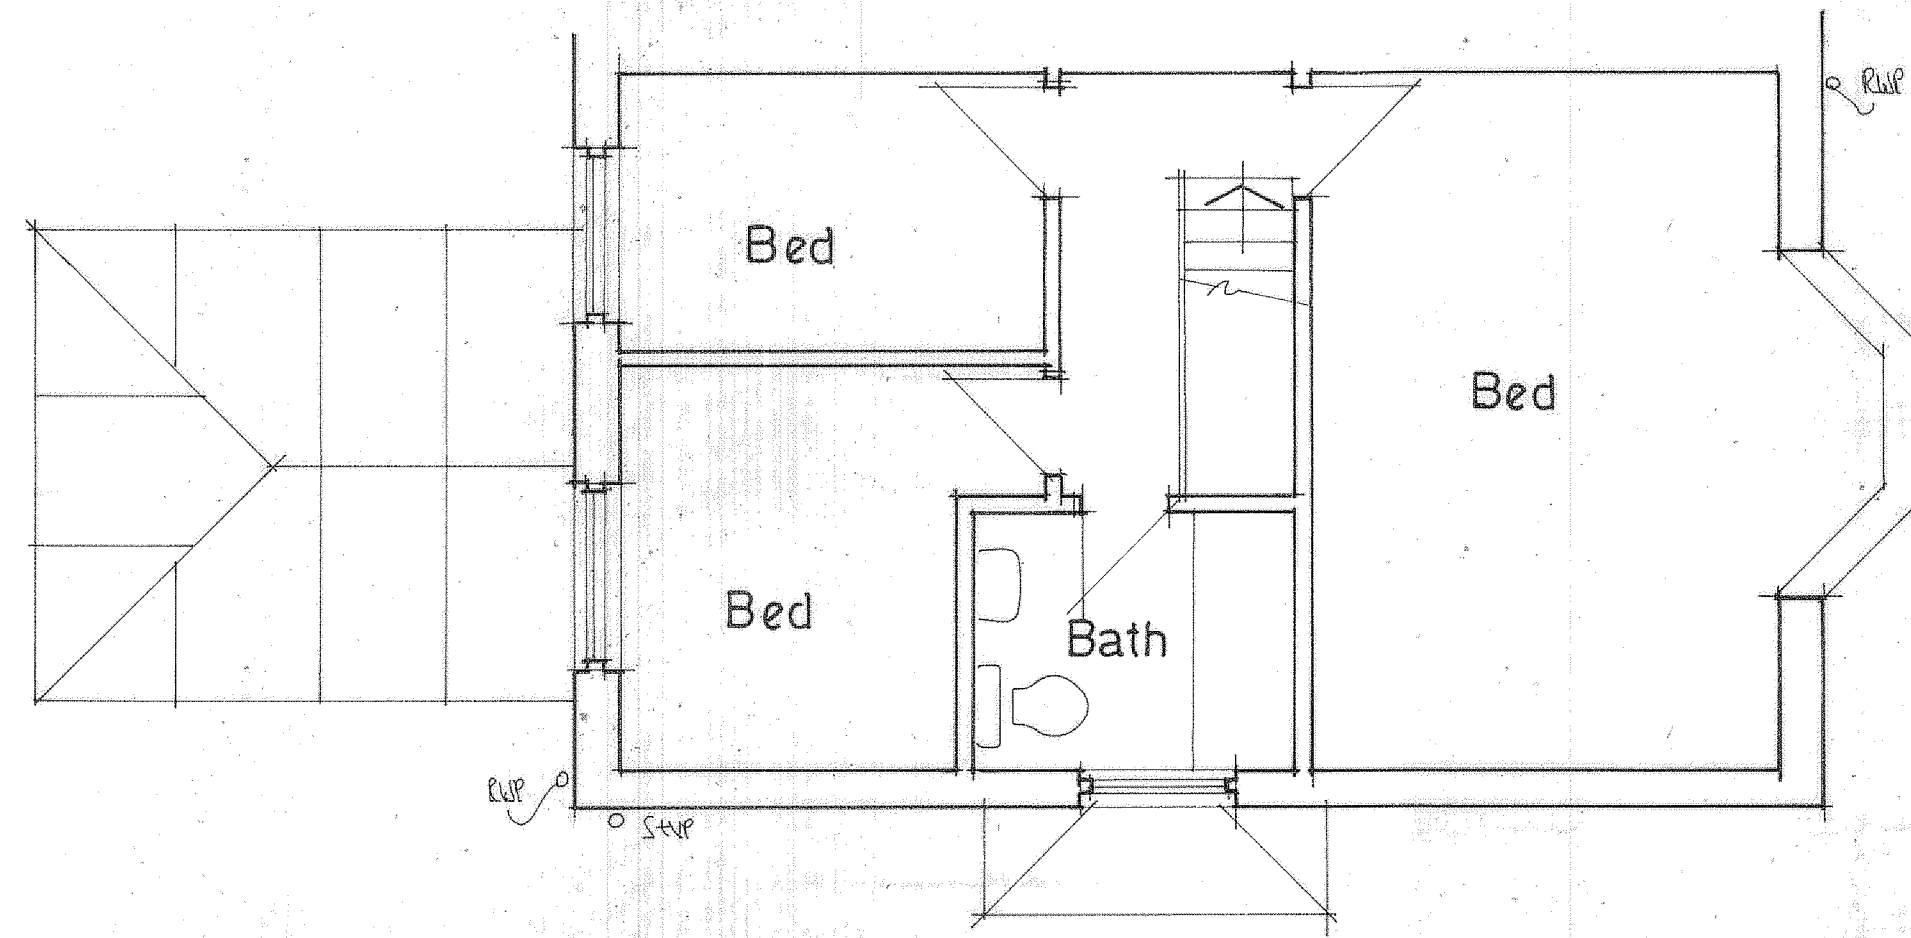

FIRST FLOOR PLAN

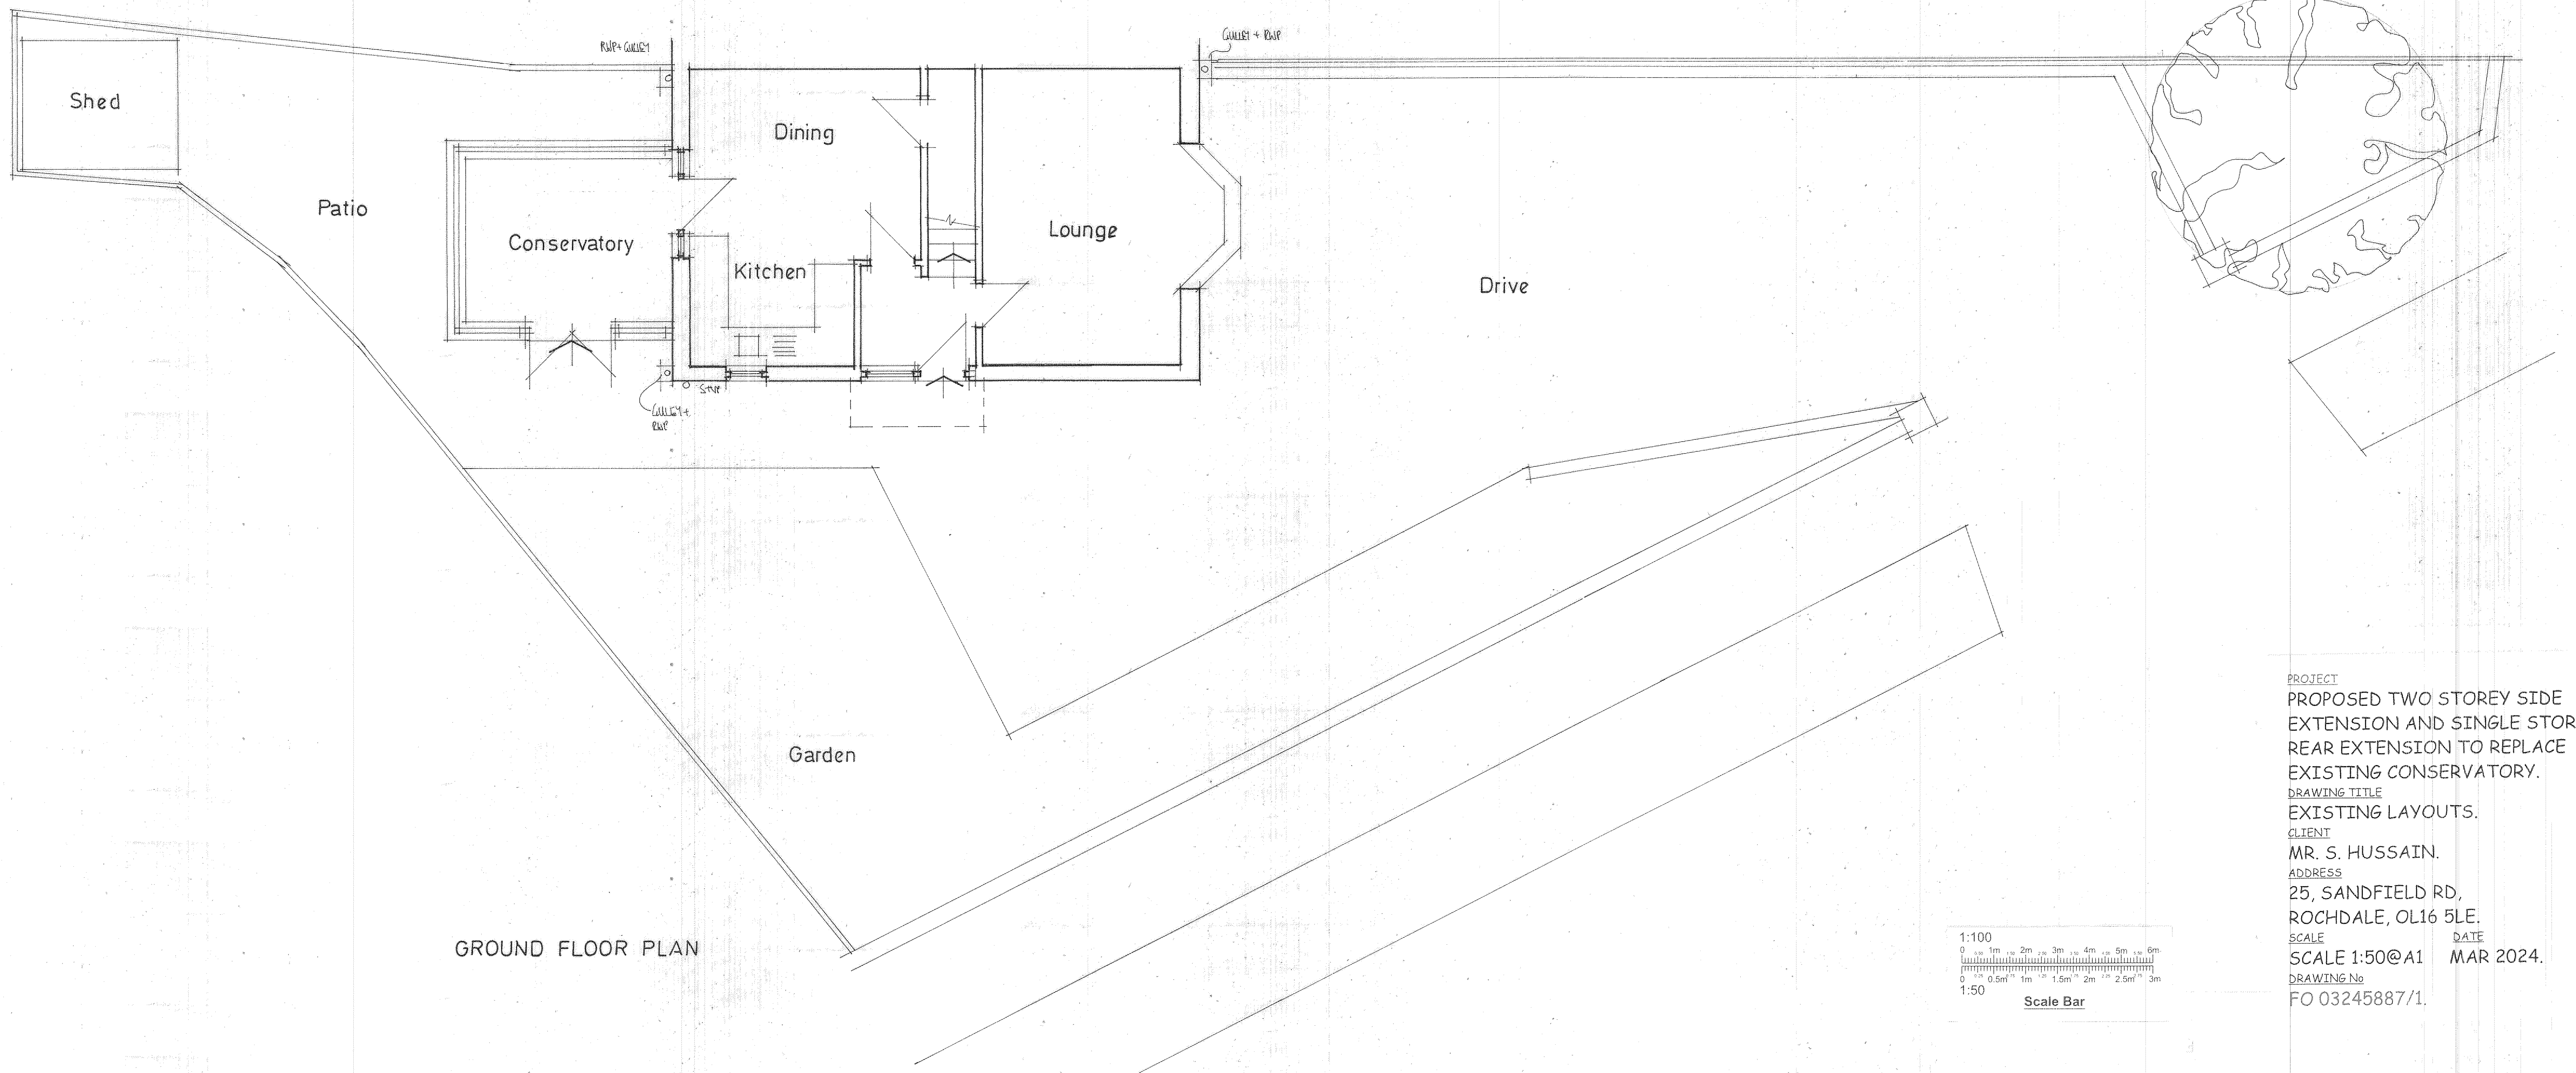

GROUND FLOOR PLAN

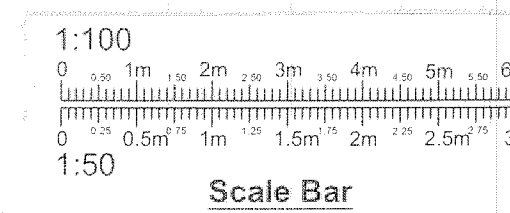

PROJECT
 PROPOSED TWO STOREY SIDE
 EXTENSION AND SINGLE STOREY
 REAR EXTENSION TO REPLACE
 EXISTING CONSERVATORY.
 DRAWING TITLE
 EXISTING LAYOUTS.
 CLIENT
 MR. S. HUSSAIN.
 ADDRESS
 25, SANDFIELD RD,
 ROCHDALE, OL16 5LE.
 SCALE
 SCALE 1:50@A1
 DATE
 MAR 2024.
 DRAWING No
 FO 03245887/1.