


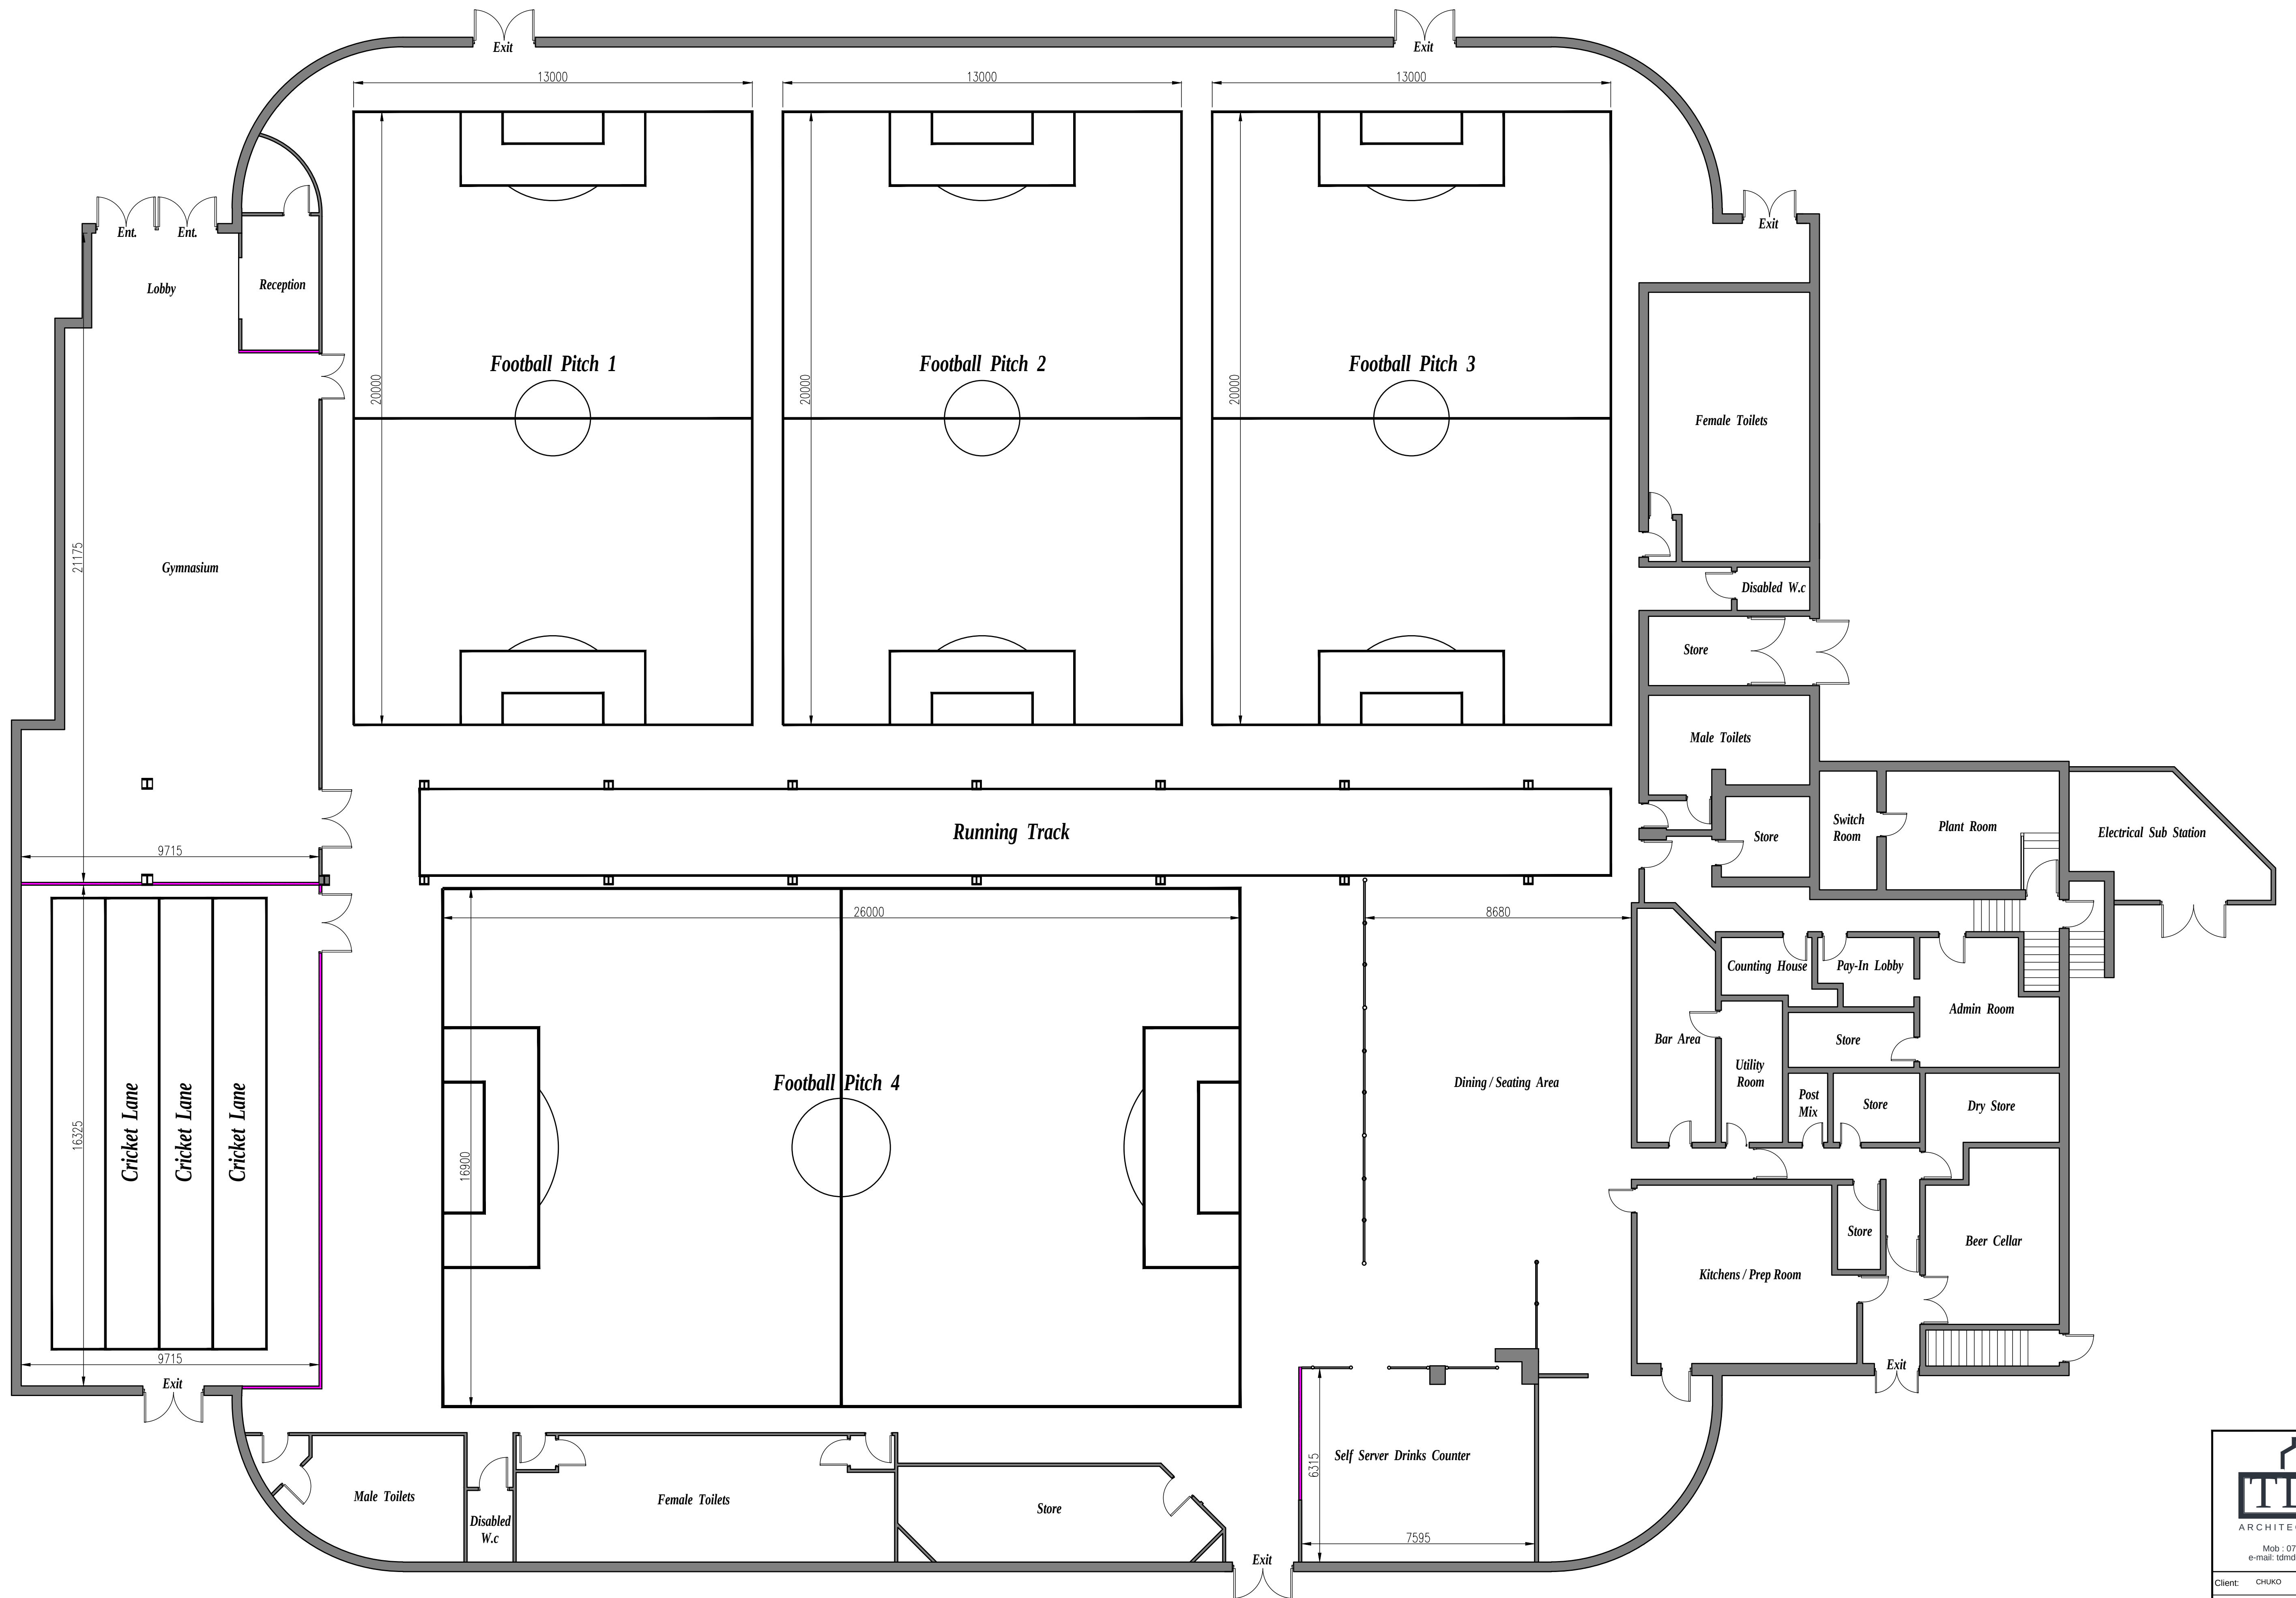

PROPOSED GROUND FLOOR PLANscale 1:100

TDM

ARCHITECTURAL LTD

Mob : 07805560652
e-mail: tdmesign@live.co.uk

Client: CHUKO	
Address: FORMER MECCA BINGO, ROCHDALE	
Project: CHANGE OF USE	
Dwg Title: PLANNING- PROPOSED GF PLAN	
Date: SEPTEMBER 2022	Scale: @A1 1: 100
Job No: 06.22.586	Dwg No: PL01
Drawn: D.L	Checked: D.L