


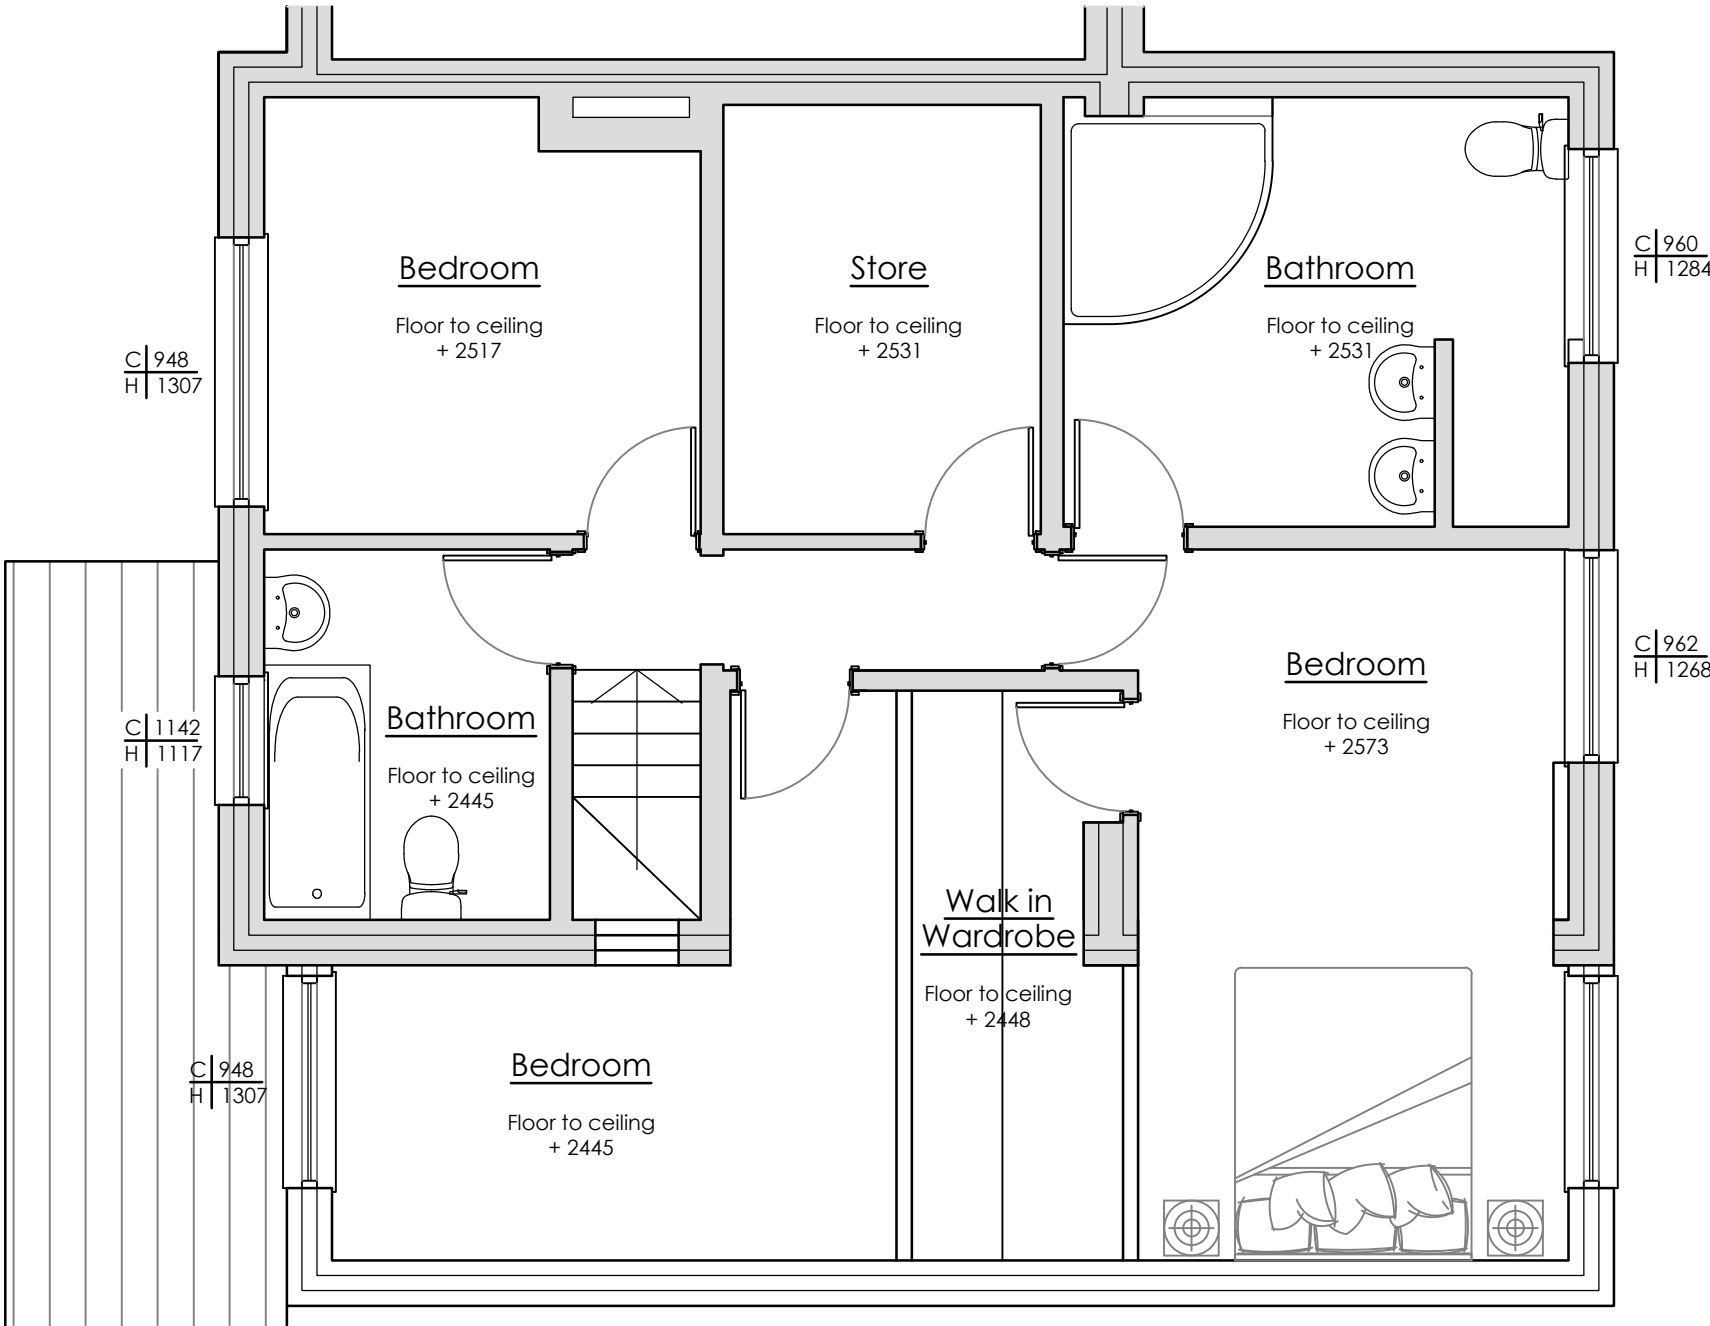

Proposed First Floor Plan
Scale: 1:50

Scale in metres



Site Location Plan
Scale: 1:1250

Key

Site Boundary

North

REV	Notes	Date	By
CRISP architecture Email: studio@crisparchitecture.co.uk Chartered Institute of Architectural Technologists Chartered Practice			
Project:		218 Hollin Lane, Middleton Manchester, M24 5LE	
Drawing Title: Proposed First Floor Plan			
Project No: 2413		File Identifier:2413_72_06	
Drawing No: 72_06		Revision:	
Drawn By: SMH		Checked By:SMH	
Scale: 1:50 @ A3		Date: 04/03/2024	
Purpose of Issue: FEASIBILITY			
Drawing Status: PLANNING			