


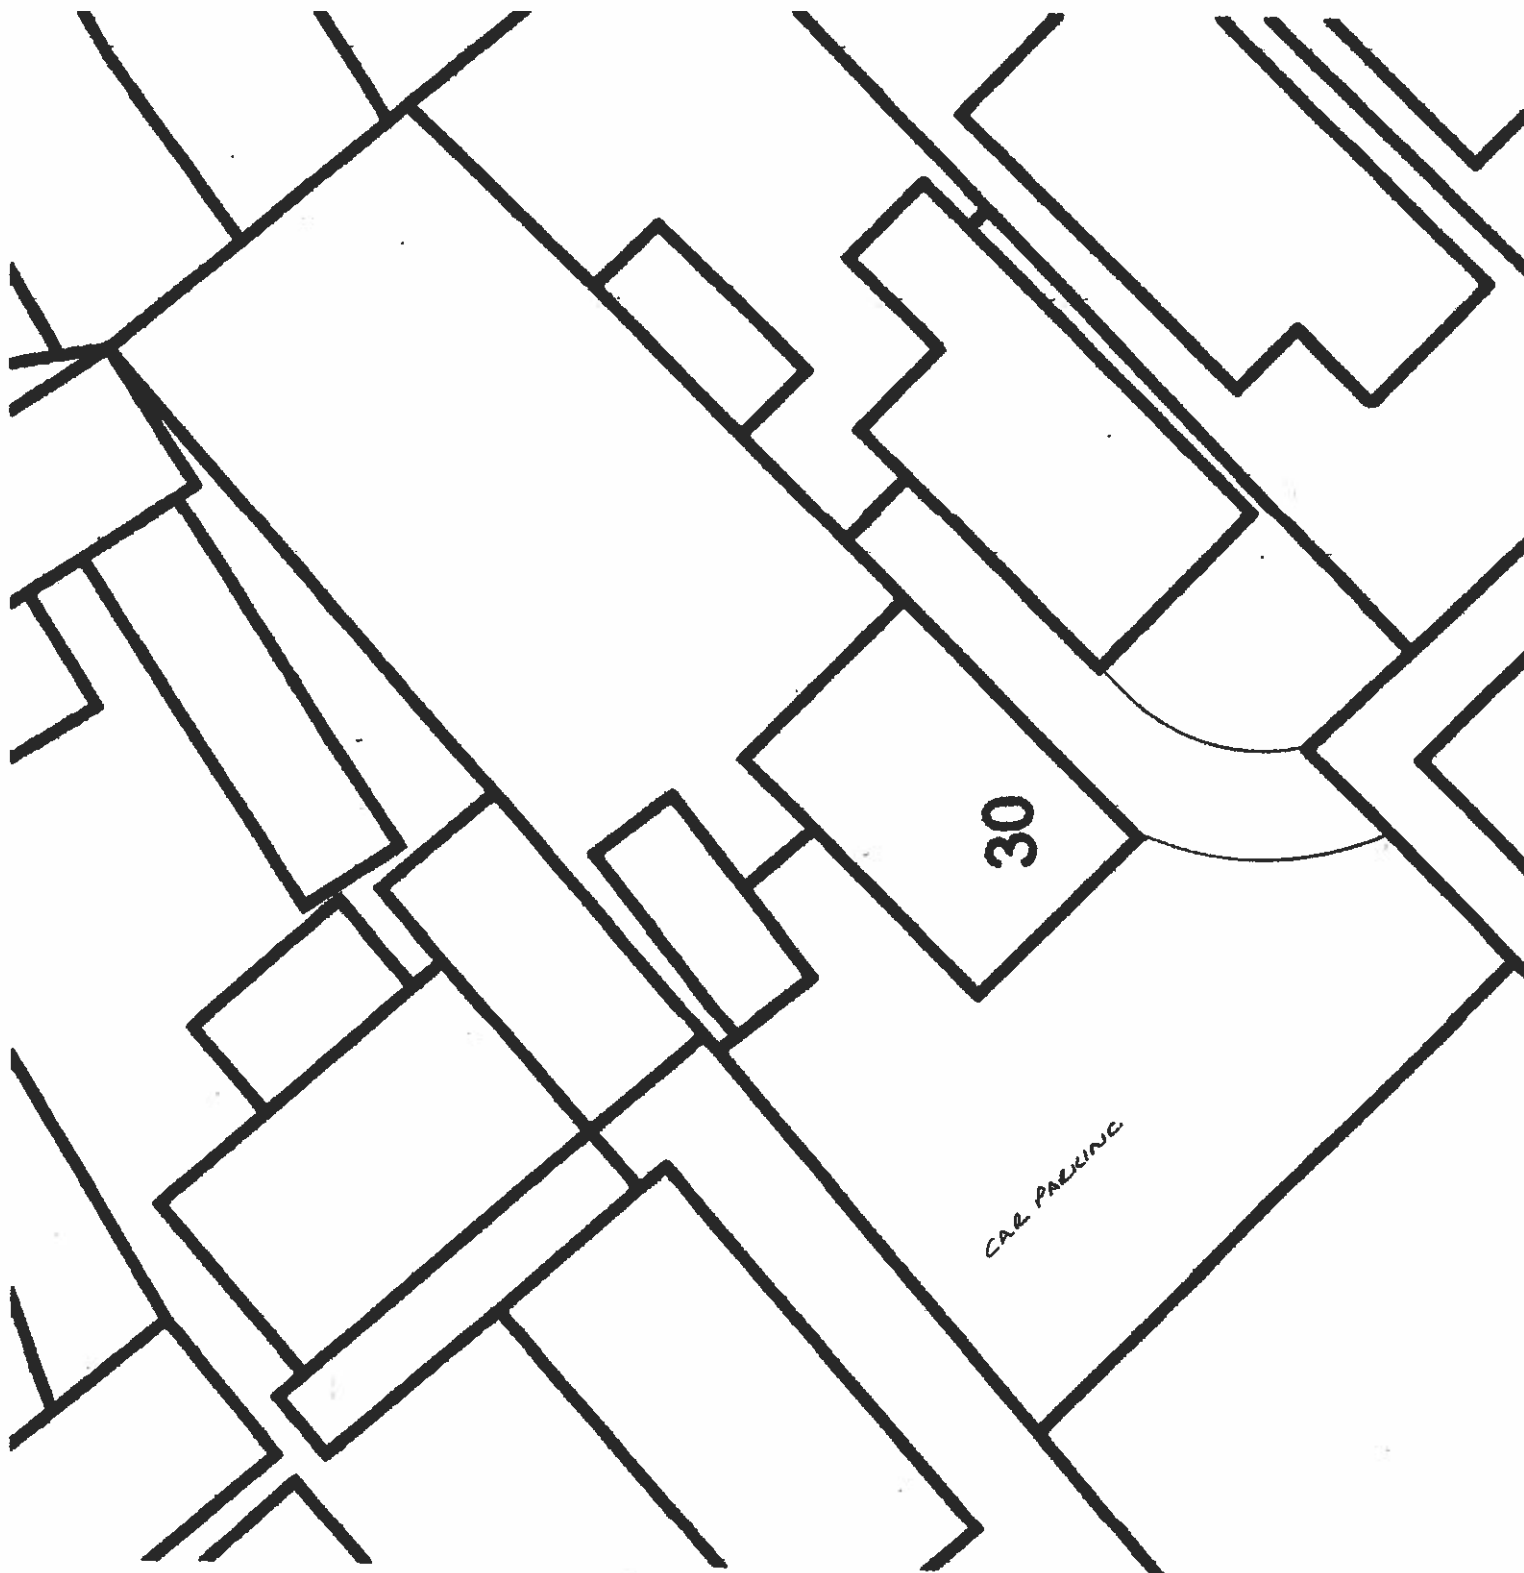

EXISTING SITE PLAN SCALE 1:200



Rochdale BC

28 MAR 2023

**Planning and Development
Service**