

DO NOT SCALE ANY DRAWINGS.
ALL DIMENSIONS TO BE SITE CHECKED.

CONTRACTOR TO MARK OUT EXTERNAL WALLS OF EXTENSION PRIOR TO EXCAVATION AND CONFIRM SET OUT WITH CLIENT.
BOUNDARY LINE TO BE CONFIRMED BY CLIENT PRIOR TO EXCAVATIONS

FOUNDATIONS
Min 750mm below outside ground level to top of footings. Depth to be agreed with Building Inspector on site. Footing size to be min. 800x225mm. If required, a structural engineer is to design a foundation if the ground conditions do not suit a strip foundation.

WALLS BELOW DPC
Constructed in concrete common brick with facing bricks commencing two courses below proposed finished ground level. Minimum 2 courses of facing brick below DPC.

Cavity wall to be filled with weak mix concrete to minimum 225mm below DPC, weepholes to be provided at ground level at minimum 900mm centres.

GROUND FLOOR CONSTRUCTION
75mm screed with underfloor heating pipes, on 500 G Visqueen separation layer, on 100mm 'Celotex XR4000' insulation, on 150mm concrete slab, on 1200G Visqueen DPM, on 25mm sand blinding, on 150mm well consolidated hardcore.

25mm perimeter insulation strip where floor slab meets internal blockwork face of cavity wall.

Built in accordance with 'Limiting thermal bridging and air leakage:Robust construction details for dwellings and similar buildings. TSO 2001.

U Value of floor = 0.15W/m²K

Any existing sub-floor ventilation should be maintained and carried through the extension floor and vented to external air. Vents typically carried through the hard-core sub-base, below insulation, to a proprietary telescopic vent..

HORIZONTAL DPC
Continuous horizontal approved DPC to BS6398 to be provided minimum 150mm above proposed finished ground level - stepped around door openings as necessary.

EXTERNAL WALLS
12.5mm plasterboard and skim on dabs, on 100mm Thermalite hi-strength blockwork inner leaf, 135mm cavity with 85mm Celotex CW4000 partial fill cavity insulation, leaving a 50mm residual cavity, 102mm brickwork outer leaf to match existing, all built off concrete strip foundation. New cavity to run continuously into existing.

Double triangle ties and insulation clips to be manufactured and constructed in accordance with BS 1243.

Ties positioned at maximum 750mm horizontally and 450mm vertically and staggered. Additional ties to be provided at openings, unreturned edges and movement joints at maximum 300mm vertically within 225mm of opening.

U value of wall = 0.18W/m²K.

NON LOAD BEARING STUD PARTITIONS
75 x 50mm softwood stud framing at maximum 600mm centres. Line both sides with 1 sheet of 12mm ply and 1 sheet 12.5mm plasterboard and skim. Insert Isover 50 insulation between studs for acoustic purposes.

LINTELS
Catnic galvanized steel insulated lintels to new door and windows to suit cavity wall, lintel to have minimum 150mm bearing either end. Cavity tray to be provided over lintel complete with stop ends. Weep holes to be formed at maximum 900mm centres along cavity tray - weep holes to be symmetrical over opening. BS5977 part 2. Similar and approved lintels can be used.

WINDOWS
Windows with cill to BS 6375 fitted in accordance with manufacturers recommendations. Glazing to comprise Low-E en=0.1, 24mm argon gold double glazing units - 1.4W/m²K, clear glazing unless otherwise noted, glazing to BS 6262. Mastic seal to provide seal between window frame and brickwork. Lockable ironmongery to match windows. Safety glazing to be provided to all glazing below 800mm AFFL and within 300mm either side of a door.

Trickle vents to be provided to allow 8000mm² background ventilation to habitable rooms and 4000mm² background ventilation to kitchens, utility rooms, bathrooms and WC's.

New windows to habitable rooms to have a minimum clear opening area of 0.33m², with a minimum clear opening width of 450mm OR minimum clear opening height of 450mm. Please not a 450x450mm clear opening does not give you the minimum clear opening area required for building regs.

EXTERNAL DOORS
Doors to BS 6375 fitted in accordance with manufacturers recommendations. Doors to have minimum 775mm clear opening and open to minimum 90 degrees. Threshold to be maximum 15mm high. Glazing to be laminated units comprising Low-E en=0.1, 24mm argon gold double glazing units - 1.6W/m²K, glazing to BS 6262. Mastic seal to provide seal between door frame and brickwork. Ironmongery to match door.

CAVITY CLOSERS
Cavities to be closed at opening jambs with Thermabate 100 cavity closers and vertical DPC. Cavities closed at eaves and verge with 'Superlux' board with insulation laid over.

INTERNAL DOORS
All new internal doors on escape route from loft to be FD30 with smoke seals and intumescent strips.

FIRST FLOOR CONSTRUCTION
18mm ply floor boarding on 150x50mm C16 timber floor joists at 450mm centres. Fixed into existing and new gables of house. Allow for 125mm Rockwool insulation between joists. Underdraw with 12.5mm plasterboard and skim.

NEW STAIRCASE
New timber staircase from first to second floor to have a going of 245mm 12no. equal risers, max 220mm riser(max staircase angle of 42°) with a minimum clear headroom of 2m.

Balustrade to 1 side of stair min. 900mm above pitch.

ROOF CONSTRUCTION ABOVE SINGLE STOREY EXTENSION
Roof tiles to match existing, on 38x25mm softwood timber battens on breathable felt to BS 747 on 175x50mm softwood timber rafters at 400mm ctrs on 100x75mm softwood wall plate fixed at maximum 600mm centres.

Galvanized steel lateral restraint straps to BS 5628, BS 5268 & BS 8103. To prevent roof spread.

ROOF INSULATION ABOVE SINGLE STOREY EXTENSION
Insulation to pitched roof to allow for minimum 50mm air gap above 120mm Celotex XR4000 insulation between rafters, with 50mm air gap. Underdraw rafters with 60mm Celotex GA4000 insulation then 12.5mm plasterboard, with 3mm skim coat plaster.

U value of roof = 0.15W/m²K.

Built in accordance with 'Limiting thermal bridging and air leakage:Robust construction details for dwellings and similar buildings. TSO 2001.

ROOF CONSTRUCTION
Roof tiles to match existing, on 38x25mm softwood timber battens on breathable felt to BS 747 on 175x50mm softwood timber rafters at 400mm ctrs on 100x75mm softwood wall plate fixed at maximum 600mm centres.

Galvanized steel lateral restraint straps to BS 5628, BS 5268 & BS 8103. To prevent roof spread.

Hip rafters and all new timber roof members designed by structural engineer.

ROOF INSULATION
Insulation to pitched roof to allow for minimum 50mm air gap above 120mm Celotex XR4000 insulation between rafters, with 50mm air gap. Underdraw rafters with 60mm Celotex GA4000 insulation then 12.5mm plasterboard, with 3mm skim coat plaster.

U value of roof = 0.15W/m²K.

Built in accordance with 'Limiting thermal bridging and air leakage:Robust construction details for dwellings and similar buildings. TSO 2001.

ROOF VENTILATION
Eaves ventilation - Continuous Glidevale FV250 fascia ventilator and gutter spacer. Ridge ventilation - Glidevale G Range Ridge ventilators.

STRUCTURAL STEELWORK
All structural support steelwork to be designed and calculated by structural engineer. Box in with 15mm British Gypsum Fireline board to give minimum 30 minutes fire protection.

LIGHTING
All new light fittings to be energy efficient.

HEATING
Boiler position to be confirmed. If new it is to be fitted to current building regulations and British Standards by a Gas Safe registered engineer.

SMOKE DETECTORS
Mains operated smoke detectors to be provided to new circulation areas and escape route from new loft, kitchen to have new heat detector, to BS 5588 & BS 5446 part 1, detectors to be inter-connected and have battery backup.

MECHANICAL VENTILATION
New kitchen - 30 litres/second. New bathrooms - 15 litres/second. Background ventilators and intermittent extract fans to be used. Bathrooms to have minimum 15 minute overrun connected to light switch.

ELECTRICAL INSTALLATION
ELECTRICAL WORKS COVERED BY A COMPETENT PERSON SCHEME MEMBER
All wiring and electrical works to be designed, installed, inspected and tested in accordance with the requirements of BS 7671, the IEE 17th Edition wiring guidance and Building Regulation Part P(Electrical by a member of the ODPM Competent Person Scheme.

AND
The competent person is to send to the Local Authority a 'Self-certification Certificate' within 30 days of the electrical works completion. Client must receive both a copy of 'Self-certification Certificate' and a BS 7671 Electrical Installation Test Certificate.

DRAINAGE
All new above and below drainage/ connections are to be agreed and inspected by Building Control.

Drains passing below buildings to be encased in 150mm concrete(or amount of concrete agreed with Building Inspector on site). Reinforced concrete lintels to be used where drains pass through external cavity walls.

Above ground drainage to be vented.

Internal drainage :- pipe diameters and max. run to SVP.

Wash hand Basin - 32mm pipe max. 1.7m run (40mm pipe max. 3m run) - 75mm deep trap.

Bath/Shower - 40mm pipe max. 3m run (50mm pipe max. 4m run) - 50mm deep trap.

Sink - 40mm pipe max. 3m run (50mm pipe max. 4m run) - 75mm deep trap.

WC - 100mm pipe max. 6m run - 50mm deep trap.

New 75mm Upvc rwp and associated back inlet gully at both front and rear of dwelling to connect into existing drainage run.

New external below ground drains to be 150mm dia. Clay Hepworth, falls to be 1:60, to be confirmed on site

Existing drainage system(combined or separate) to be maintained. All drainage to be agreed with and installed to the satisfaction of the Building Inspector.


UNITED UTILITIES
United Utilities now have ownership maintenance of all shared drainage systems which connect to their sewerage systems. United Utilities will require drainage protection and access. A formal **Building Over Sewers** agreement may be required to allow works to commence. This applies where works are to be undertaken over or within 3m of shared drainage.

Drainage runs indicated on any drawings submitted are assumed based on what is visible at the time of survey and should **NOT** be relied upon as being a complete drainage survey. Prior to any excavation works the contractor/builder **MUST** determine the exact positions of all drainage runs including pipe size, depths, rodding access points and inspection positions. This applies where works are to be undertaken over or within 3m of shared drainage.

All drainage information must be provided to Building Control to determine the extent of a formal United Utilities consultation.

Depending upon this information delays may occur in the construction process due to the need to consult United Utilities. The contractor/builder is advised of their responsibilities to maintain adequate temporary supports for all excavation works.

It is recommended that any sewer passing adjacent or under the proposed extension is surveyed so that the exact location and depth is known prior to commencement.

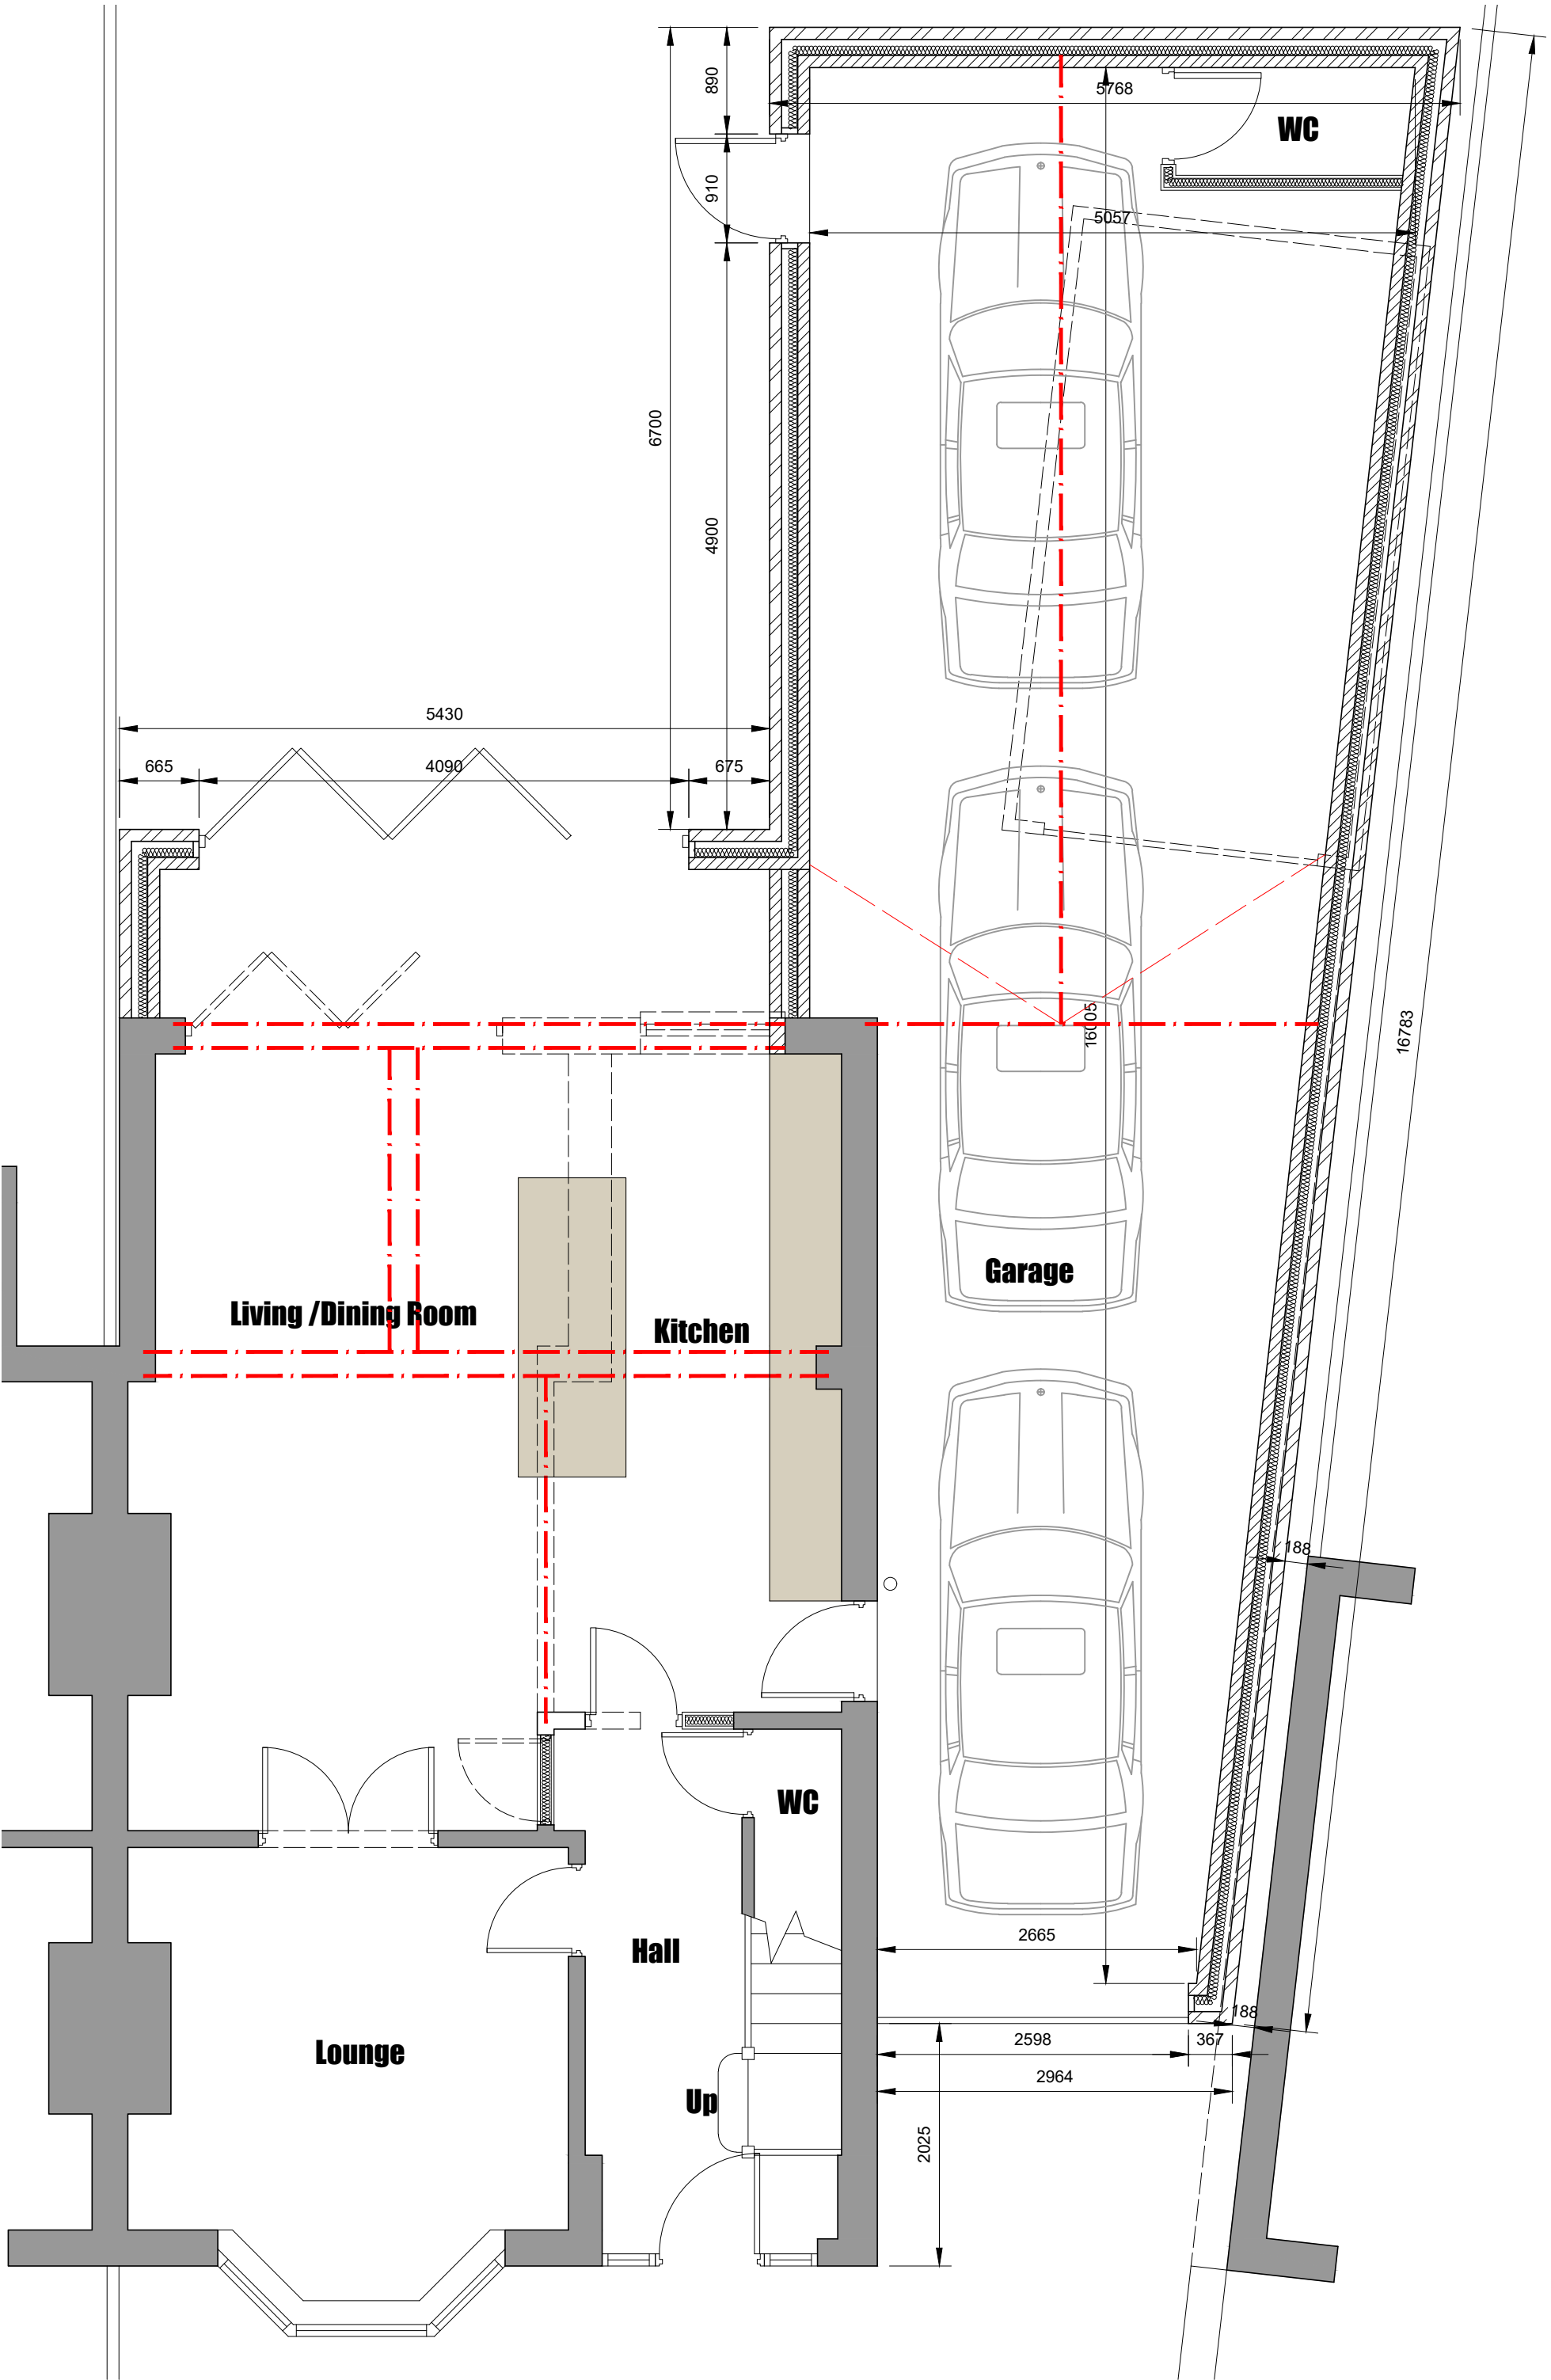

Conway Architectural Design shall have no responsibility for any use made of this document other than for that which it was prepared and issued. This drawing should not be scaled. Work to figured dimensions only. All dimensions and levels to be checked on site. No building work is to be started until all relevant approvals are in place. Any discrepancies should be reported to Conway Architectural Design. This drawing should not be reproduced without written permission from Conway Architectural Design. **Standard Building Regs Notes are to be provided by Conway Architectural Design prior to a building regs application being submitted.**

Works Generally

- Main Contractor to undertake the duties of the Principal Designer under the CDM Regulations 2015.
- Take down stud and structural walls as shown to form new larger openings and rooms.
- Contractor to ensure demolition of the existing structure is undertaken only after the retained structure is adequately supported to the complete satisfaction of the local Building Inspector.
- Construct new cavity wall extension, with 300mm thick cavity walls with full fill insulation.
- Facing brickwork to match existing.
- Contractor to allow for structural steelwork and insulated lintels as necessary above all door and window openings, and supporting cavity walls at first floor level.
- All walls to be finished with plaster/ plasterboard internally, and timber skirting to match existing.
- Existing walls made good as necessary.
- All new masonry cavity load bearing walls to be built off 850x225mm conc. footings at a depth to suit local ground conditions. (NOTE foundations to be to the entire satisfaction of the Building Inspector)
- Supply and install.-new water supply pipework internally.
- Below ground drainage connecting into existing sewer system.
- Central heating pipework to be copper, with new radiators fitted with thermostatic valves.
- Supply and fit new electrical sockets, switches and wiring to light fittings as shown with new fused spurs for the extension in the existing distribution unit, or new electrical fused distribution unit as may be necessary. All face plates to match existing.
- Commission and test all installations, and provide associated certification to ensure compliance with the relevant part(s) of the Building Regulations.
- This document to be read in conjunction with all associated drawings and building regs information issued by 'Conway Architectural Design' & all Structural Engineers details.
- This drawing package is for Planning and/or Building Regulations applications only and for no other use.
- All work to be carried out in accordance with the Building Regulations and all other statutory legislation to the satisfaction of the Inspecting Authority. All materials and workmanship is to comply with the appropriate codes of practice, British and/or European standards. All materials used to hold a valid Agreement Certificate for the purpose intended.
- All dimensions are in millimetres unless stated otherwise.
- The contractor **MUST** check all dimensions and particulars prior to commencement of work.
- All existing structural elements (walls, lintels, beams, foundations etc.) affected by new work are to be exposed by the contractor and arrangements made for the Inspecting Authority to inspect and confirm they are adequate (or otherwise) to sustain new loads. Liaise with the Inspecting officer if strengthening work is necessary.
- All drain runs shown are assumed. The Contractor is to identify all drain routes as work commences and inform both the inspecting officer.
- All gas work to be designed, installed, inspected and tested in accordance with the requirements of the current edition of the Gas Safety (Installation and Use) Regulations 1998 and carried out by a Gas Safe Registered person.
- BOUNDARIES as shown are the fence / wall lines and not necessarily the legal boundary.
- PARTY WALL ACT 1996: The Client may have obligations under this act. You must tell your neighbours if you want to carry out any building work near or on your shared property boundary, or 'party wall'. Go to www.gov.uk for further advice.
- Alternative materials suggested by builder must have an equal performance to what has been specified in this document. Insulation thickness and manufacturer of the specified insulation has been carefully chosen to comply with the updated Approved Document L of the building regulations, which comes into force from 15th June 2022.**

Conway Architectural Design

6 Conway Close
Alkington
Middleton
Manchester, M24 1EW

E: conway-design@outlook.com

JOB TITLE :
ADDRESS :
DRAWING TITLE :
SCALE :
DRAWN : xxx
JOB NO./
DWG NO.

Proposed Extension/Alterations
11 Malvern Road, Alkington
Proposed Ground Floor Plan
1:50 @ A2
DATE : 01.03.23

712-08B