




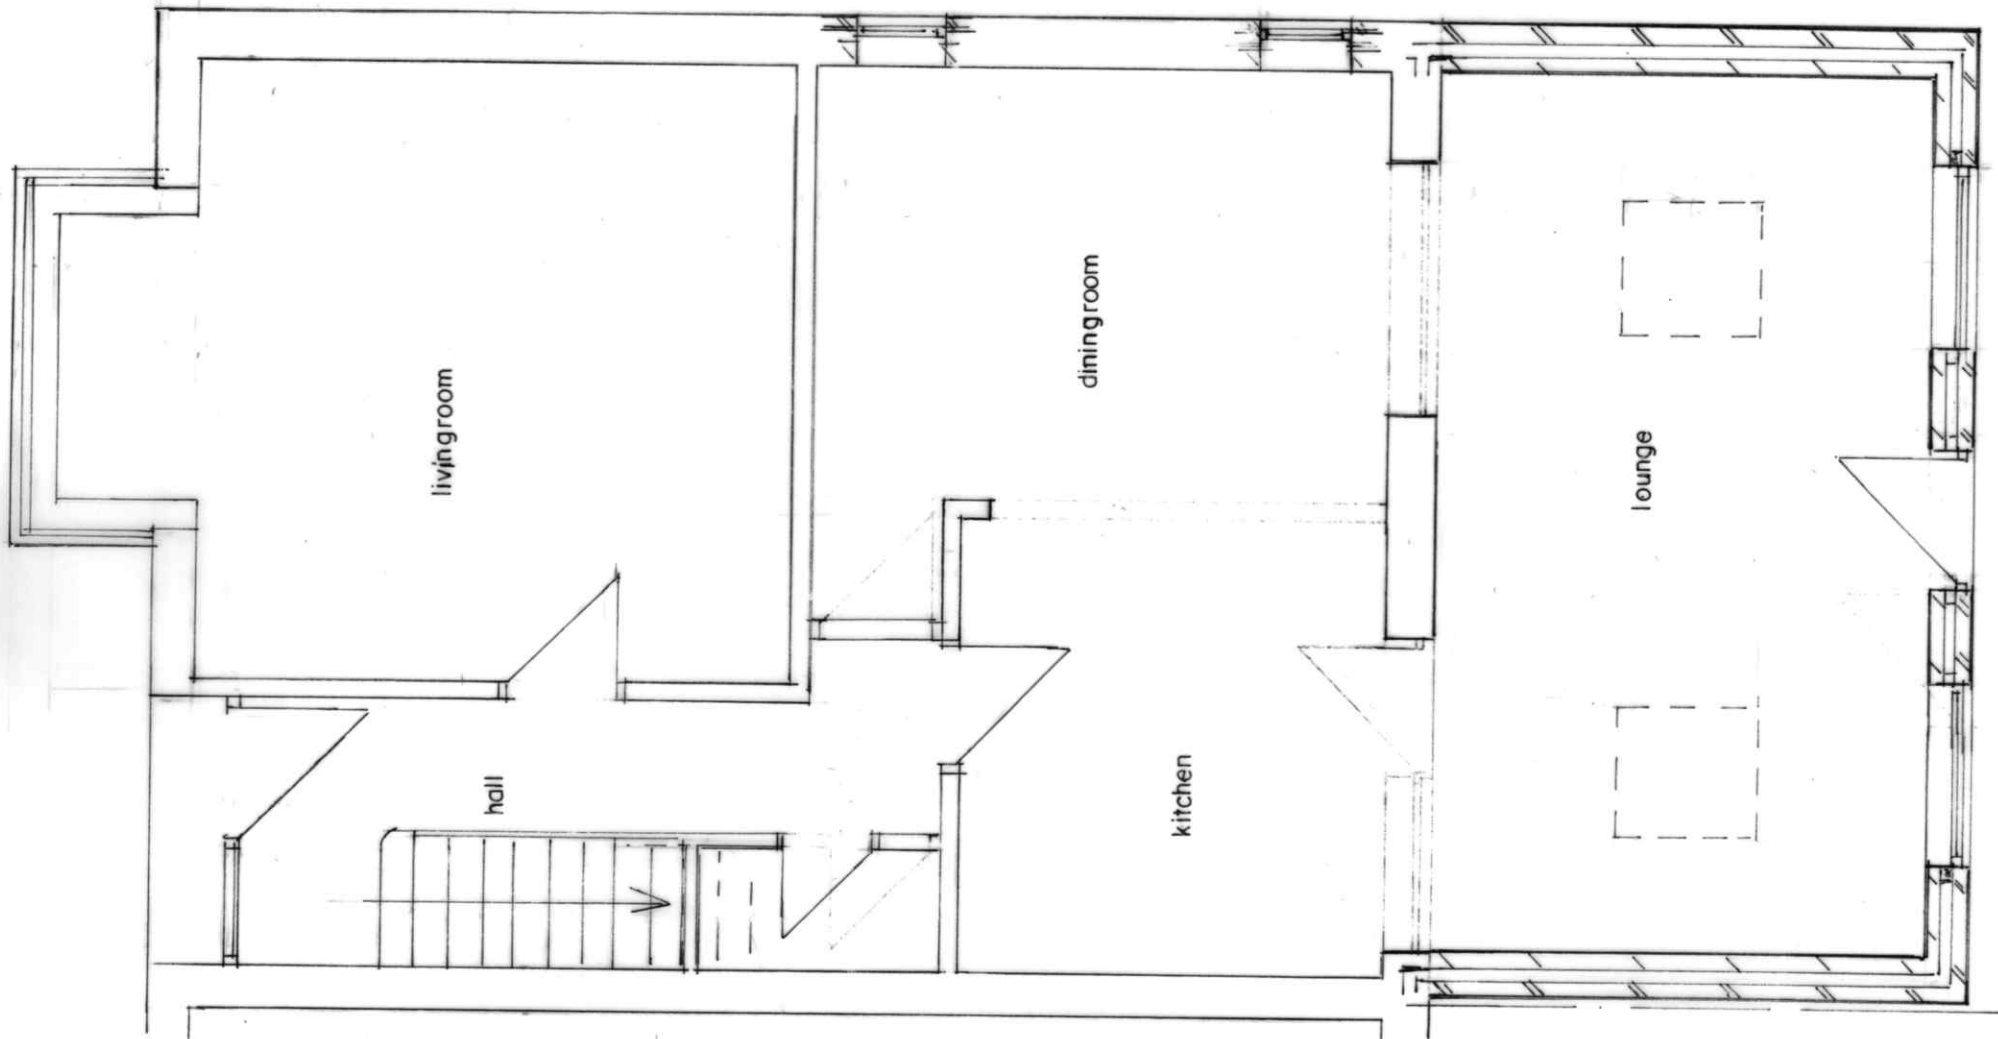


GROUND FLOOR PLAN
(PROPOSED)

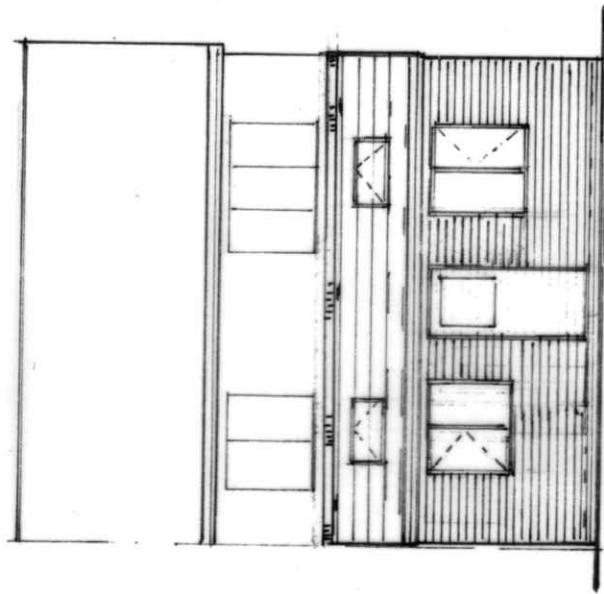


REAR ELEVATION
(PROPOSED)

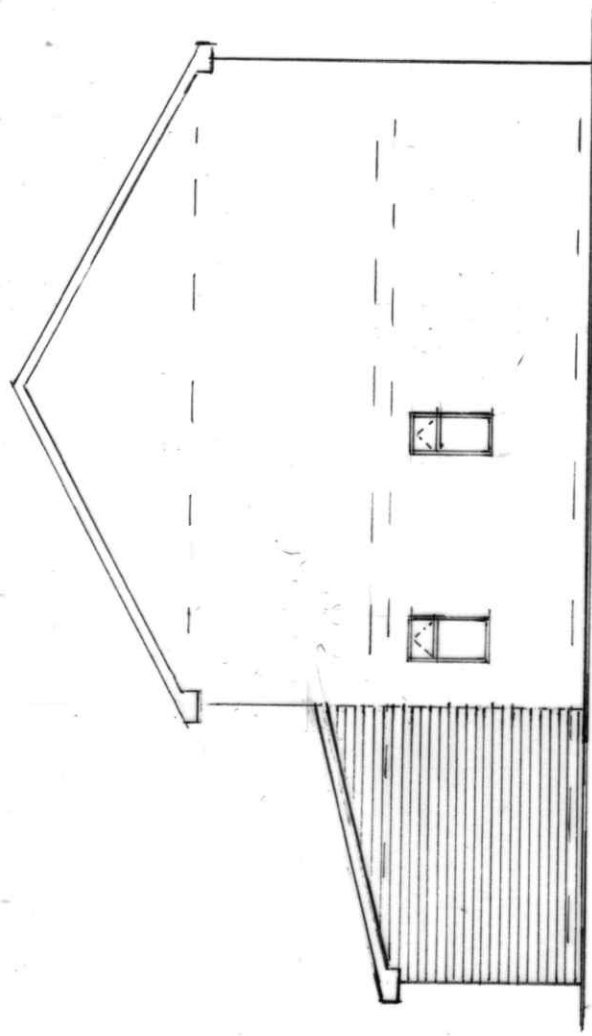

SIDE ELEVATION
(PROPOSED)

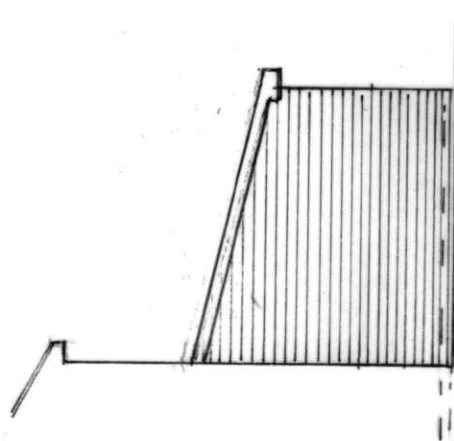

SIDE ELEVATION
(PROPOSED)

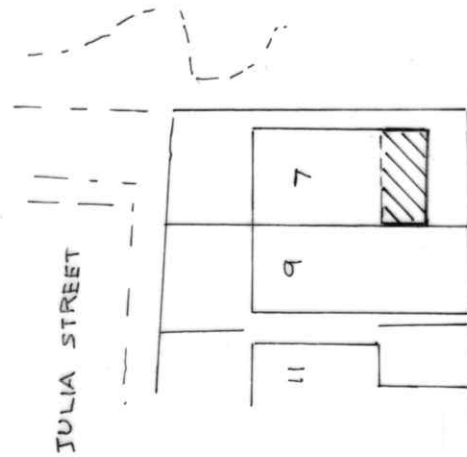

SITE PLAN SCALE 1:500
(PROPOSED)

BUILDING DESIGN SERVICES
M. FAROOQ
418 Bury Road Rochdale OL11 5EU.
Tel: 01706 712231 Mob: 07967605763

PROPOSED SINGLE STOREY REAR EXTENSION AT
7 JULIA STREET ROCHDALE OL12 6TL

For: Mrs HINA IQBAL

Plan

Scale 1:50

Elevation

Scale 1:100

2058/2