



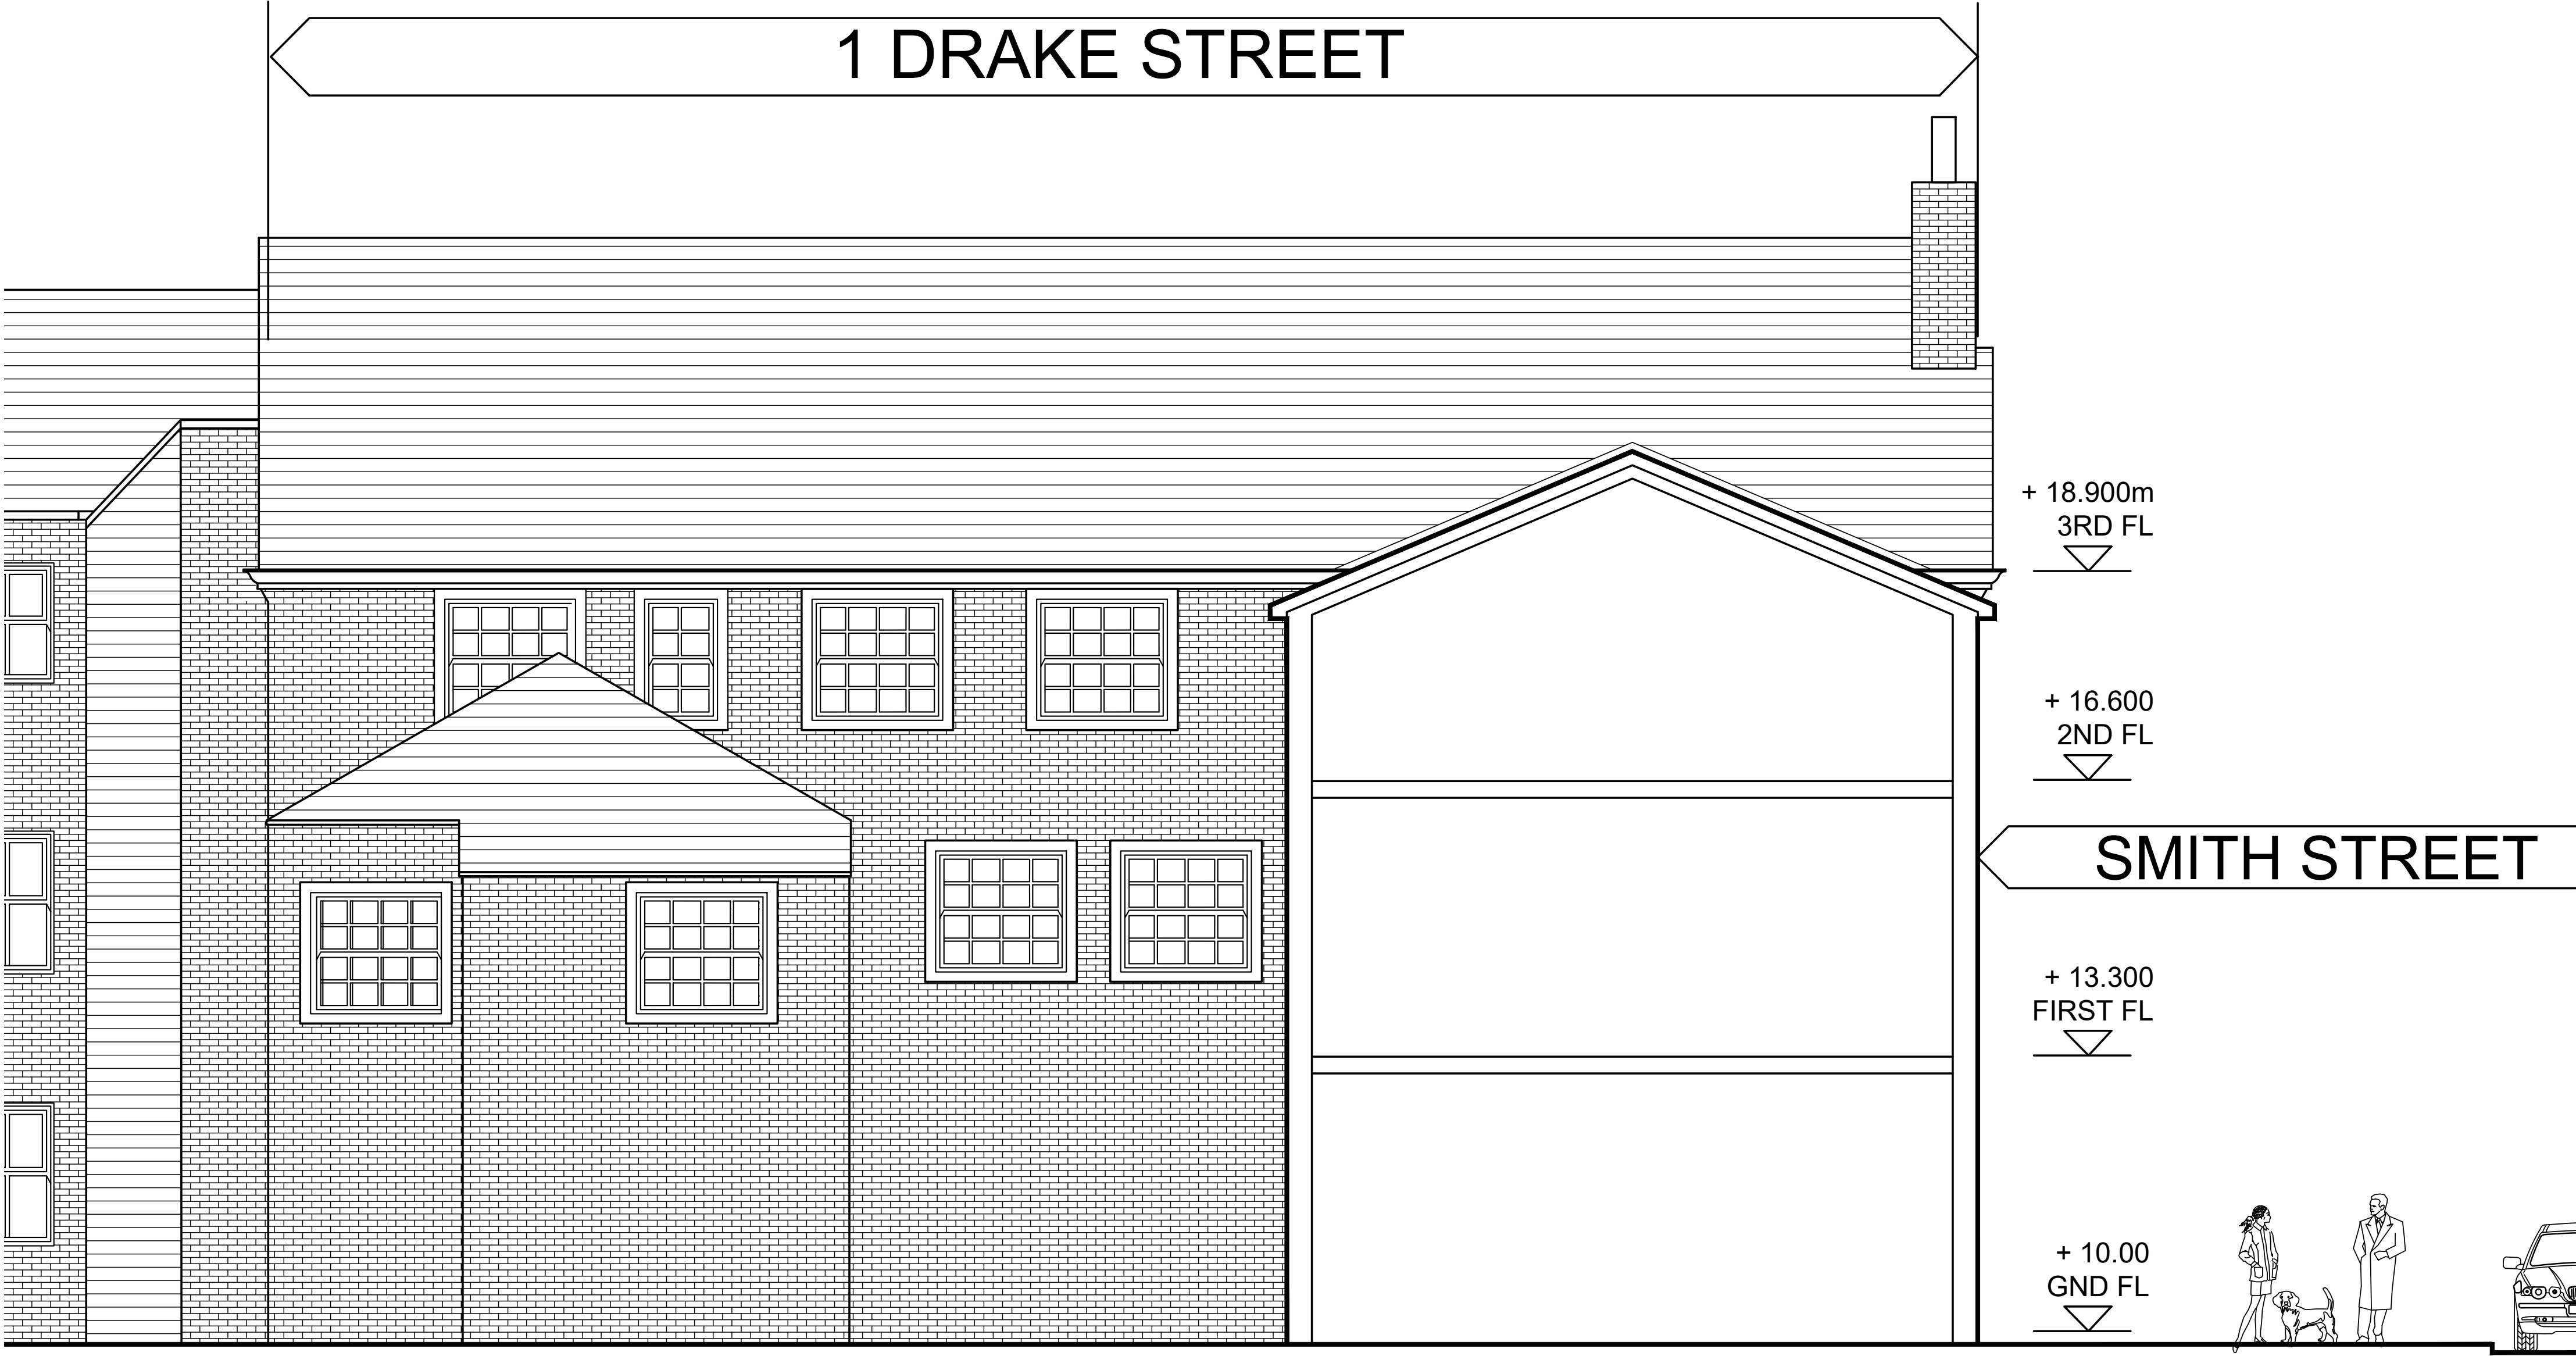

COPYRIGHT OF THIS DRAWING IS RESERVED BY BM ARCHITECTURAL AND IT MUST NOT BE COPIED OR REPRODUCED WITHOUT WRITTEN CONSENT. DIMENSIONS ONLY ARE TO BE TAKEN FROM THE DRAWING. DO NOT SCALE OFF THIS DRAWING. IT IS NOT TO BE USED FOR CONSTRUCTION. ALL CONTRACTORS MUST VISIT THE SITE AND BE RESPONSIBLE FOR TAKING AND CHECKING ALL DIMENSIONS RELATIVE TO THEIR WORK. BM ARCHITECTURAL SHALL NOT BE RESPONSIBLE FOR ANY VARIATIONS BETWEEN DIMENSIONS AND BY CONFORMANCE. ELECTRONIC DATA DRAWINGS ISSUED AS PDF ONLY AND SHOULD NOT BE INTERPRETED FOR MEASUREMENT. ALL DIMENSIONS AND LEVELS SHOULD BE READ ONLY FROM THE VALUES STATED IN TEXT ON THE DRAWING.

PROPOSED REAR ELEVATION

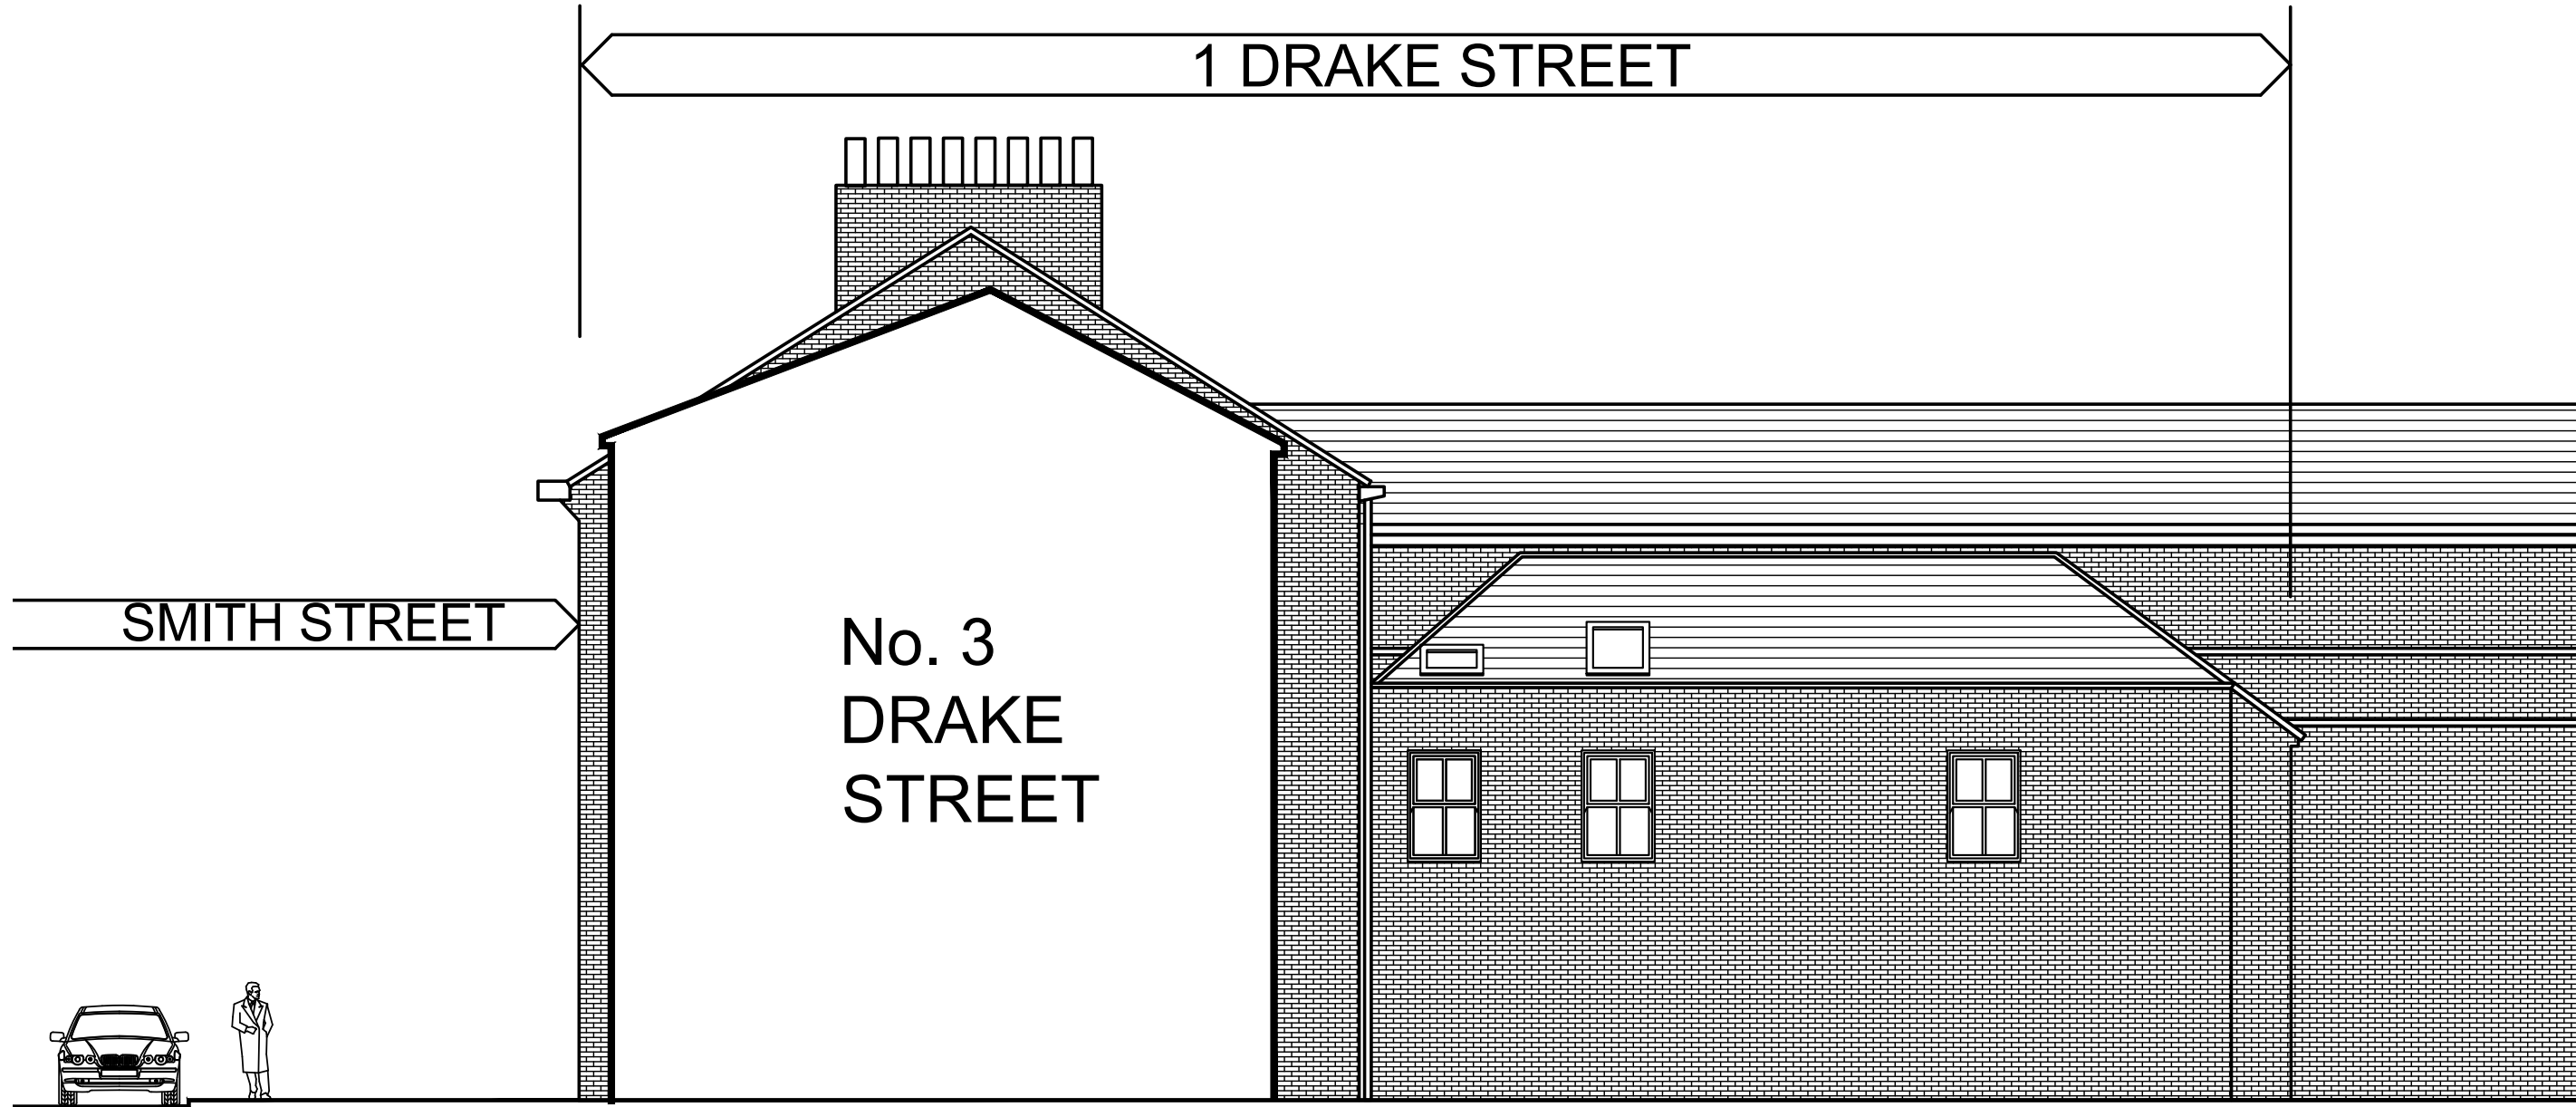

SIDE ELEVATION 2 1:100

B 07.05.2025 ROOFLIGHTS REMOVED
A 14.04.2025 WINDOW TO APART. 10 ADDED
REV: DATE: DETAILS:
BM ARCHITECTURAL DESIGNS
APARTMENT 8
224 GREAT CLOWES STREET
MANCHESTER M7 2ZS
TEL: 07415 493002
PROJECT: PROPOSED APARTMENTS AT
1 DRAKE STREET,
ROCHDALE OL16 1RE
CLIENT: CASSEL AND FLETCHER PROPERTY
MANAGEMENT LTD.
TITLE: PROPOSED REAR ELEVATIONS 2
SCALE: 1:50@A1 DATE: 01/ 2025
STATUS: PLANNING DRAWN: BM
DRAWING NO: BM/0125/DRAKE/ PL10 REV: B