


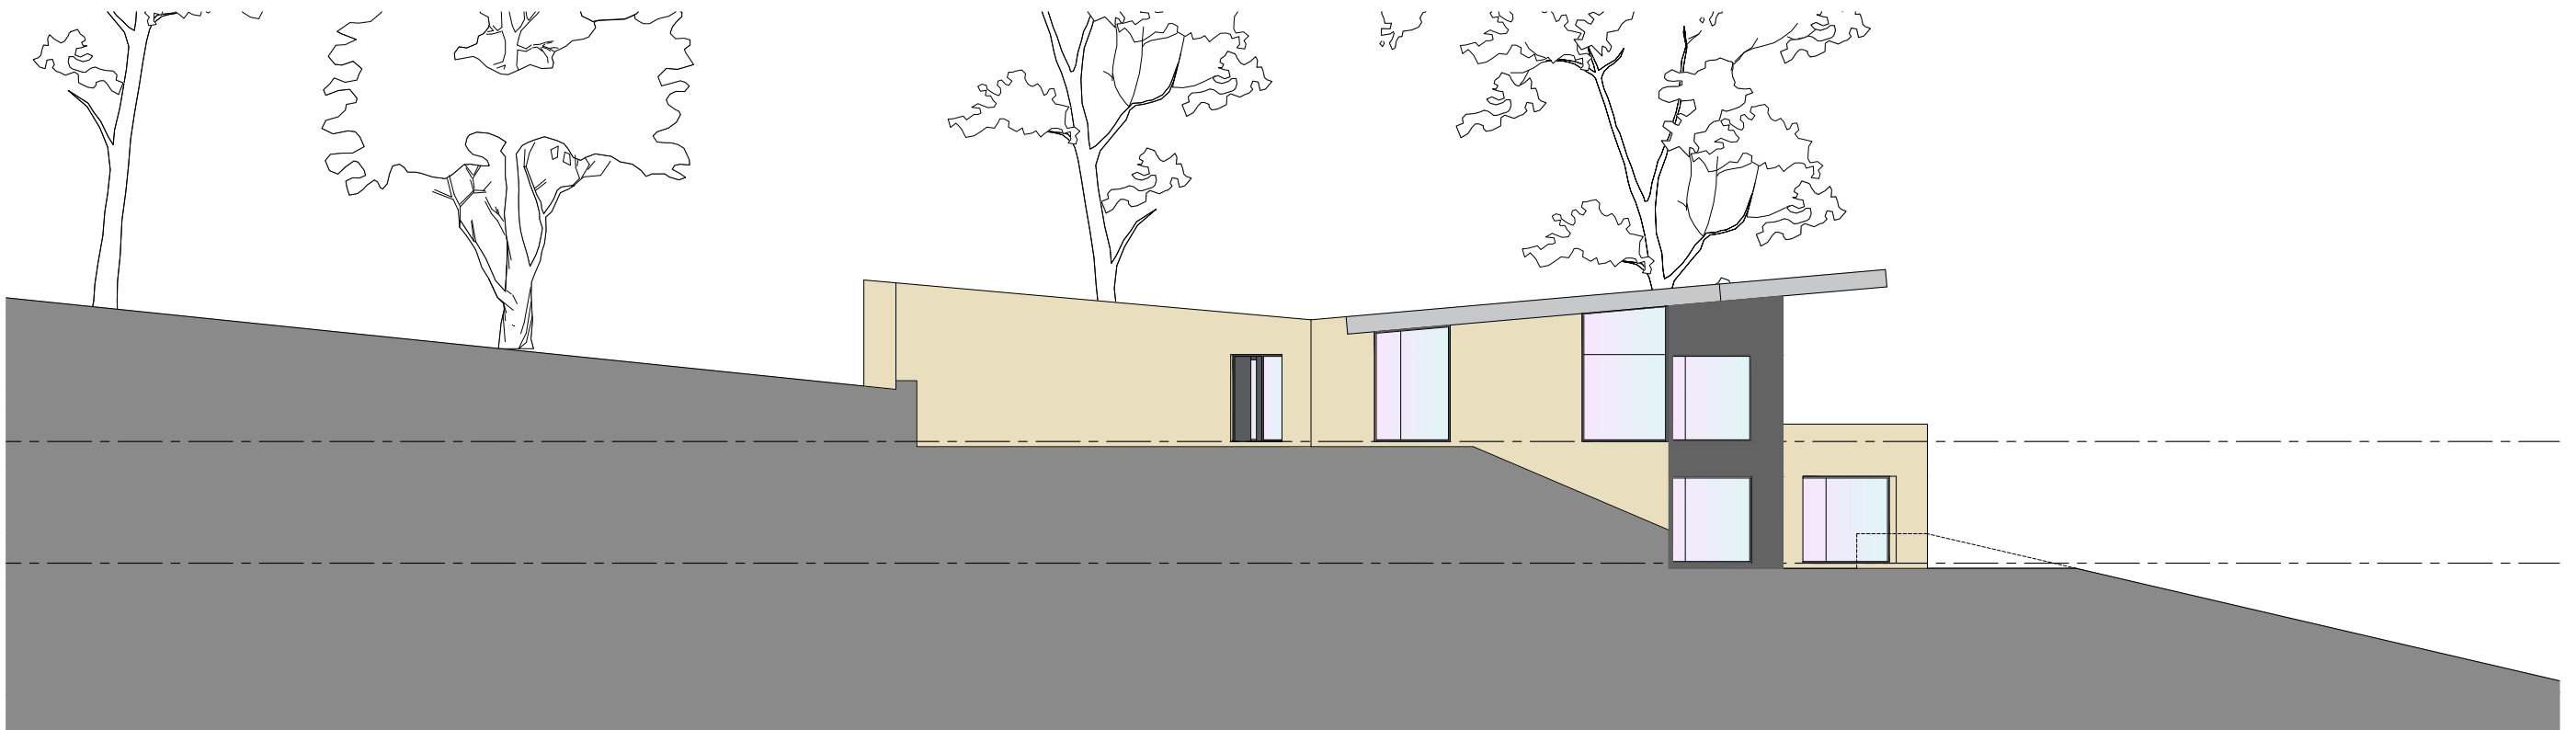

**south-east elevation (ref 1.)**



**north-east elevation (ref 2.)**

Martin Muldowney  
The Edge House  
Blackstone Edge Old Road  
Littleborough  
Rochdale

Elevations as Proposed  
Sheet 01

work to figured dimensions

© CJ Partnership owns the copyright of this design /  
drawing which must not be reproduced in whole or in  
part without the written permission of CJ Partnership

contract no

**3588**

drawn by

drawing no

**05**

date  
April 2021

revision

**B**

scale @ A3  
1:200

**planning**

Revisions:  
A. North-east elevation amended to show full elevation.PDC,October 2022  
B. Reference to elevation angles added.PDC,June 2023

Blue Pit Mill Queensway  
Castleton Rochdale OL11 2PG

+44 (0)1706 631347  
info@cjpartnership.com  
www.cjpartnership.com

**CJPARTNERSHIP**  
ENVIRONMENTAL ARCHITECTS

