




Legend



Existing Gully



Existing Sewer

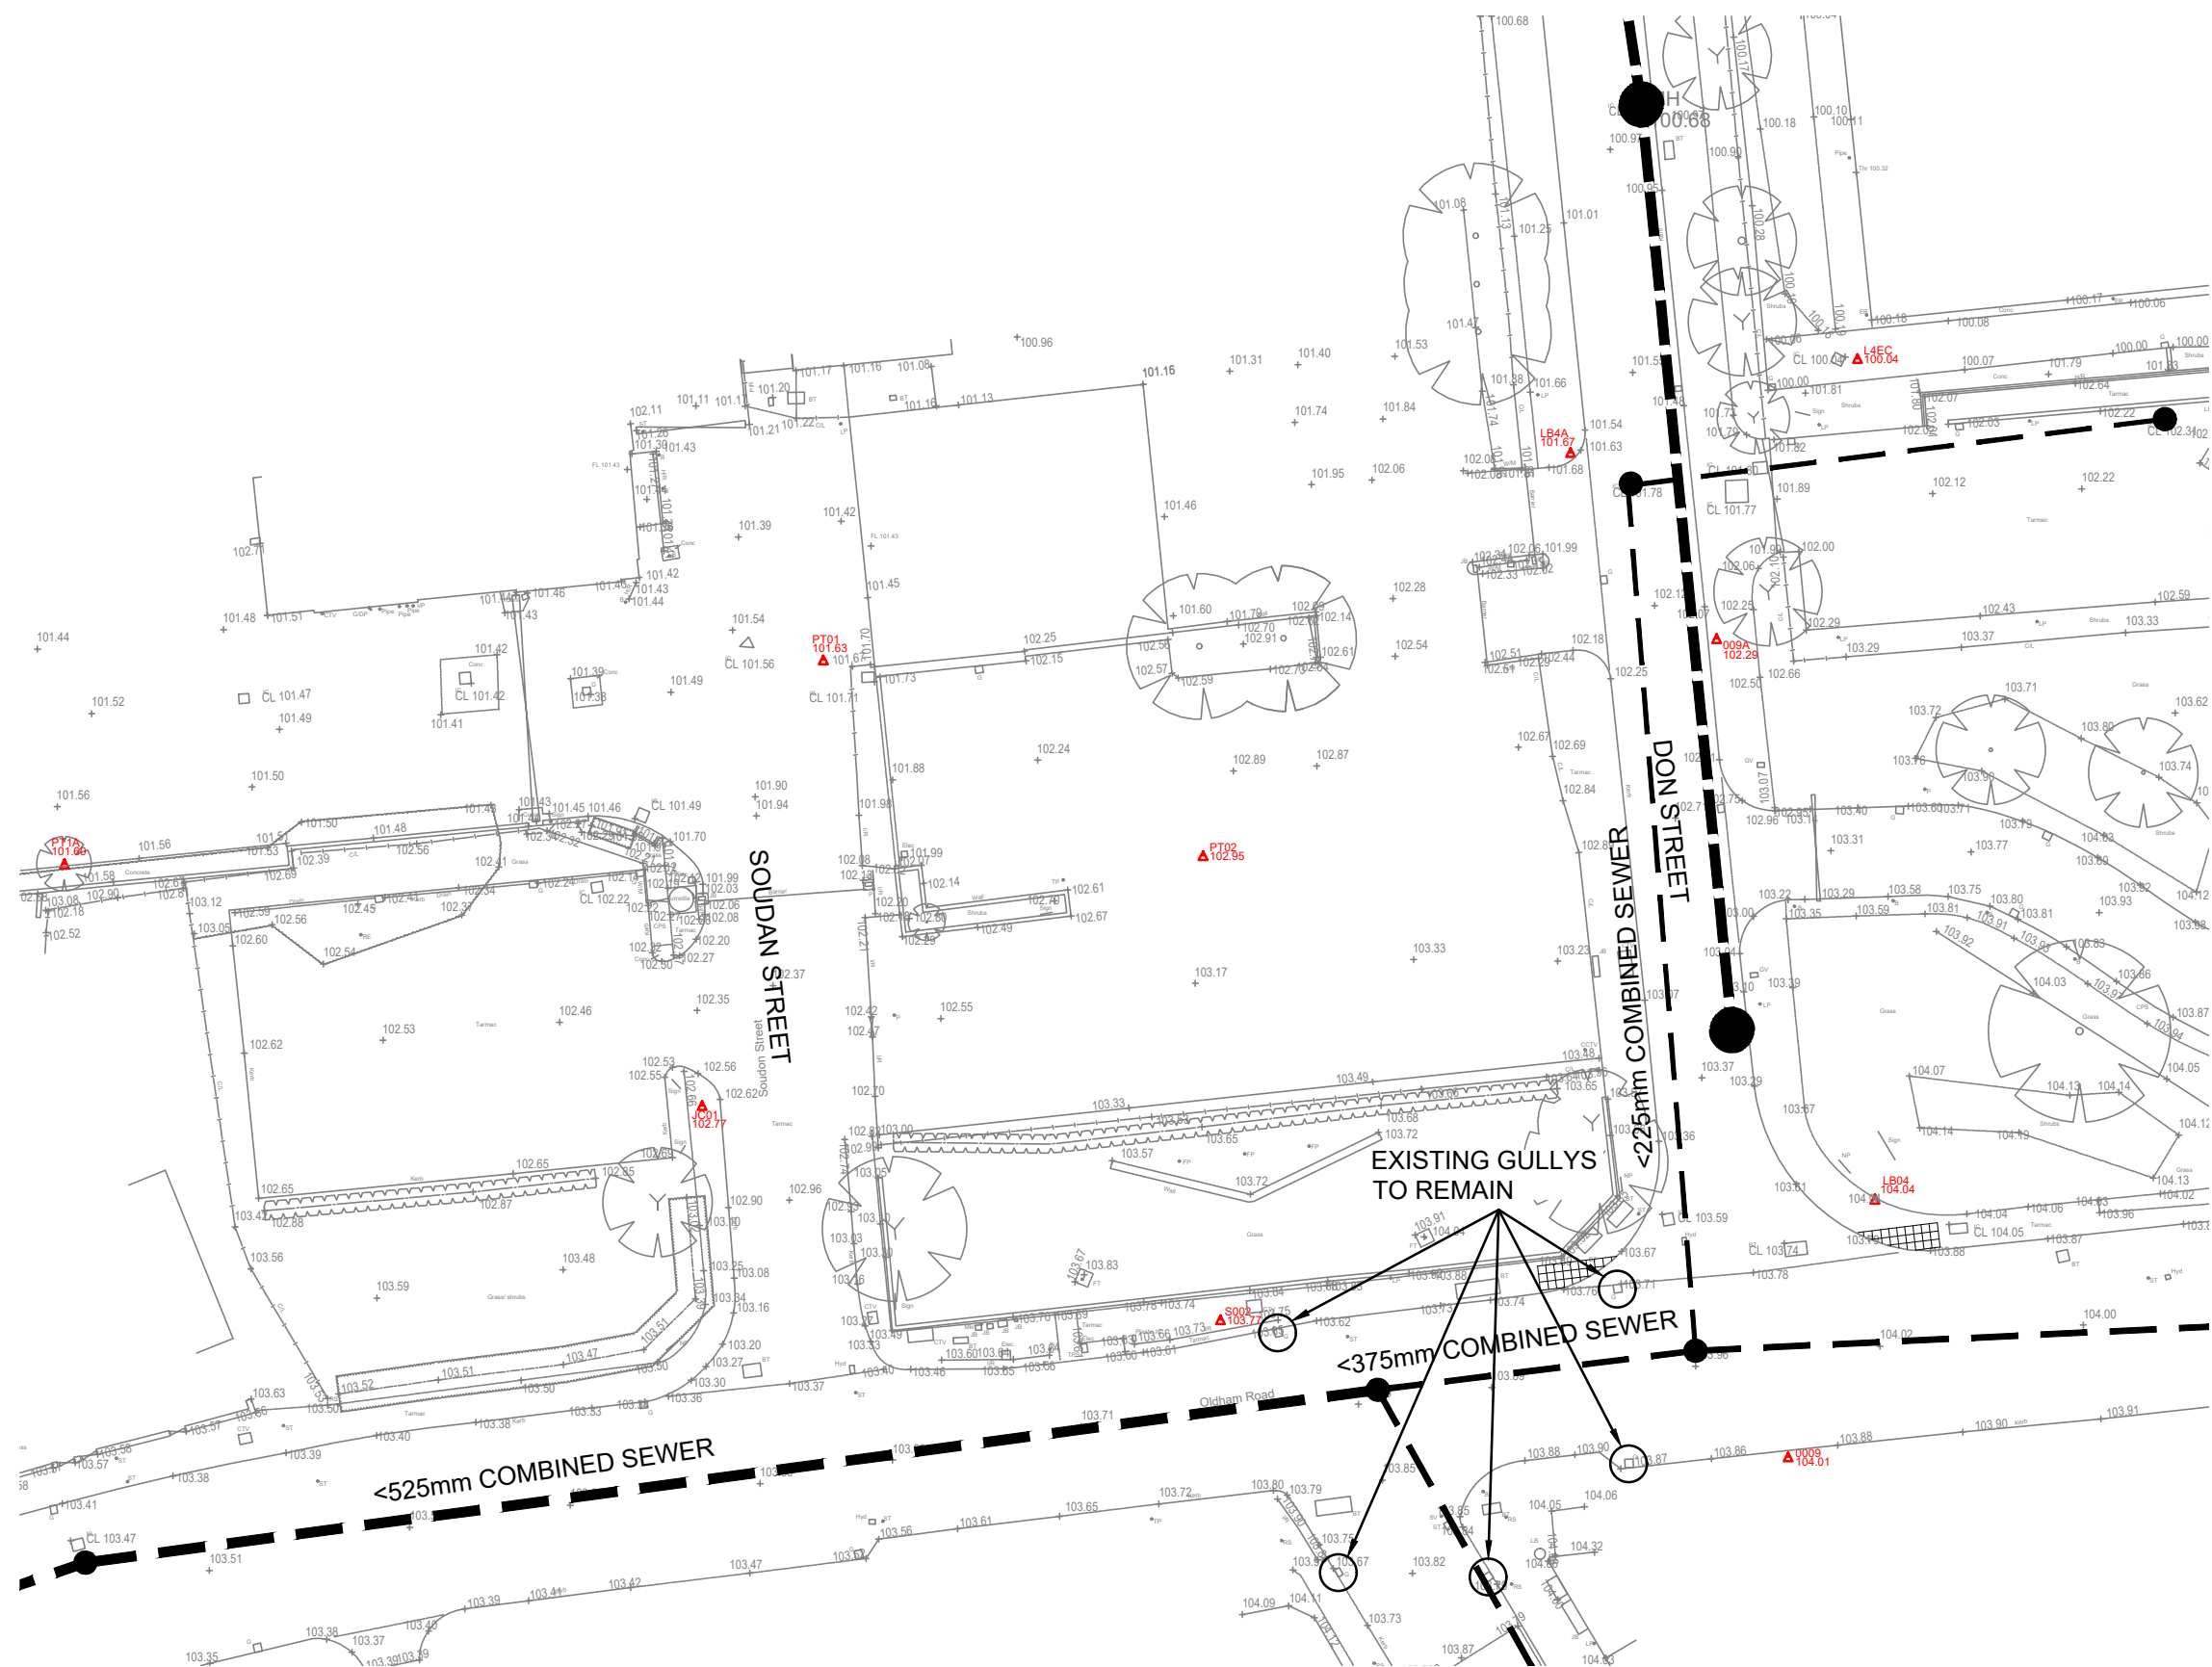

Existing sewers shown are indicative only.
Client is providing GPR survey at a later date
to determine existing drainage network.

Details in this drawing are based on topo
survey 13989C by Survey Systems

CIVIL / STRUCTURAL DESIGN RISK MANAGEMENT

Abnormal or unusual residual risks associated with the design outcomes shown on this drawing are:-

RSK LDE LTD has followed its Design Risk Management process for Hazard Elimination and Risk reduction in developing the designs shown on this drawing.
Abnormal or unusual residual risks may be shown above where it is considered that such risk may not normally be expected by competent persons engaged on work of this nature or type.

P1	27.04.22	First Issue	DS	MS	
Rev.	Date	Amendment	Drawn	Chkd.	Appd.



LAND & DEVELOPMENT ENGINEERING LTD

Spring Lodge
172 Chester Road
Helsby
Cheshire, WA6 0AR
United Kingdom
Tel: +44 (0) 1928 726006
Fax: +44 (0) 1928 725633
Email: lde@rsk.co.uk
Web: www.rsk.co.uk

Client	Kellen Homes
--------	--------------

Project Title	Existing Junction of Don Street to Oldham Road
---------------	---

Status	INFORMATION
--------	-------------

Drawing Title	S278 Drainage Layout
---------------	----------------------

Drawn	Date	Checked	Date	Approved	Date
DS	APR'22	MS	APR'22		

Scale	Orig Size	Dimensions
1:250	A2	m

Project No. 882333	Drawing File
-----------------------	--------------

Drawing No. 41-04-01	Rev. P1
-------------------------	------------

