



PURPOSE OF ISSUE	scheme design	Planning only
- Figured dimensions to be followed in preference to scale - All dimensions shall be verified by the Contractor(s) on site prior to work commencing and relevant orders being placed. - Any discrepancies to be brought to the attention of the Contract Administrator for instructions prior to proceeding. - this drawing is the copyright of ADF STUDIO		

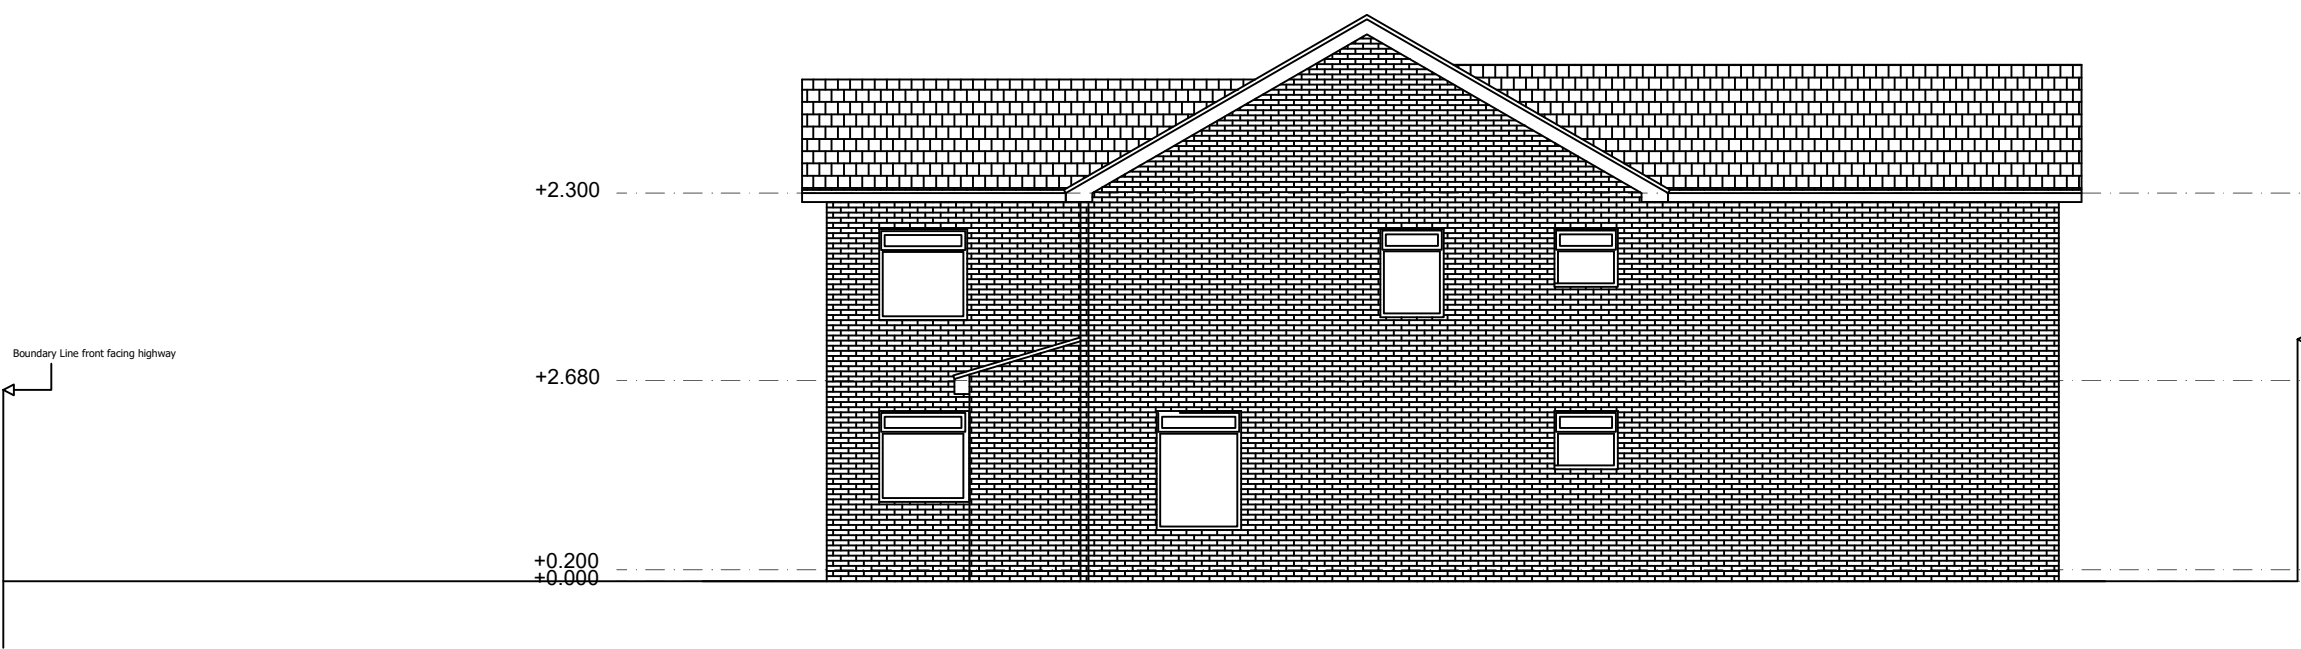


Existing Side Elevation A



Existing Front Elevation

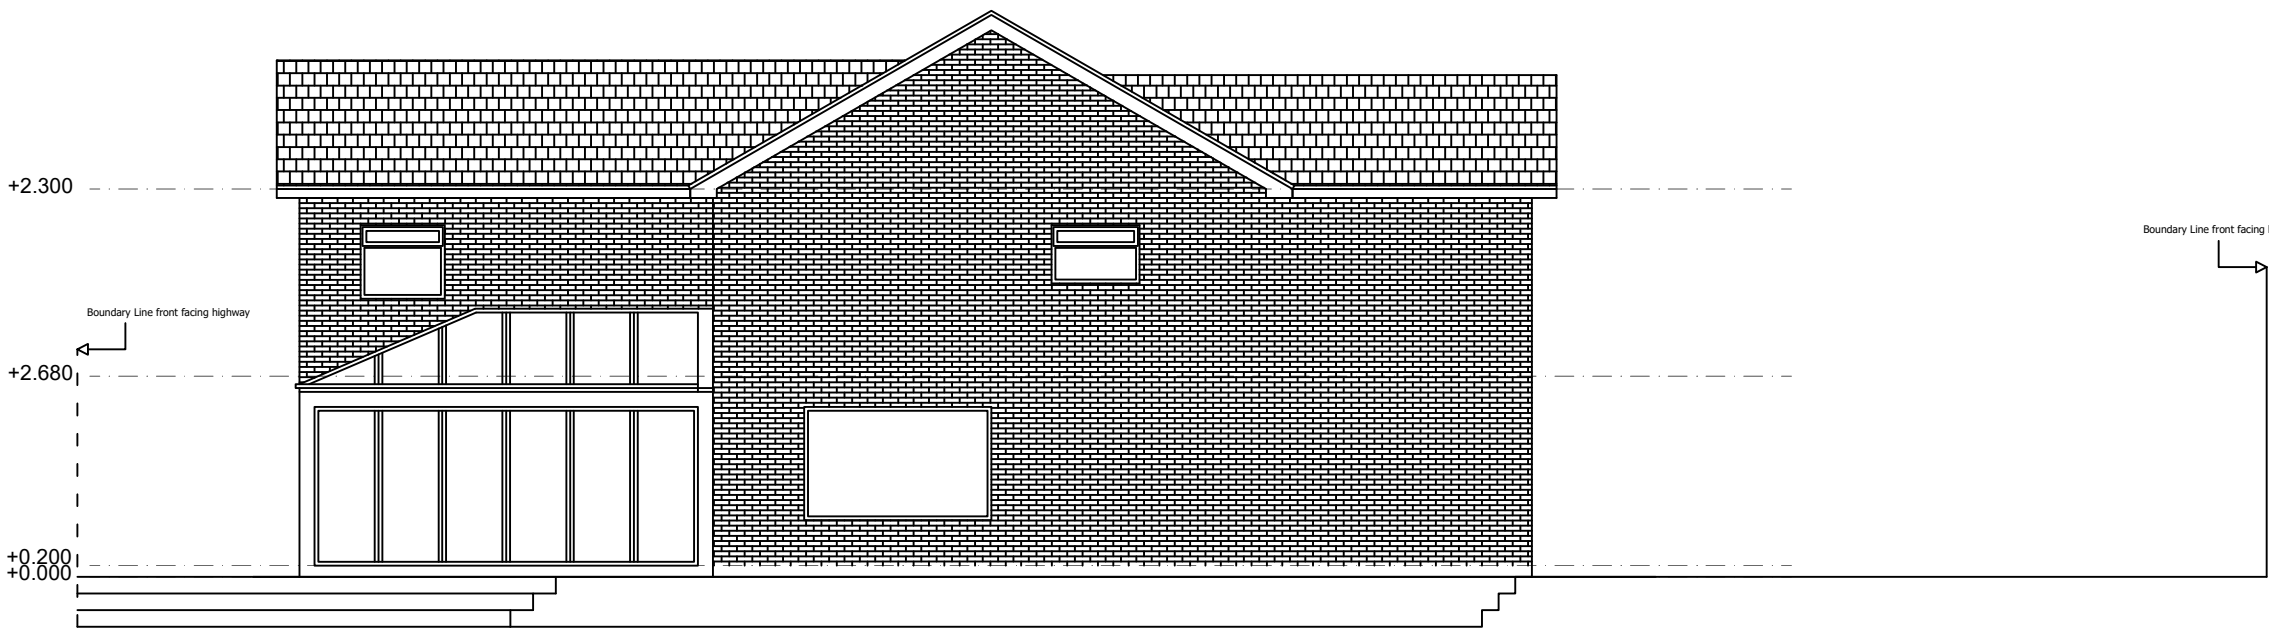

Existing Side Elevation B

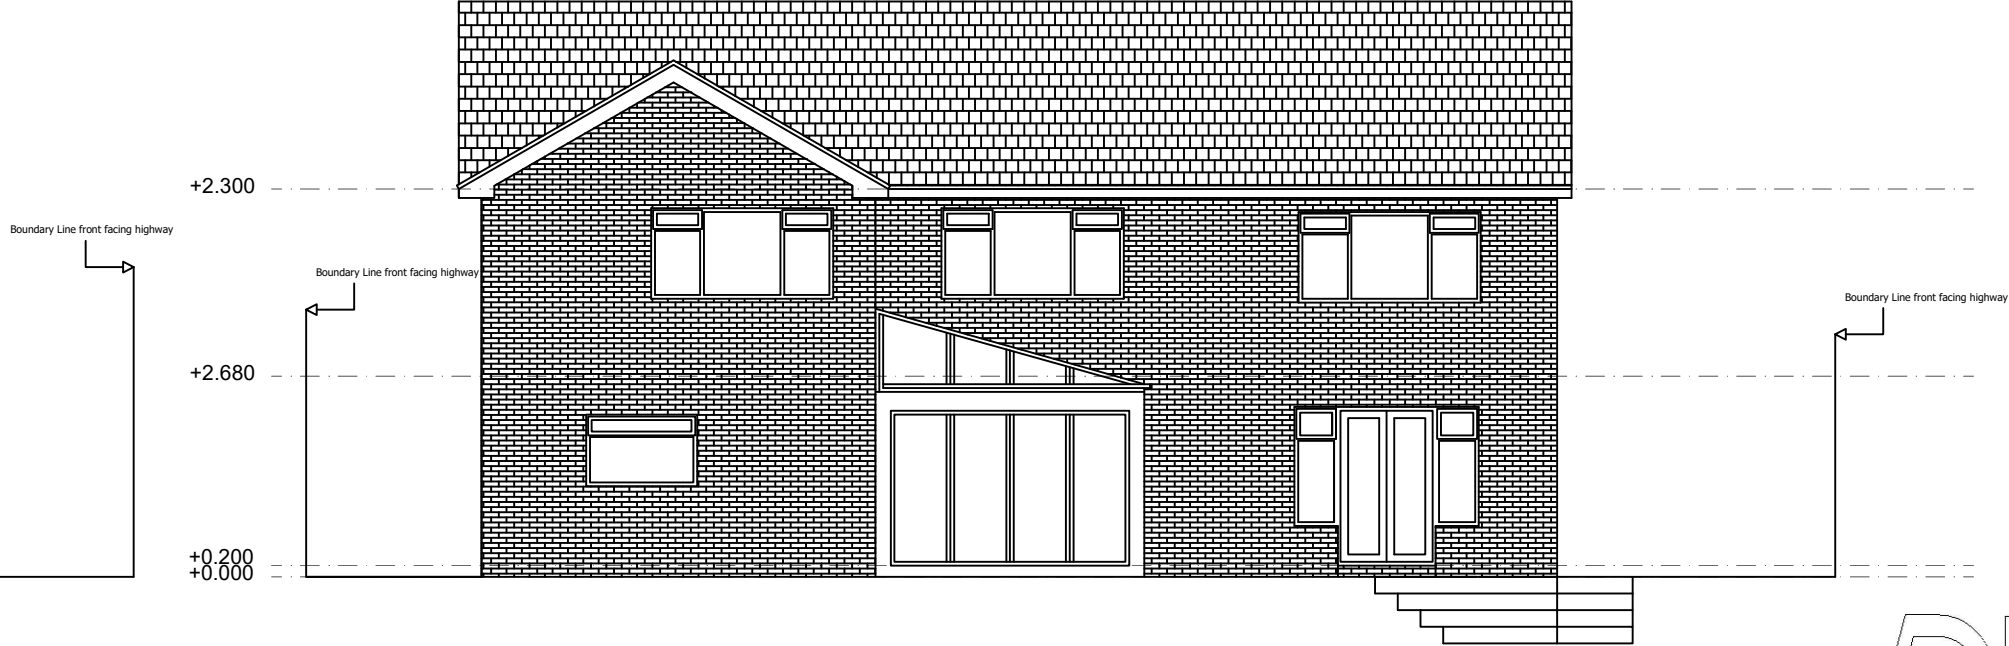

Existing Rear Elevation



Manchester, M1

T: +44 (0)7946639077

E: danish@adfstudios.co.uk

PROJECT:

Proposed front first floor extension above the garage.
Change of use garage to living room with front extension.
Half white render front facing only and extended porch.
Demolition of existing conservatory to build new one with
an extension of 1m.


Address:

9 Winchester Close, Bamford, OL11 5NE

DRAWING:

Existing Elevations

DATE: JAN_23	DRAWN BY: DA	CHECKED BY: SB
SCALE: 1:100_A2	DRAWING NO: 60-06/01	REV: REV

 

SCALE BAR 1:100