


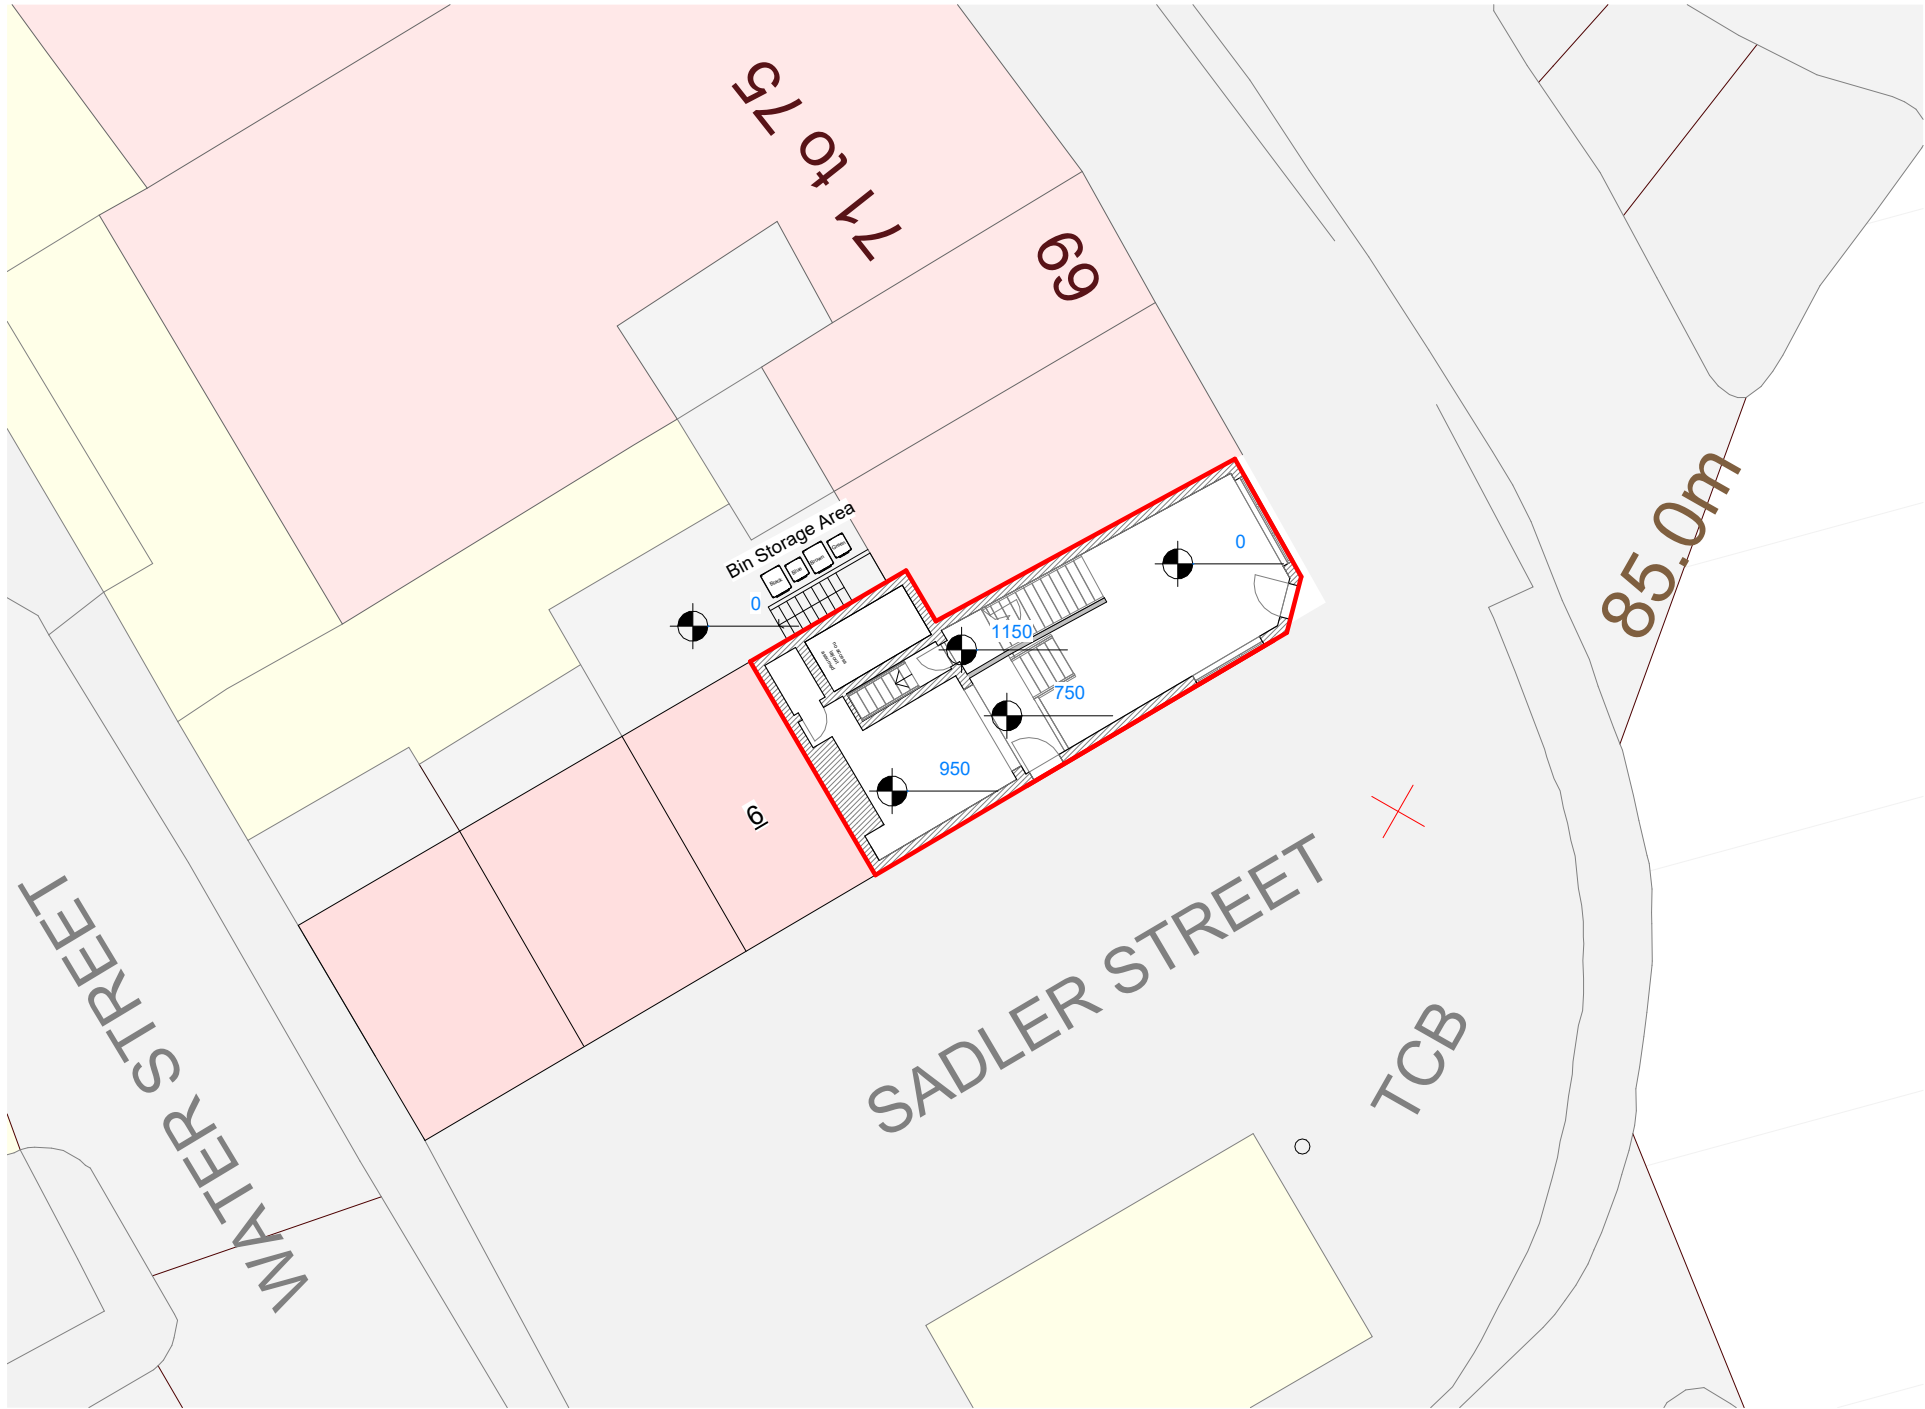

_O-RU SHALL HAVE NO RESPONSIBILITY FOR ANY USE MADE OF THIS DOCUMENT OTHER THAN FOR THAT WHICH IT WAS PREPARED AND ISSUED.
ALL DIMENSIONS SHOULD BE CHECKED ON SITE.
COPYRIGHT IN THIS WORK BELONGS TO _O-RU. THIS WORK MAY NOT BE USED, SOLD, LICENSED, TRANSFERRED, COPIED OR REPRODUCED IN WHOLE OR IN PART OR IN ANY MANNER OR FORM WITHOUT THE PRIOR WRITTEN CONSENT OF OFFICE RENOSOURMSTON LTD.

ANY DRAWING ERRORS OR DIVERGENCIES SHOULD BE BROUGHT TO THE ATTENTION OF _O-RU AT THE ADDRESS SHOWN BELOW.

DRAWINGS SHALL BE READ IN CONJUNCTION WITH THE FOLLOWING BEFORE WORK COMMENCES:


- THE CDM DESIGN ISSUES REGISTER
- THE RISK SERIES OF DRAWINGS
- THE PROJECT CDM RISK REGISTER

DRAWINGS ISSUED ARE DESIGN INTENT ONLY. ALL SITE DETAILS TO BE VERIFIED BY CONTRACTOR UPON MOBILISATION/STRIP-OUT SITE SURVEY. DO NO SCALE FROM THIS DRAWING.

NOTES

P01	Site Plan	ORU	04/02/25
REVISION	DESCRIPTION	DRAWN	CHECKED

2 0 2 4 6 8 10
SCALE 1:200 m

 

CLIENT

Horton Road
Manchester
M147 QF

0161 533 0251

o-ru.co.uk
hello@o-ru.co.uk



PROJECT TITLE
Broadbents - Middleton

_O-RU JOB NUMBER
0091-ORU

ISO 27001 CLASSIFICATION
Commercial In Confidence

DRAWING TITLE
Proposed Site Plan

DRAWING No.
-XX-ZZ-DR-A-00200

SCALE
@ A3
1 : 200

DATE FIRST ISSUED
04/02/25

REVISION
P01