



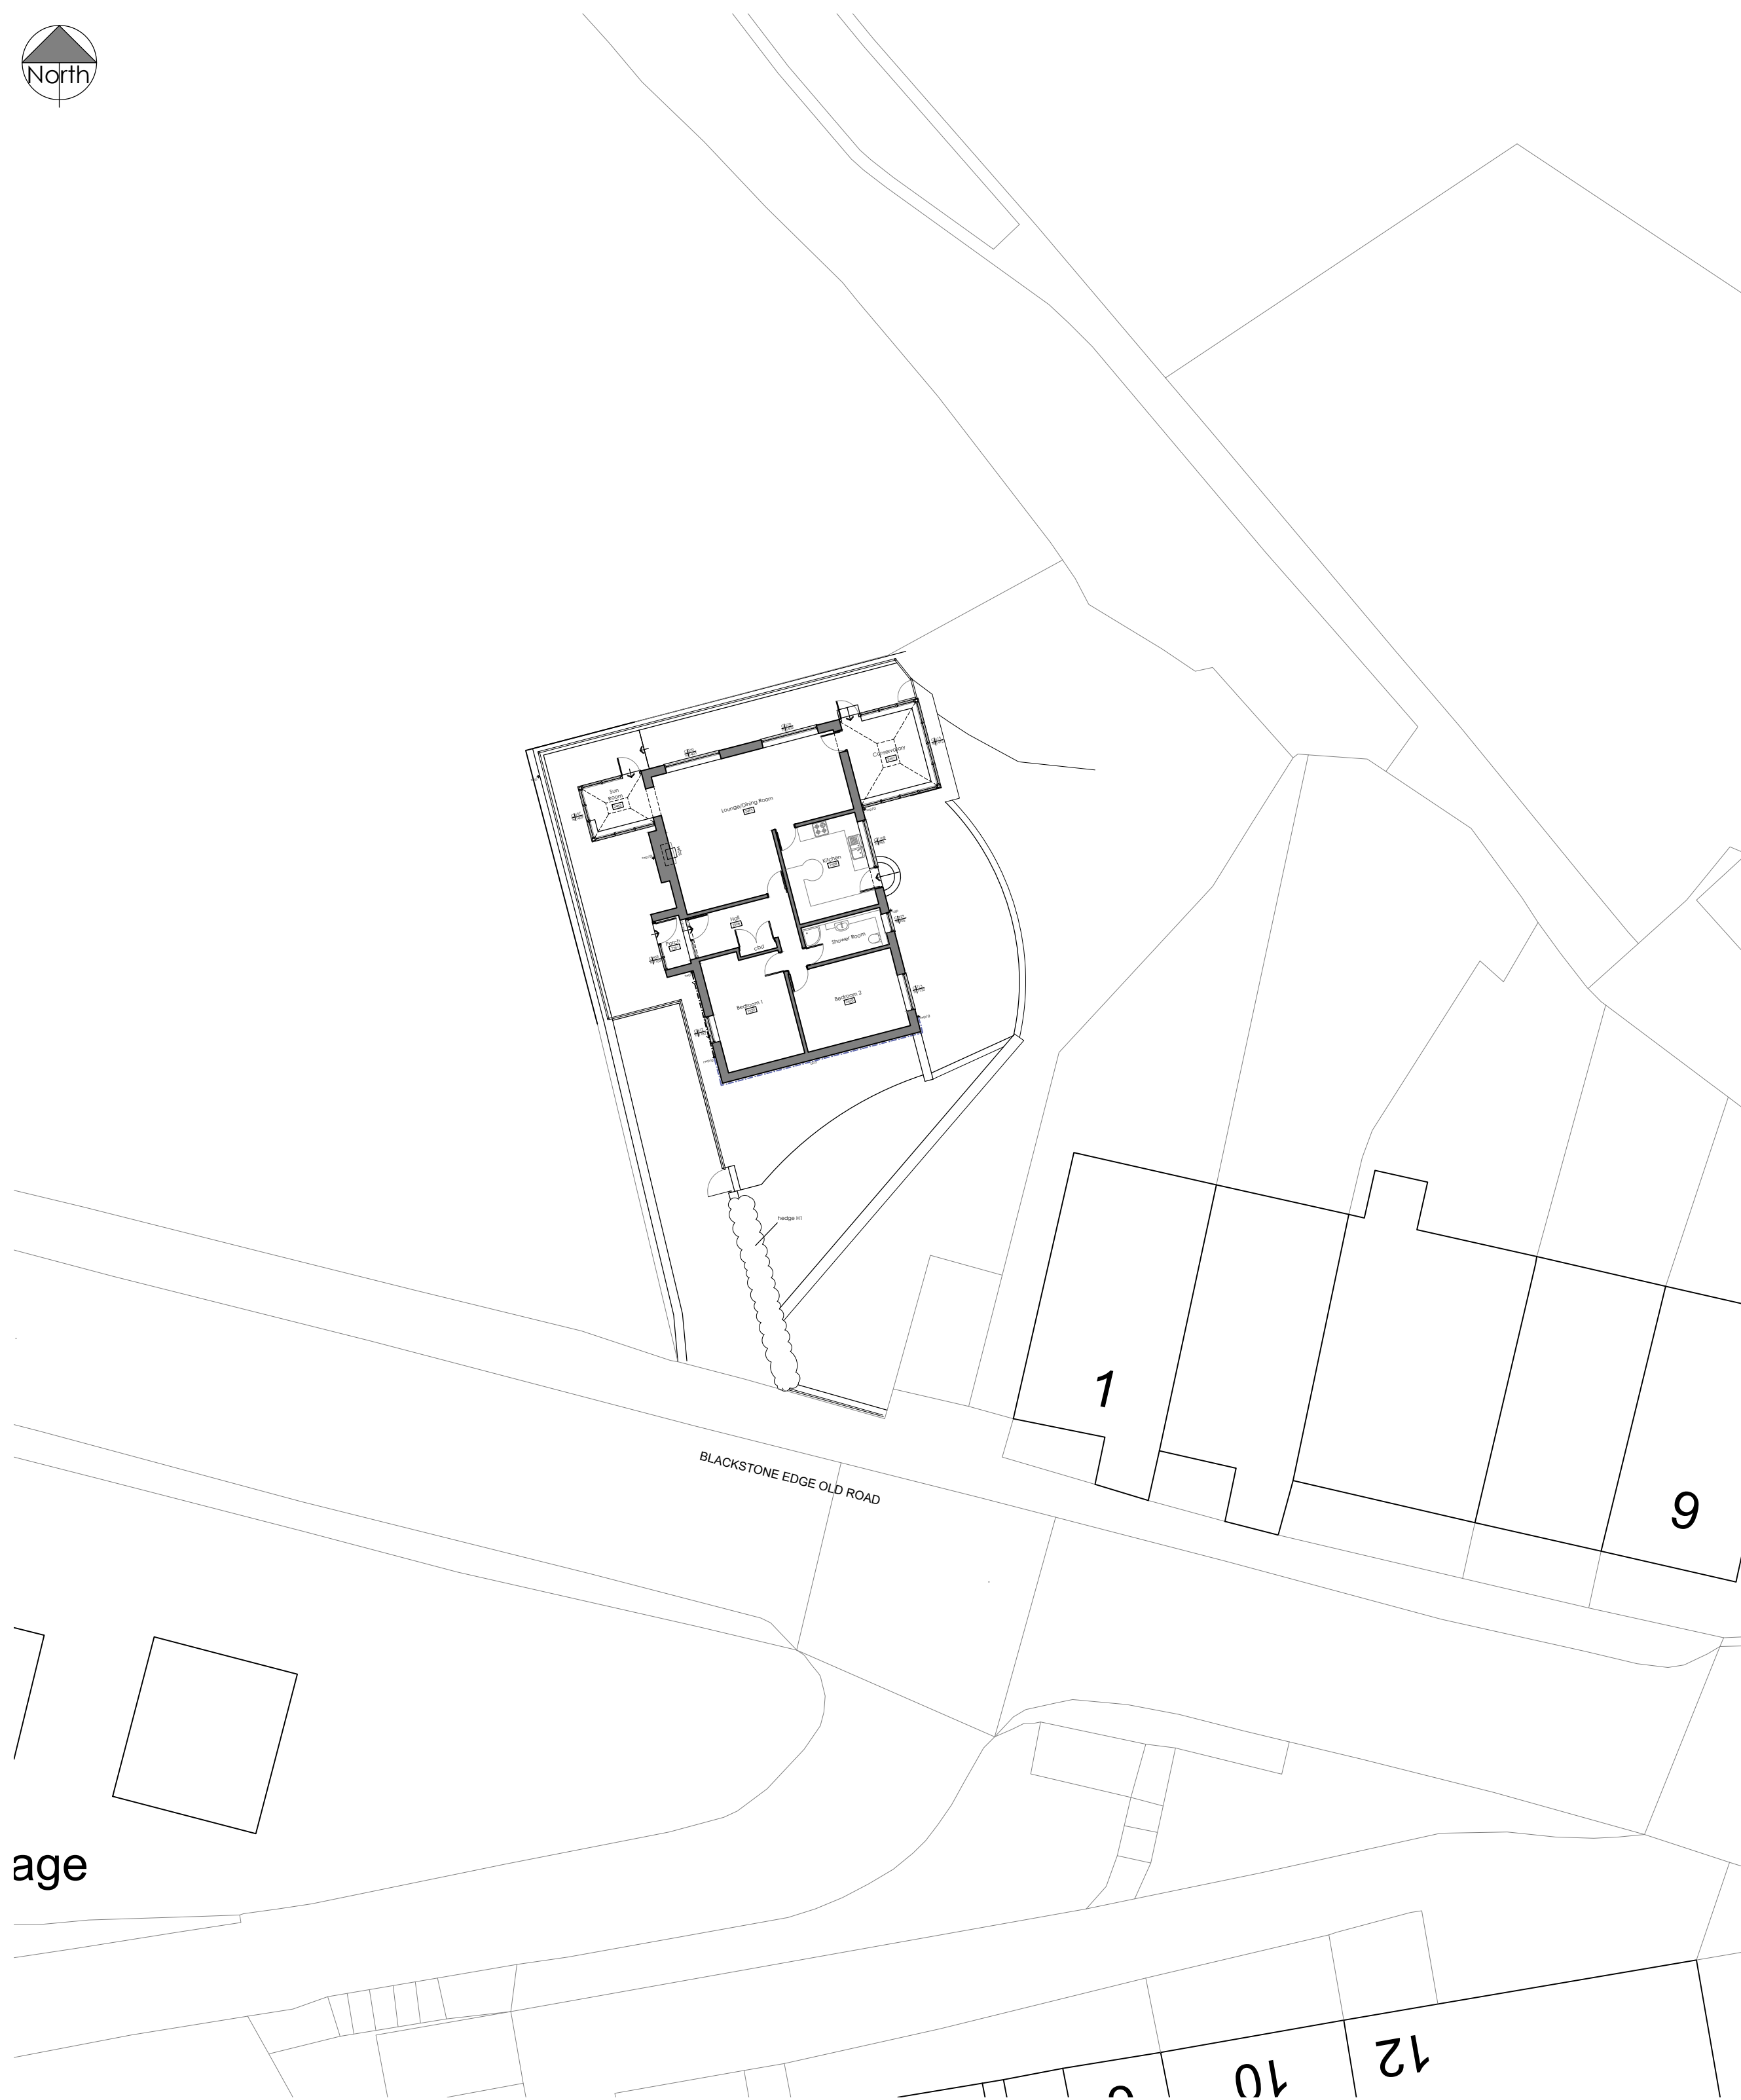

Existing Site Plan
1:200

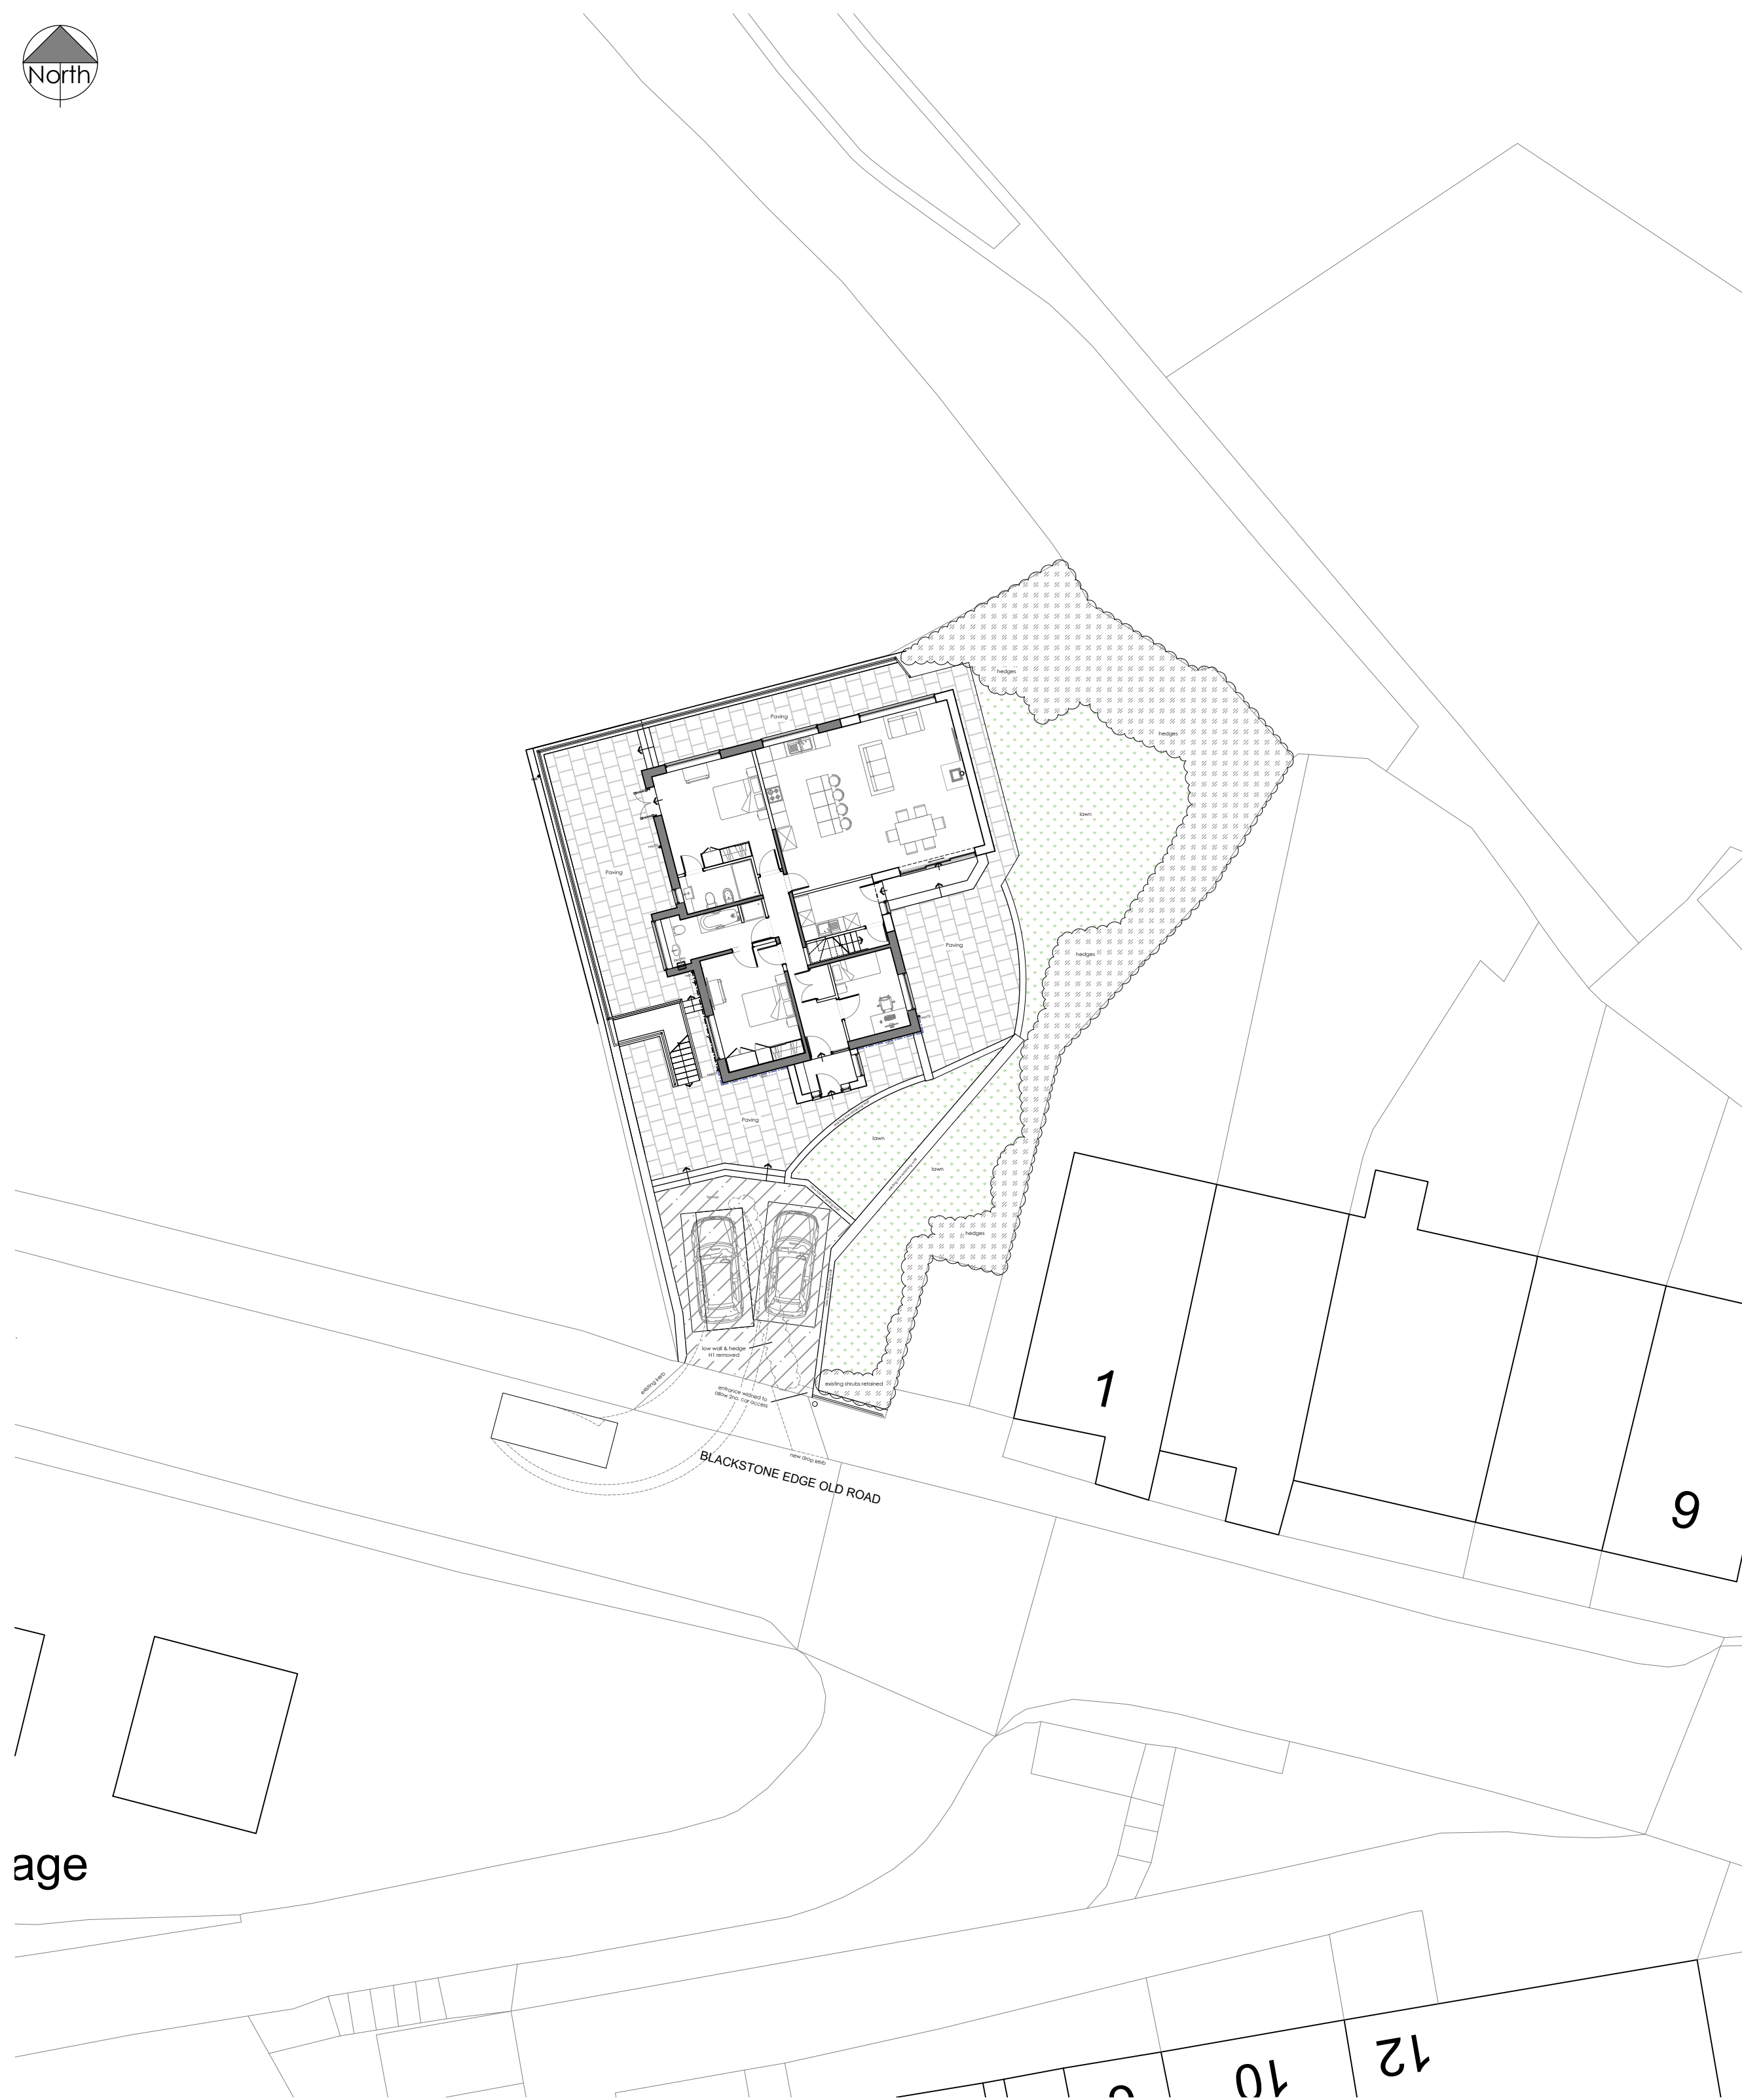

Proposed Site Plan
1:200

Rev.	Notes	Date.	By.
B	Increased the scale to 1:200 thereby making the drawings less legible	28.03.24	TH
A	Pre-planning full	22.02.24	TH

This drawing is the property of WhiteleyEaves Ltd. and the copyright is reserved. Therefore this drawing is not to be copied or disclosed by any unauthorised persons without the prior consent of WhiteleyEaves Ltd

WHITELEYEAVES 
PROPERTY & CONSTRUCTION CONSULTANTS

Hollinwood Business Centre, Albert Street, Oldham, OL8 3GL
T: 0161 393 8417
E: info@whiteleyeaves.co.uk
W: www.whiteleyeaves.co.uk

CLIENT CORRINA FAIRLEY

JOB NUMBER 764 DATE 02.02.24

DRAWING NAME EXISTING AND PROPOSED SITE PLANS

SCALE DRAWN: 1:200/ PAGE SIZE A1

REVISION B DRAWING NUMBER 04

ADDRESS 51 BLACKSTONE EDGE OLD ROAD,
LITTLEBOROUGH,
LANCASHIRE
OL15 0JN

NOTES

DRAWN BY: TH CHECKED BY: