


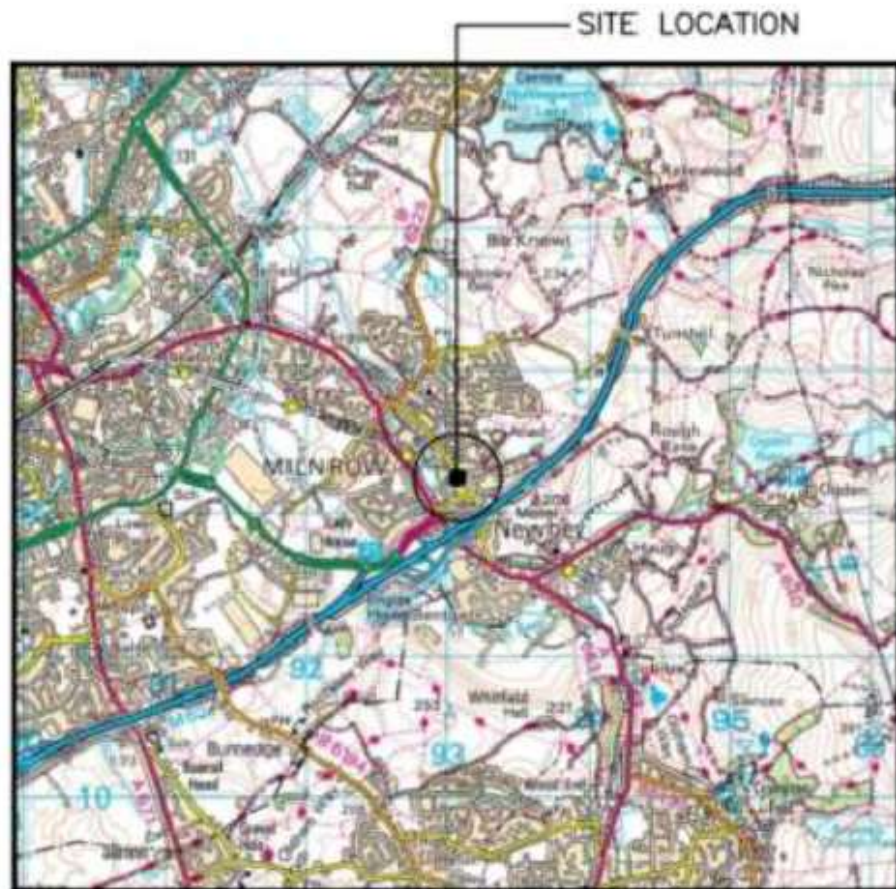

0 1km 2km
Scale

SITE LOCATION

(Scale 1:50000)

Ordnance Survey map extract
based upon Landranger map series
with the permission of the controller of
Her Majesty's Stationery Office
Licence No. 100022432
Crown copyright.



SITE PHOTOGRAPH



412300

412200



DETAILED SITE LOCATION

(Scale 1:1250)

Based upon Ordnance Survey map extract
with the permission of the Controller of
Her Majesty's Stationery Office.
Crown copyright.
Licence No. 100022432

ALL DIMENSIONS ARE IN mm UNLESS NOTED OTHERWISE

N.G.R. E: 393065 N: 412237

DIRECTIONS:
HEADING EAST ON M62, EXIT AT JUNCTION 21 TOWARD
MILNROW/SHAW/A640. AT THE FIRST ROUNDABOUT,
TAKE THE 2ND EXIT ONTO A6193. AT THE NEXT
ROUNDABOUT, TAKE THE 1ST EXIT ONTO SIR ISAAC
NEWTON WAY/A6193. AT THE FINAL ROUNDABOUT,
TAKE THE 2ND EXIT ONTO A640 AND TURN LEFT ONTO
NEWHEY RD. THE SITE WILL BE ON THE LEFT HAND
SIDE AFTER APPROX 650 METERS ATOP THE WARWICK
PROPERTIES BUILDING.

NOTES:

REV	MODIFICATION	BY	CH	DATE
A	Issued for Approval	SP	MC	05/08/21




Cell Name		OpL
NEWHEY ROAD		-
Cell ID No		
CORNERSTONE	TEF	VF
126864_27 E313033	092780	23227

Site Address / Contact Details
34 NEWHEY ROAD
MILNROW
ROCHDALE
OL16 3NR

Drawing Title:		SITE LOCATION MAPS	
Purpose of Issue:		PLANNING	
Drawing Number:		100	
Surveyed By:		Original Sheet Size: A3	
Drawn:		Date: 04/08/21	
Checked:		Date: 05/08/21	

The drawings comply with TEF & Vodafone Standard ICNIRP guidelines.
Designed in accordance with CORNERSTONE document: SDN0013v2 & SDN0009v5

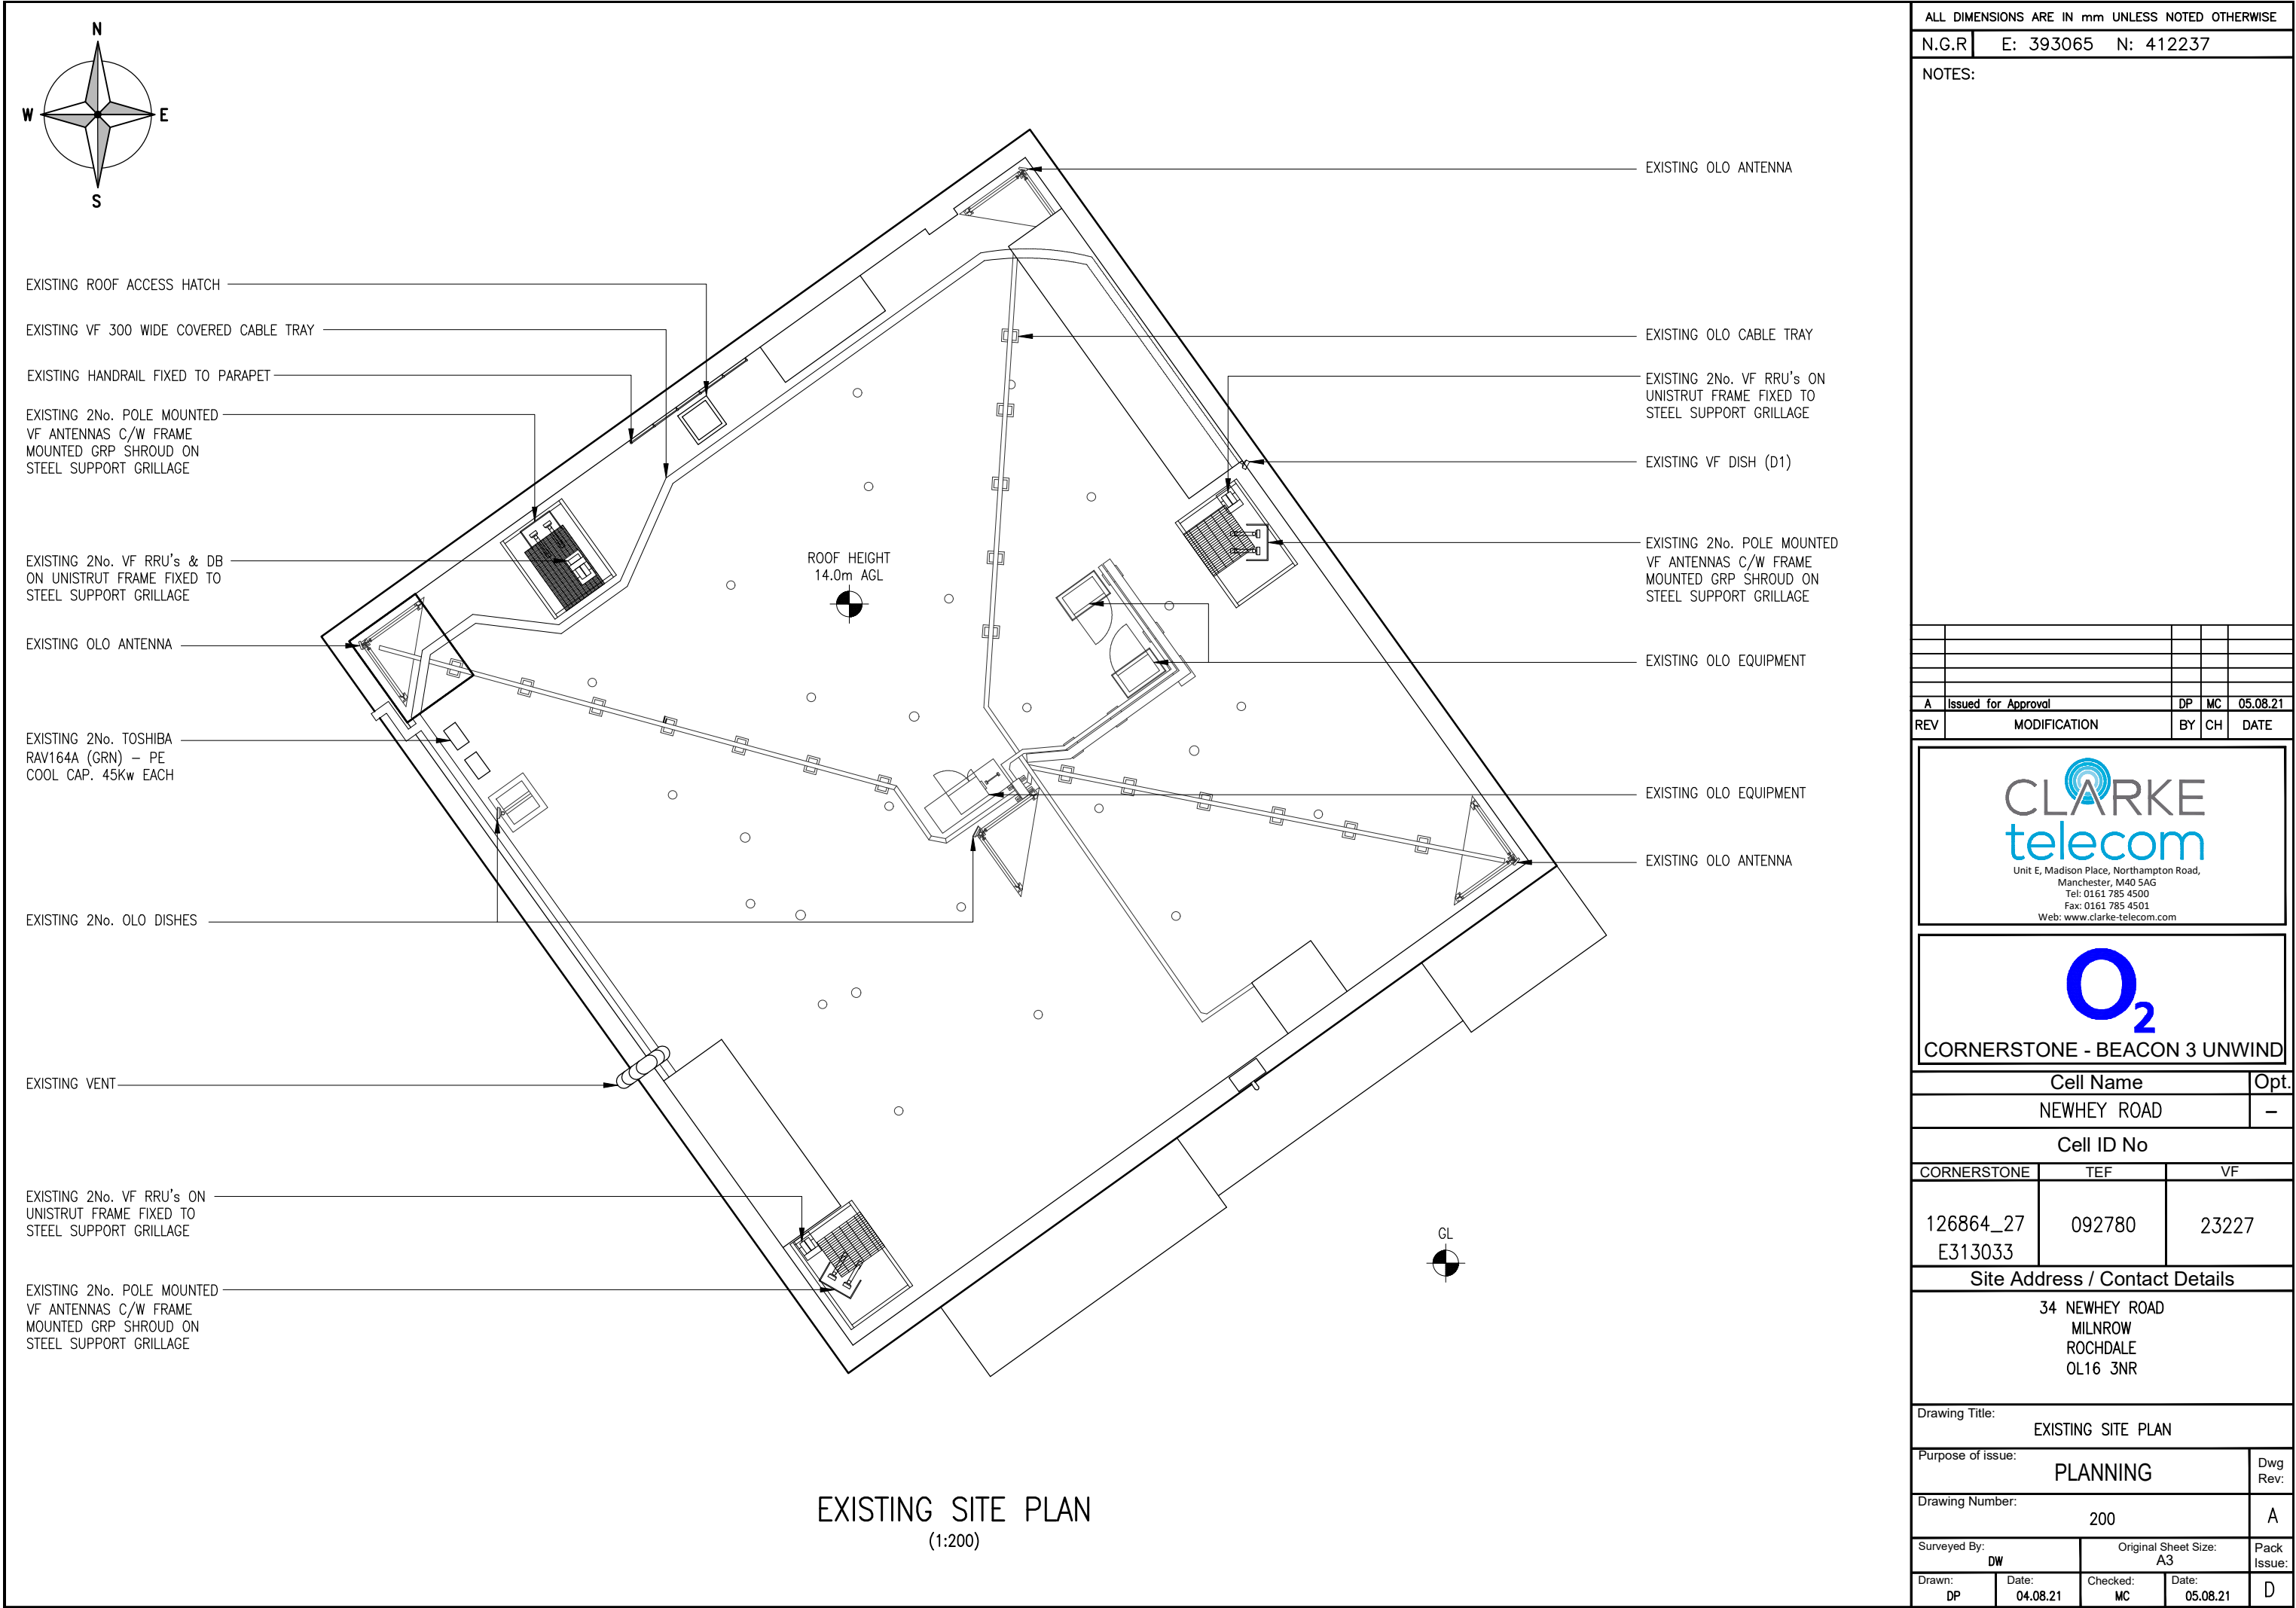

ALL DIMENSIONS ARE IN mm UNLESS NOTED OTHERWISE

N.G.R E: 393065 N: 412237

NOTES:

A	Issued for Approval	DP	MC	05.08.21
REV	MODIFICATION	BY	CH	DATE



Unit E, Madison Place, Northampton Road,
Manchester, M40 5AG
Tel: 0161 785 4500
Fax: 0161 785 4501
Web: www.clarke-telecom.com



CORNERSTONE - BEACON 3 UNWIND


Cell Name	Opt.
NEWHEY ROAD	-

Cell ID No		
CORNERSTONE	TEF	VF
126864_27 E313033	092780	23227

Site Address / Contact Details

34 NEWHEY ROAD
MILNROW
ROCHDALE
OL16 3NR

Drawing Title: EXISTING SITE PLAN				
Purpose of issue: PLANNING				Dwg Rev: A
Drawing Number: 200				Pack Issue: D
Surveyed By: DW		Original Sheet Size: A3		
Drawn: DP	Date: 04.08.21	Checked: MC	Date: 05.08.21	

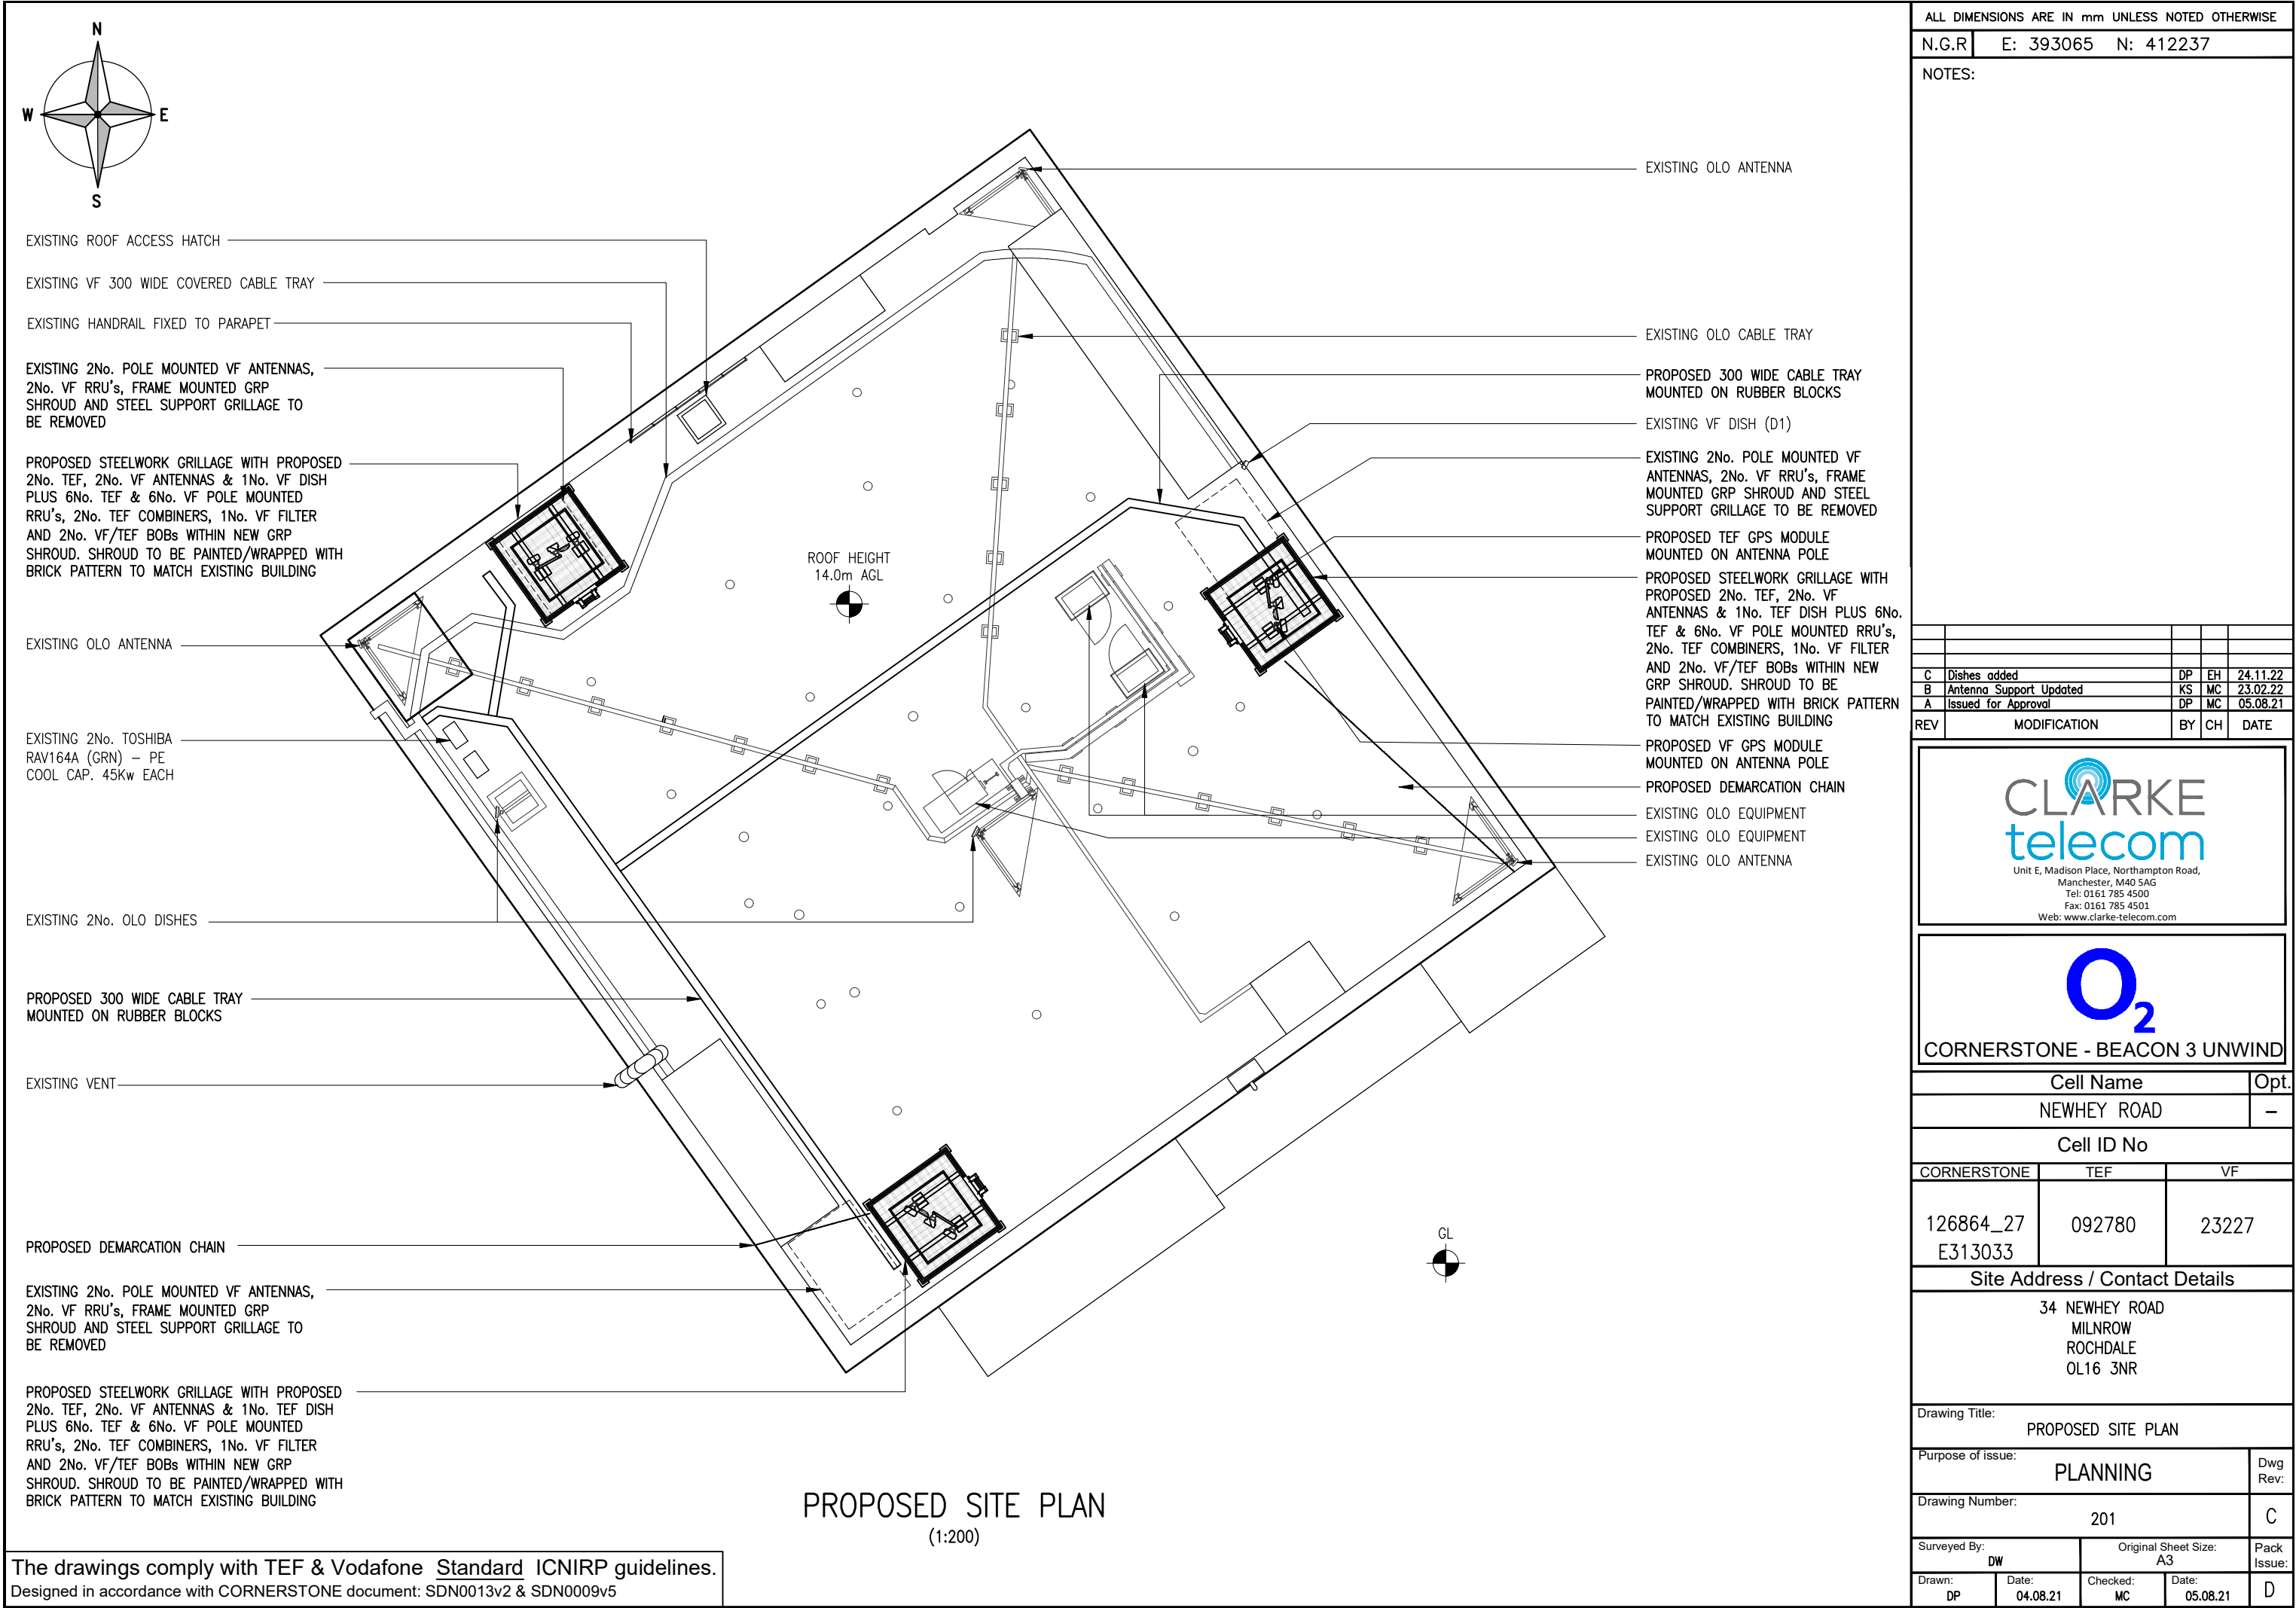

The drawings comply with TEF & Vodafone Standard ICNIRP guidelines.
Designed in accordance with CORNERSTONE document: SDN0013v2 & SDN0009v5

ALL DIMENSIONS ARE IN mm UNLESS NOTED OTHERWISE

N.G.R

E: 393065

N: 412237

NOTES:

C	Dishes added	DP	EH	24.11.22
B	Antenna Support Updated	KS	MC	23.02.22
A	Issued for Approval	DP	MC	05.08.21
REV	MODIFICATION	BY	CH	DATE




Unit E, Madison Place, Northampton Road,
Manchester, M40 5AG
Tel: 0161 785 4500
Fax: 0161 785 4501
Web: www.clarke-telecom.com



CORNERSTONE - BEACON 3 UNWIND

Cell Name		Opt.
NEWHEY ROAD		-
Cell ID No		
CORNERSTONE	TEF	VF
126864_27 E313033	092780	23227
Site Address / Contact Details		
34 NEWHEY ROAD MILNROW ROCHDALE OL16 3NR		
Drawing Title: PROPOSED SITE PLAN		
Purpose of issue: PLANNING		Dwg Rev:
Drawing Number: 201		C
Surveyed By: DW		Original Sheet Size: A3
Drawn: DP	Date: 04.08.21	Checked: MC
	Date: 05.08.21	D

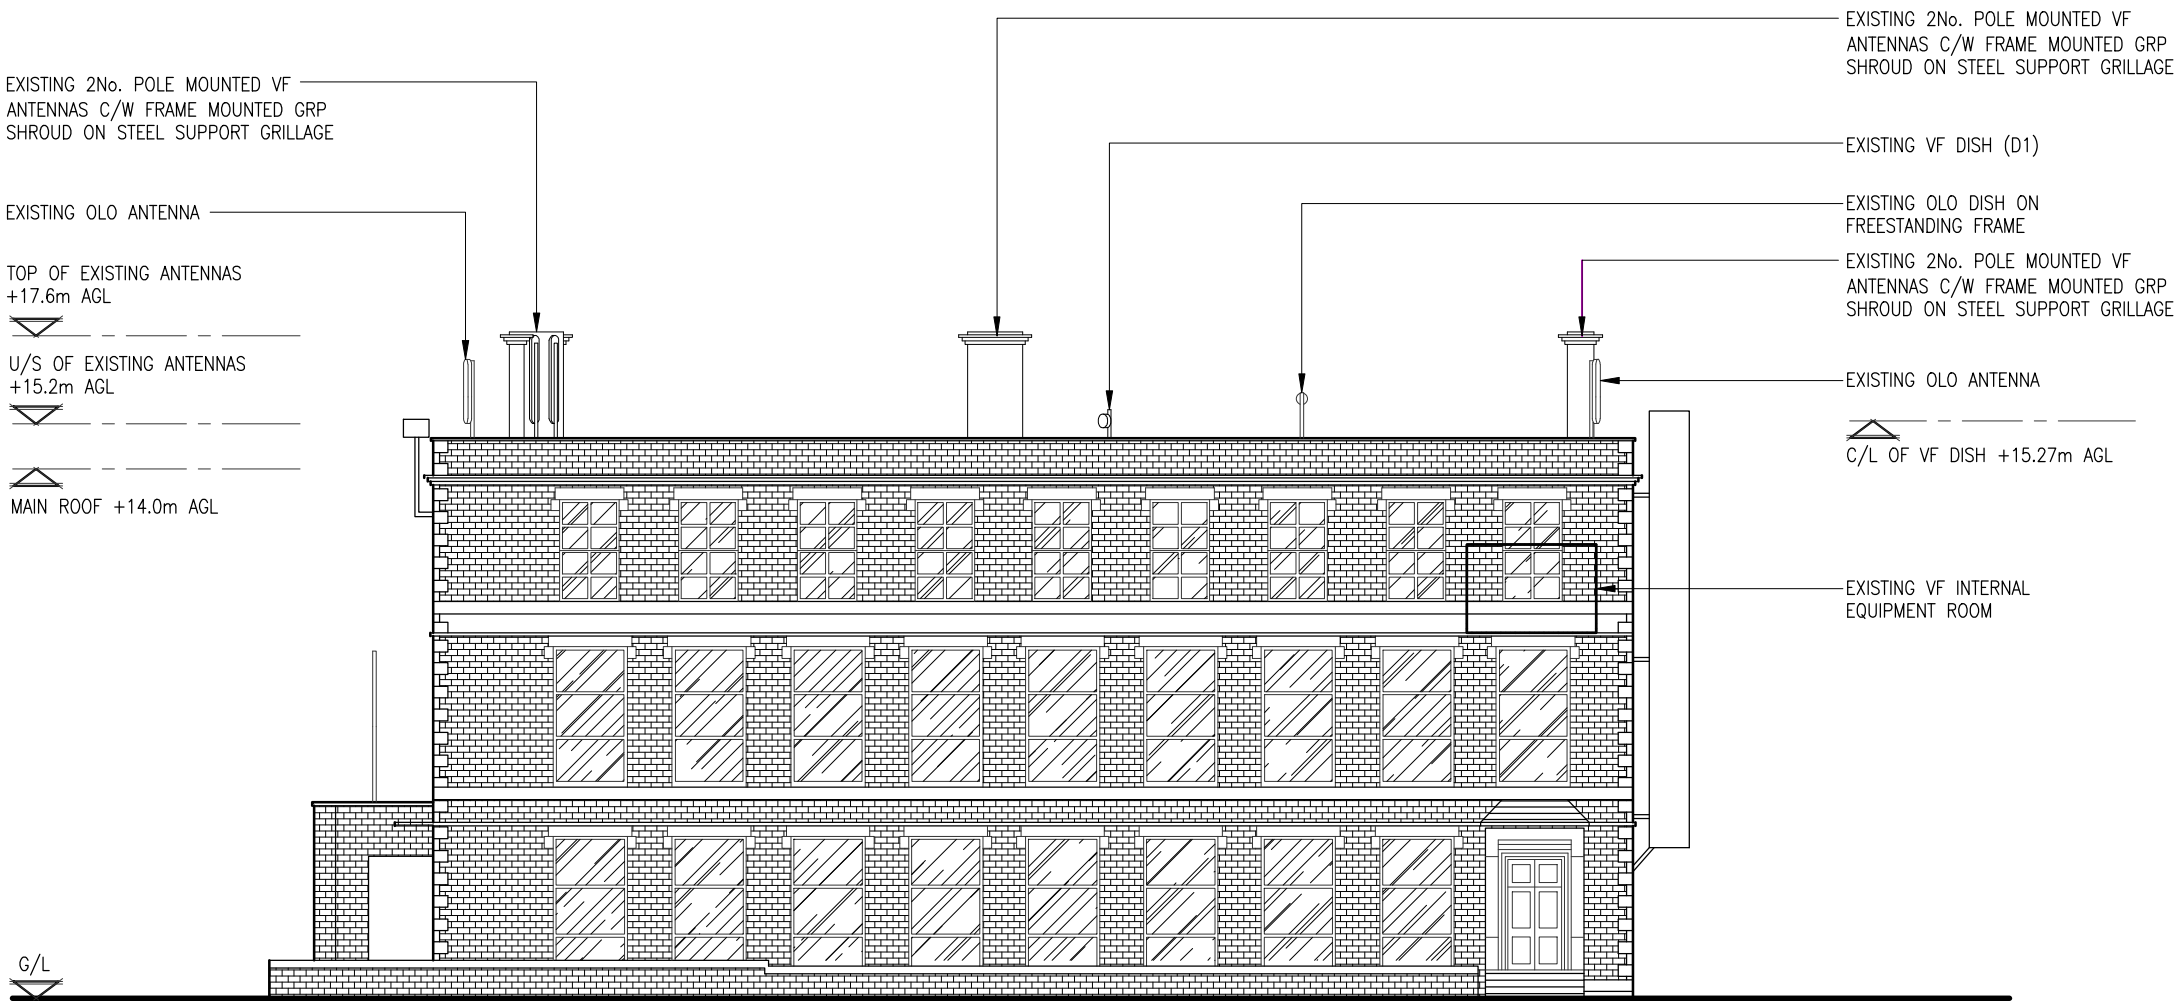

EXISTING NORTH EAST ELEVATION
(1:200)

ALL DIMENSIONS ARE IN mm UNLESS NOTED OTHERWISE

N.G.R | E: 393065 N: 412237

NOTES:

A	Issued for Approval	DP	MC	05.08.21
REV	MODIFICATION	BY	CH	DATE



Unit E, Madison Place, Northampton Road,
Manchester, M40 5AG
Tel: 0161 785 4500
Fax: 0161 785 4501
Web: www.clarke-telecom.com



CORNERSTONE - BEACON 3 UNWIND


Cell Name	Opt.
NEWHEY ROAD	-

Cell ID No		
CORNERSTONE	TEF	VF
126864_27 E313033	092780	23227

Site Address / Contact Details

34 NEWHEY ROAD
MILNROW
ROCHDALE
OL16 3NR

Drawing Title: EXISTING NE SITE ELEVATION				
Purpose of issue: PLANNING				Dwg Rev:
Drawing Number: 300				A
Surveyed By: DW		Original Sheet Size: A3		Pack Issue:
Drawn: DP	Date: 04.08.21	Checked: MC	Date: 05.08.21	D

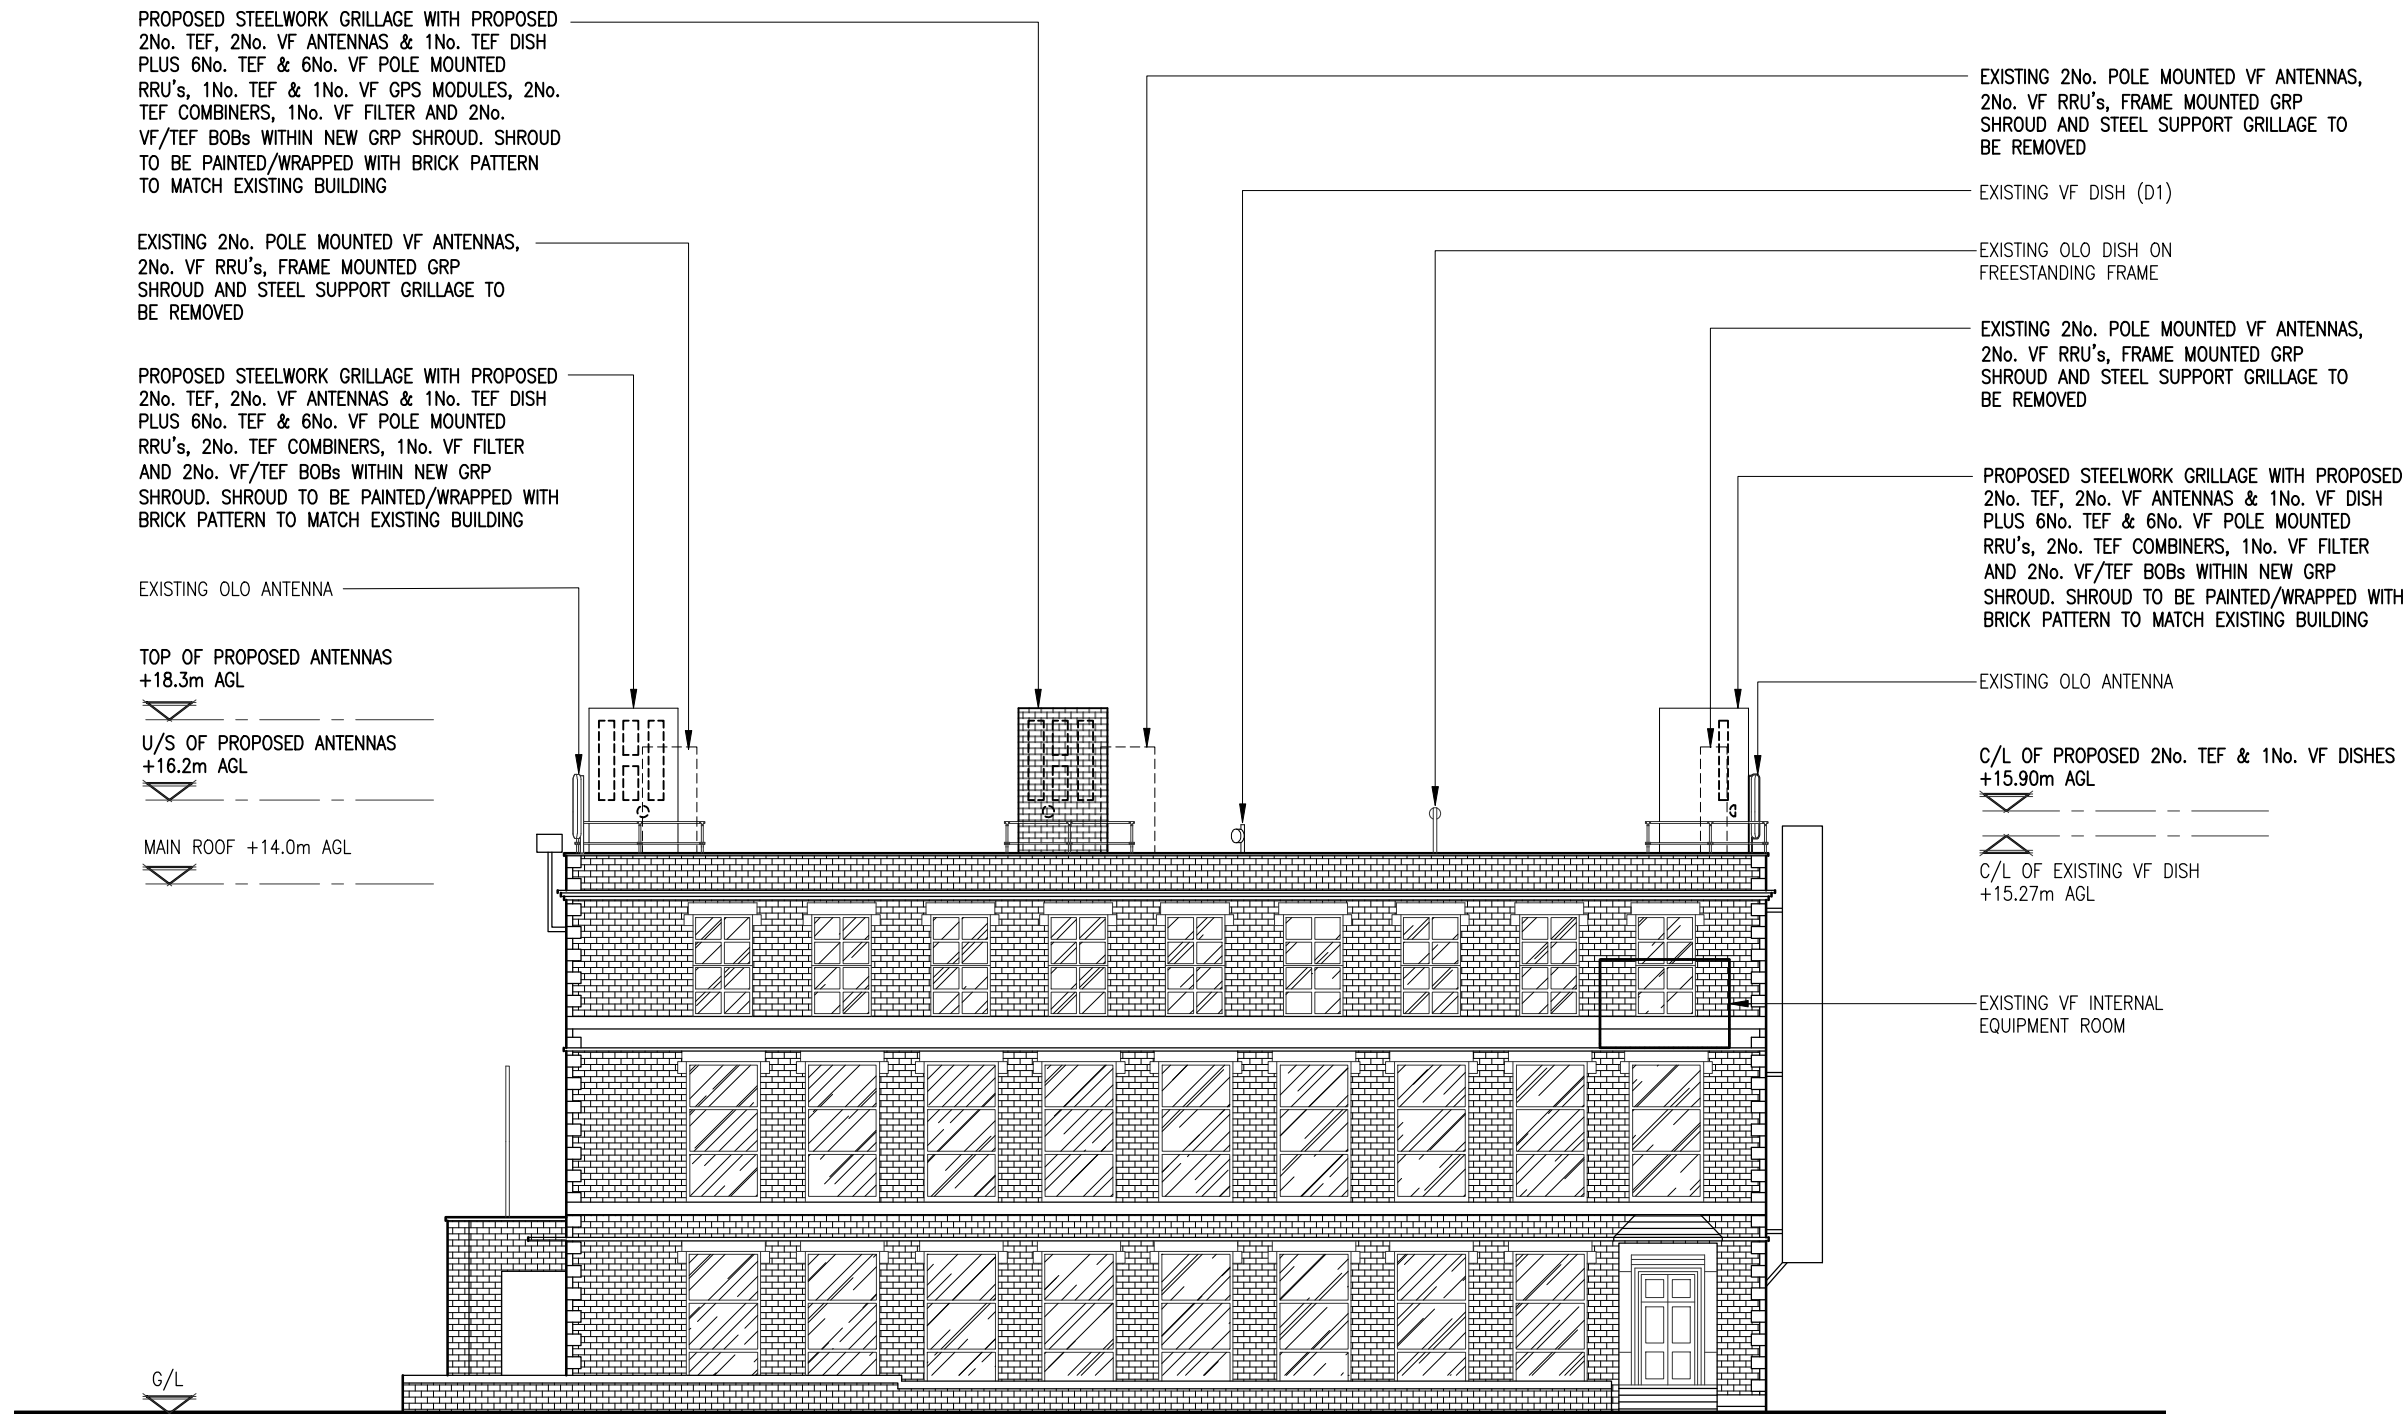

PROPOSED NORTH EAST ELEVATION
(1:200)

The drawings comply with TEF & Vodafone Standard ICNIRP guidelines.
Designed in accordance with CORNERSTONE document: SDN0013v2 & SDN0009v5

ALL DIMENSIONS ARE IN mm UNLESS NOTED OTHERWISE

N.G.R | E: 393065 N: 412237

NOTES:

REV	MODIFICATION	BY	CH	DATE
C	Dishes added	DP	EH	24.11.22
B	Antenna Support Updated	KS	MC	23.02.22
A	Issued for Approval	DP	MC	05.08.21

CLARKE
telecom
Unit E, Madison Place, Northampton Road,
Manchester, M40 5AG
Tel: 0161 785 4500
Fax: 0161 785 4501
Web: www.clarke-telecom.com

O₂


CORNERSTONE - BEACON 3 UNWIND

Cell Name	Opt.
NEWHEY ROAD	-

Cell ID No		
CORNERSTONE	TEF	VF
126864_27 E313033	092780	23227

Site Address / Contact Details		
34 NEWHEY ROAD MILNROW ROCHDALE OL16 3NR		

Drawing Title: PROPOSED NE SITE ELEVATION				
Purpose of issue: PLANNING				Dwg Rev:
Drawing Number: 301				C
Surveyed By: DW		Original Sheet Size: A3		Pack Issue:
Drawn: DP	Date: 04.08.21	Checked: MC	Date: 05.08.21	D

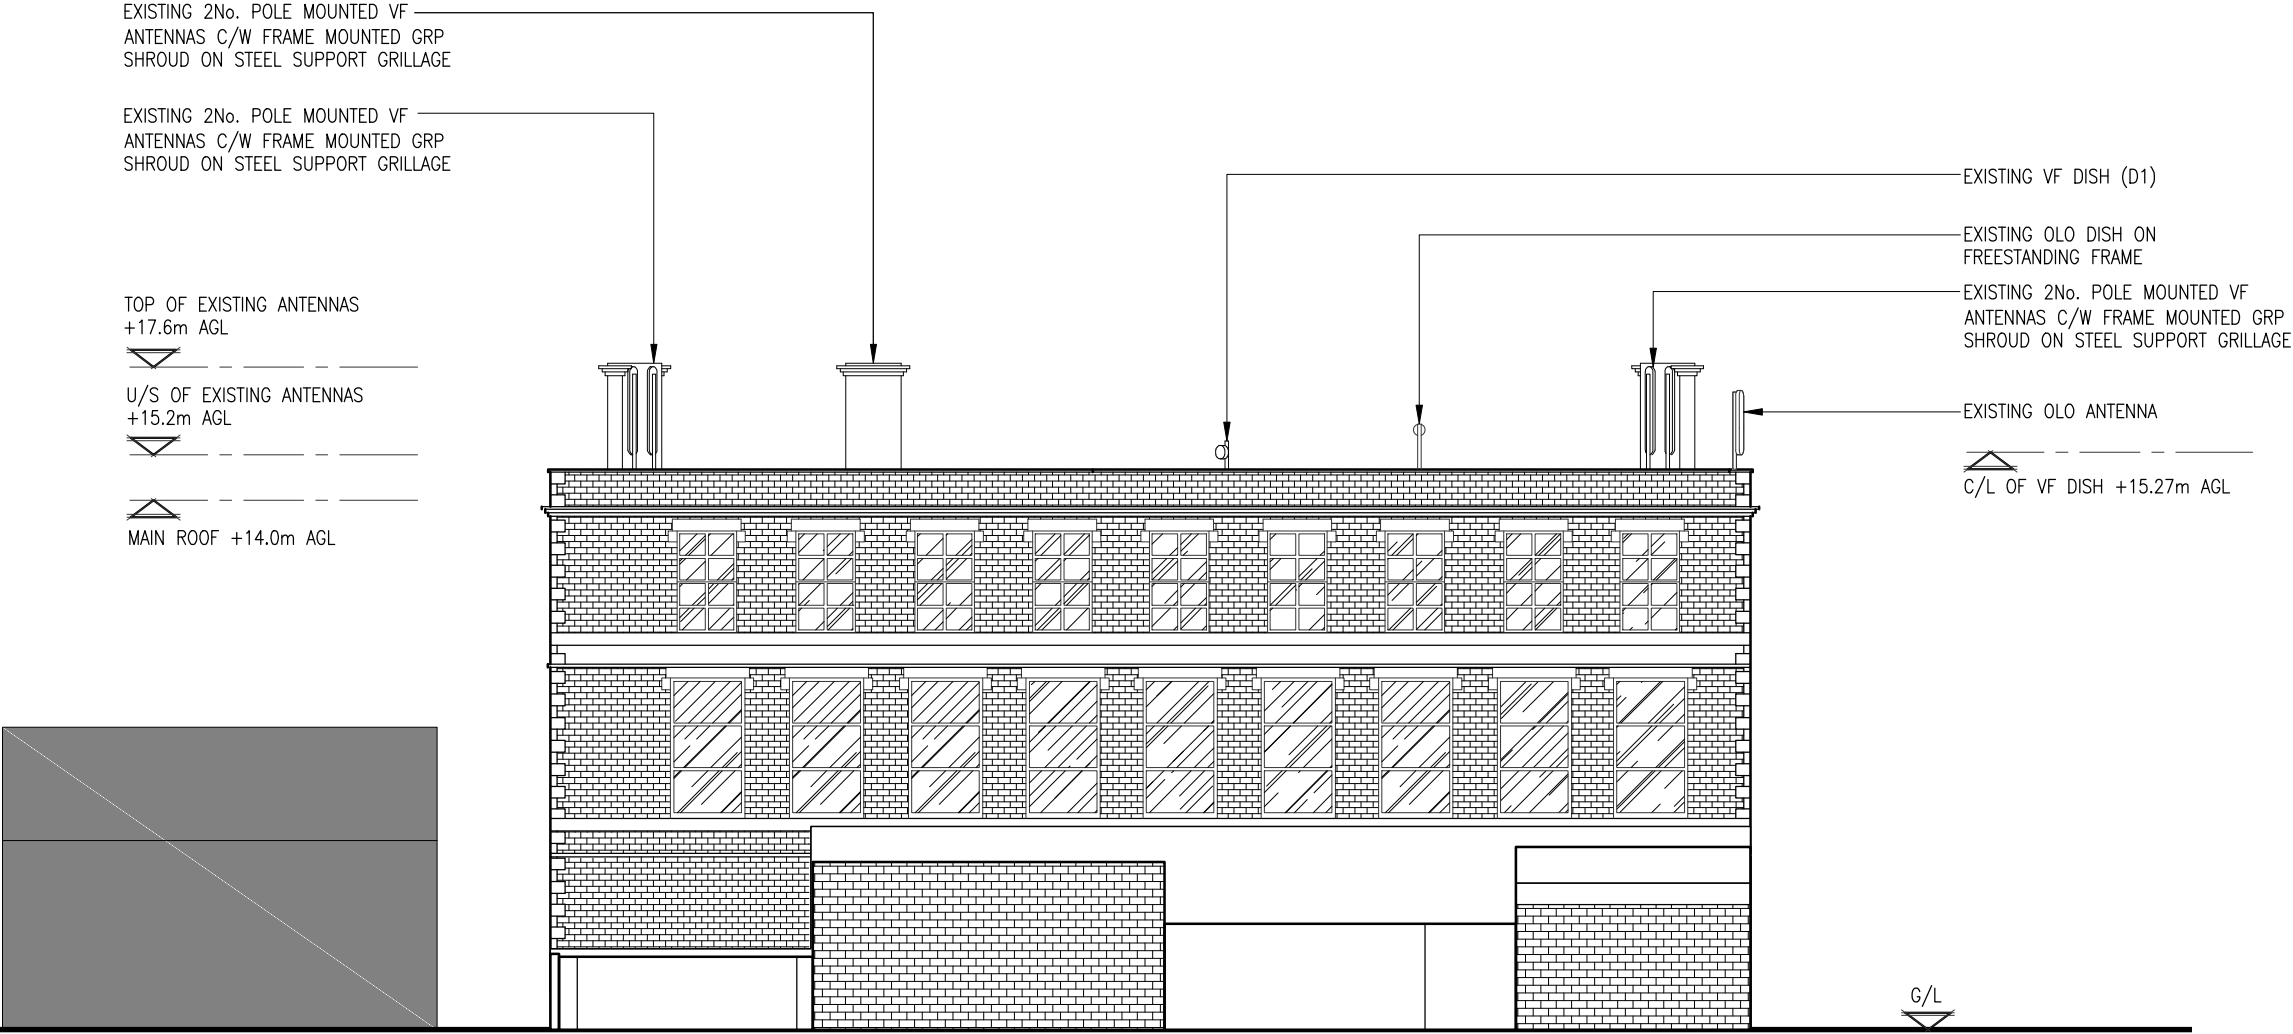

EXISTING SOUTH EAST ELEVATION
(1:200)

ALL DIMENSIONS ARE IN mm UNLESS NOTED OTHERWISE

N.G.R | E: 393065 N: 412237

NOTES:

A	Issued for Approval	CS	PW	07.08.23
REV	MODIFICATION	BY	CH	DATE

CLARKE
telecom

Unit E, Madison Place, Northampton Road,
Manchester, M40 5AG
Tel: 0161 785 4500
Fax: 0161 785 4501
Web: www.clarke-telecom.com

O₂

CORNERSTONE - BEACON 3 UNWIND

Cell Name	Opt.
NEWHEY ROAD	-

Cell ID No		
CORNERSTONE	TEF	VF
126864_27 E313033	092780	23227


Site Address / Contact Details

34 NEWHEY ROAD
MILNROW
ROCHDALE
OL16 3NR

Drawing Title: EXISTING SE SITE ELEVATION

Purpose of issue:	PLANNING	Dwg Rev:
Drawing Number:	302	A

302		A		
Surveyed By: DW		Original Sheet Size: A3		Pack Issu
Drawn: CS	Date: 07.08.23	Checked: PW	Date: 07.08.23	D

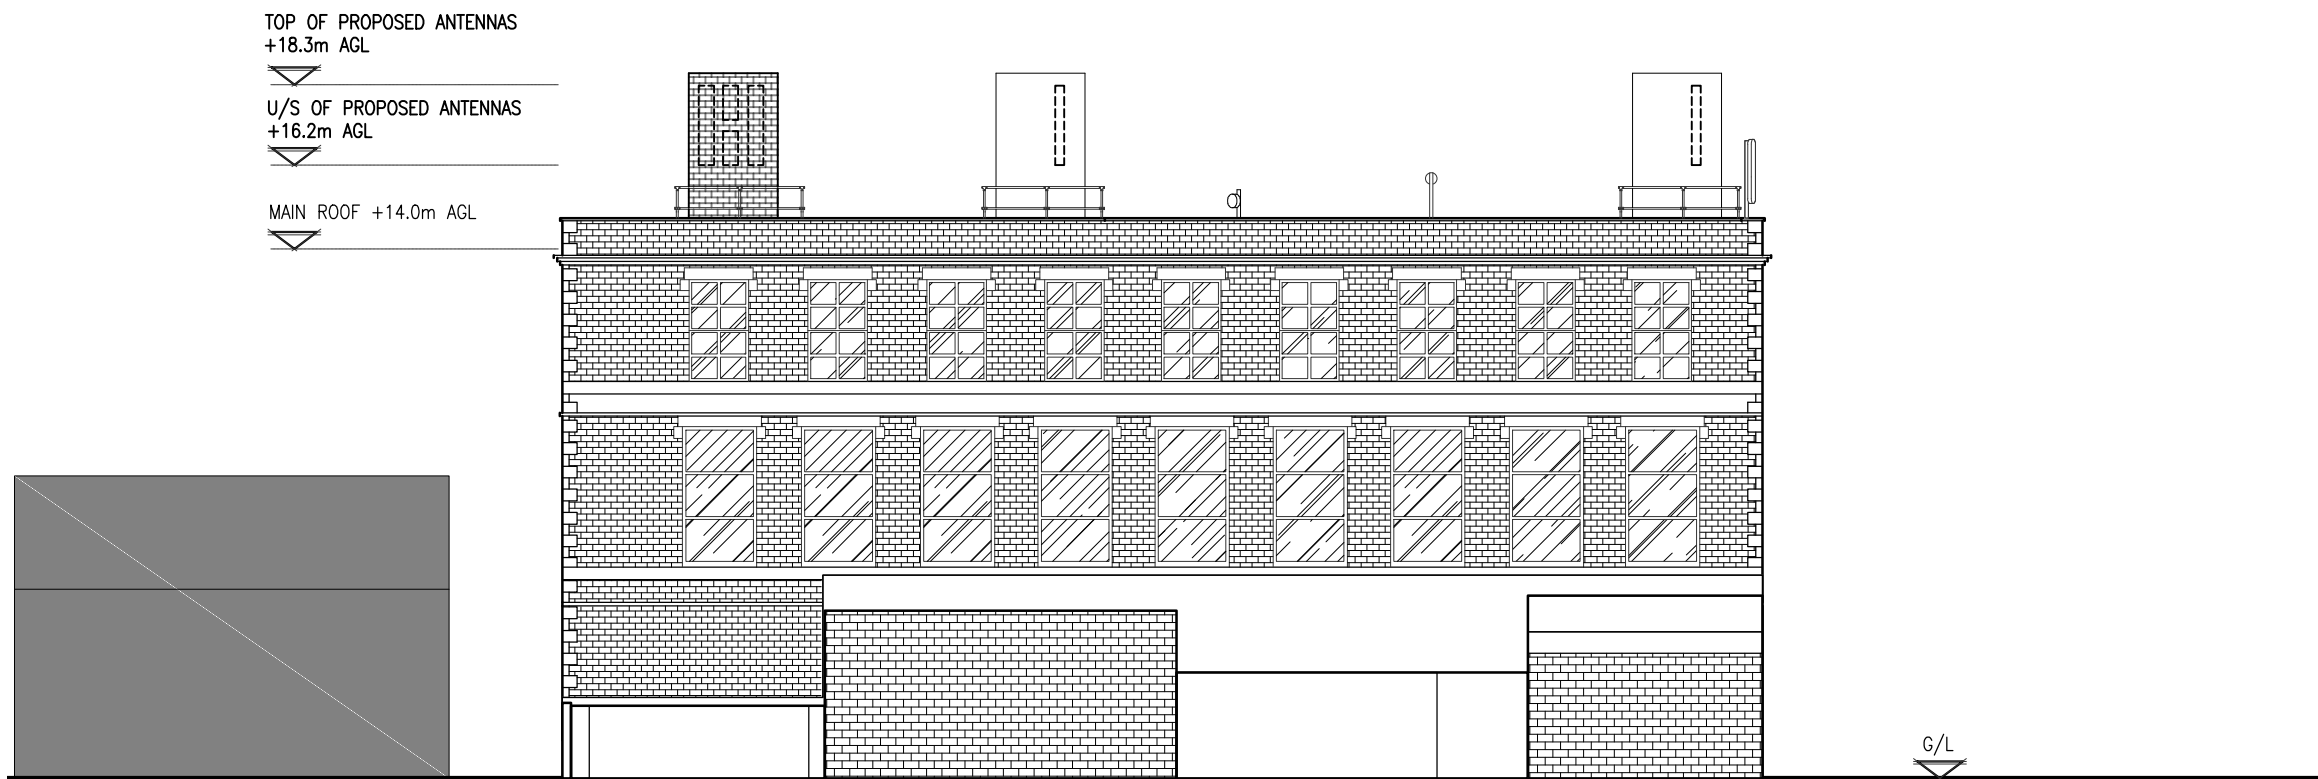

PROPOSED SOUTH EAST ELEVATION
(1:200)

The drawings comply with TEF & Vodafone Standard ICNIRP guidelines.
Designed in accordance with CORNERSTONE document: SDN0013v2 & SDN0009v5

ALL DIMENSIONS ARE IN mm UNLESS NOTED OTHERWISE

N.G.R | E: 393065 N: 412237

NOTES:

A	Issued for Approval	DP	EH	24.11.22
REV	MODIFICATION	BY	CH	DATE

CLARKE
telecom

Unit E, Madison Place, Northampton Road,
Manchester, M40 5AG
Tel: 0161 785 4500
Fax: 0161 785 4501
Web: www.clarke-telecom.com

O₂

CORNERSTONE - BEACON 3 UNWIND


Cell Name	Opt.
NEWHEY ROAD	-

Cell ID No		
CORNERSTONE	TEF	VF
126864_27 E313033	092780	23227

Site Address / Contact Details

34 NEWHEY ROAD
MILNROW
ROCHDALE
OL16 3NR

Drawing Title: PROPOSED SE SITE ELEVATION				
Purpose of issue: PLANNING				Dwg Rev:
Drawing Number: 303				A
Surveyed By: DW		Original Sheet Size: A3		Pack Issue:
Drawn: DP	Date: 07.10.22	Checked: EH	Date: 24.11.22	D

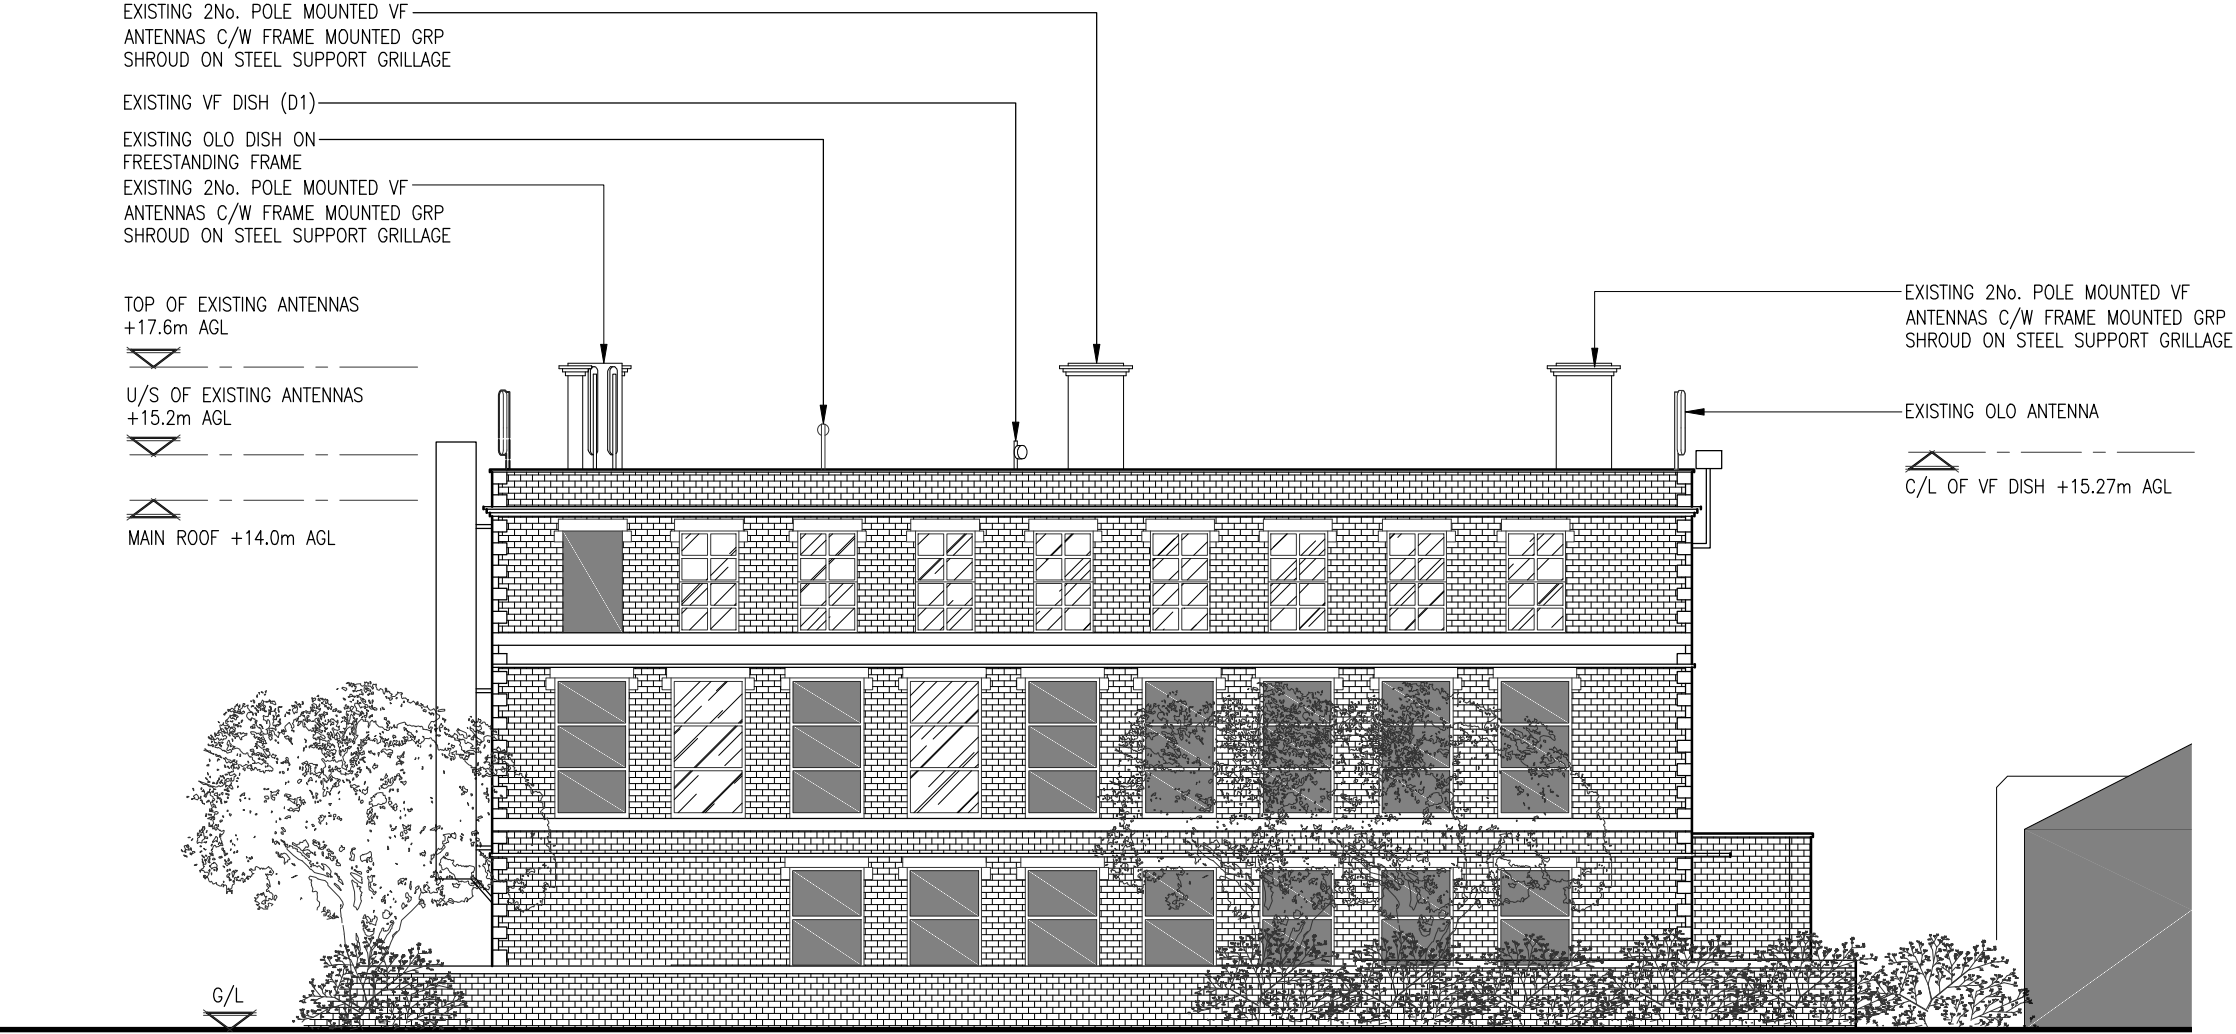

EXISTING SOUTH WEST ELEVATION
(1:200)

ALL DIMENSIONS ARE IN mm UNLESS NOTED OTHERWISE

N.G.R | E: 393065 N: 412237

NOTES:

A	Issued for Approval	CS	PW	07.08.23
REV	MODIFICATION	BY	CH	DATE

CLARKE
telecom

Unit E, Madison Place, Northampton Road,
Manchester, M40 5AG
Tel: 0161 785 4500
Fax: 0161 785 4501
Web: www.clarke-telecom.com

O₂

CORNERSTONE - BEACON 3 UNWIND

Cell Name	Opt.
NEWHEY ROAD	-

Cell ID No		
CORNERSTONE	TEF	VF
126864_27 E313033	092780	23227

Site Address / Contact Details


34 NEWHEY ROAD
MILNROW
ROCHDALE
OL16 3NR

Drawing Title: EXISTING SW SITE ELEVATION				
Purpose of issue: PLANNING				Dwg Rev:
Drawing Number: 304				A
Surveyed By: DW		Original Sheet Size: A3		Pack Issue:
Drawn: CS	Date: 07.08.23	Checked: PW	Date: 07.08.23	D

TOP OF PROPOSED ANTENNAS
+18.3m AGL

U/S OF PROPOSED ANTENNAS
+16.2m AGL

MAIN ROOF +14.0m AGL

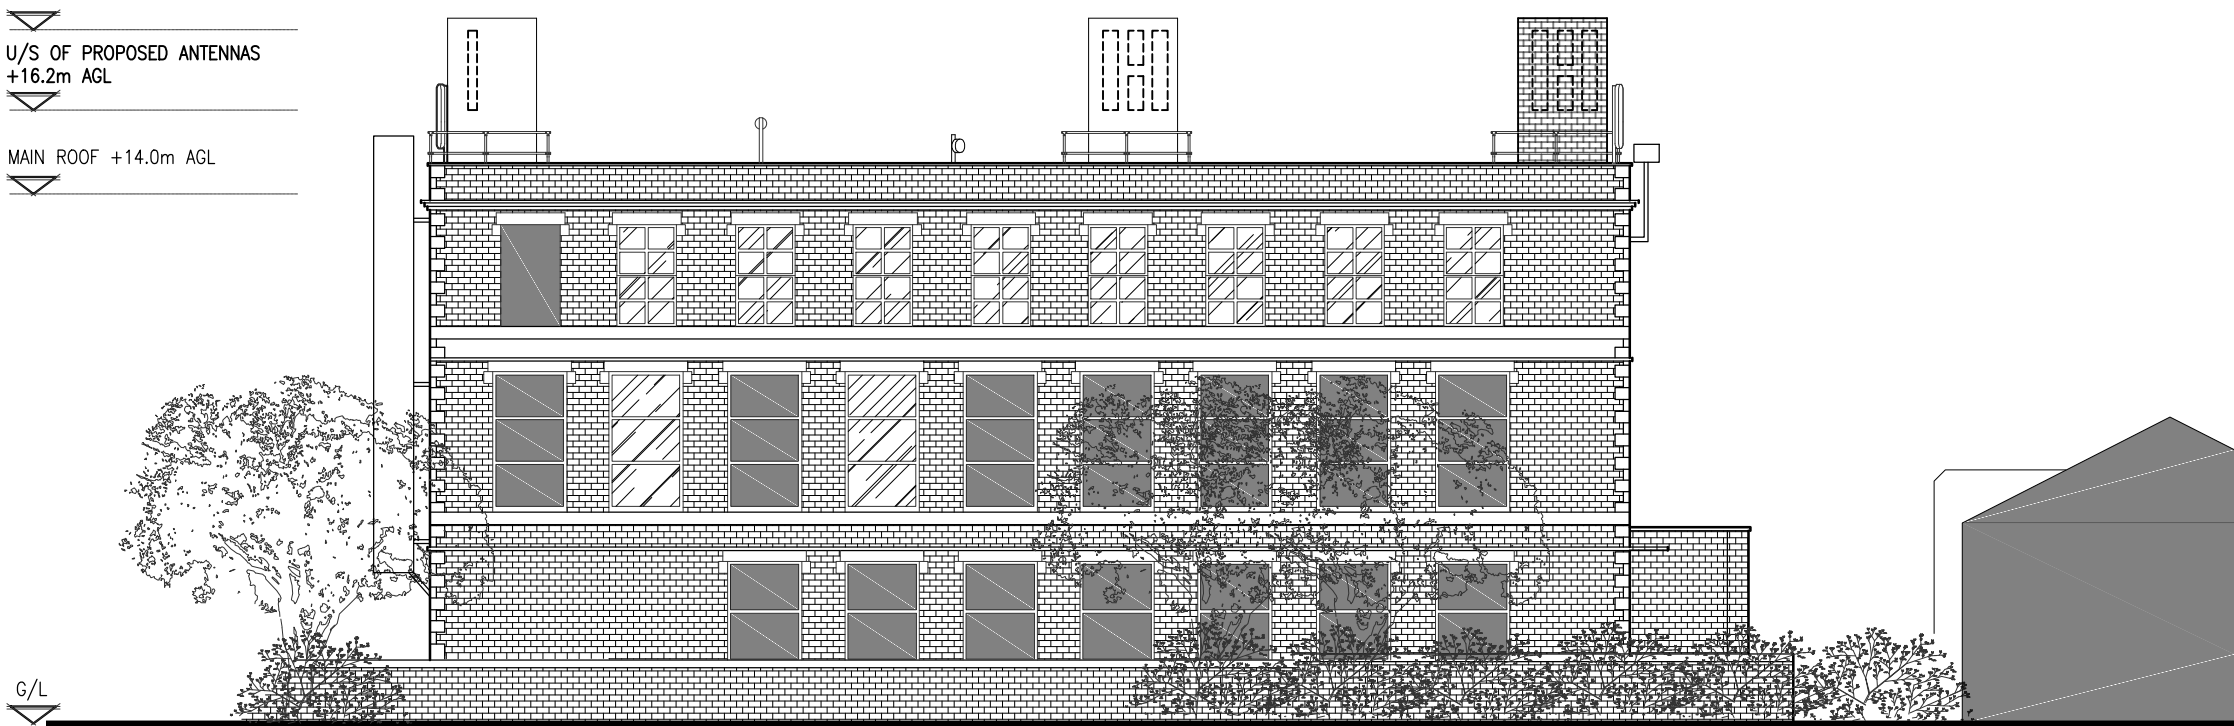

PROPOSED SOUTH WEST ELEVATION
(1:200)

The drawings comply with TEF & Vodafone Standard ICNIRP guidelines.
Designed in accordance with CORNERSTONE document: SDN0013v2 & SDN0009v5

ALL DIMENSIONS ARE IN mm UNLESS NOTED OTHERWISE

N.G.R E: 393065 N: 412237

NOTES:

A	Issued for Approval	DP	EH	24.11.22
REV	MODIFICATION	BY	CH	DATE



Unit E, Madison Place, Northampton Road,
Manchester, M40 5AG
Tel: 0161 785 4500
Fax: 0161 785 4501
Web: www.clarke-telecom.com




CORNERSTONE - BEACON 3 UNWIND

Cell Name	Opt.
NEWHEY ROAD	—

Cell ID No		
CORNERSTONE	TEF	VF
126864_27 E313033	092780	23227

Site Address / Contact Details		
34 NEWHEY ROAD MILNROW ROCHDALE OL16 3NR		

Drawing Title: PROPOSED SW SITE ELEVATION				
Purpose of issue: PLANNING				Dwg Rev:
Drawing Number: 305				A
Surveyed By: DW		Original Sheet Size: A3		Pack Issue:
Drawn: DP	Date: 07.10.22	Checked: EH	Date: 24.11.22	D

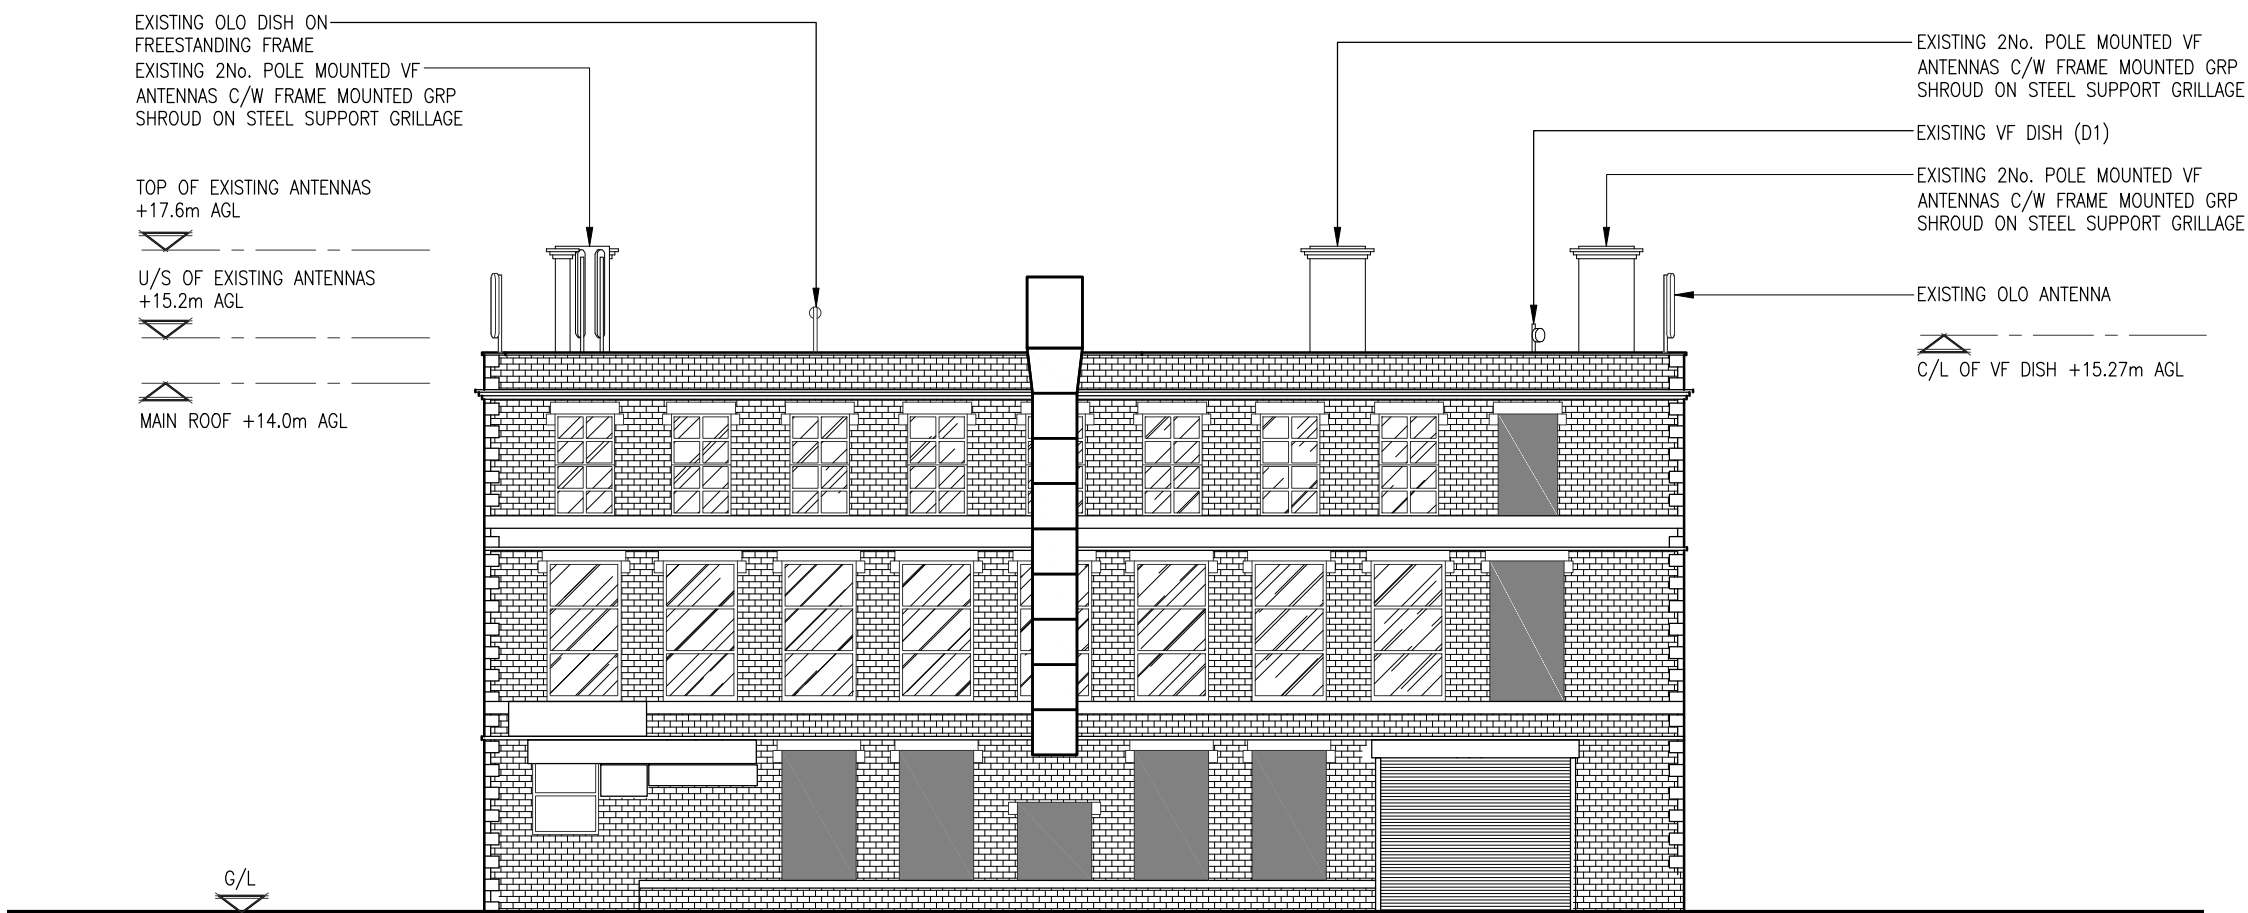

EXISTING NORTH WEST ELEVATION
(1:200)

ALL DIMENSIONS ARE IN mm UNLESS NOTED OTHERWISE

N.G.R | E: 393065 N: 412237

NOTES:

A	Issued for Approval	CS	PW	07.08.23
REV	MODIFICATION	BY	CH	DATE



Unit E, Madison Place, Northampton Road,
Manchester, M40 5AG
Tel: 0161 785 4500
Fax: 0161 785 4501
Web: www.clarke-telecom.com



CORNERSTONE - BEACON 3 UNWIND

Cell Name	Opt.
NEWHEY ROAD	-

Cell ID No		
CORNERSTONE	TEF	VF
126864_27 E313033	092780	23227


Site Address / Contact Details

34 NEWHEY ROAD
MILNROW
ROCHDALE
OL16 3NR

Drawing Title: EXISTING NW SITE ELEVATION				
Purpose of issue: PLANNING				Dwg Rev:
Drawing Number: 306				A
Surveyed By: DW		Original Sheet Size: A3		Pack Issue:
Drawn: CS	Date: 07.08.23	Checked: PW	Date: 07.08.23	D

N.G.R	E: 393065	N: 412237
-------	-----------	-----------


Unit E, Madison Place, Northampton Road,
Manchester, M40 5AG
Tel: 0161 785 4500
Fax: 0161 785 4501
Web: www.clarke-telecom.com

 

Cell ID No

Site Address / Contact Details

Drawing Title:
PROPOSED NW SITE ELEVATION

Drawing Number:	307	A
-----------------	-----	---

Drawn: DP	Date: 07.10.22	Checked: EH	Date: 24.11.22	D
--------------	-------------------	----------------	-------------------	---

The drawings comply with TEF & Vodafone Standard ICNIRP guidelines.
Designed in accordance with CORNERSTONE document: SDN0013v2 & SDN0009v5