



GROUND FLOOR PLAN
1:50 @ A1

Dimensioning

Figured dimensions only to be taken from these designs and drawings. Work to annotated dimensions only. All dimensions to be checked on site. Architectural designers to be informed immediately of any discrepancies before work proceeds. Drawings are to be read in conjunction with relevant specifications, structural engineers and service engineers' drawings.

SURVEY UNDERTAKEN ON 24/04/2022

Rev	Description	Date
-	Issued to Client & Heritage Consultant	06/05/22



Client
Mr Amir Khan

Project
Old Falinge,
Falinge,
Rochdale
OL12 6LE


Title
Existing Ground Floor Plan

Scale
1:50 @ A1

Drawing No. :

Sheet 1

Date
May 2022

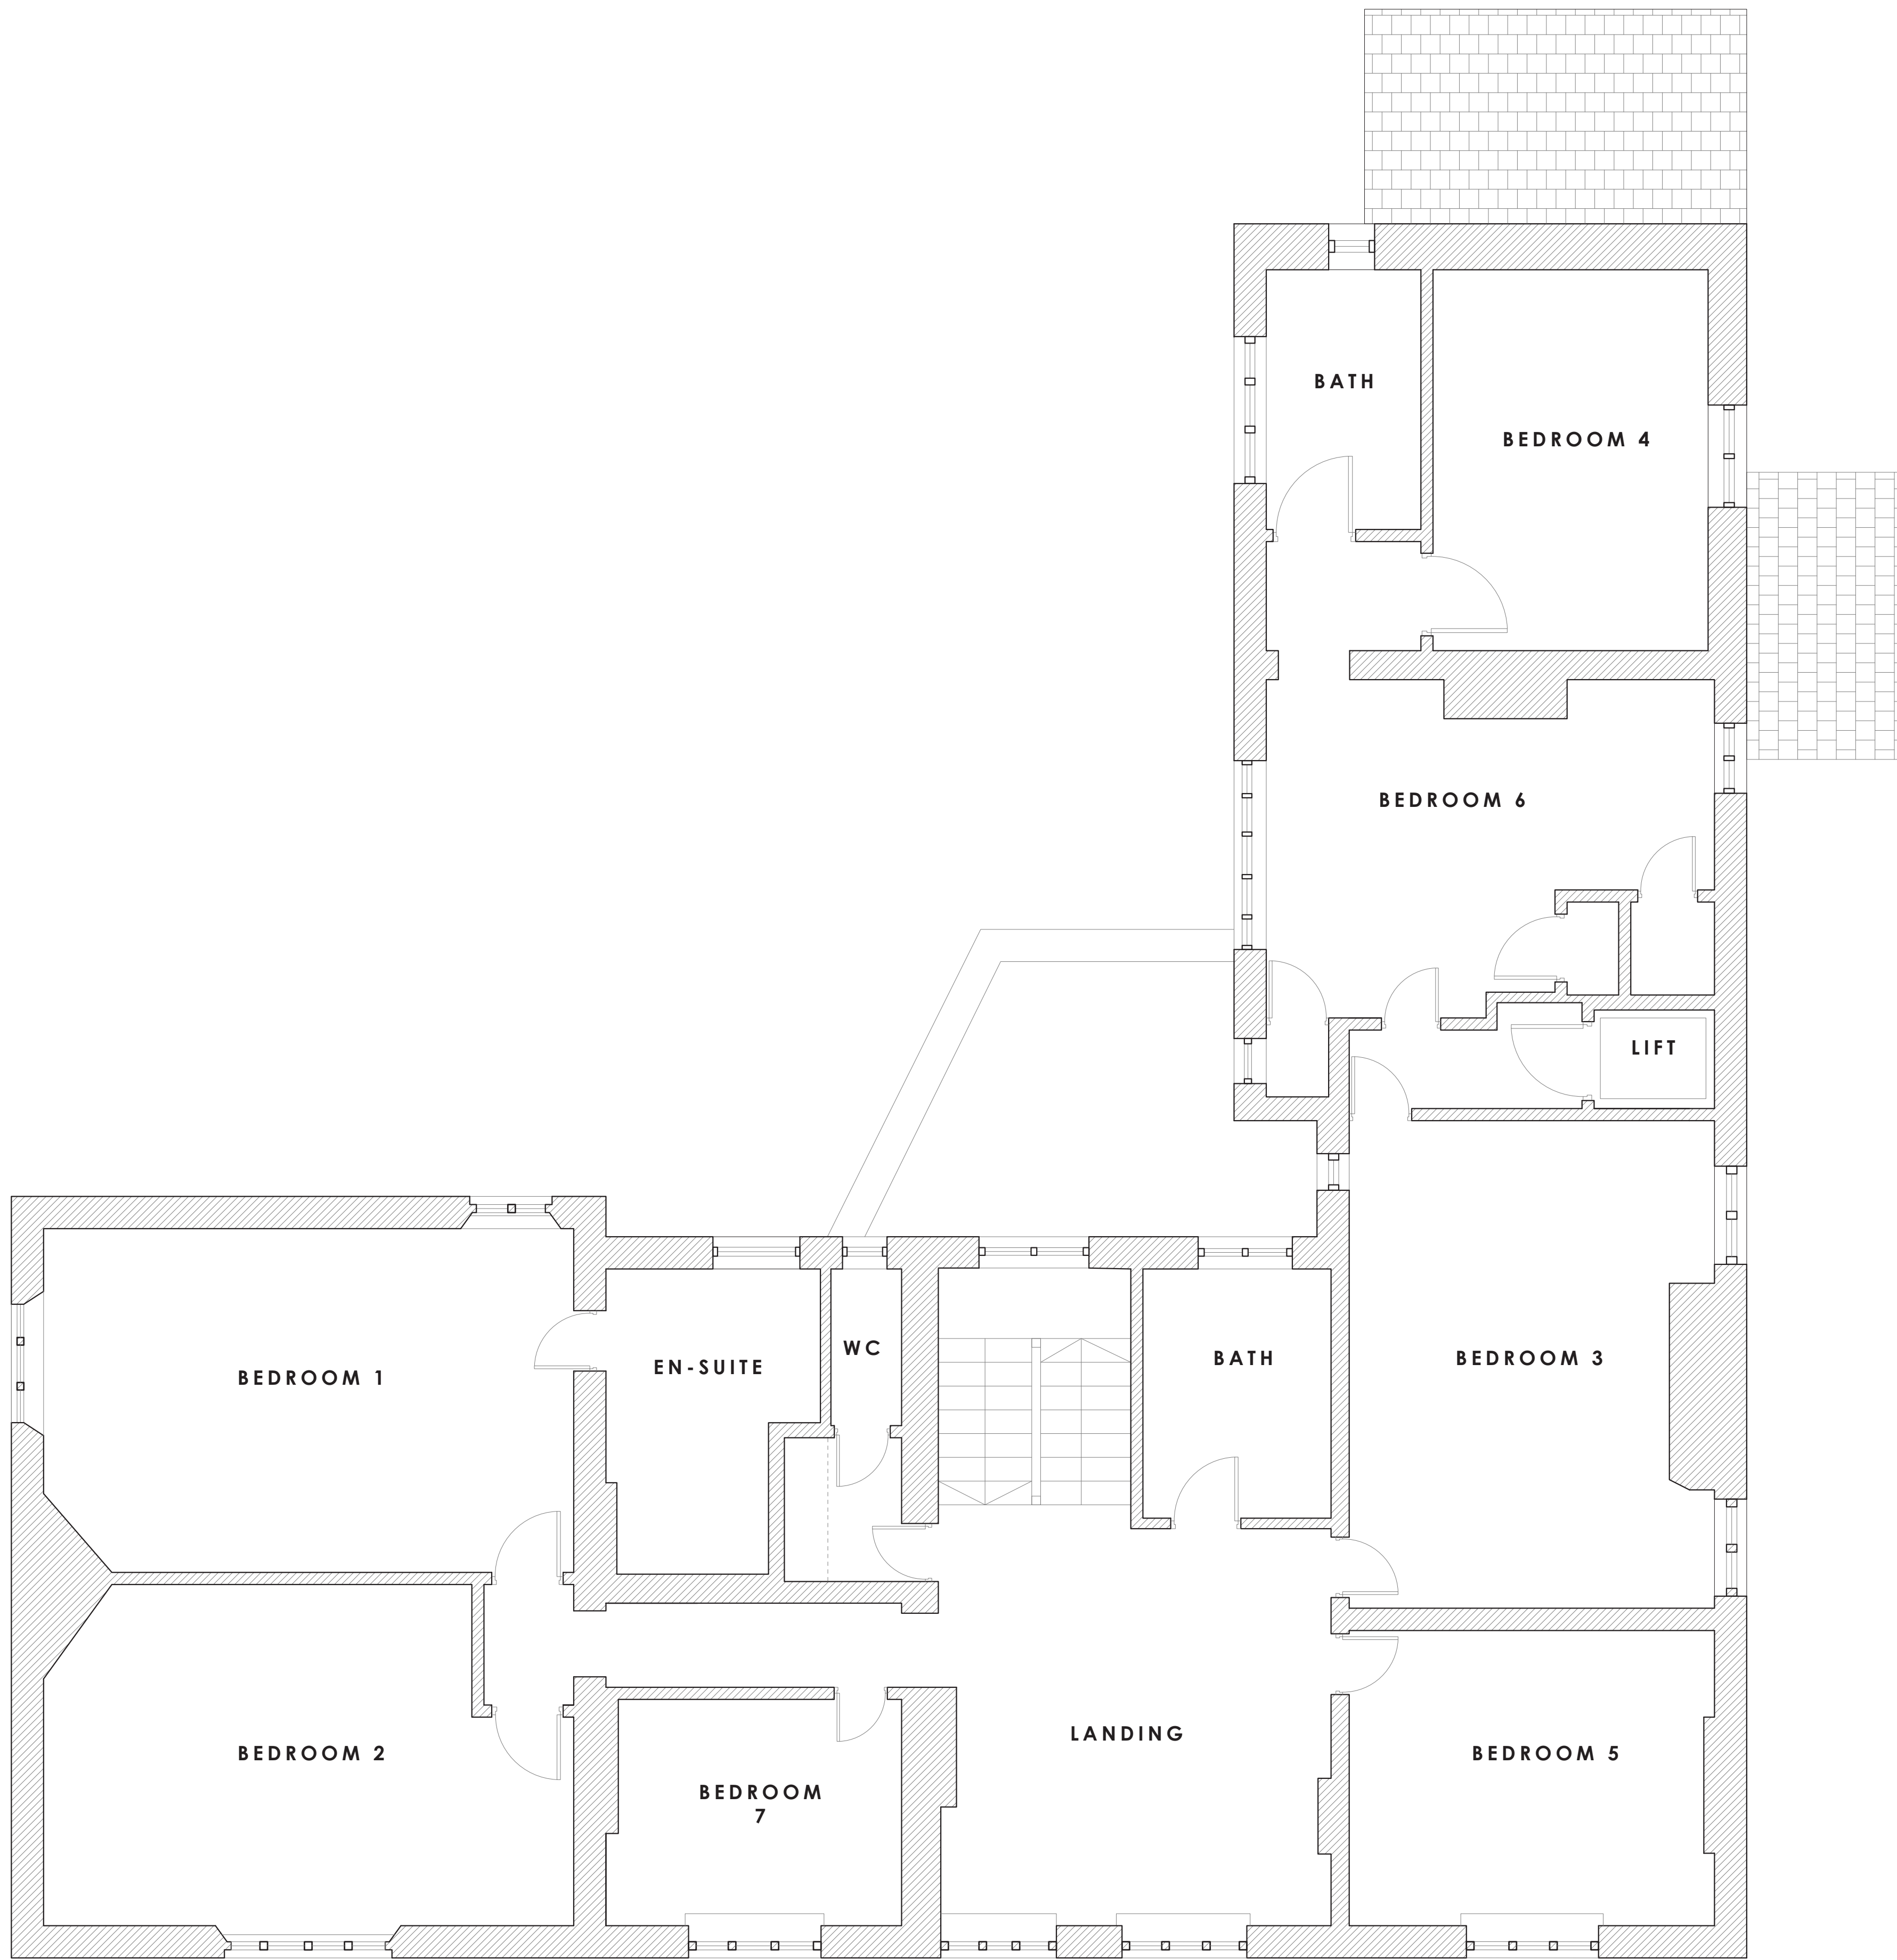

FIRST FLOOR PLAN
1:50 @ A1

Dimensioning

Figured dimensions only to be taken from these designs and drawings. Work to annotated dimensions only. All dimensions to be checked on site. Architectural designers to be informed immediately of any discrepancies before work proceeds. Drawings are to be read in conjunction with relevant specifications, structural engineers and service engineers' drawings.

SURVEY UNDERTAKEN ON 24/04/2022

Rev	Description	Date
-	Issued to Client & Heritage Consultant	06/05/22



Client
Mr Amir Khan

Project
Old Falinge,
Falinge,
Rochdale
OL12 6LE


Title
Existing First Floor Plan

Scale
1:50 @ A1

Drawing No. :

Sheet 2

Date
May 2022

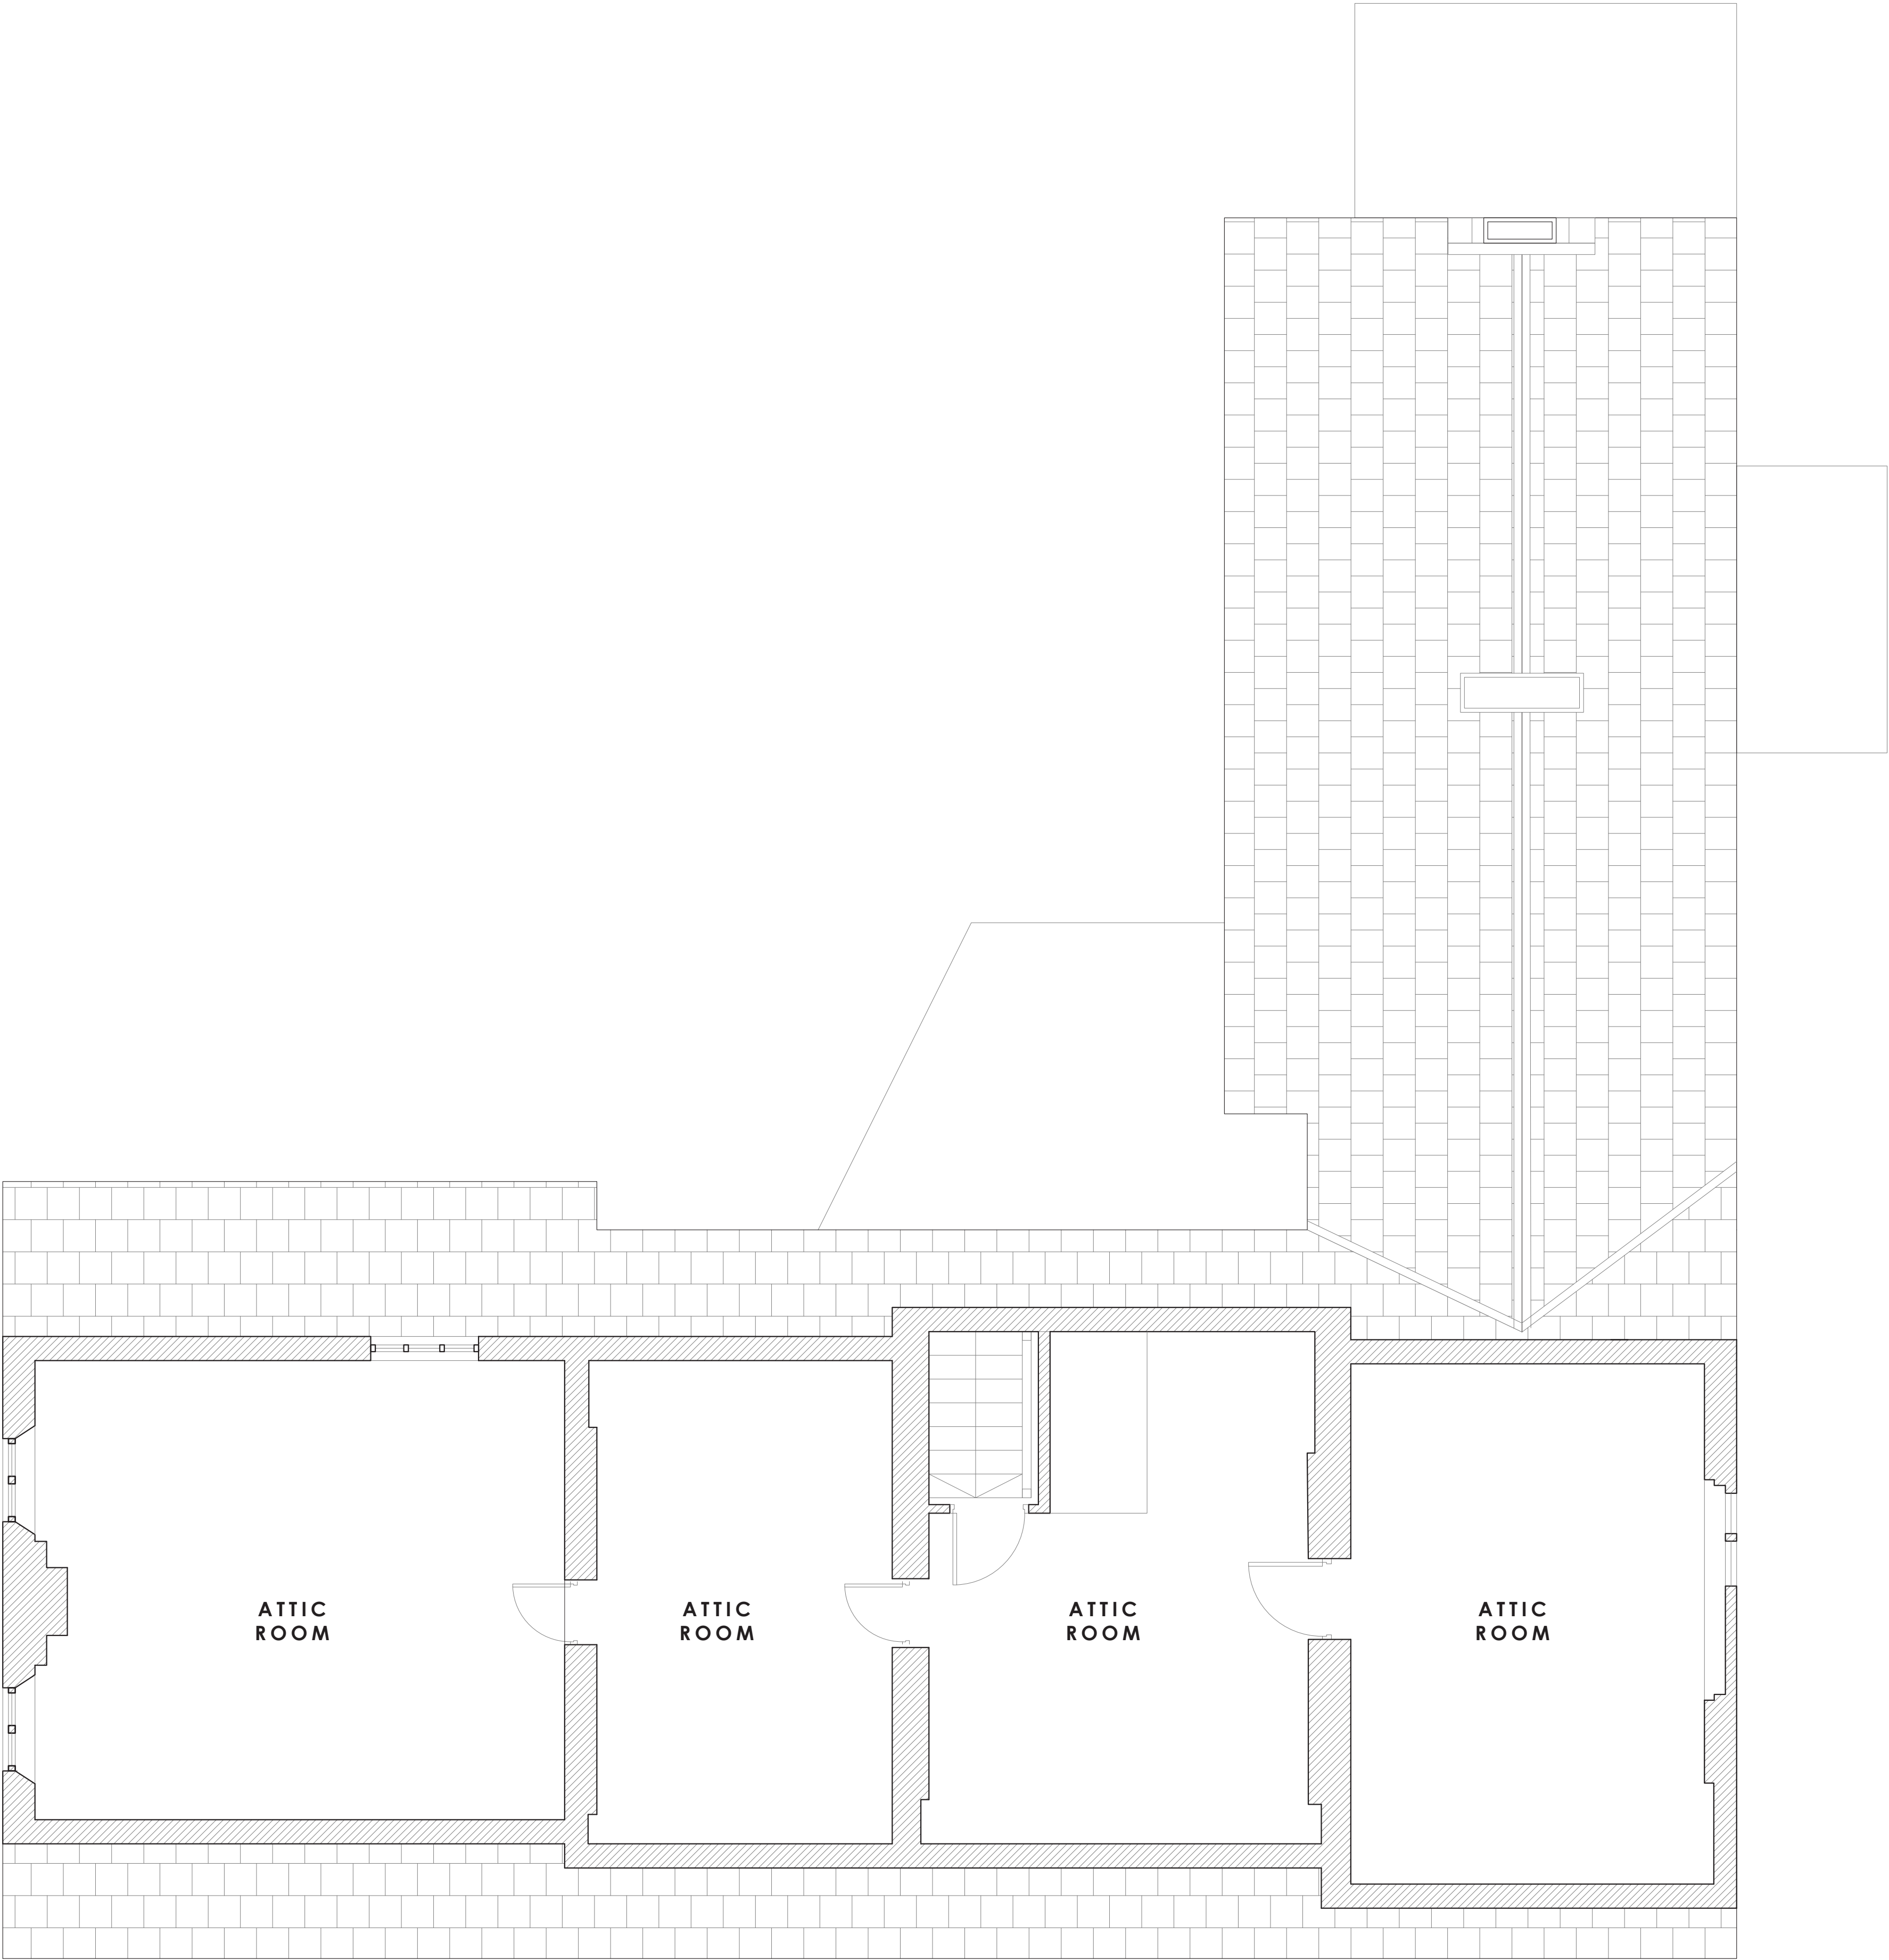

SECOND FLOOR PLAN
1:50 @ A1

Dimensioning

Figured dimensions only to be taken from these designs and drawings. Work to annotated dimensions only. All dimensions to be checked on site. Architectural designers to be informed immediately of any discrepancies before work proceeds. Drawings are to be read in conjunction with relevant specifications, structural engineers and service engineers' drawings.

SURVEY UNDERTAKEN ON 24/04/2022

Rev	Description	Date
-	Issued to Client & Heritage Consultant	06/05/22



Client
Mr Amir Khan

Project
Old Falinge,
Falinge,
Rochdale
OL12 6LE


Title
Existing Second Floor Plan

Scale
1:50 @ A1

Drawing No. :

Sheet 3

Date
May 2022

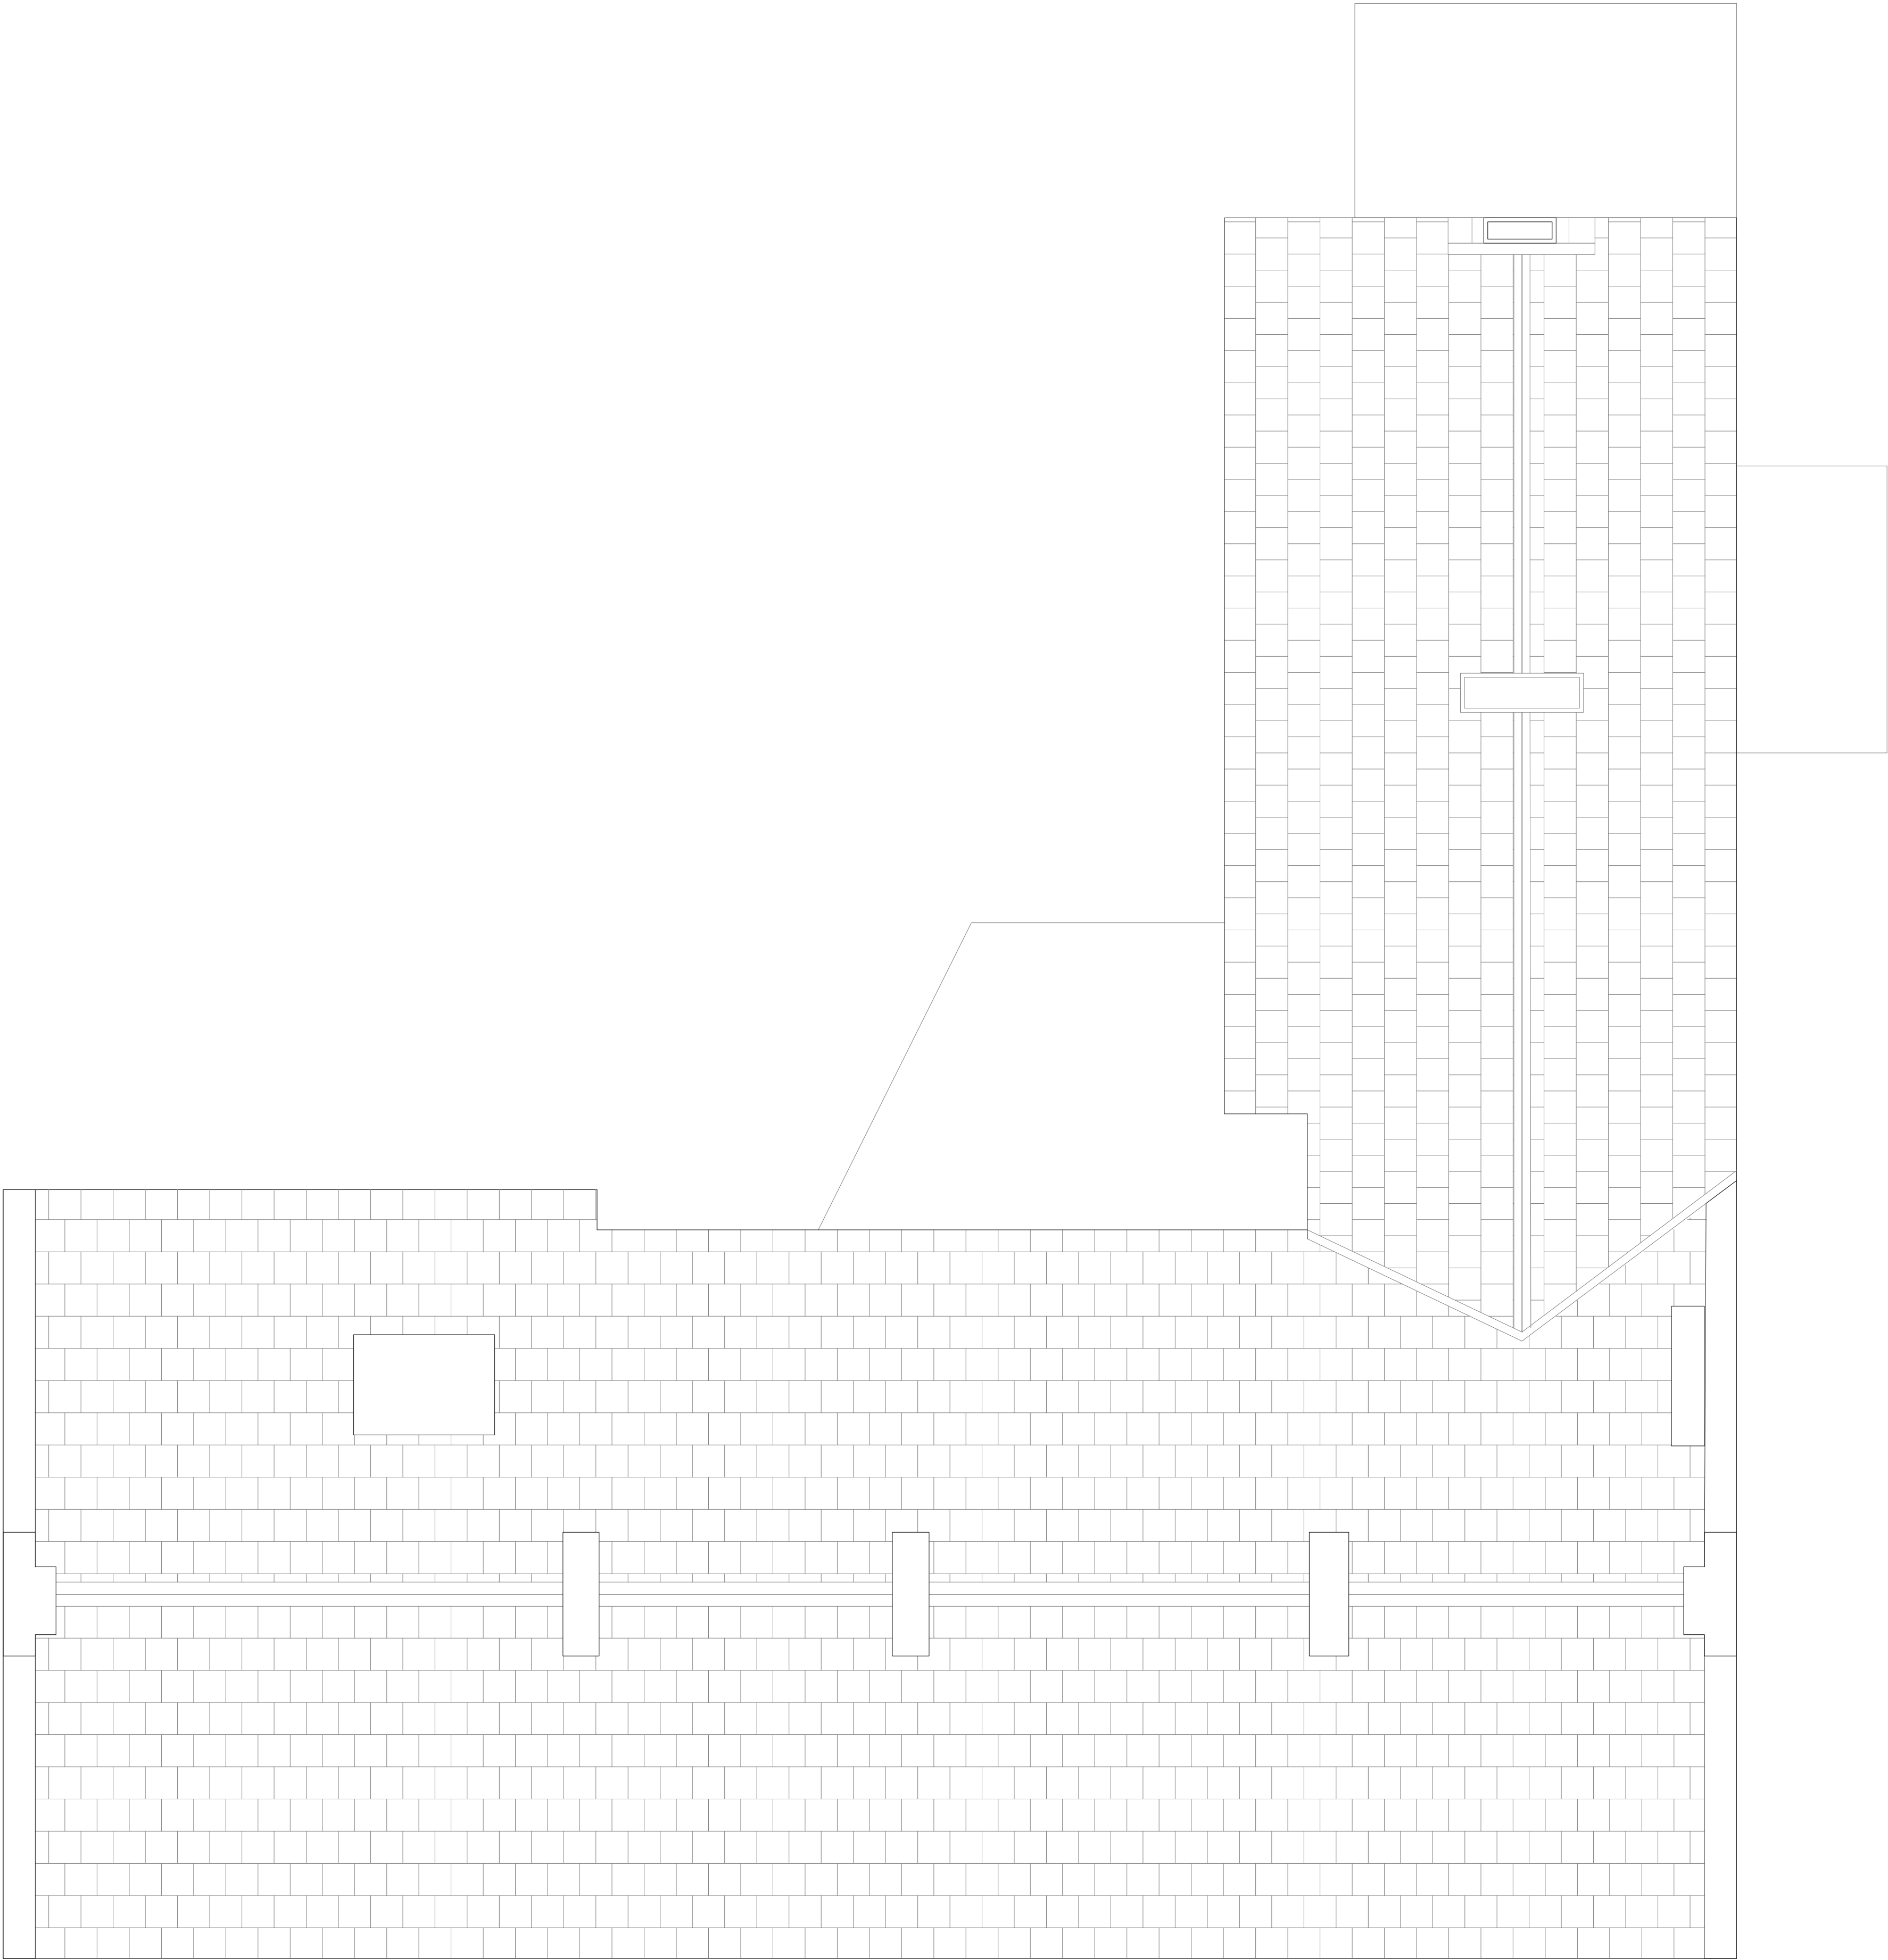

ROOF PLAN
1:50 @ A1

Dimensioning

Figured dimensions only to be taken from these designs and drawings. Work to annotated dimensions only. All dimensions to be checked on site. Architectural designers to be informed immediately of any discrepancies before work proceeds. Drawings are to be read in conjunction with relevant specifications, structural engineers and service engineers' drawings.

SURVEY UNDERTAKEN ON 24/04/2022

Rev	Description	Date
-	Issued to Client & Heritage Consultant	06/05/22



Client
Mr Amir Khan

Project
Old Falinge,
Falinge,
Rochdale
OL12 6LE

Title
Existing Roof Plan

Scale
1:50 @ A1

Drawing No. :
Sheet 4

Date
May 2022



SOUTH ELEVATION (FRONT)
1:50 @ A1



NORTH ELEVATION (REAR)
1:50 @ A1

Dimensioning

Figured dimensions only to be taken from these designs and drawings. Work to annotated dimensions only. All dimensions to be checked on site. Architectural designers to be informed immediately of any discrepancies before work proceeds. Drawings are to be read in conjunction with relevant specifications, structural engineers and service engineers' drawings.

SURVEY UNDERTAKEN ON 24/04/2022

Rev	Description	Date
-	Issued to Client & Heritage Consultant	06/05/22



Client
Mr Amir Khan

Project
Old Falinge,
Falinge,
Rochdale
OL12 6LE

Title
Existing Elevations

Scale
1:50 @ A1

Drawing No. :
Sheet 5

Date
May 2022



SOUTH WEST ELEVATION
1:50 @ A1



NORTH EAST ELEVATION
1:50 @ A1

Dimensioning

Figured dimensions only to be taken from these designs and drawings. Work to annotated dimensions only. All dimensions to be checked on site. Architectural designers to be informed immediately of any discrepancies before work proceeds. Drawings are to be read in conjunction with relevant specifications, structural engineers and service engineers' drawings.

SURVEY UNDERTAKEN ON 24/04/2022

Rev	Description	Date
-	Issued to Client & Heritage Consultant	06/05/22



Client
Mr Amir Khan

Project
Old Falinge,
Falinge,
Rochdale
OL12 6LE

Title
Existing Elevations

Scale
1:50 @ A1

Drawing No. :
Sheet 6

Date
May 2022