
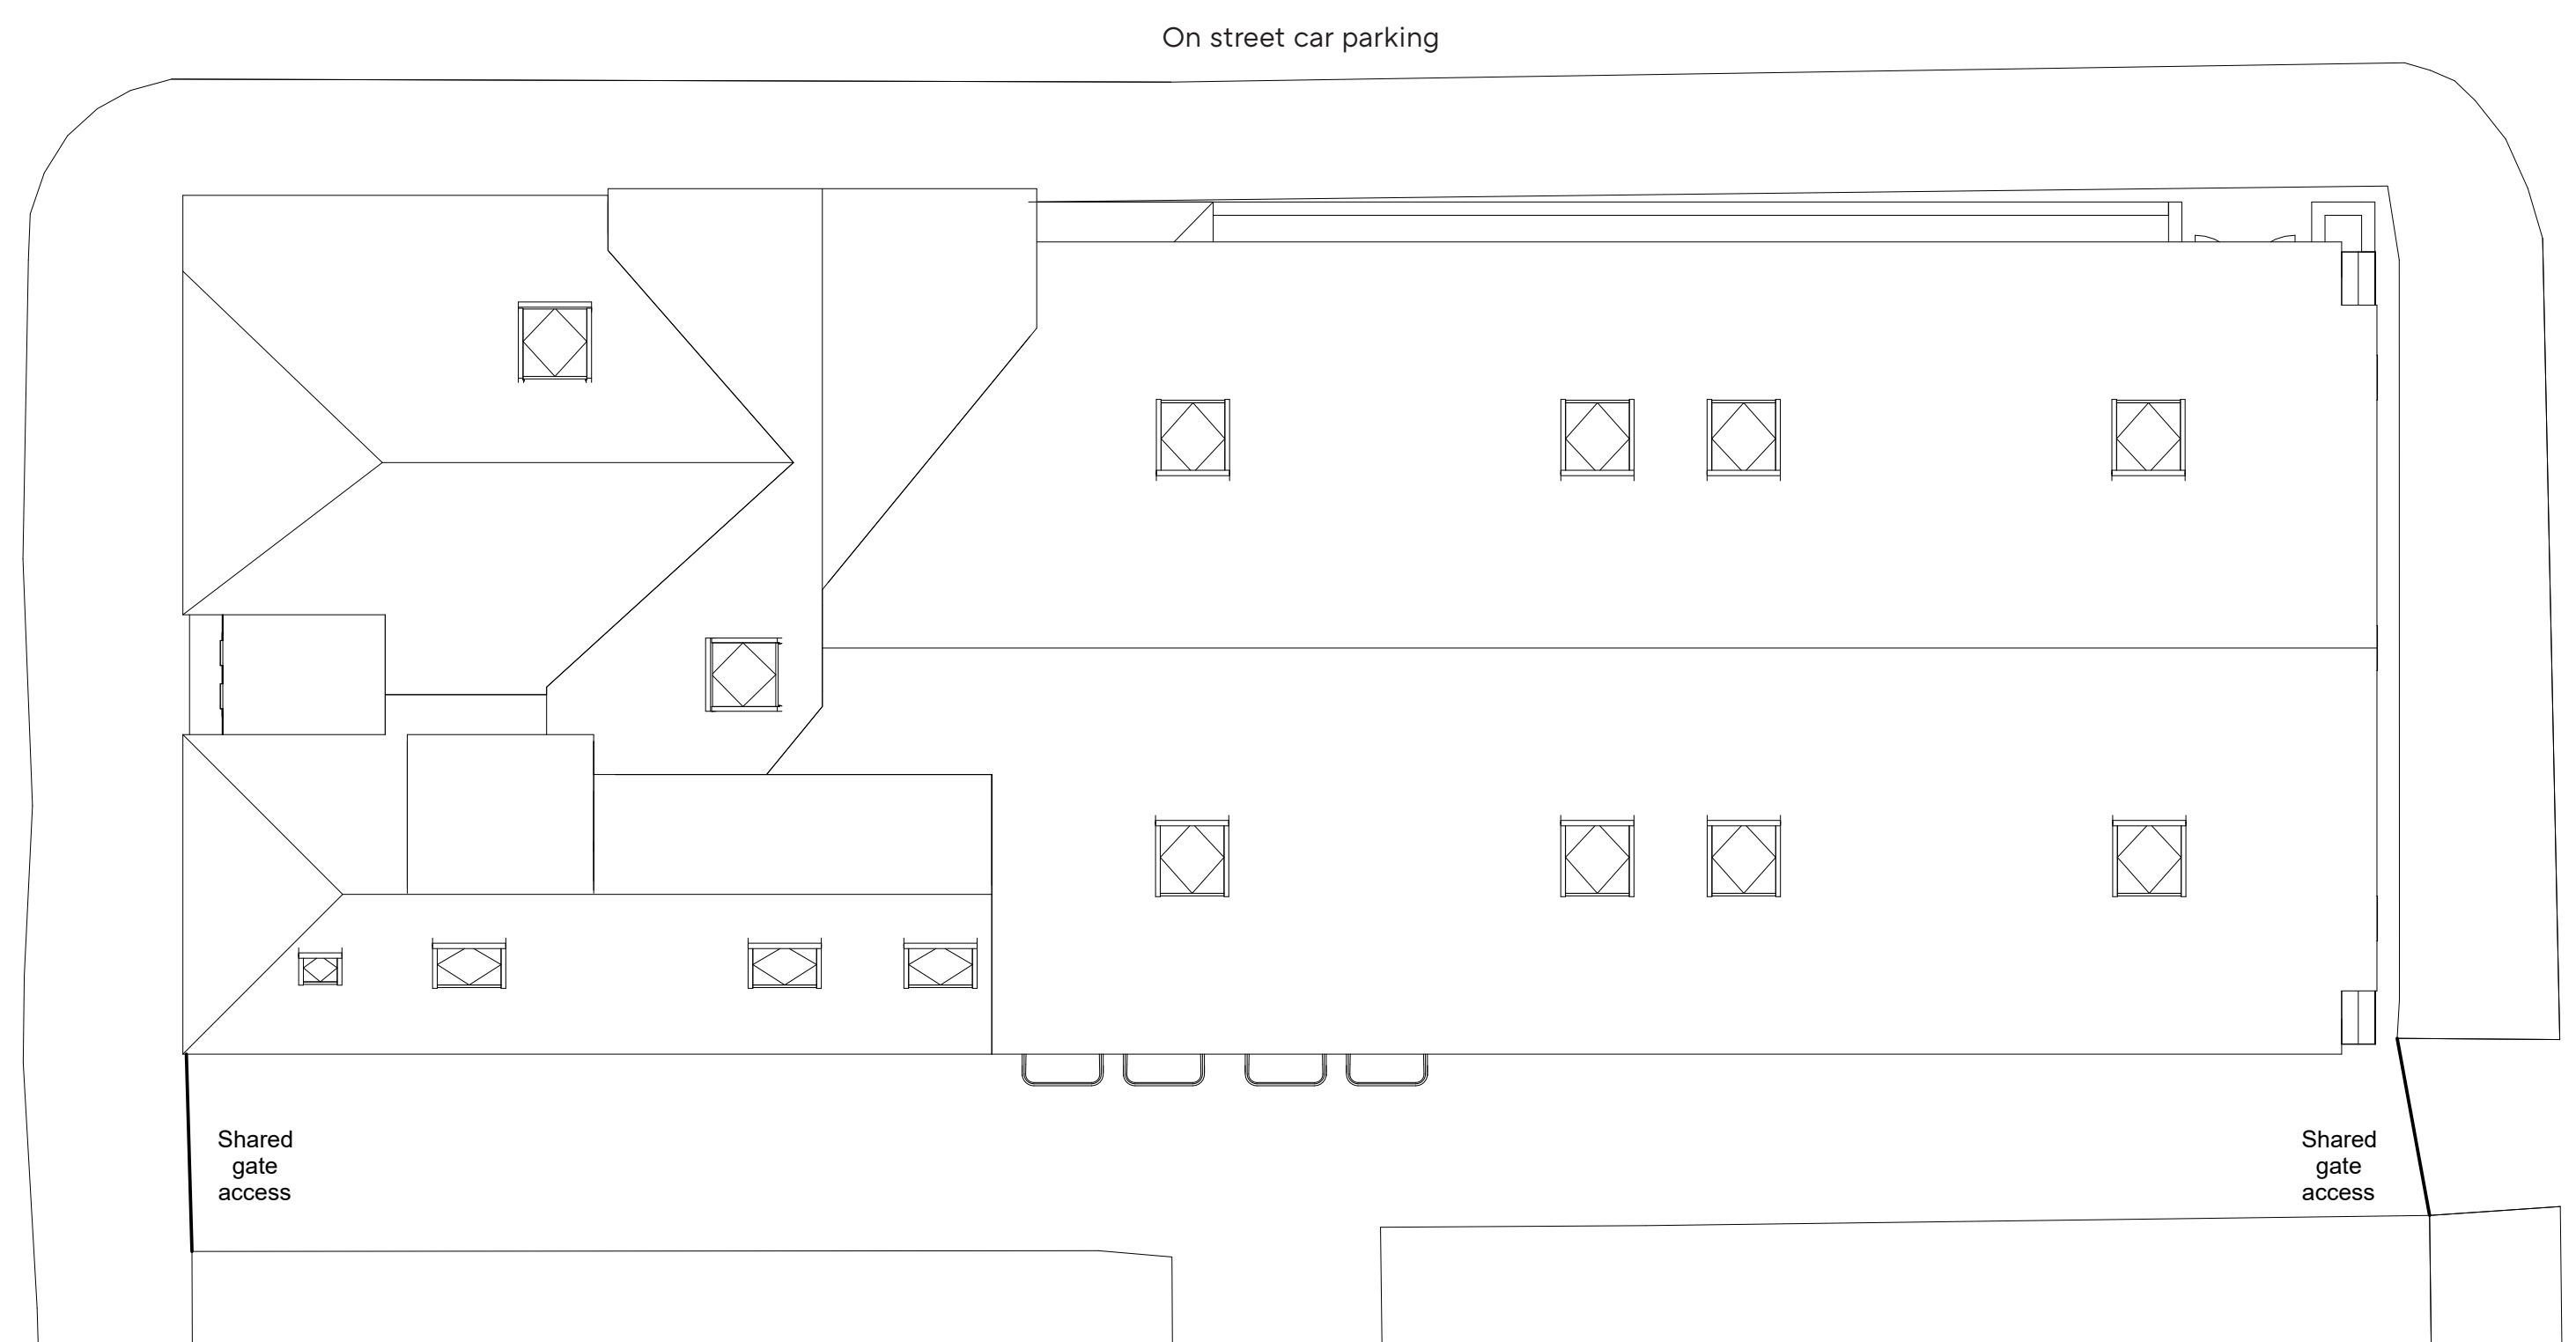
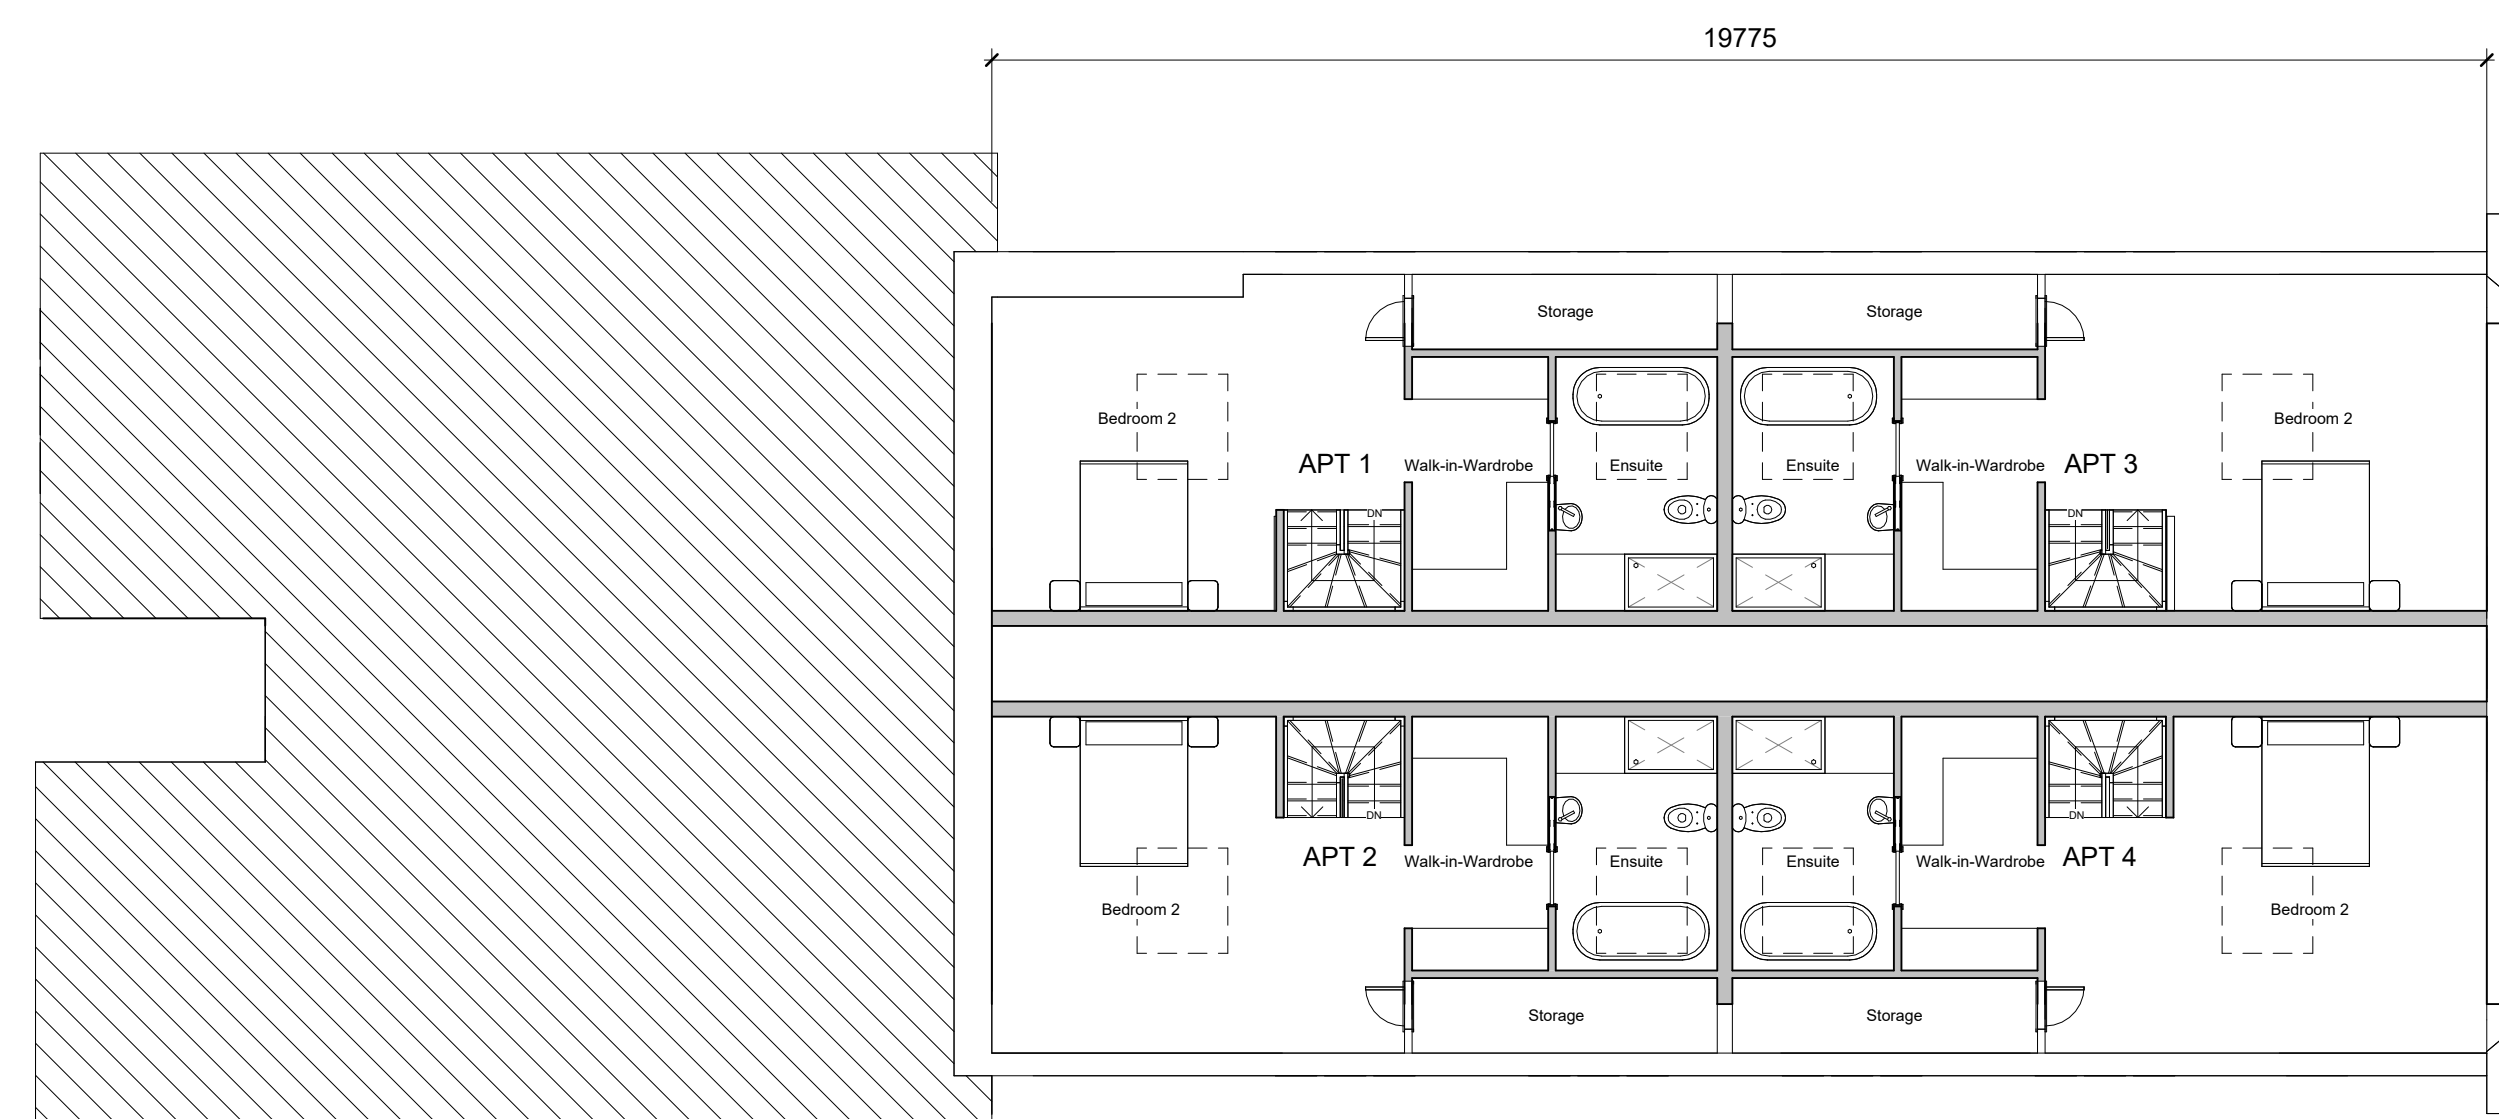
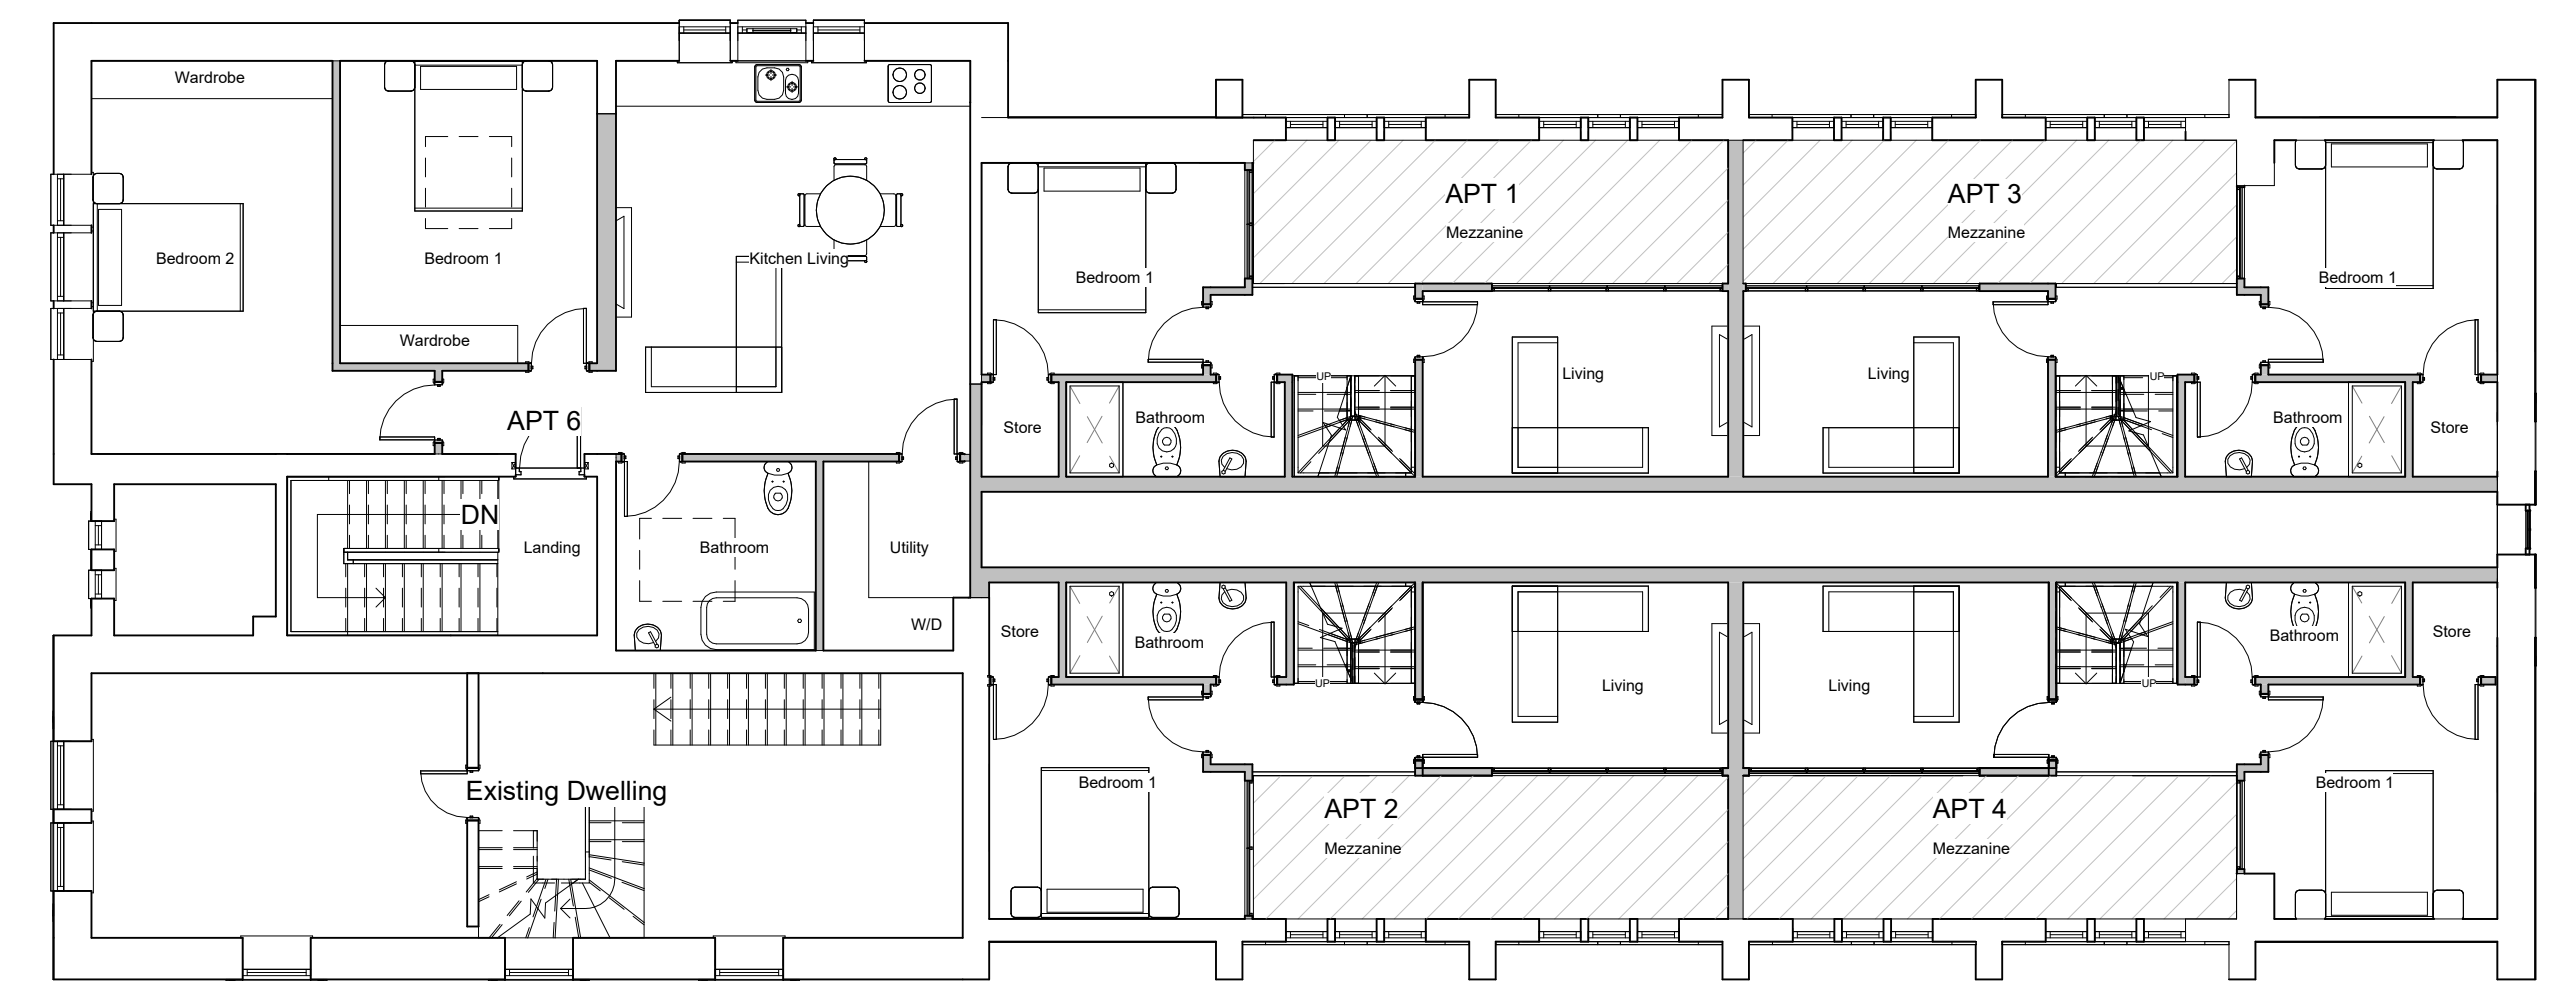


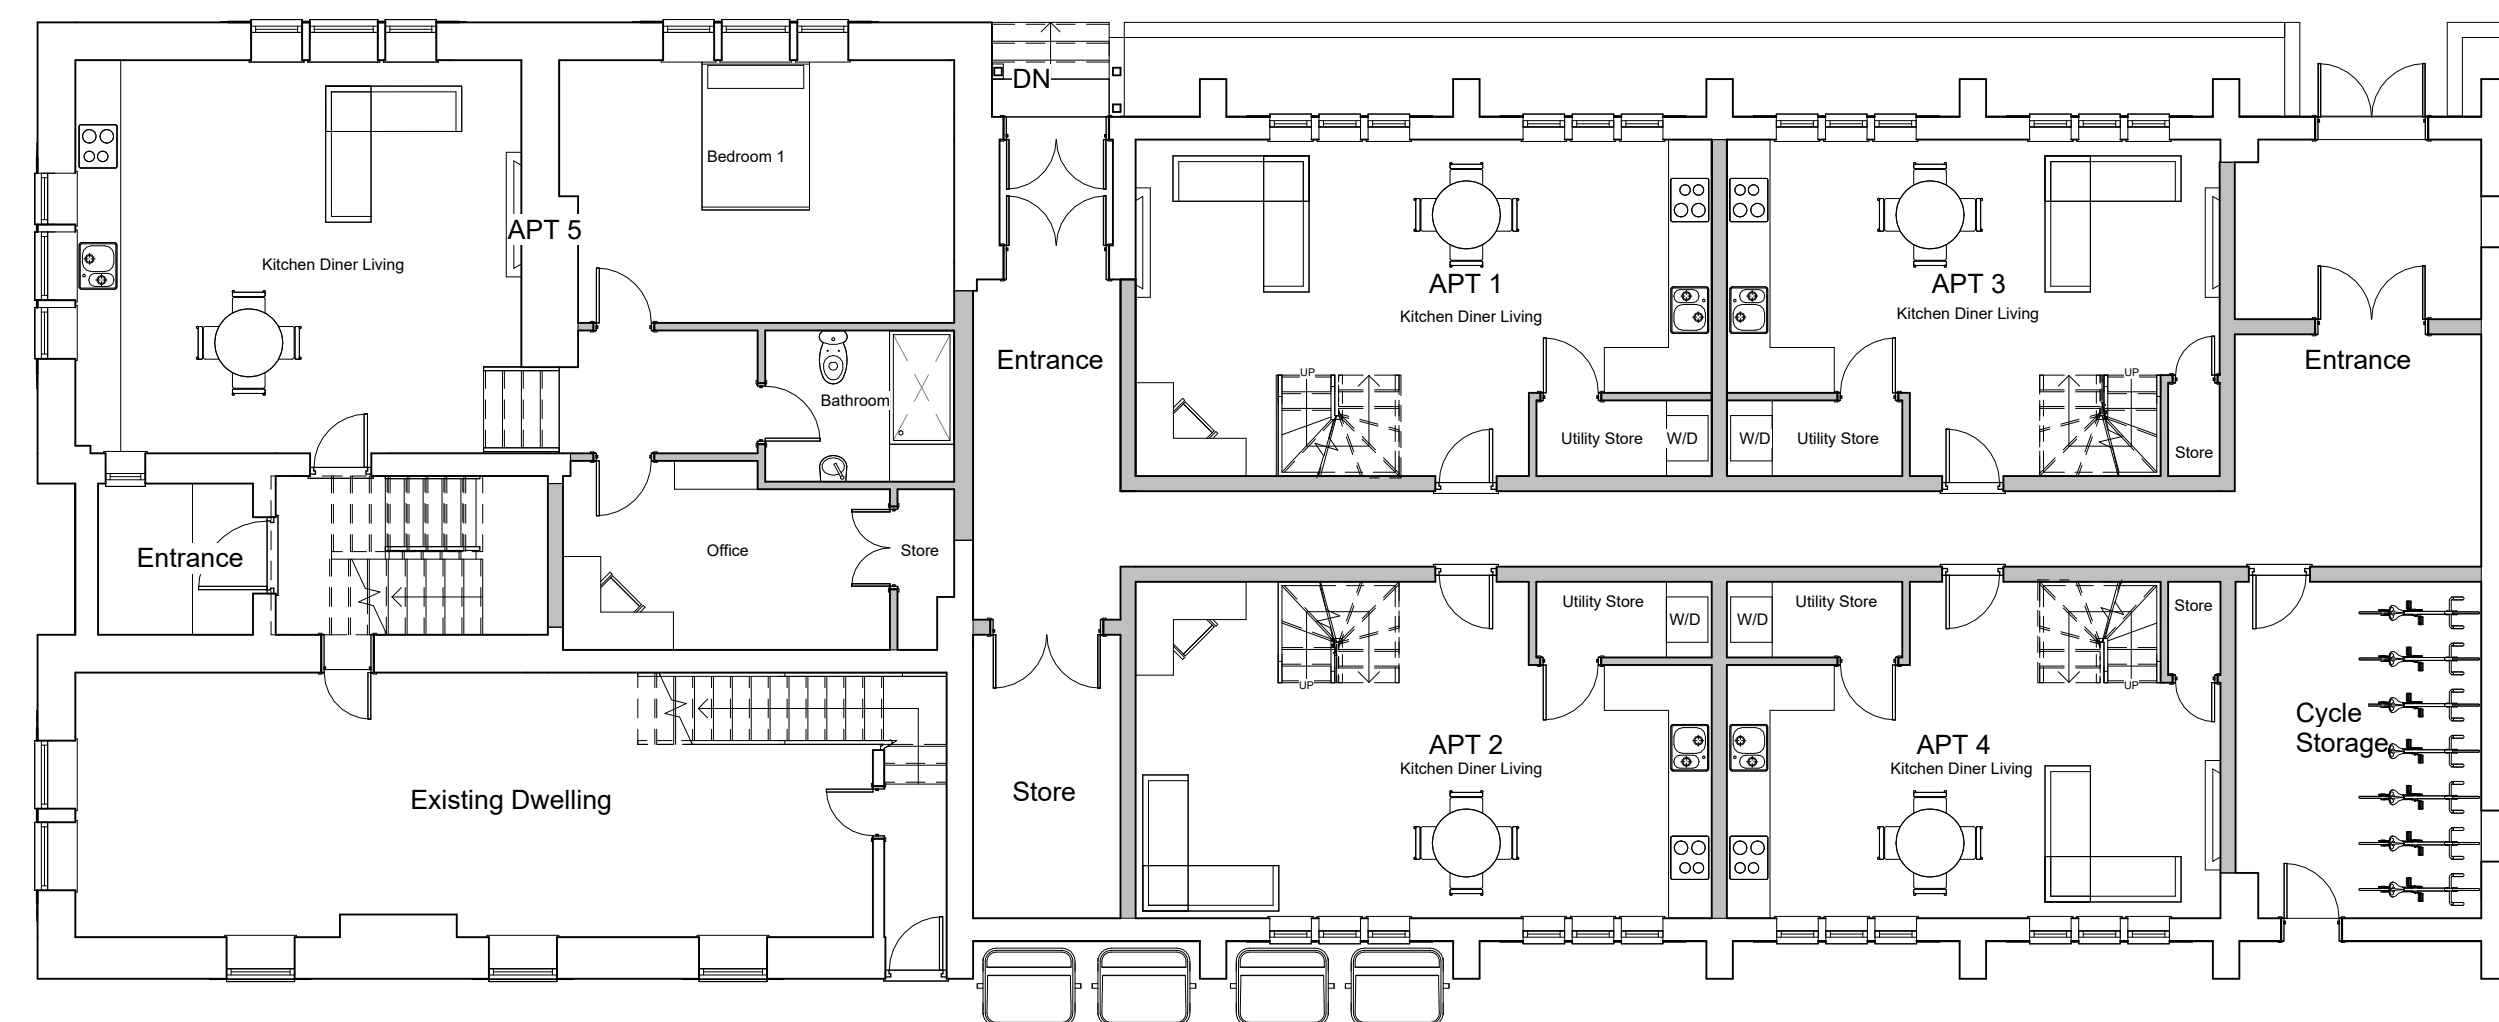

Rev	Description	Date
1	Parking Location shown	17-10-23

<u>IMPORTANT NOTE:</u>
1. ALL DIMENSIONS ARE IN MILLIMETRES. 2. DO NOT SCALE FROM THIS DRAWING.
3. ALL MEASUREMENTS ARE DEEMED TO BE FOR DESIGN PURPOSES ONLY. ANY ANOMOLIES MUST BE REPORTED TO ALL PARTIES PRIOR TO ANY CONSTRUCTION WORKS.
4. THE CONTRACTOR IS TO CHECK AND VERIFY ALL DIMENSIONS ON SITE, PRIOR TO COMMENCEMENT OF CONSTRUCTION WORKS.
5. ALL INFORMATION HEREON IN IS THE COPYRIGHT OF PROQUANT ESTIMATING LTD. COPYING IN FULL OR IN PART IS FORBIDDEN WITHOUT WRITTEN PERMISSION FROM PROQUANT ESTIMATING LTD.

Notes:

INTERNAL AREA:

APT 1: 103m²
APT 2: 103m²
APT 3: 101m²
APT 4: 101m²
APT 5: 66m²
APT 6: 64m²

HONEYMAN DEVELOPMENTS

Project Address:	Mrs D Jackson
180 Whitehall Road,	
Rochdale,	B.Coates
OL12 0RZ	Date: 15-02-23
Title: Proposed Floor Plans & Roof Plan	Scale: 1:50 1:100 @ A1
	Drawing Number: 57714




West



South




East

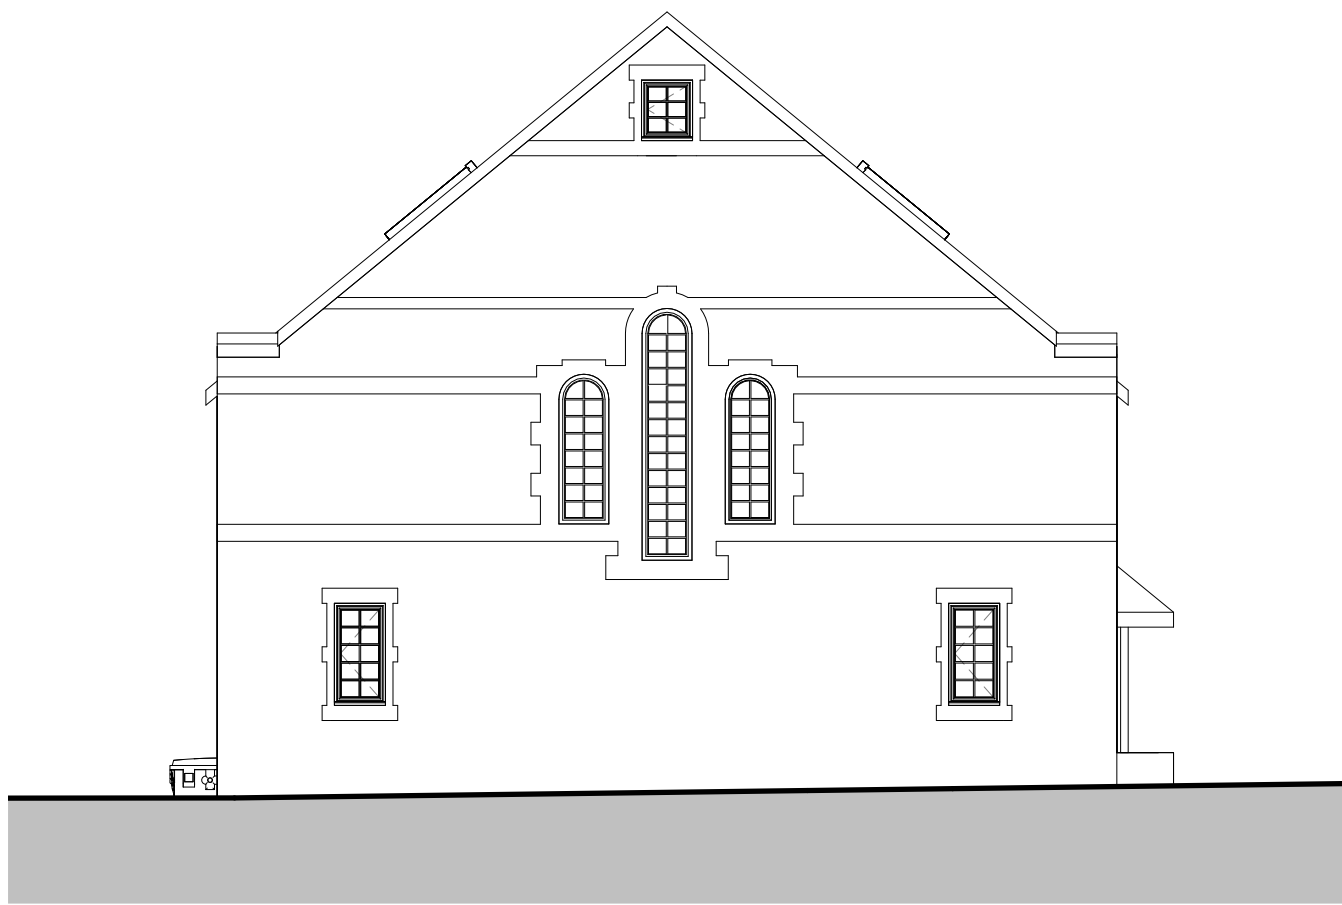


North

Rev	Description	Date	IMPORTANT NOTE: 1. ALL DIMENSIONS ARE IN MILLIMETRES. 2. DO NOT SCALE FROM THIS DRAWING. 3. ALL MEASUREMENTS ARE DEEMED TO BE FOR DESIGN PURPOSES ONLY. ANY ANOMOLIES MUST BE REPORTED TO ALL PARTIES PRIOR TO ANY CONSTRUCTION WORKS. 4. THE CONTRACTOR IS TO CHECK AND VERIFY ALL DIMENSIONS ON SITE, PRIOR TO COMMENCEMENT OF CONSTRUCTION WORKS. 5. ALL INFORMATION HEREON IN IS THE COPYRIGHT OF PROQUANT ESTIMATING LTD. COPYING IN FULL OR IN PART IS FORBIDDEN WITHOUT WRITTEN PERMISSION FROM PROQUANT ESTIMATING LTD.	Notes: INTERNAL AREA: APT 1: 103m ² APT 2: 103m ² APT 3: 101m ² APT 4: 101m ² APT 5: 66m ² APT 6: 64m ²	HONEYMAN DEVELOPMENTS	Project Address: 180 Whitehall Road, Rochdale, OL12 0RZ		Client: Mrs D Jackson
						Drawn by: B.Coates		
						Date: 15-02-23		
				Title: Proposed Elevations		Scale: 1:50 1:100 @ A1		
						Drawing Number: 57714		


Apartment 1

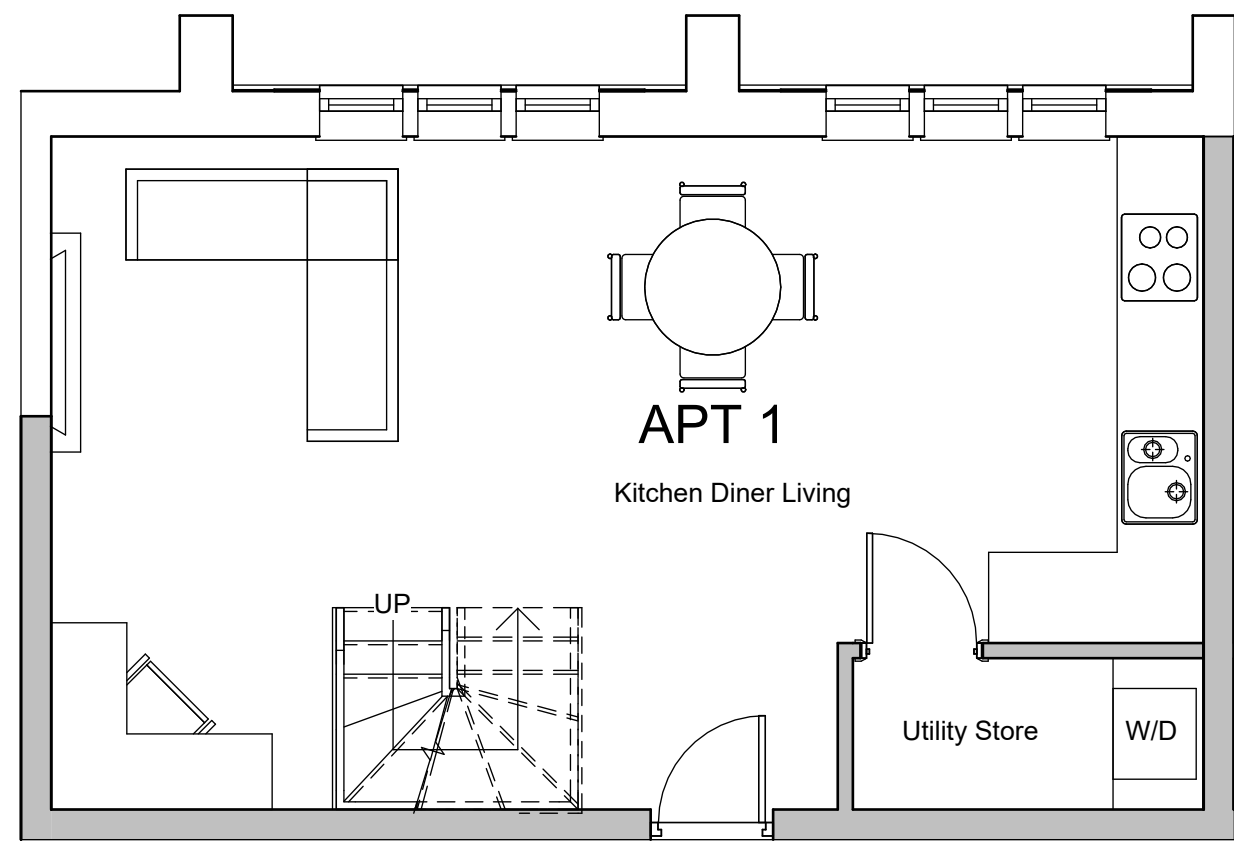

Ground Floor

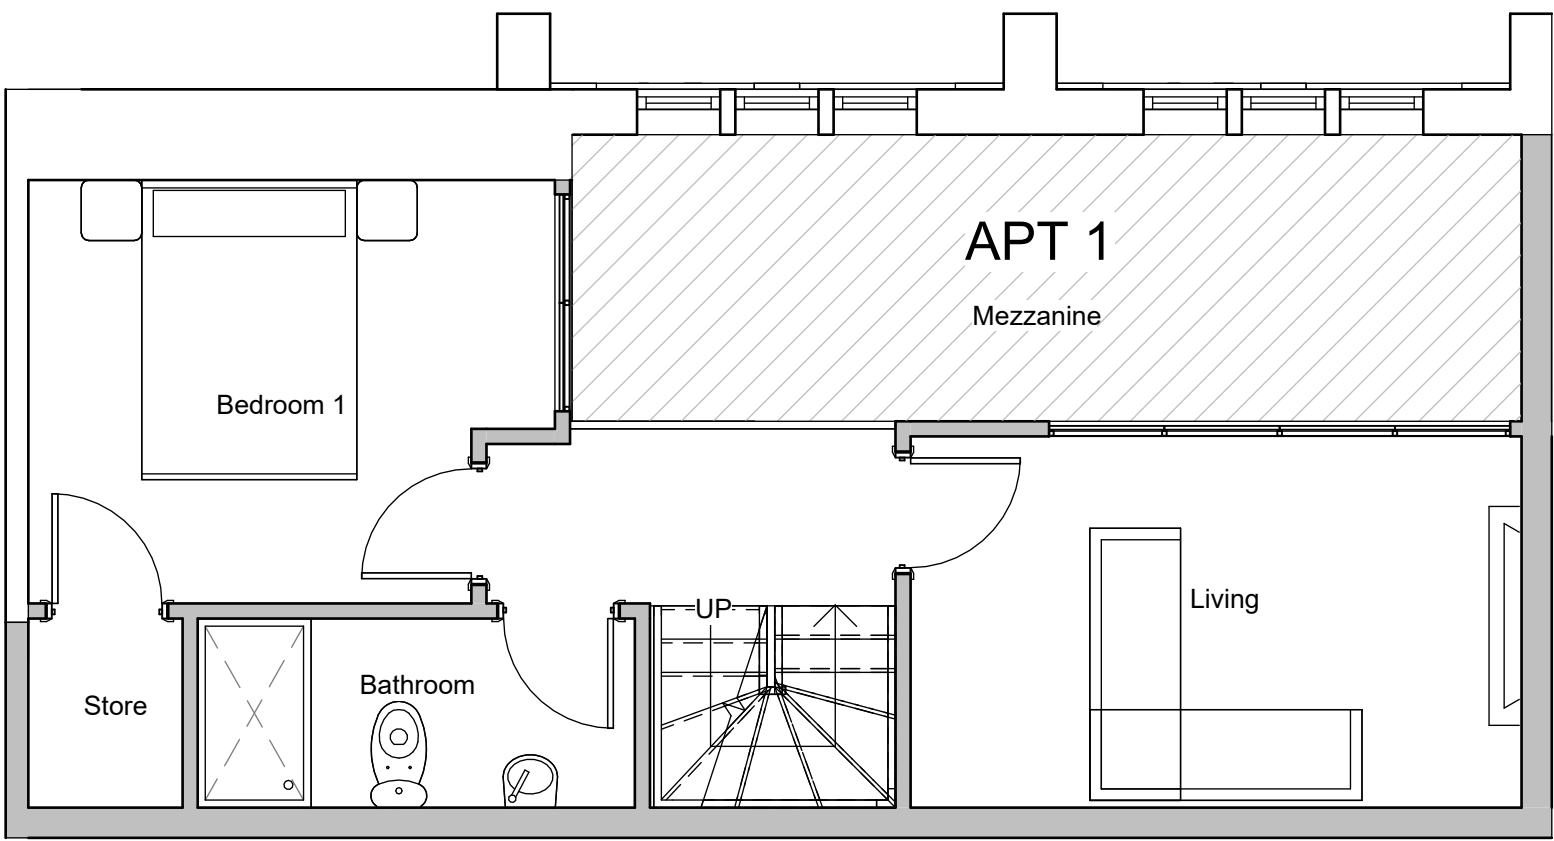


First Floor

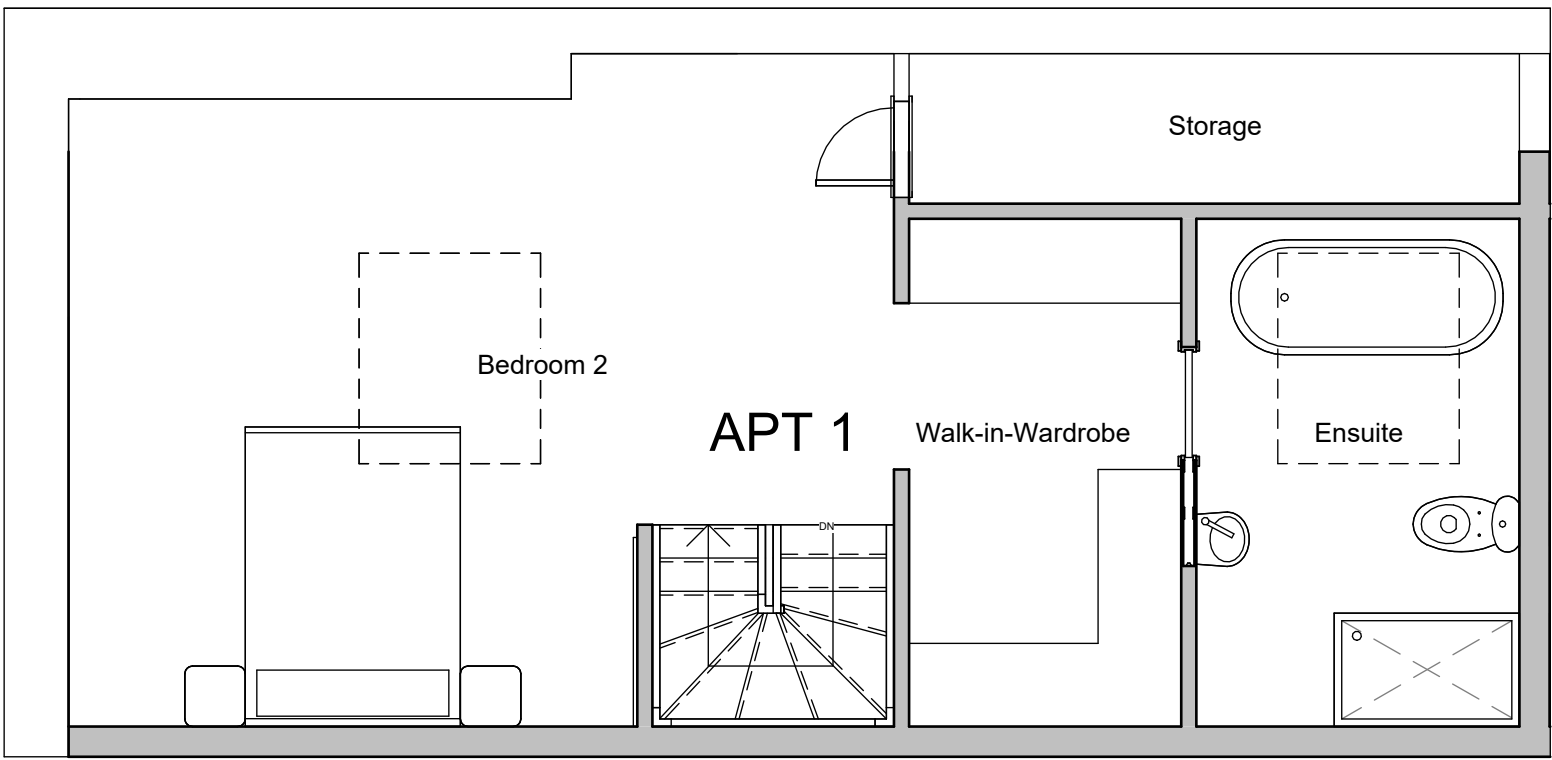


Attic


Apartment 2

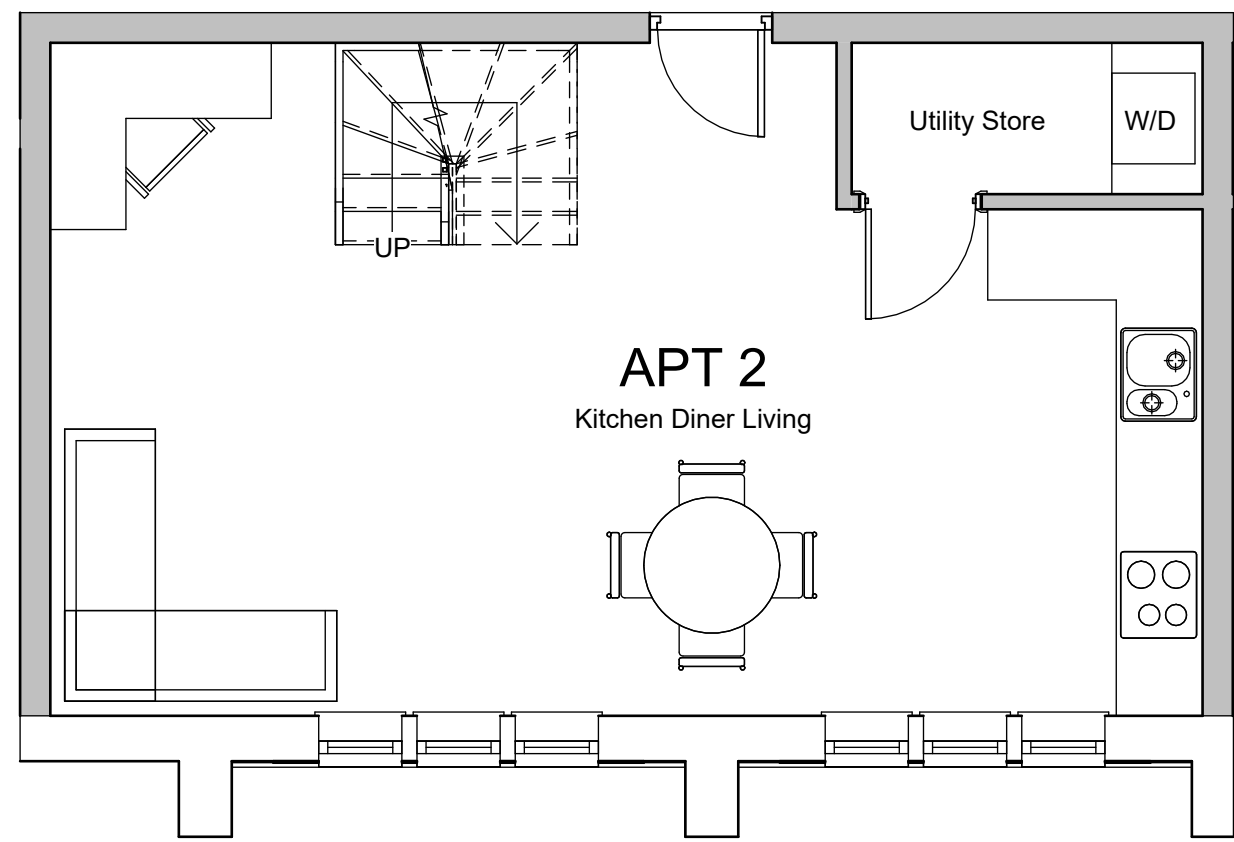

Ground Floor

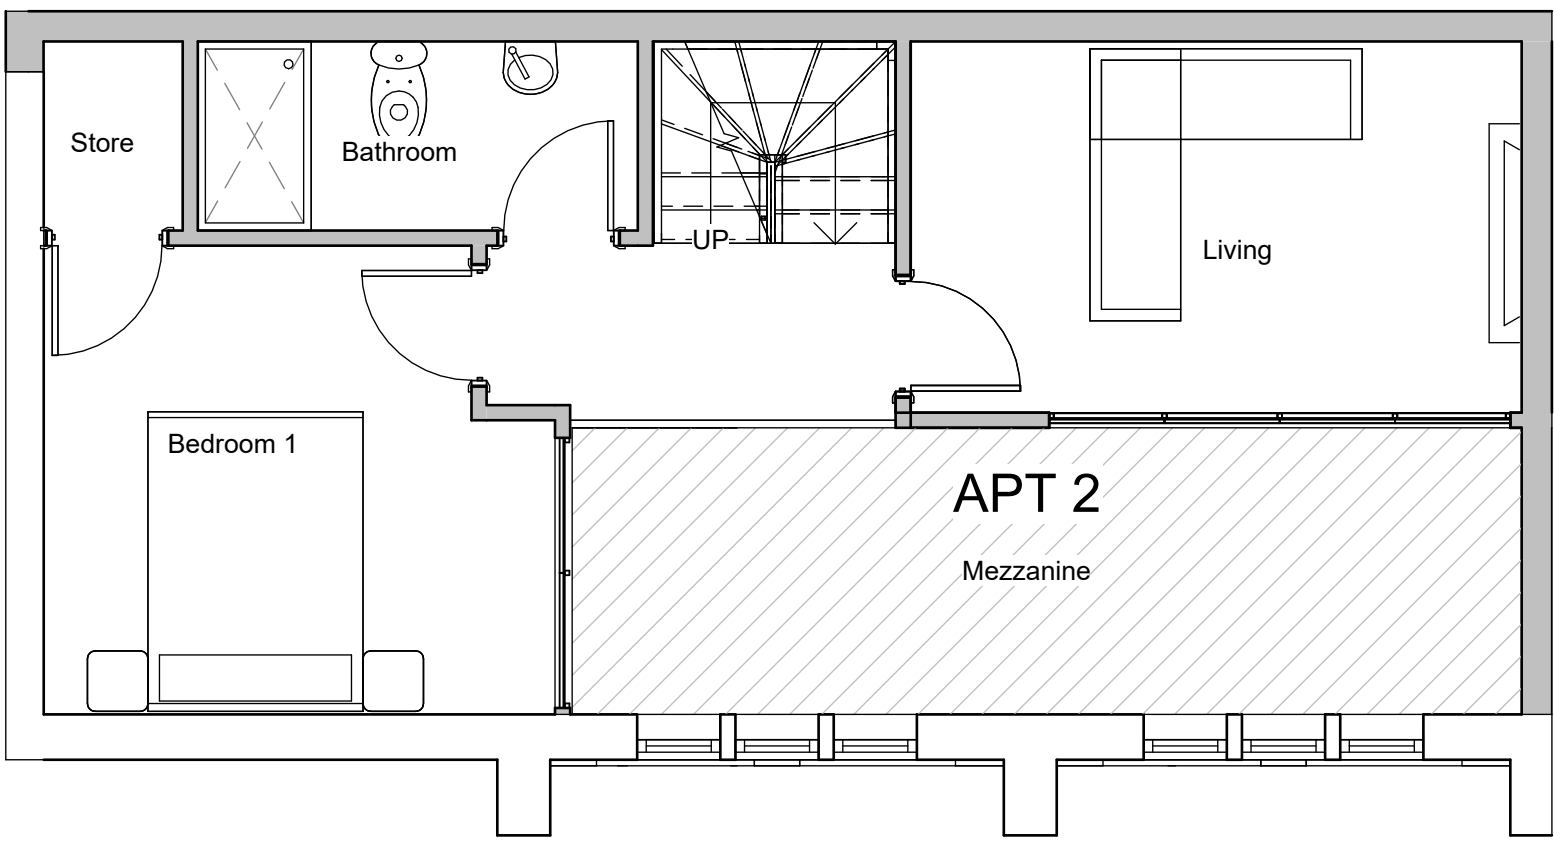


First Floor

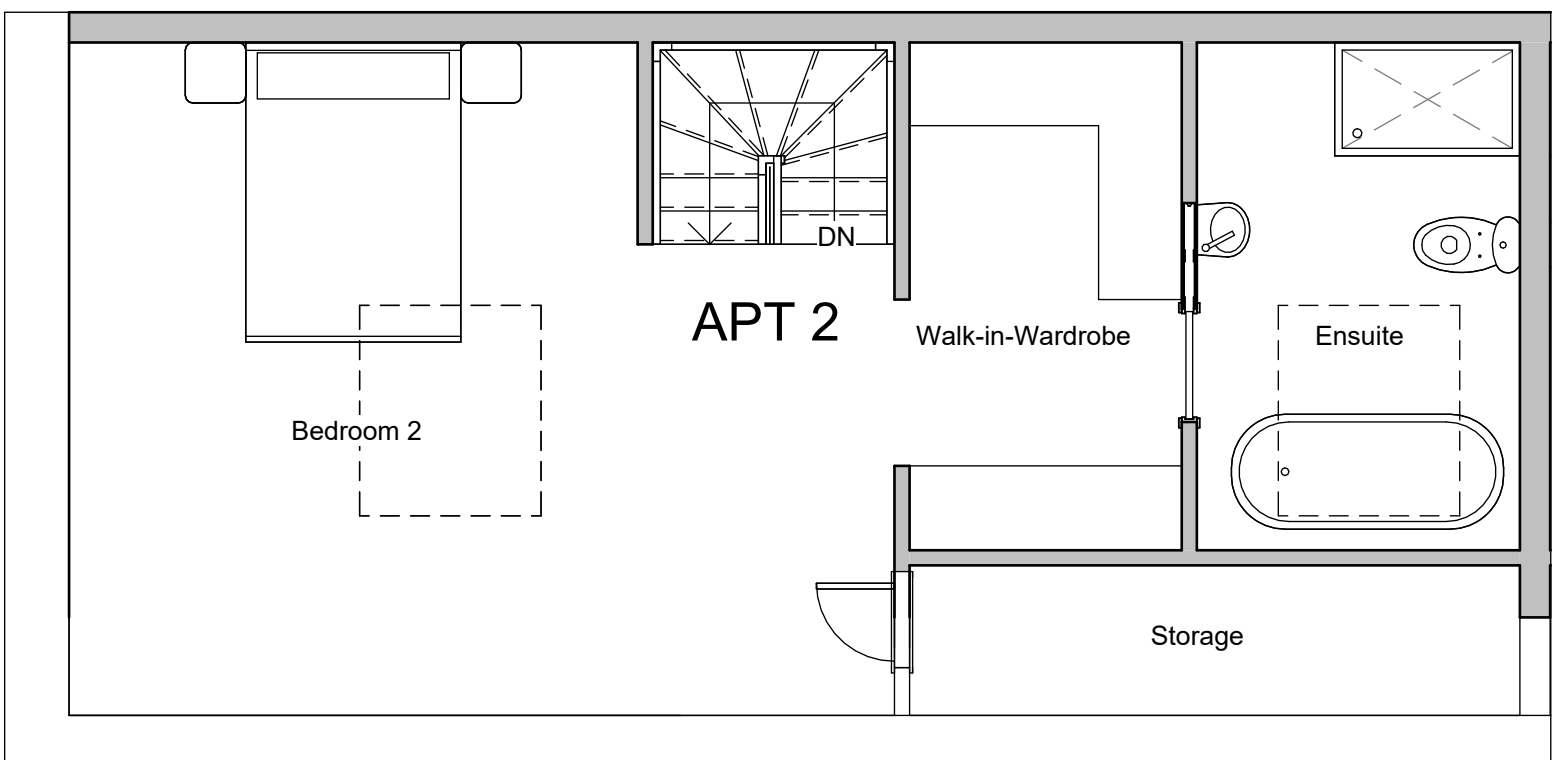


Attic

Rev	Description	Date	IMPORTANT NOTE: 1. ALL DIMENSIONS ARE IN MILLIMETRES. 2. DO NOT SCALE FROM THIS DRAWING. 3. ALL MEASUREMENTS ARE DEEMED TO BE FOR DESIGN PURPOSES ONLY. ANY ANOMOLIES MUST BE REPORTED TO ALL PARTIES PRIOR TO ANY CONSTRUCTION WORKS. 4. THE CONTRACTOR IS TO CHECK AND VERIFY ALL DIMENSIONS ON SITE, PRIOR TO COMMENCEMENT OF CONSTRUCTION WORKS. 5. ALL INFORMATION HEREON IN IS THE COPYRIGHT OF PROQUANT ESTIMATING LTD. COPYING IN FULL OR IN PART IS FORBIDDEN WITHOUT WRITTEN PERMISSION FROM PROQUANT ESTIMATING LTD.	Notes: INTERNAL AREA: APT 1: 103m² APT 2: 103m² APT 3: 101m² APT 4: 101m² APT 5: 66m² APT 6: 64m²	HONEYMAN DEVELOPMENTS	Project Address: 180 Whitehall Road, Rochdale, OL12 0RZ		Client: Mrs D Jackson
						Drawn by: B.Coates		
						Date: 15-02-23		
						Scale: 1:50 1:100 @ A1		
						Drawing Number: 57714		


Apartment 3

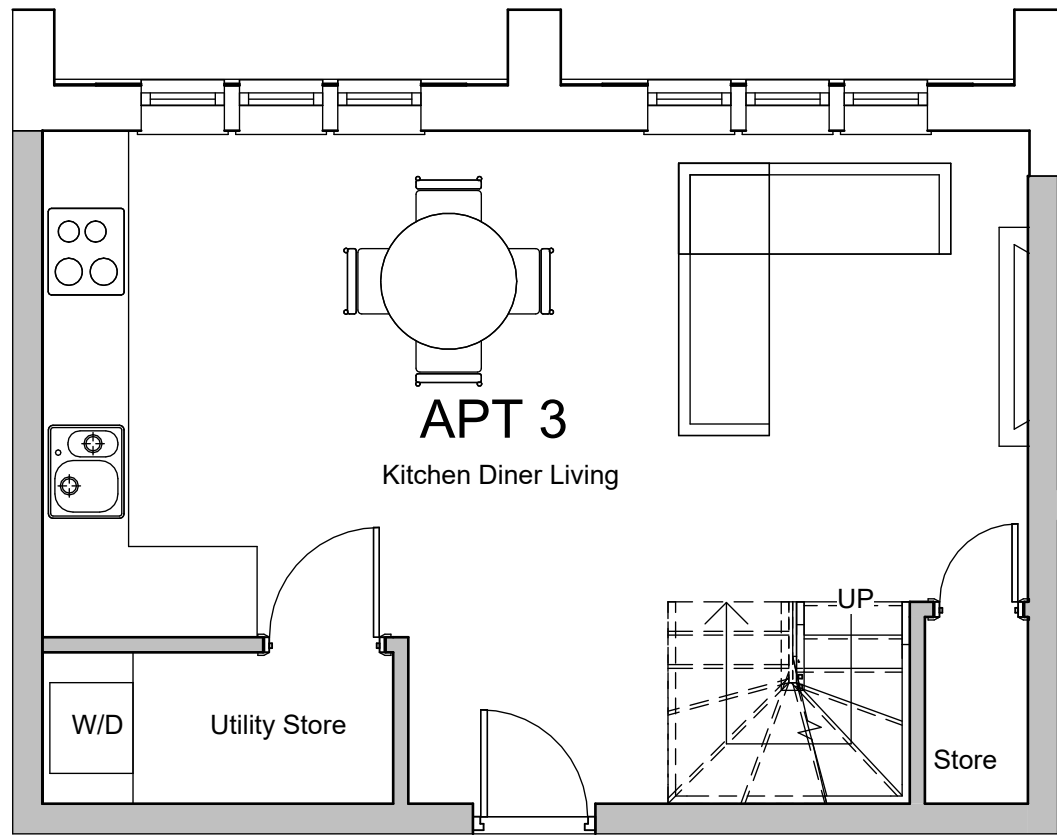

Ground Floor

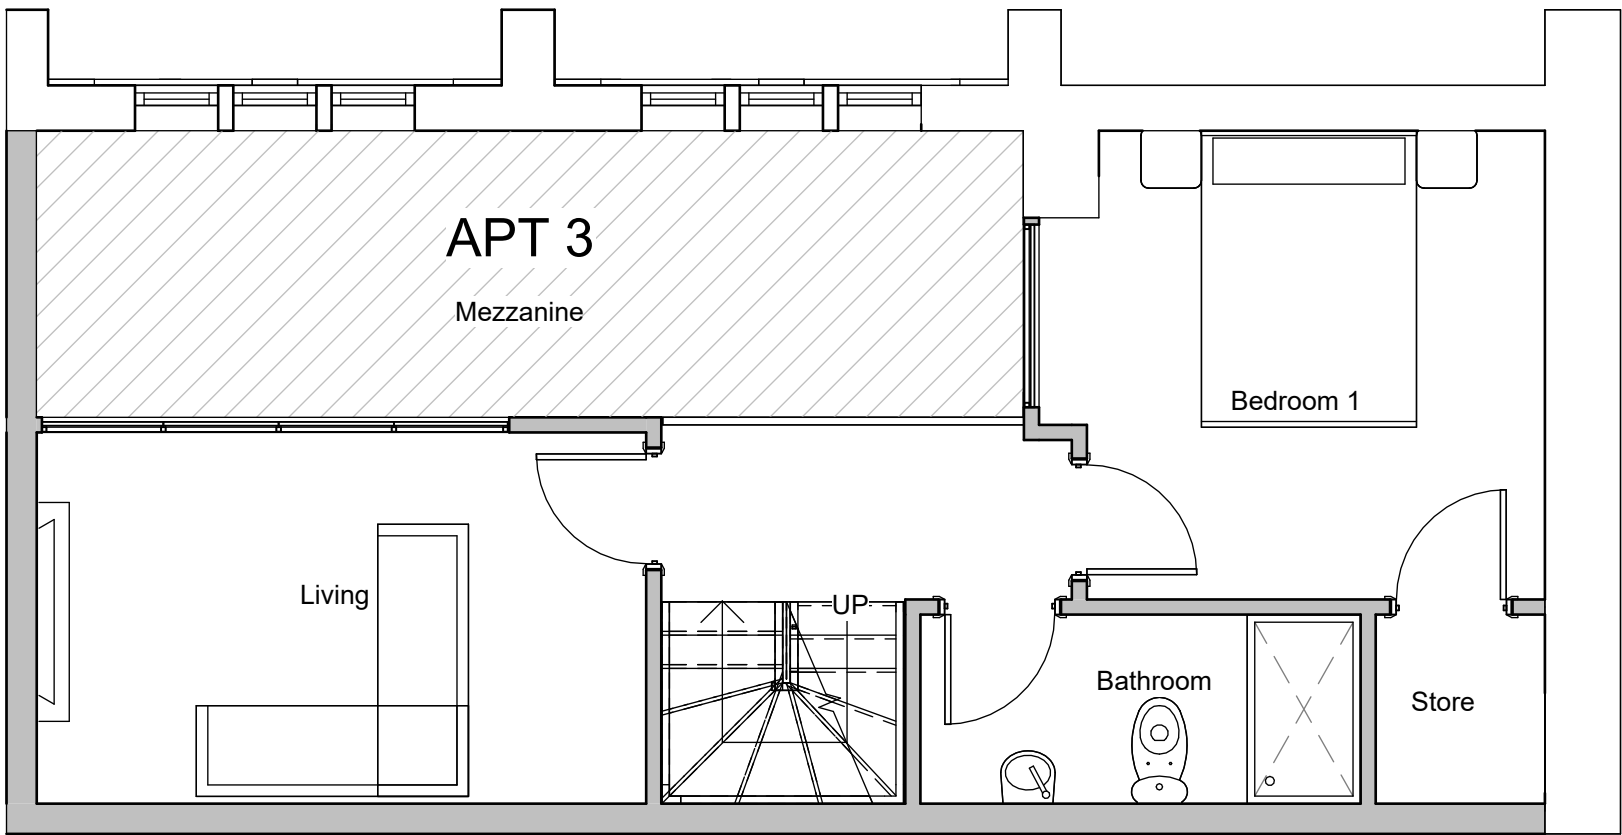


First Floor

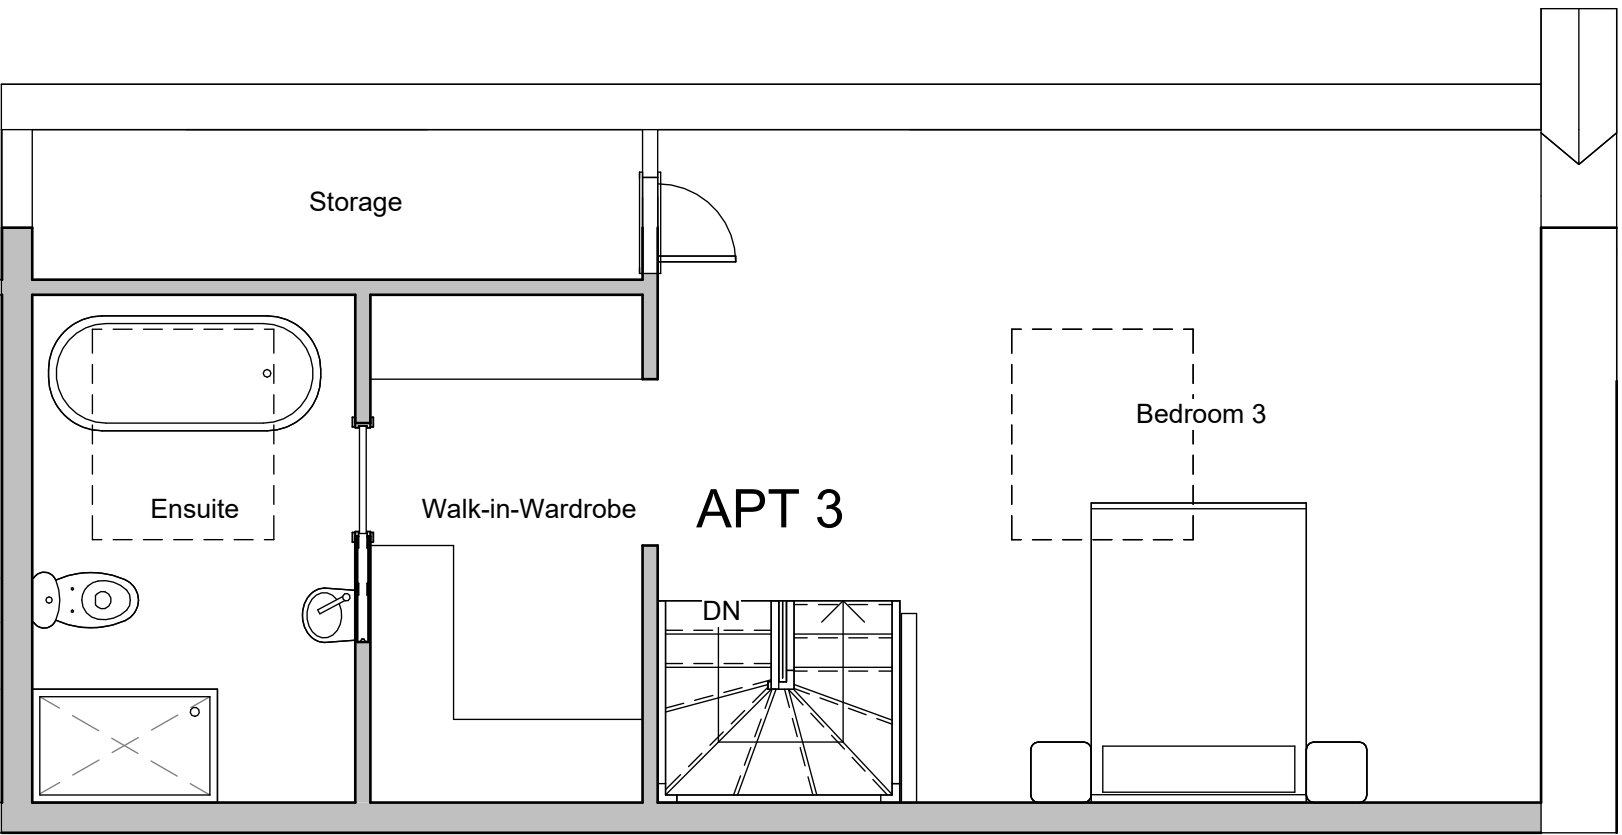


Attic


Apartment 4

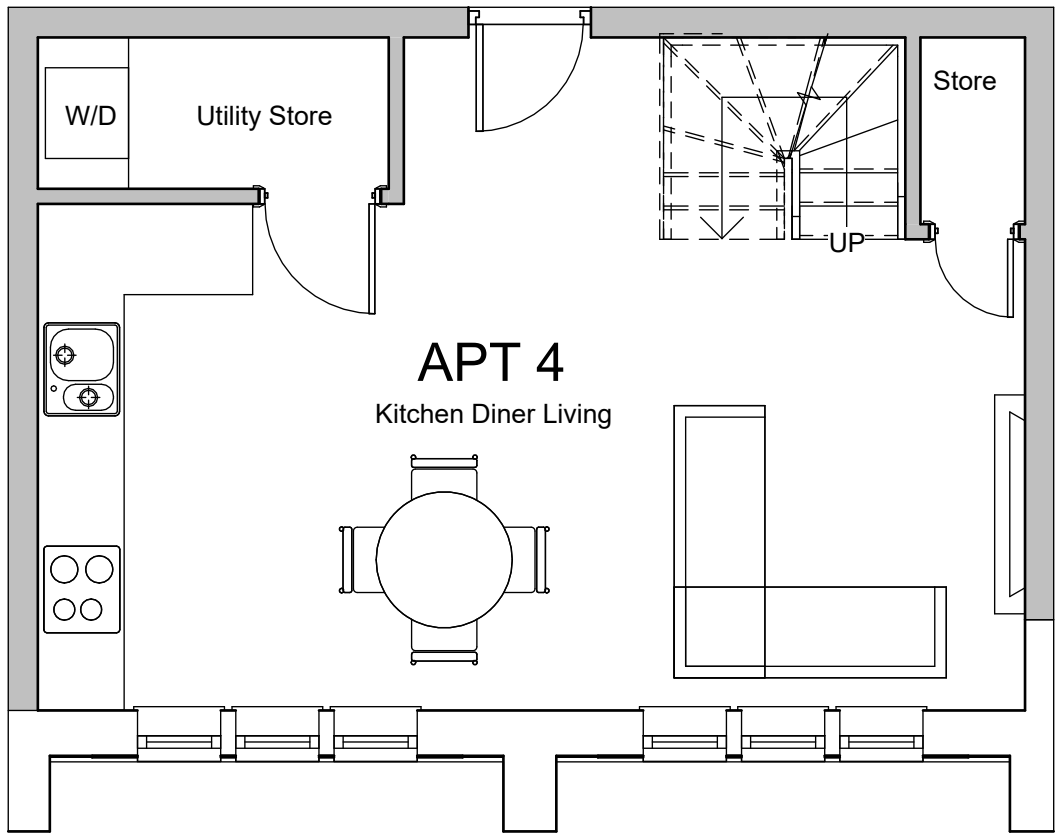

Ground Floor

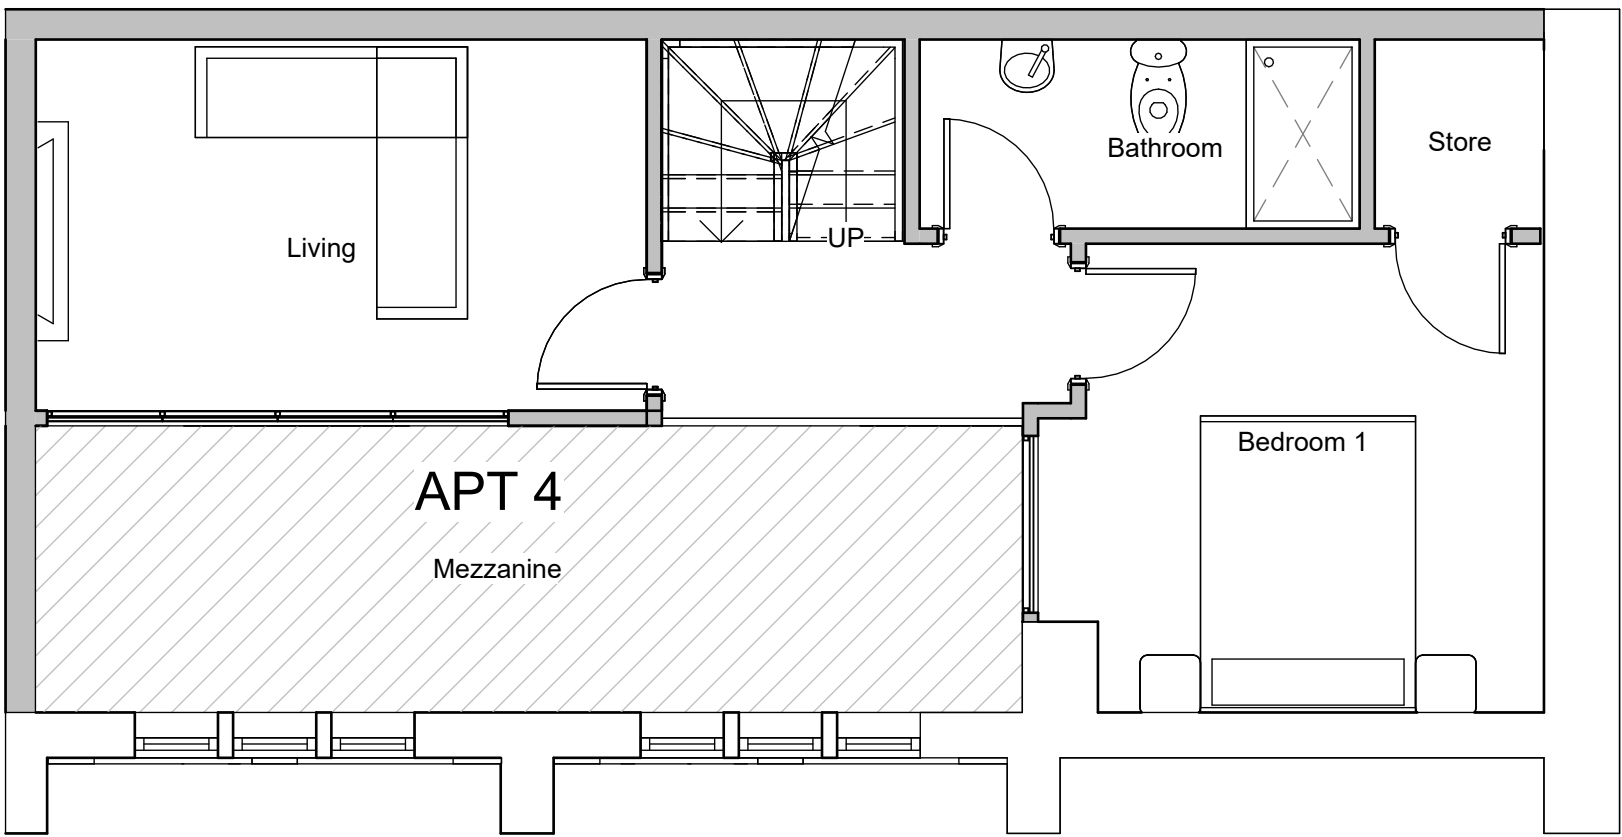


First Floor

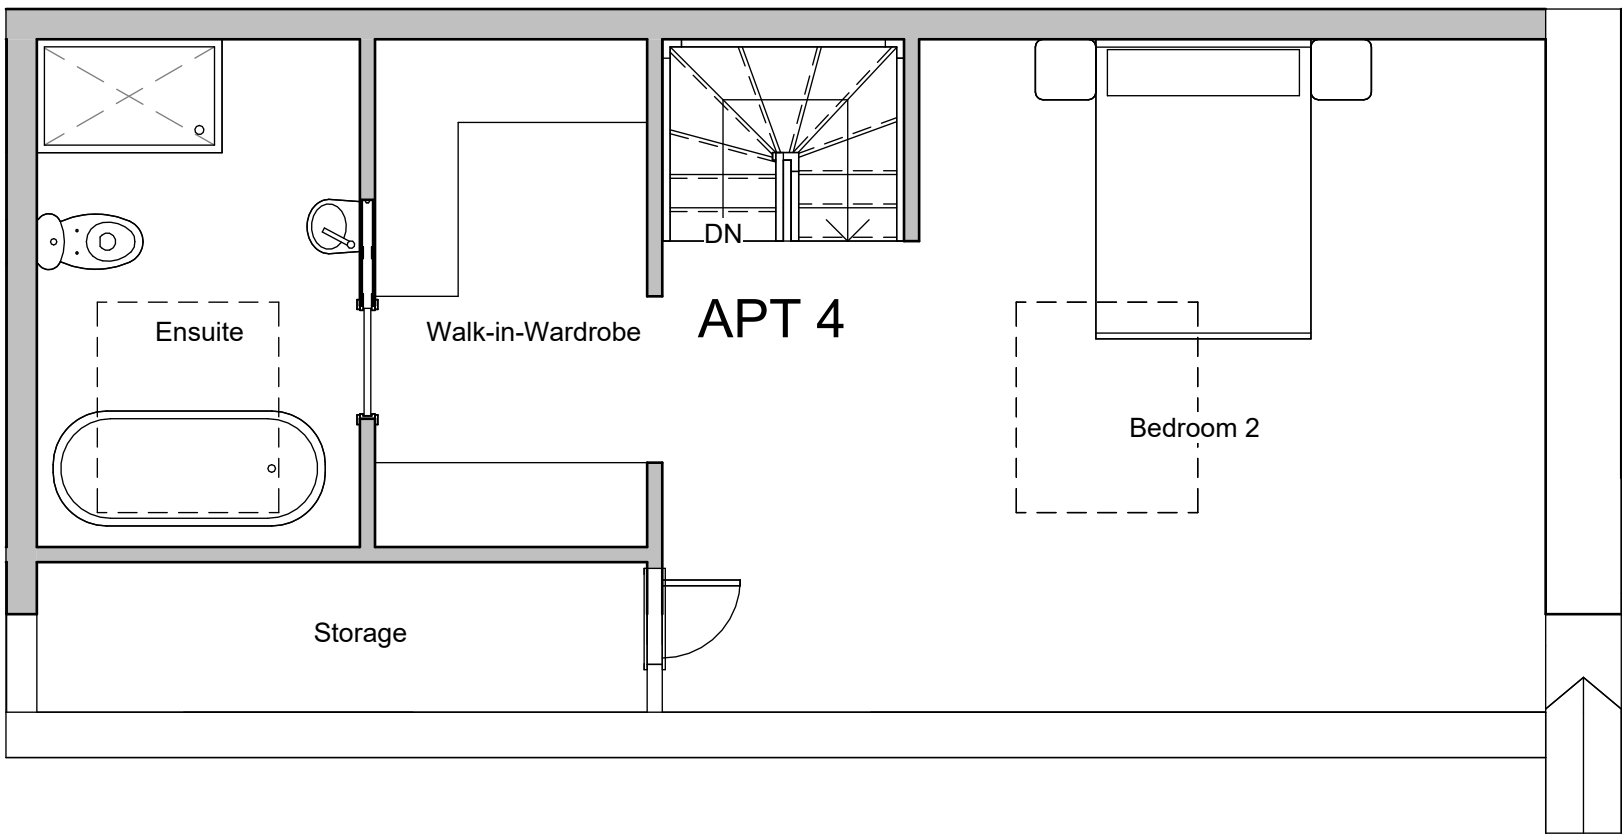

Attic


Rev	Description	Date	IMPORTANT NOTE: 1. ALL DIMENSIONS ARE IN MILLIMETRES. 2. DO NOT SCALE FROM THIS DRAWING. 3. ALL MEASUREMENTS ARE DEEMED TO BE FOR DESIGN PURPOSES ONLY, ANY ANOMOLIES MUST BE REPORTED TO ALL PARTIES PRIOR TO ANY CONSTRUCTION WORKS. 4. THE CONTRACTOR IS TO CHECK AND VERIFY ALL DIMENSIONS ON SITE, PRIOR TO COMMENCEMENT OF CONSTRUCTION WORKS. 5. ALL INFORMATION HEREON IN IS THE COPYRIGHT OF PROQUANT ESTIMATING LTD. COPYING IN FULL OR IN PART IS FORBIDDEN WITHOUT WRITTEN PERMISSION FROM PROQUANT ESTIMATING LTD.	Notes: INTERNAL AREA: APT 1: 103m² APT 2: 103m² APT 3: 101m² APT 4: 101m² APT 5: 66m² APT 6: 64m²	HONEYMAN DEVELOPMENTS	Project Address:		Client:	Mrs D Jackson
							Drawn by:	B.Coates	
							Date:	15-02-23	
							Title:	Proposed Floor Plans	
							Scale:	1:50 1:100 @ A1	
							Drawing Number:	57714	

Apartment 5

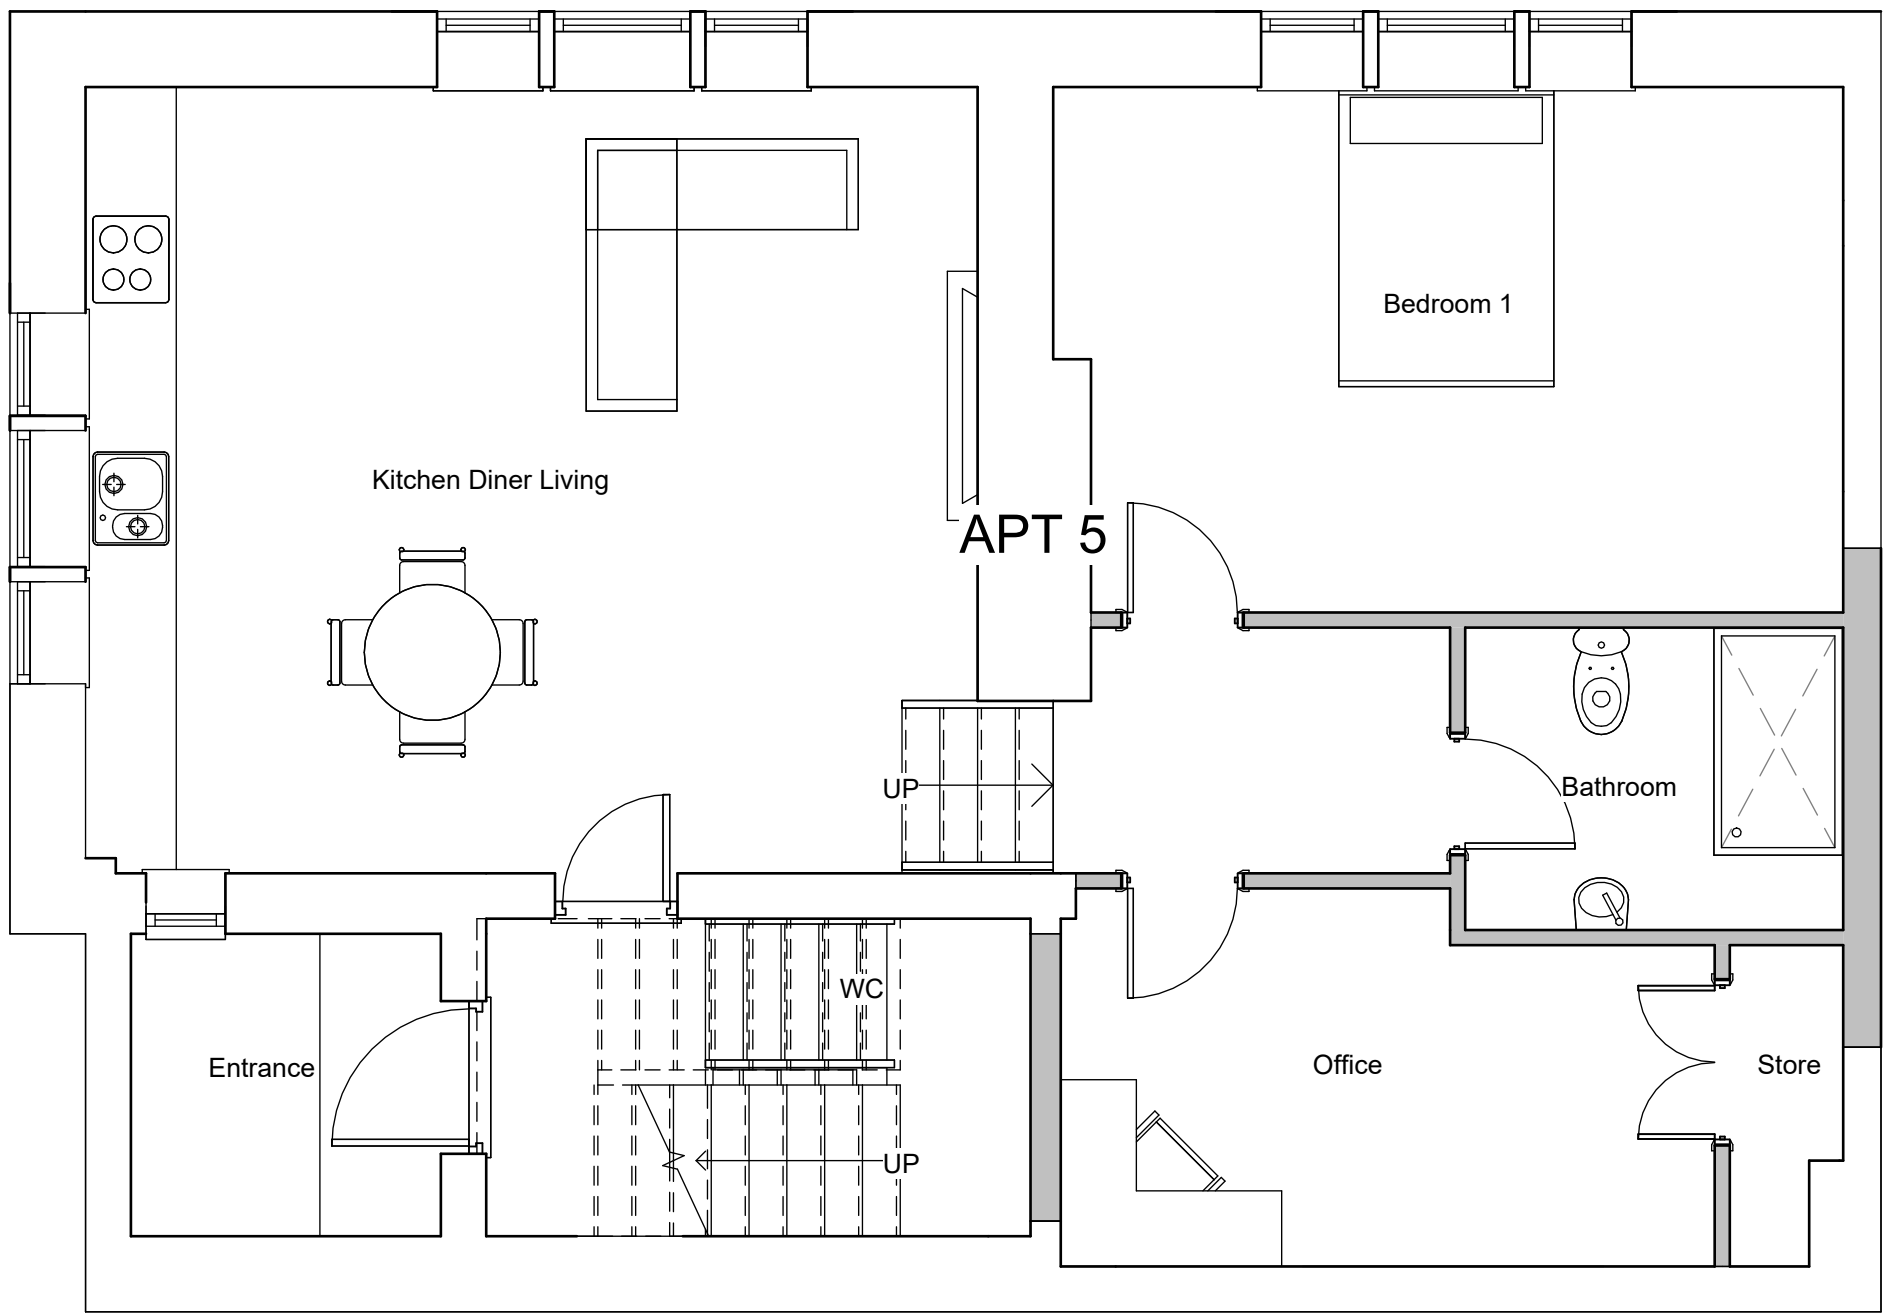

Ground Floor

Apartment 6

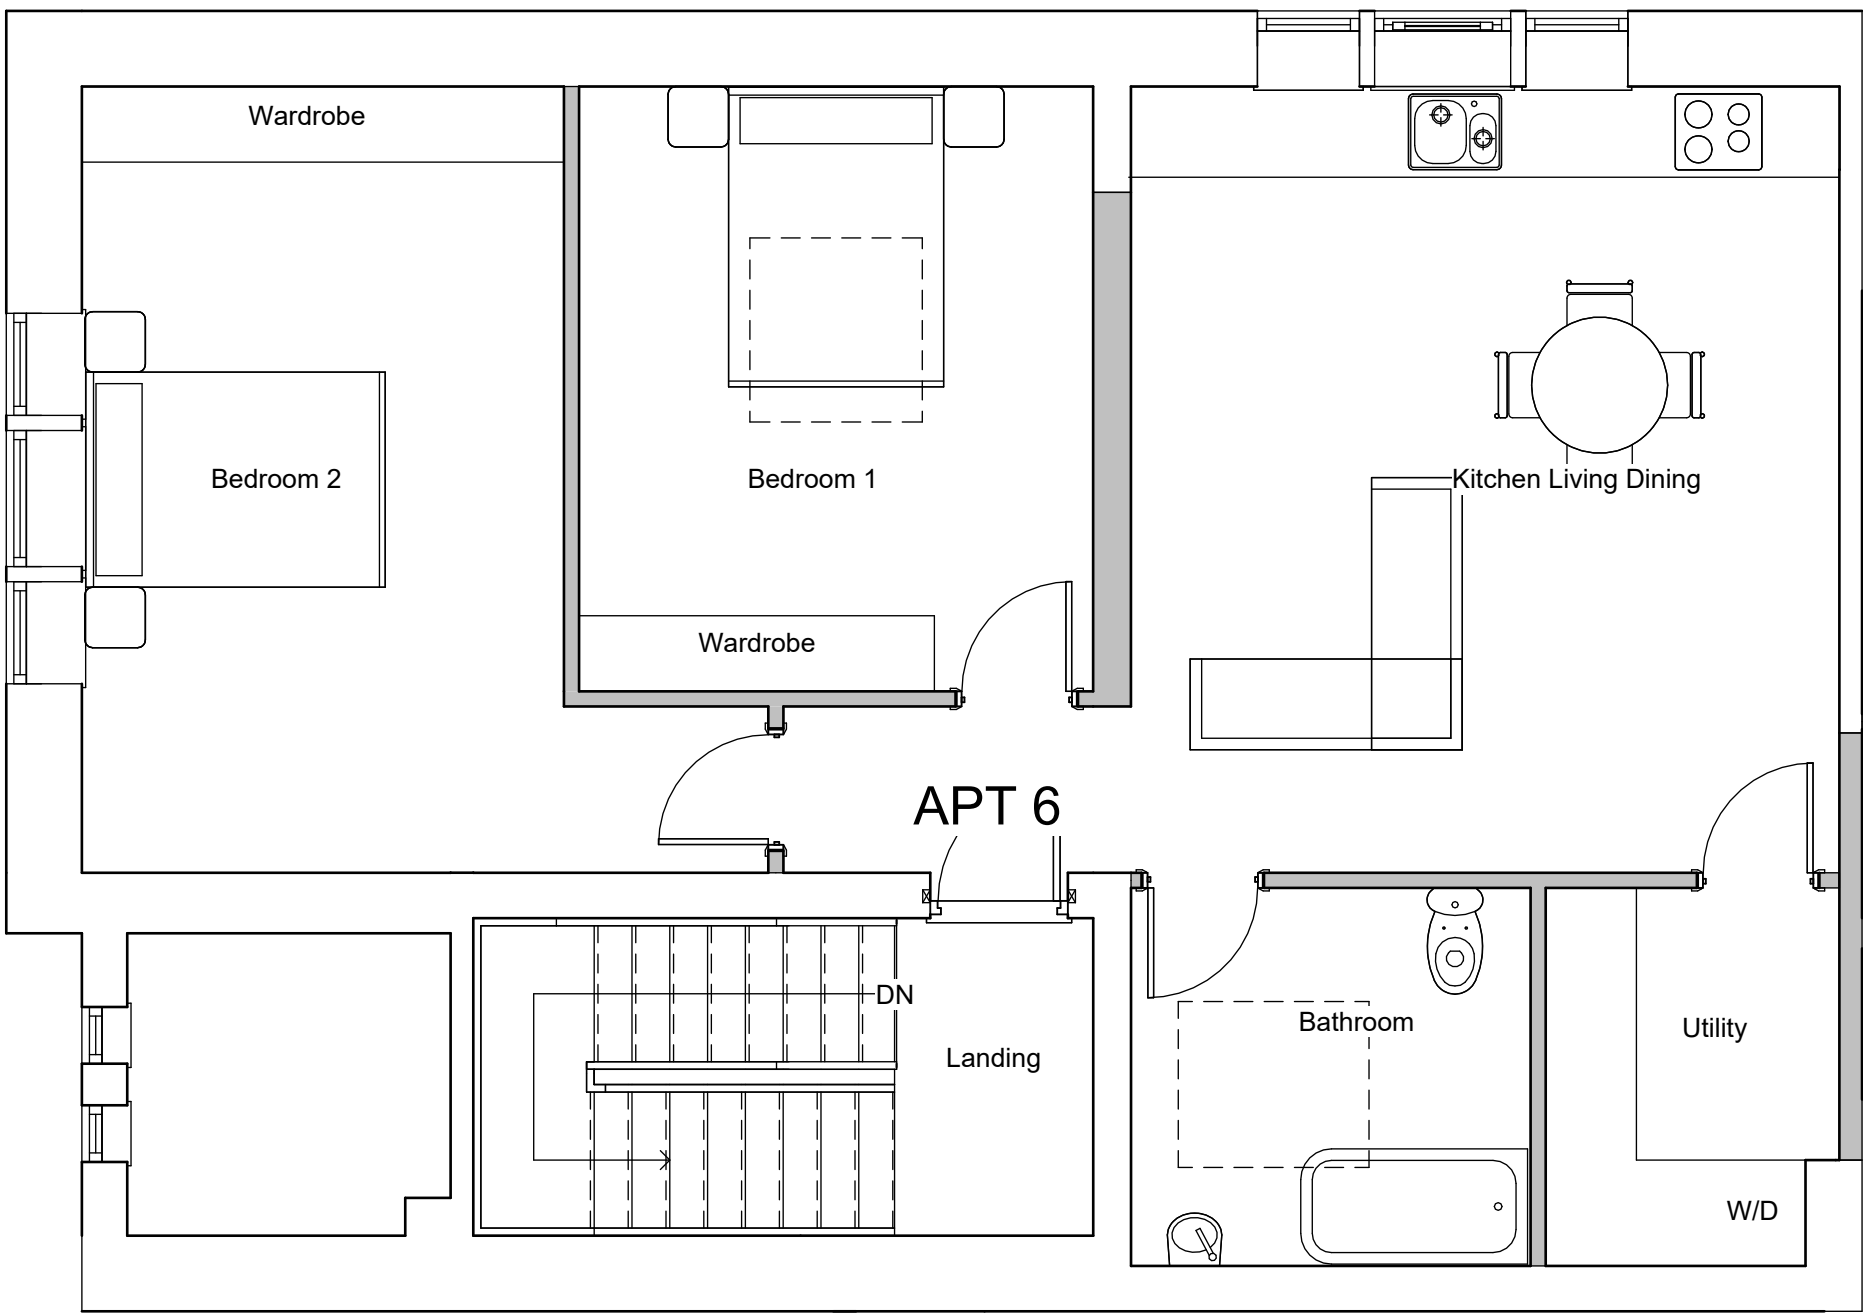

First Floor

Rev	Description	Date	IMPORTANT NOTE: 1. ALL DIMENSIONS ARE IN MILLIMETRES. 2. DO NOT SCALE FROM THIS DRAWING. 3. ALL MEASUREMENTS ARE DEEMED TO BE FOR DESIGN PURPOSES ONLY. ANY ANOMOLIES MUST BE REPORTED TO ALL PARTIES PRIOR TO ANY CONSTRUCTION WORKS. 4. THE CONTRACTOR IS TO CHECK AND VERIFY ALL DIMENSIONS ON SITE, PRIOR TO COMMENCEMENT OF CONSTRUCTION WORKS. 5. ALL INFORMATION HEREON IN IS THE COPYRIGHT OF PROQUANT ESTIMATING LTD. COPYING IN FULL OR IN PART IS FORBIDDEN WITHOUT WRITTEN PERMISSION FROM PROQUANT ESTIMATING LTD. Notes: INTERNAL AREA: APT 1: 103m² APT 2: 103m² APT 3: 101m² APT 4: 101m² APT 5: 66m² APT 6: 64m² HONEYMAN DEVELOPMENTS	Project Address:		Client:	Mrs D Jackson
				Drawn by:	B.Coates		
				Date:	15-02-23		
				Title:	Scale:	1:50 1:100 @ A1	
					Drawing Number:	57714	
				180 Whitehall Road, Rochdale, OL12 0RZ		Proposed Floor Plans	