




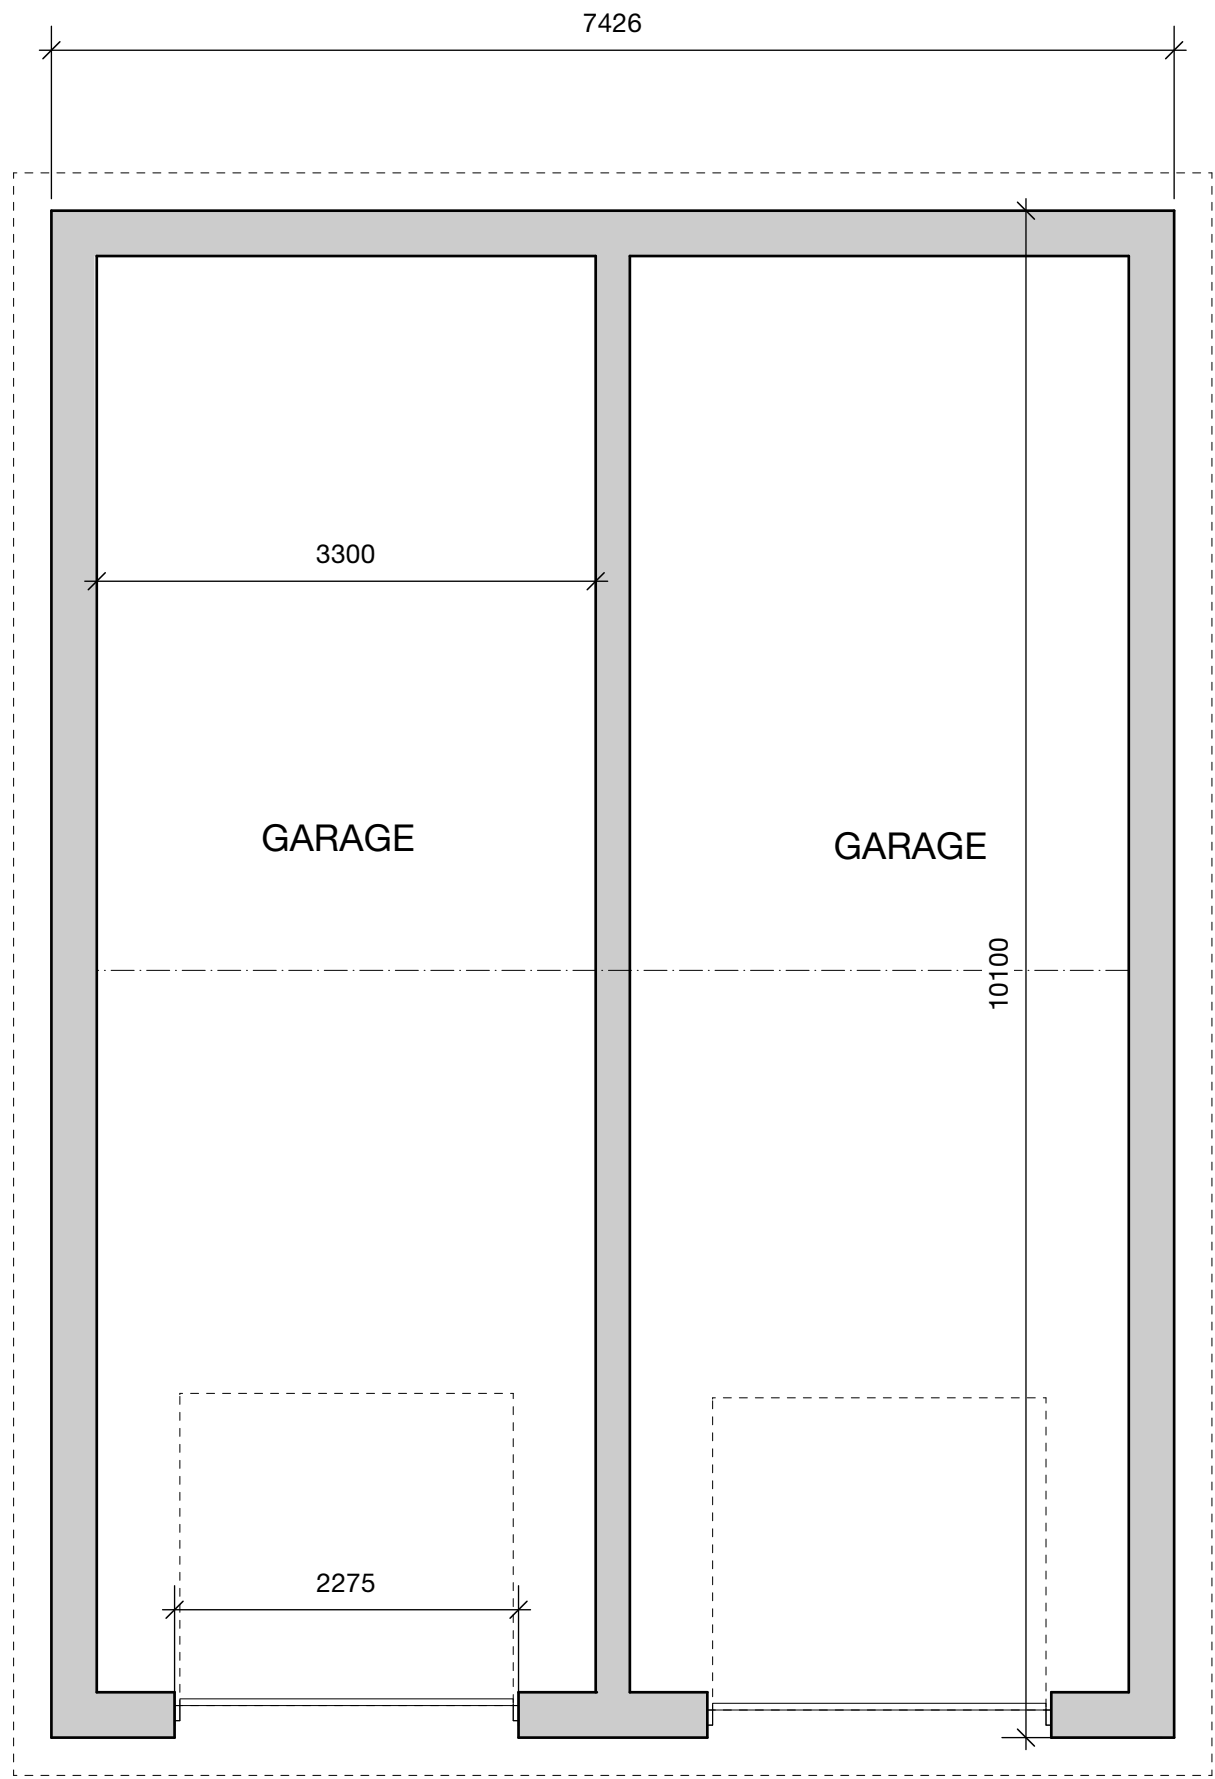


FLOOR PLAN 1:50

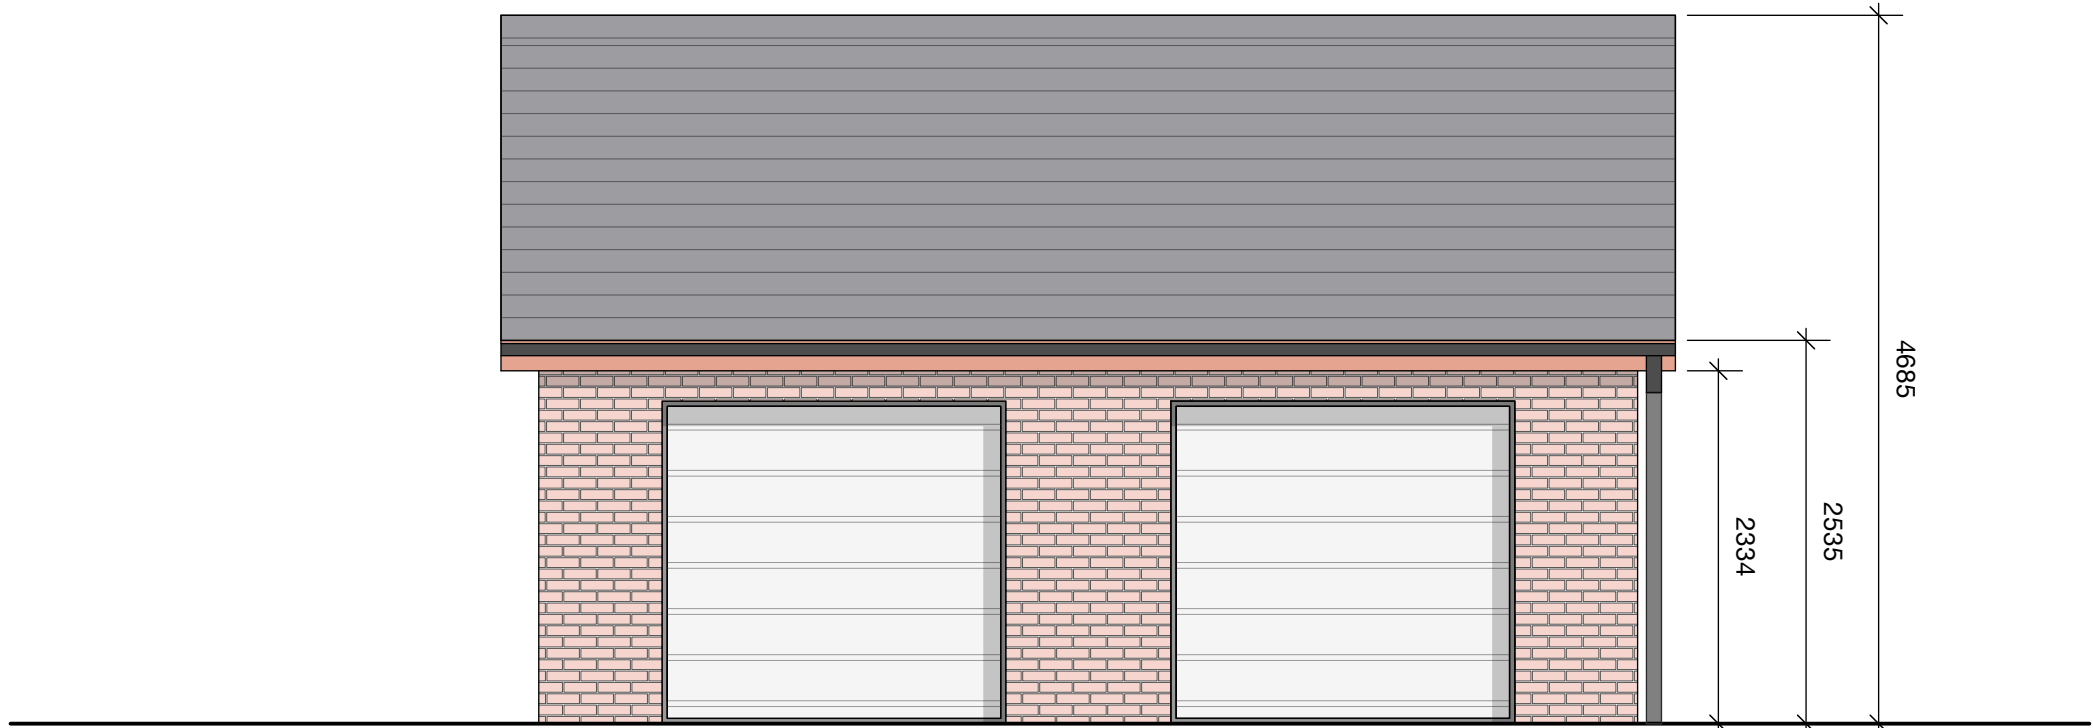


FRONT ELEVATION 1:50

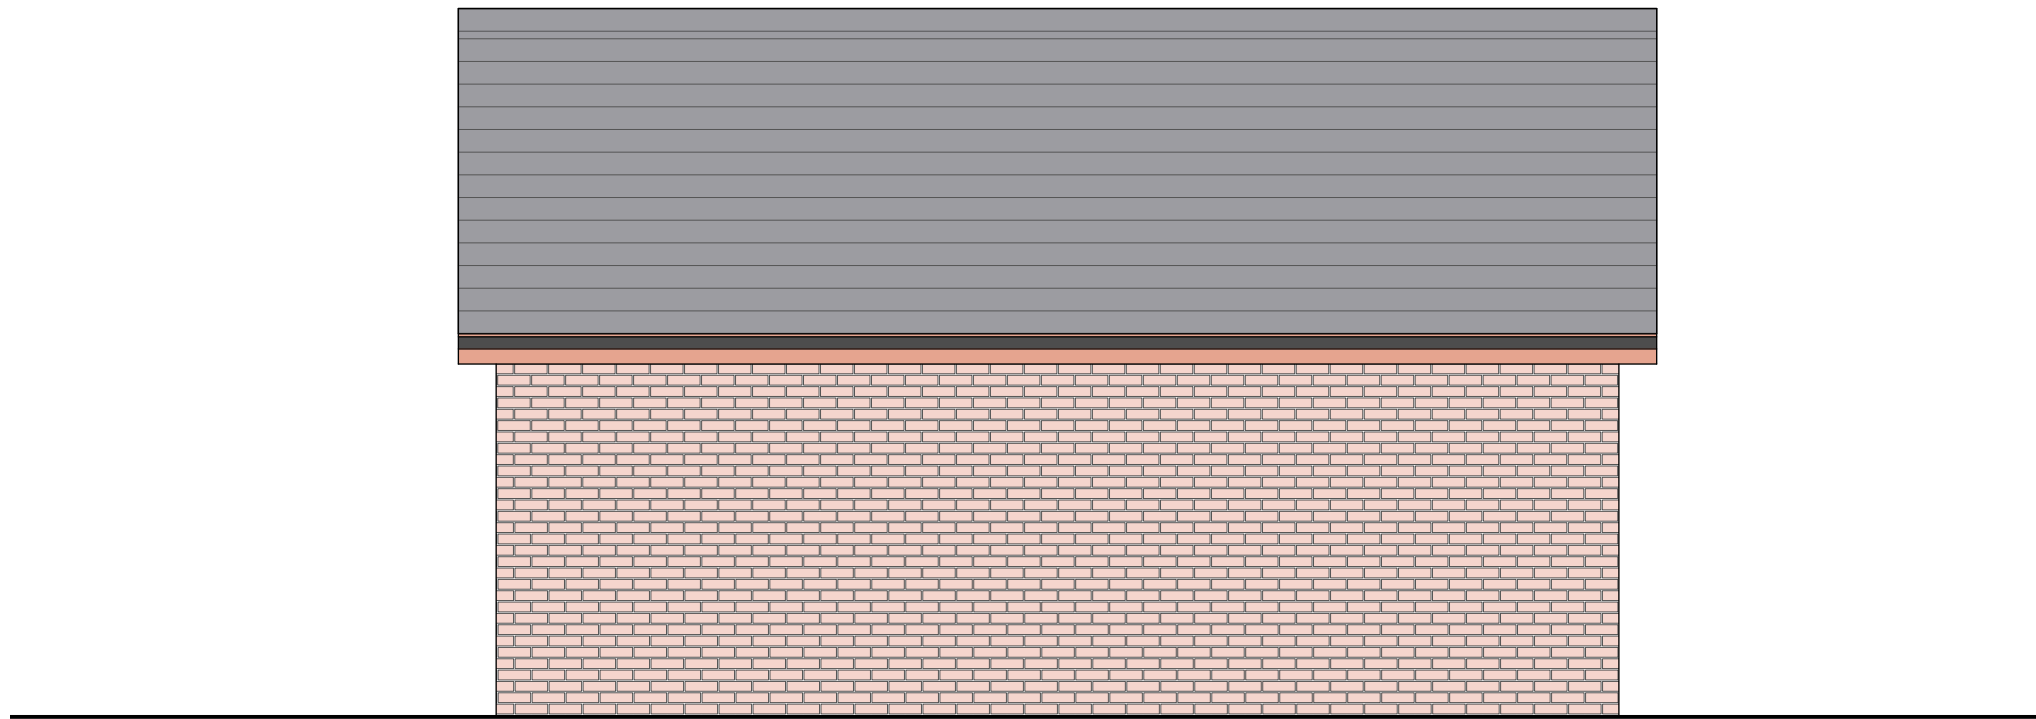


REAR ELEVATION 1:50

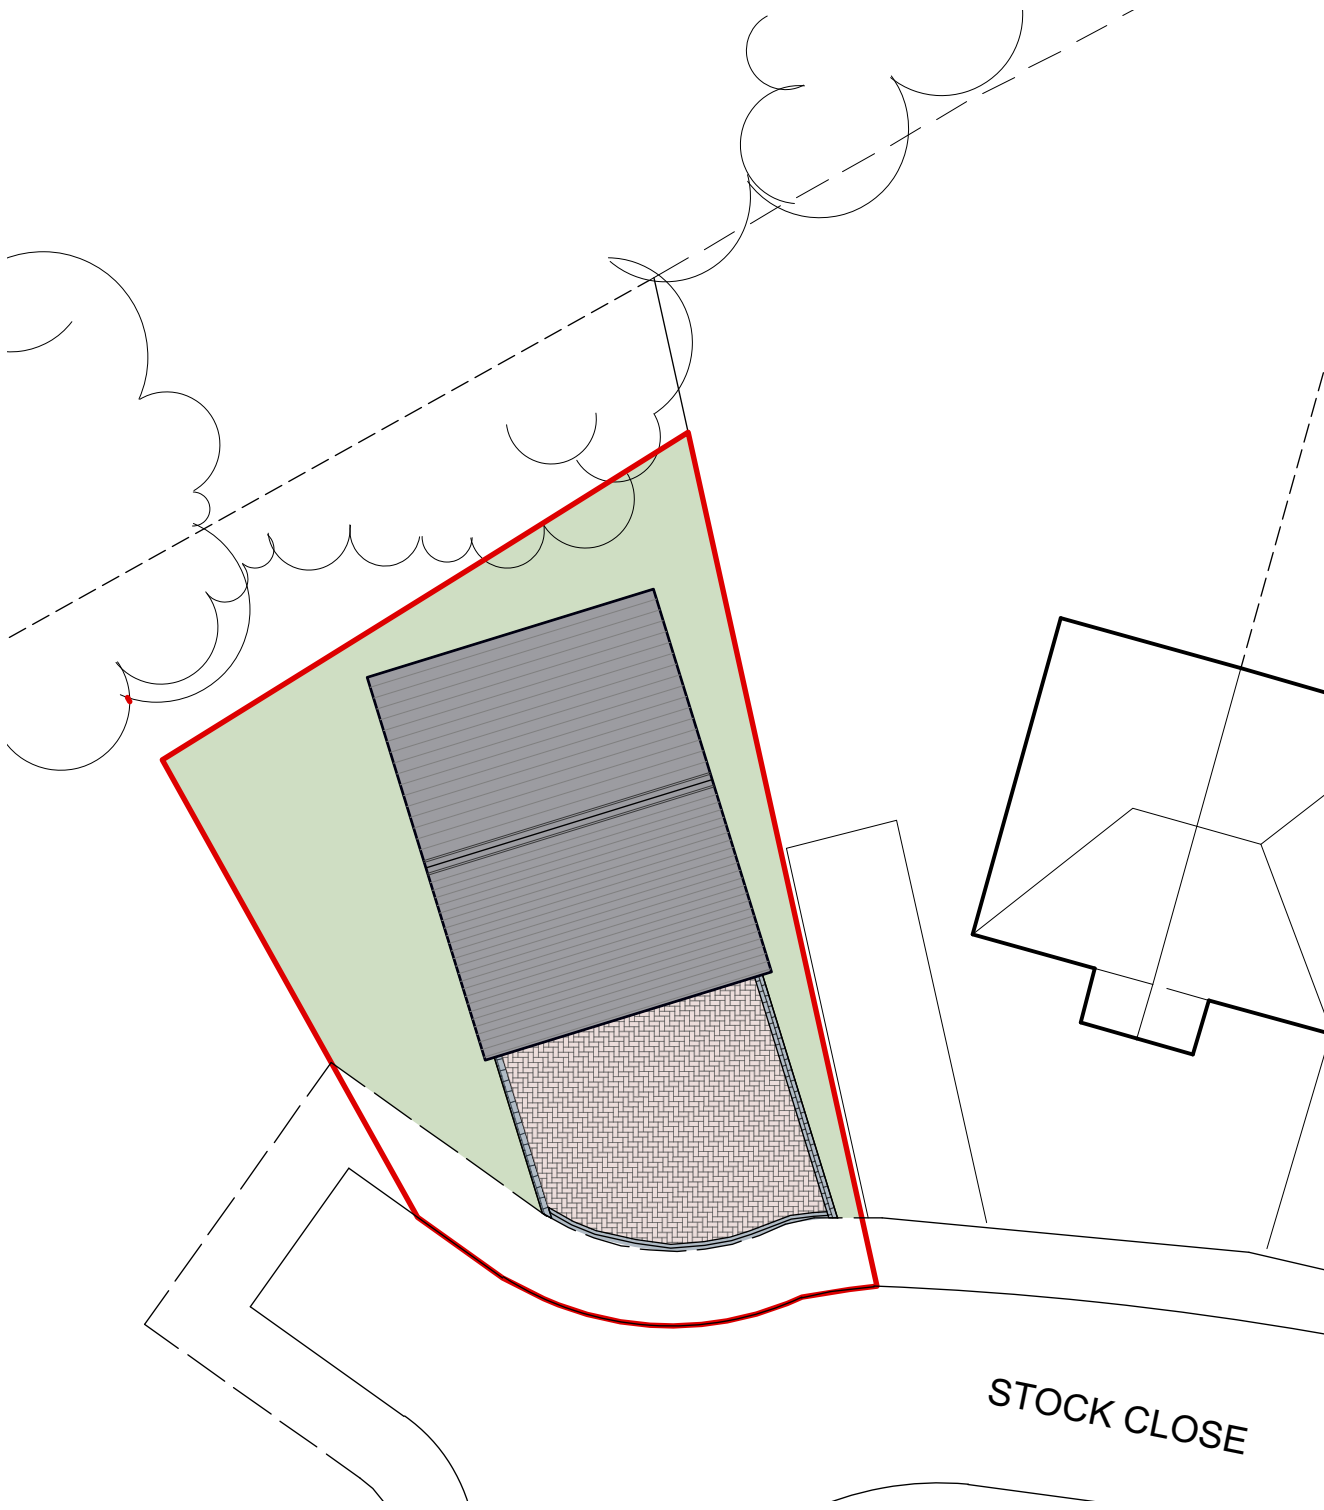



SITE PLAN 1:200

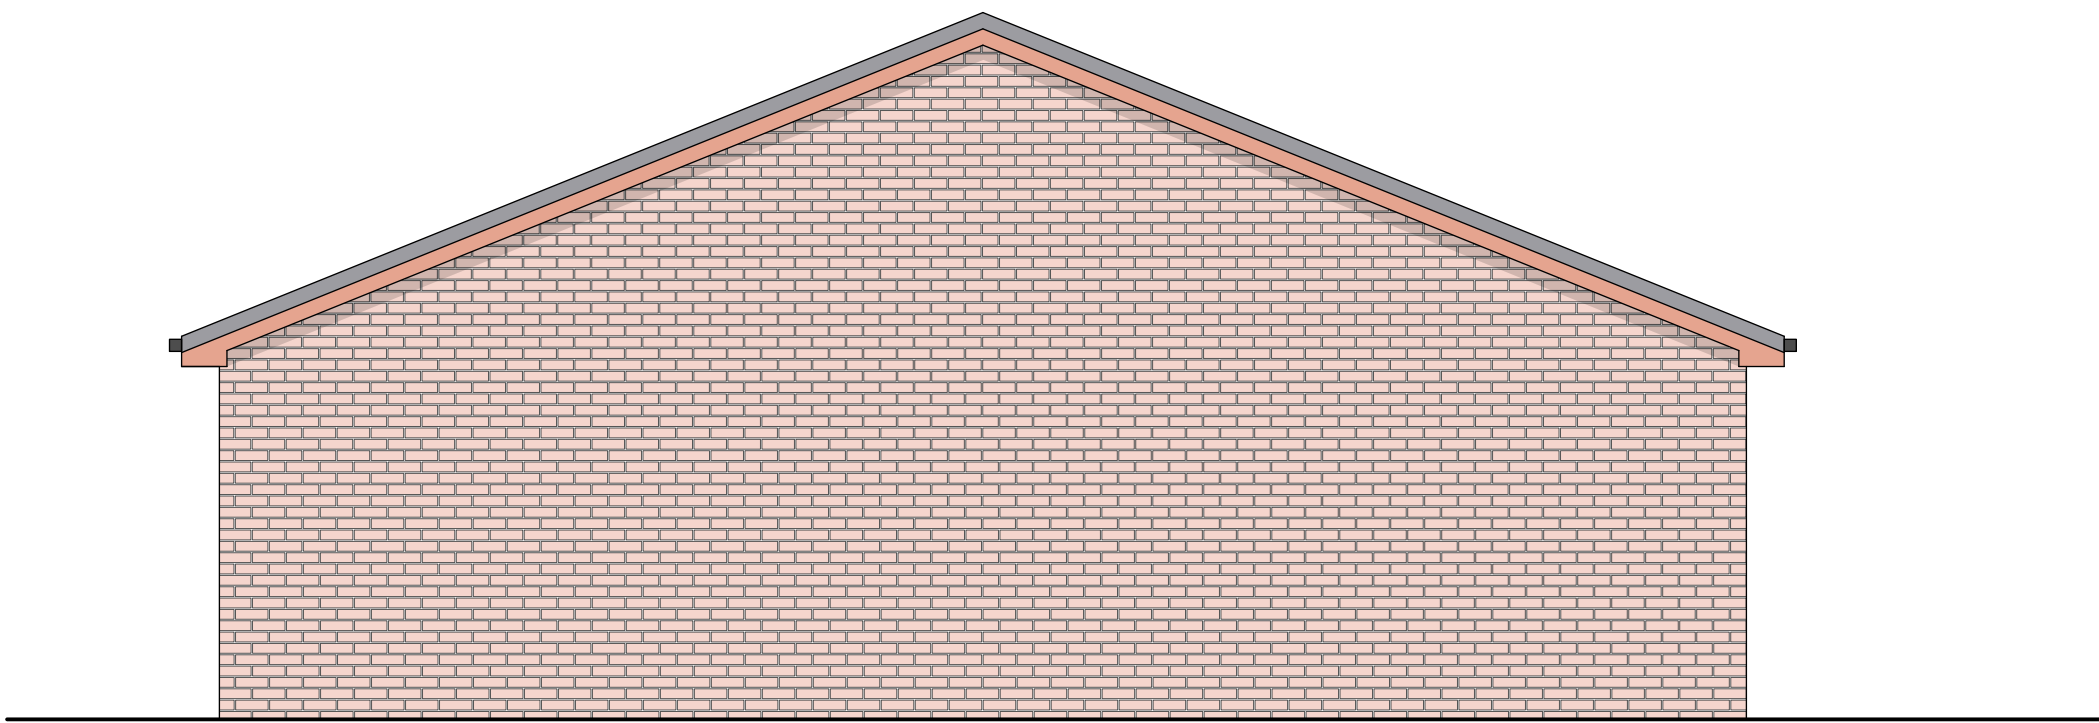

SIDE ELEVATION 1:50

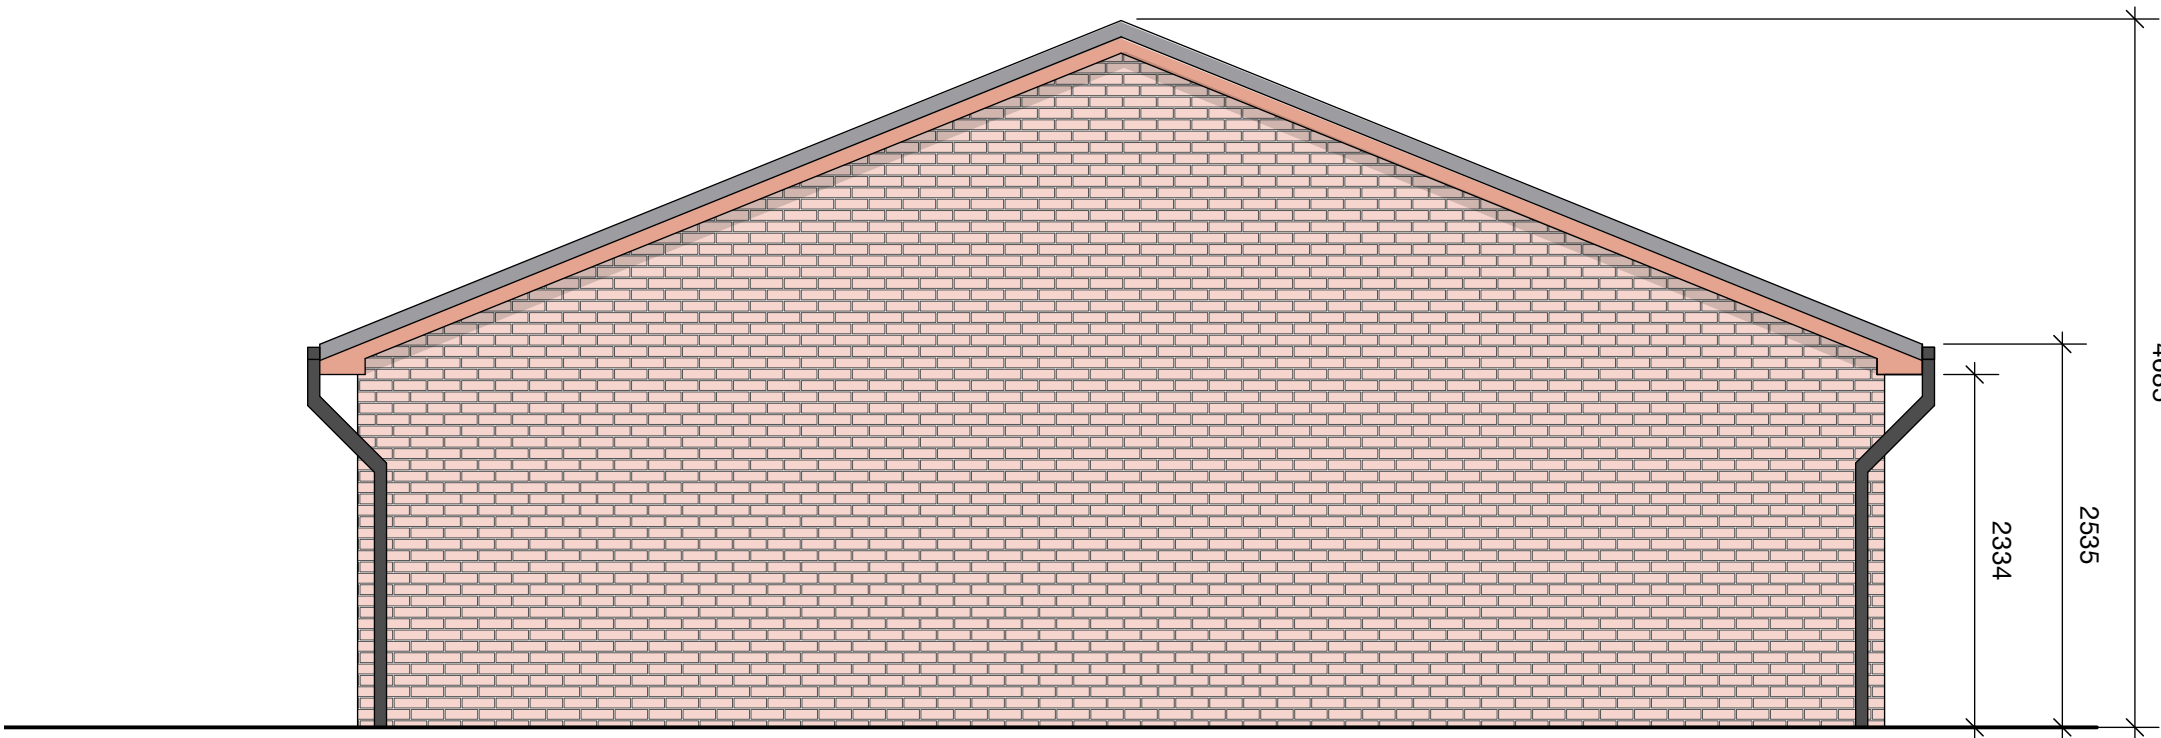

SIDE ELEVATION 1:50

  

Revision	
Project	New Double Garage
Address	Land off Stock Close, Rochdale, OL12 6BB
Client	Mr R. Brown
Drawing	Proposed



www.storah.com	mail@storah.com	01706 813214	
Scale	Sheet Size	Date	Drawn
1:50	ISO A1	Sept 23	LA

Drawing Number	Revision
23-038 - 310	