



AS EXISTING FRONT ELEVATION - 1:50

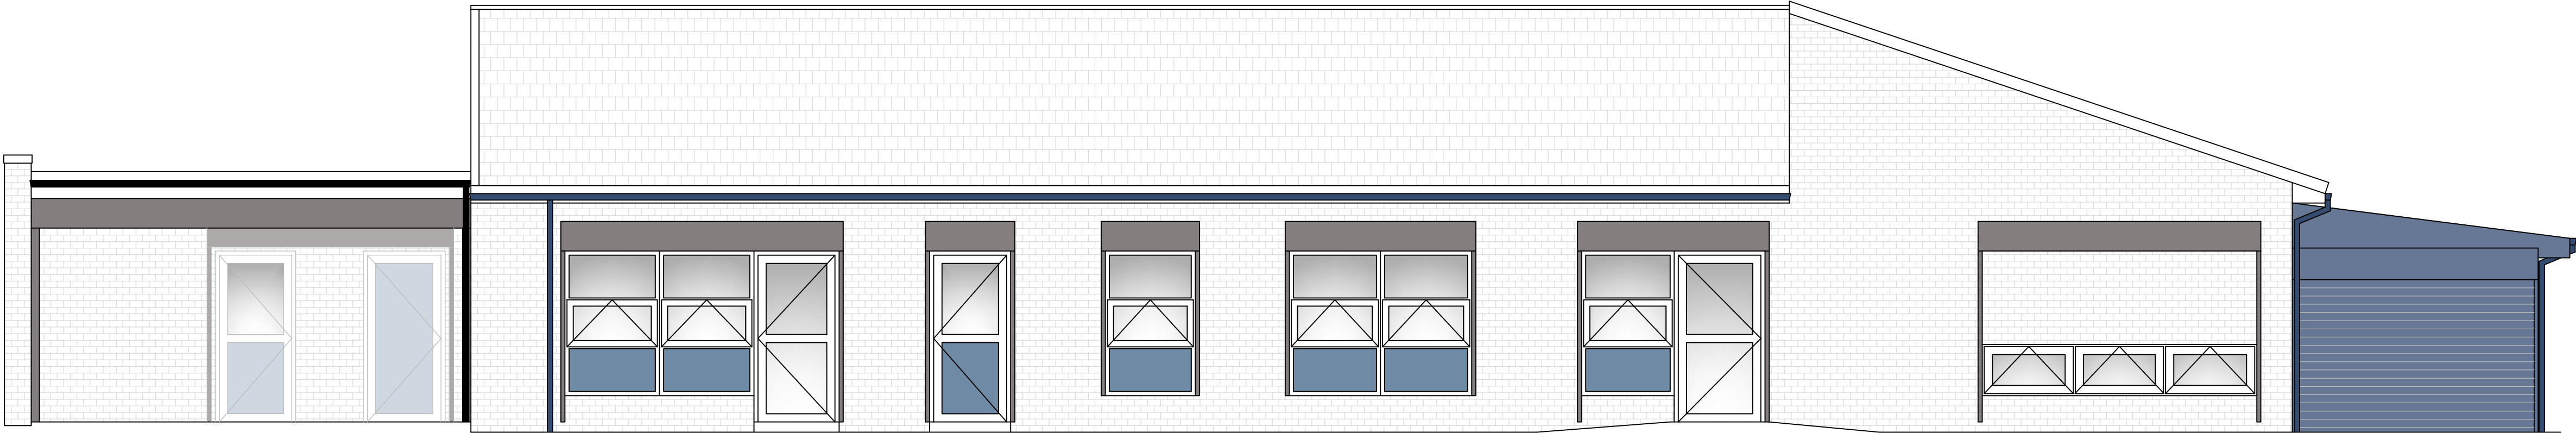


AS EXISTING REAR ELEVATION - 1:50



AS EXISTING LHS ELEVATION - 1:50

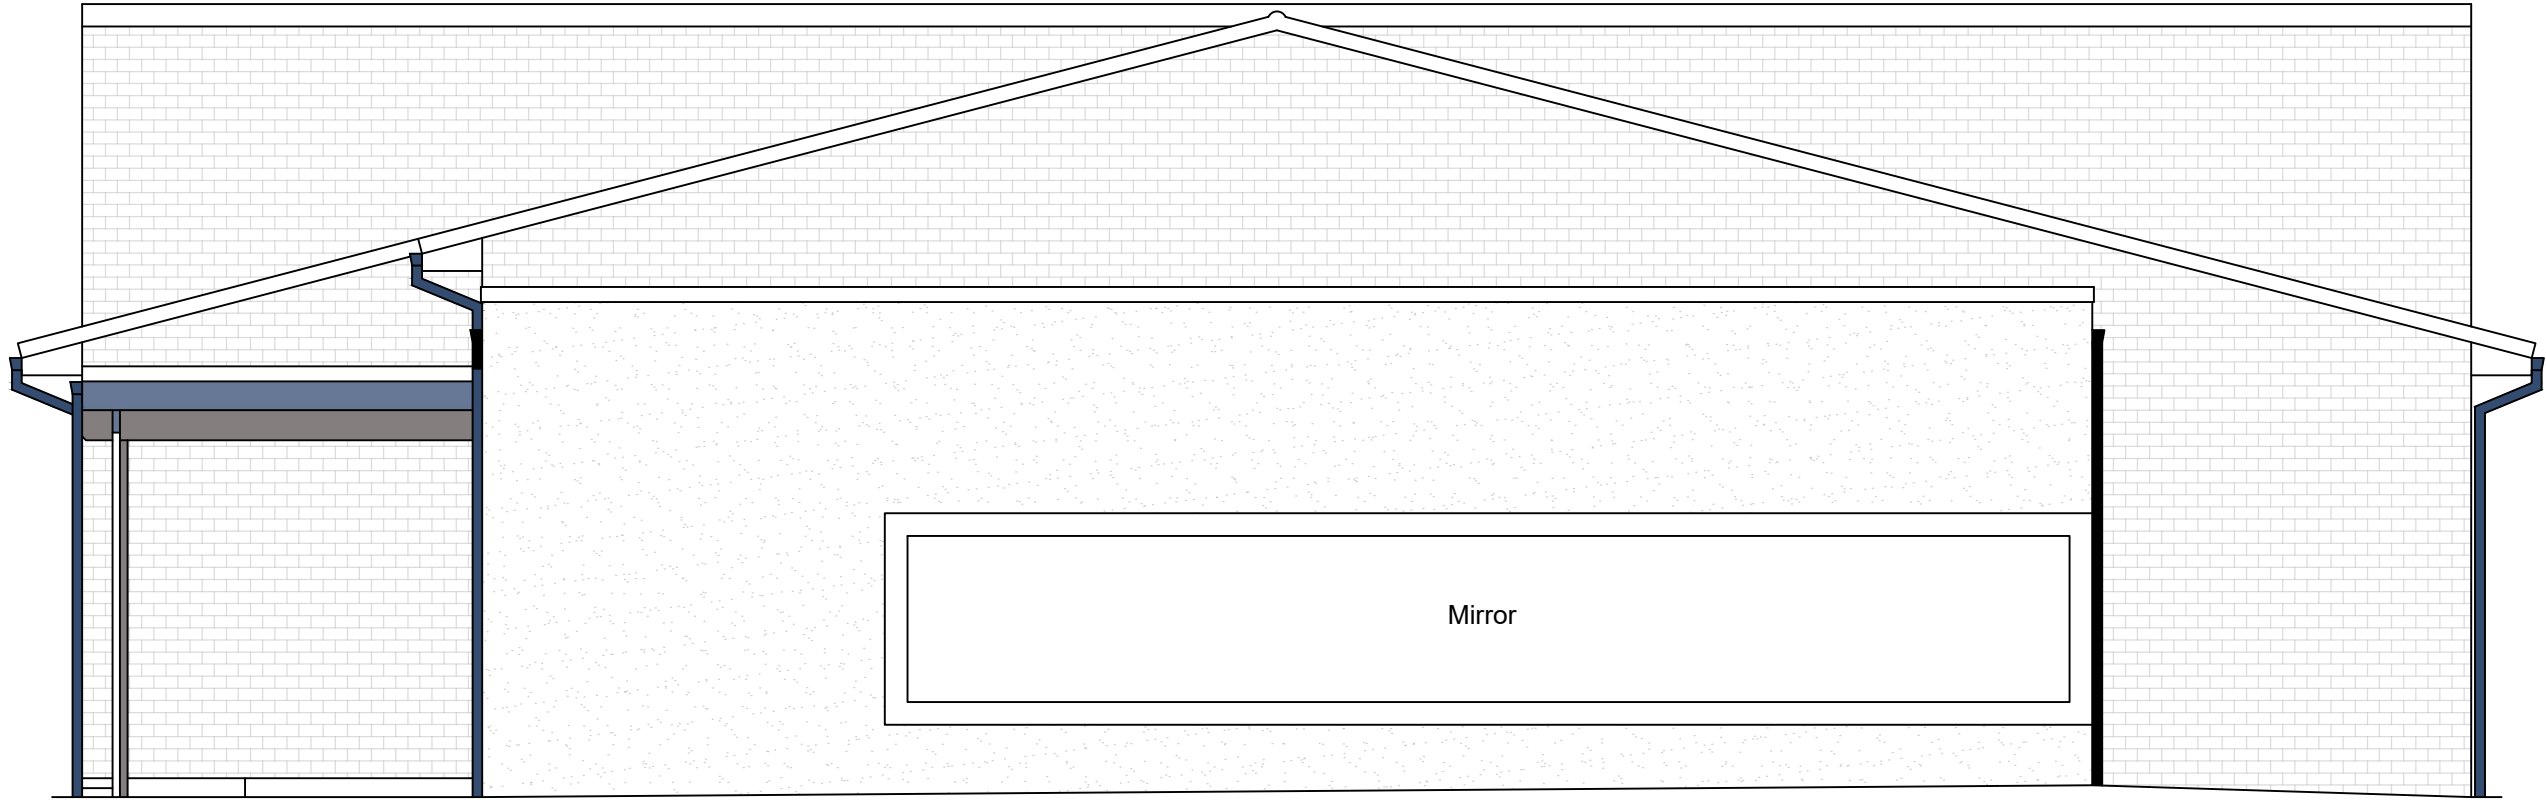

AS EXISTING RHS ELEVATION - 1:50

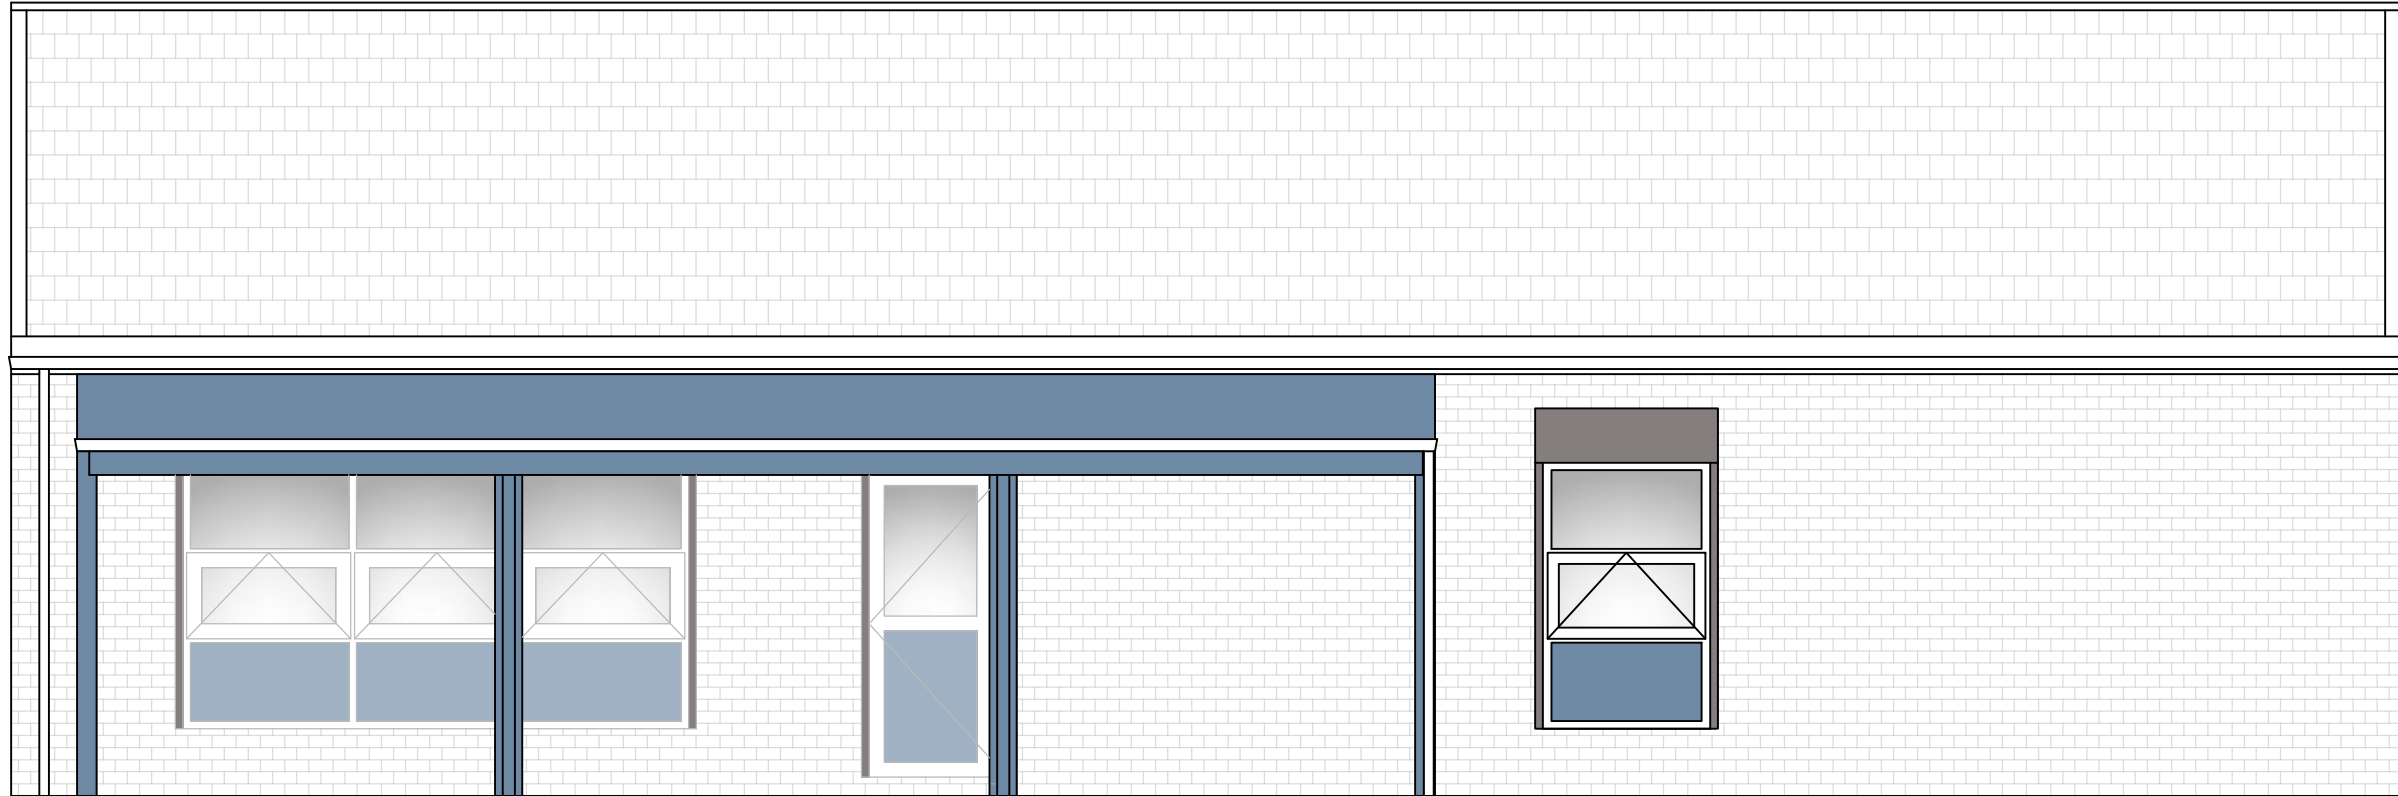

Note:
Contractor is to verify all dimensions and levels on site prior to site works commencement. Under no circumstances are any dimensions or levels to be scaled from this drawing number for the purpose of manufacturing components. Contractor to report any discrepancies to the Designer.

- EXISTING MATERIALS KEY:**
- ① External masonry cavity walls with facing brickwork (Red).
 - ② Render, with a trowel finish (Off-white).
 - ③ uPVC framed double glazed windows (White with blue infill panels).
 - ④ uPVC framed, double glazed door (White with blue infill panels).
 - ⑤ Pitched roof with lightweight metal tiles (Dark grey).
 - ⑥ Timber / uPVC fascia / soffit boards (Blue / White).
 - ⑦ Aluminium rainwater goods (Blue).
 - ⑧ uPVC rainwater goods (Black).
 - ⑨ uPVC capping to head of parapet wall structure (Black).
 - ⑩ Flat roof with a felt covering (Grey).
 - ⑪ Roller shutter units to all external openings (Brown).
 - ⑫ Steel framed canopy structure with translucent polycarbonate roof (Blue).

REVISION		DESCRIPTION		DATE
--		PLANNING		MAR 24
SCALE	1:50		SIGNATURE	DATE
		DRAWN	JC	MAR 2024
		CHECKED	LK	MAR 2024
ORIGINAL SIZE	A1	APPROVED	MB	MAR 2024
		This drawing is copyright and may not be reproduced or made use of unless expressly agreed by M Bradbury Consulting Ltd		
CLIENT				
The Board of Governors Deepesh Primary Academy Derby Street Rochdale OL11 1LT				
PROJECT				
S.E.N Building Redevelopment & Safeguarding Works				
 59 Wilmslow Road, Handforth, Cheshire, SK9 3EN WEB: www.bradbury-consulting.co.uk TEL: 01625 522 209				
TITLE				
As Existing Elevations				
JOB NUMBER		2023.036		
DRAWING NUMBER				
2023.036.PL05				