



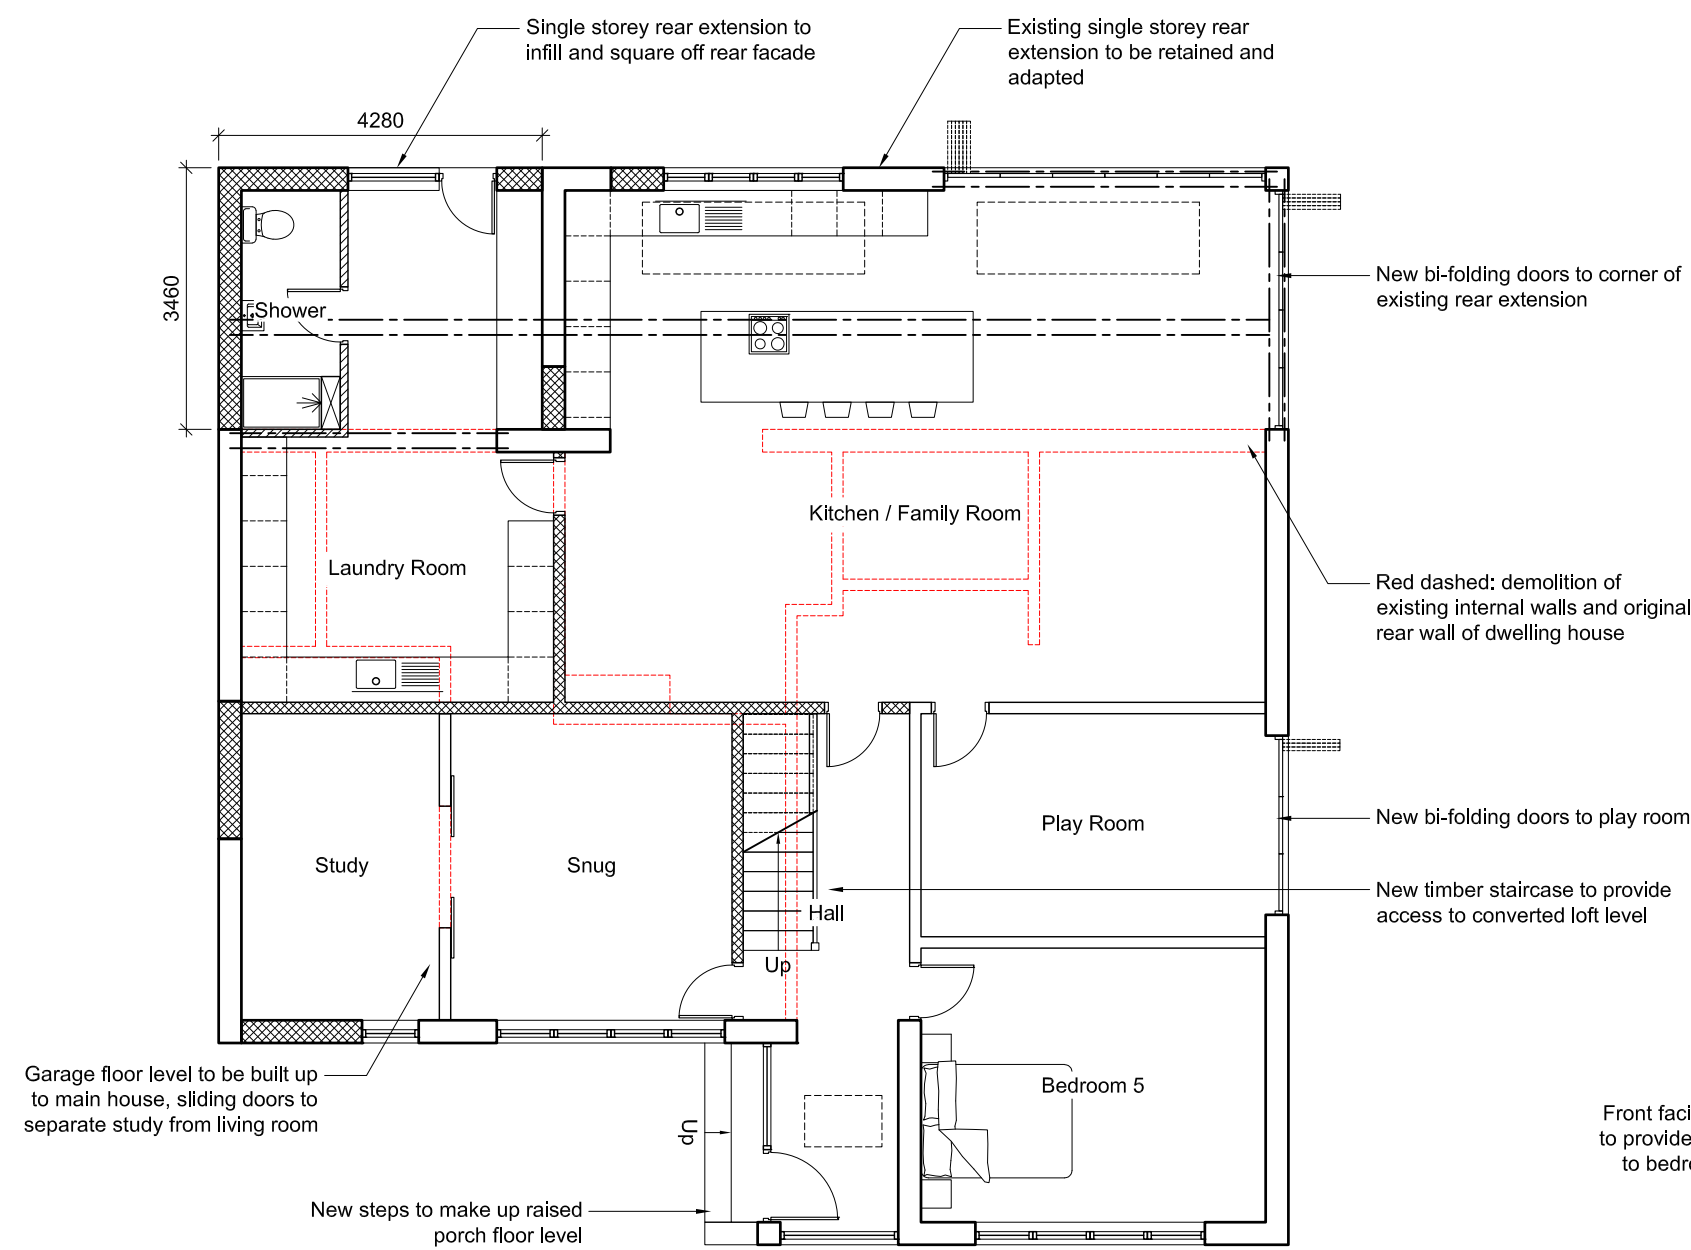


02 PROPOSED GROUND FLOOR PLAN

Scale 1:100 @ A1

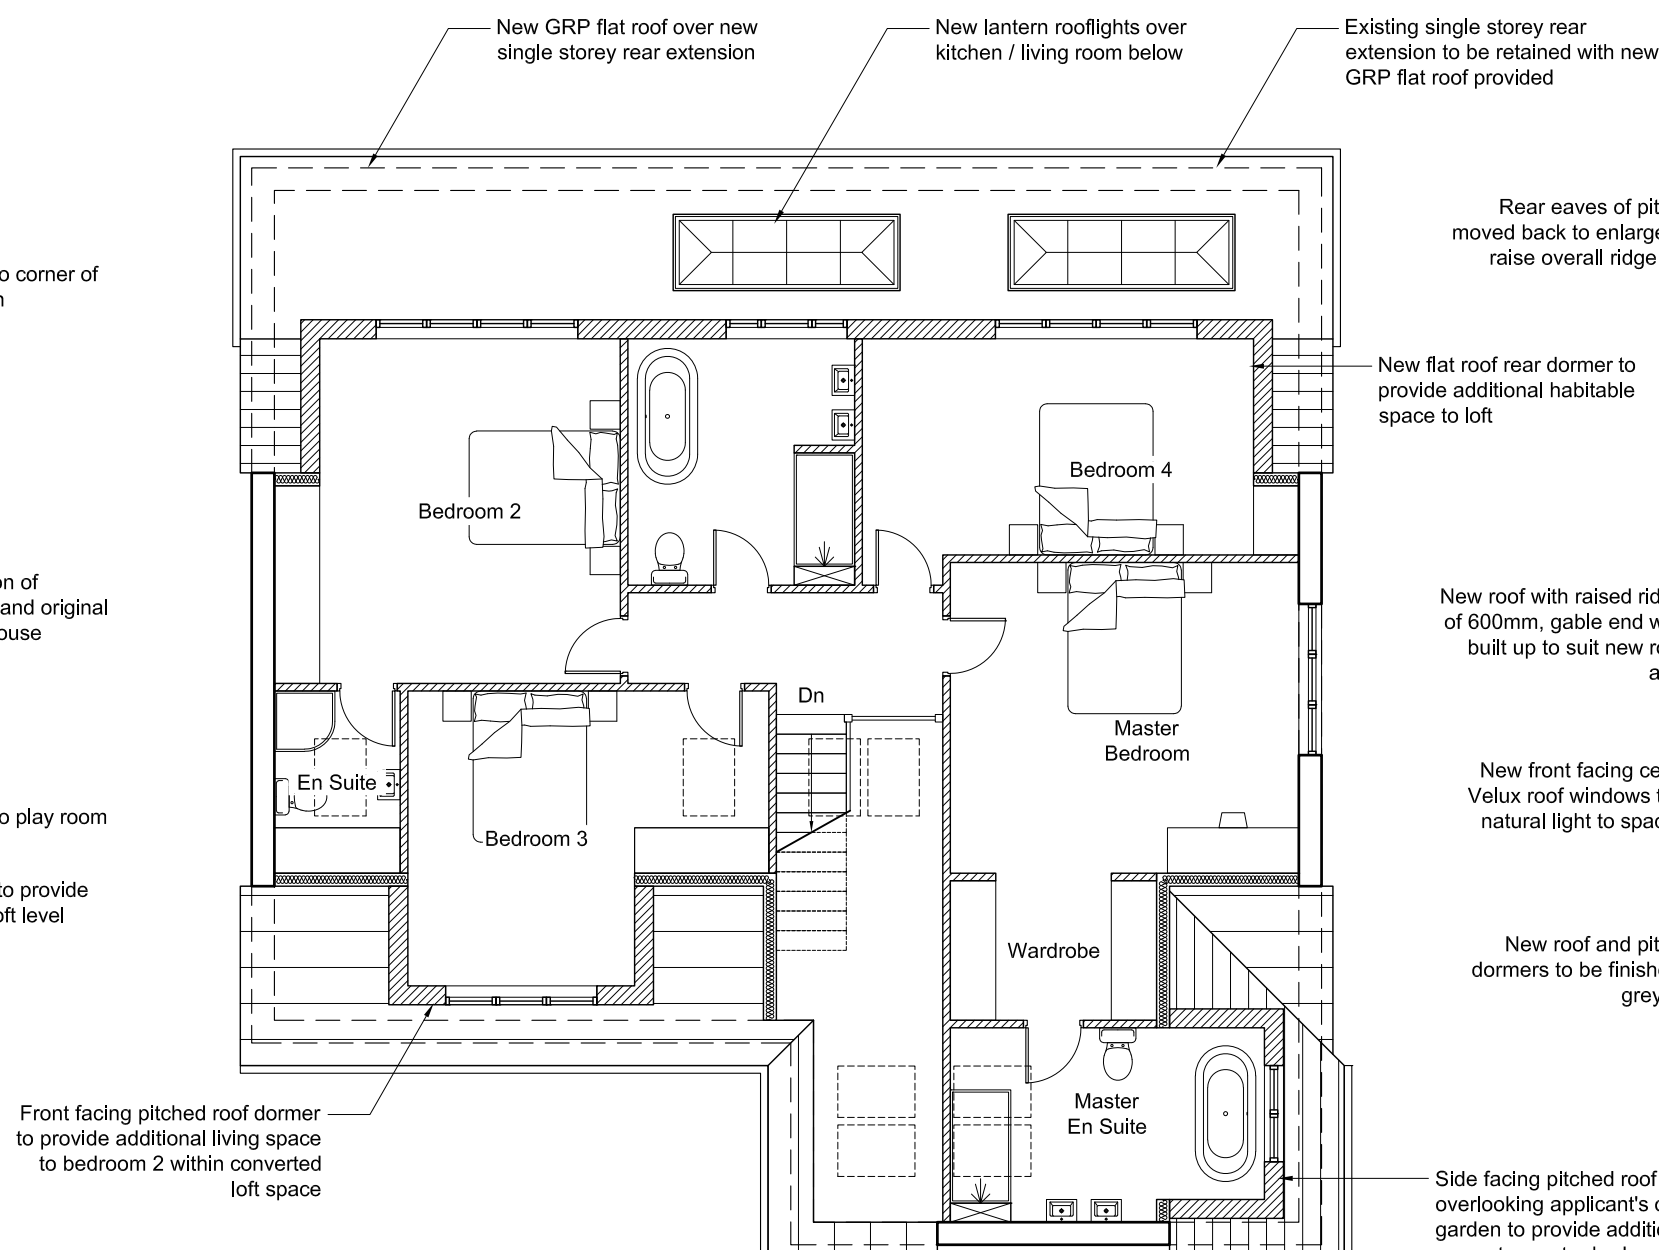


03 PROPOSED FIRST FLOOR PLAN

Scale 1:100 @ A1

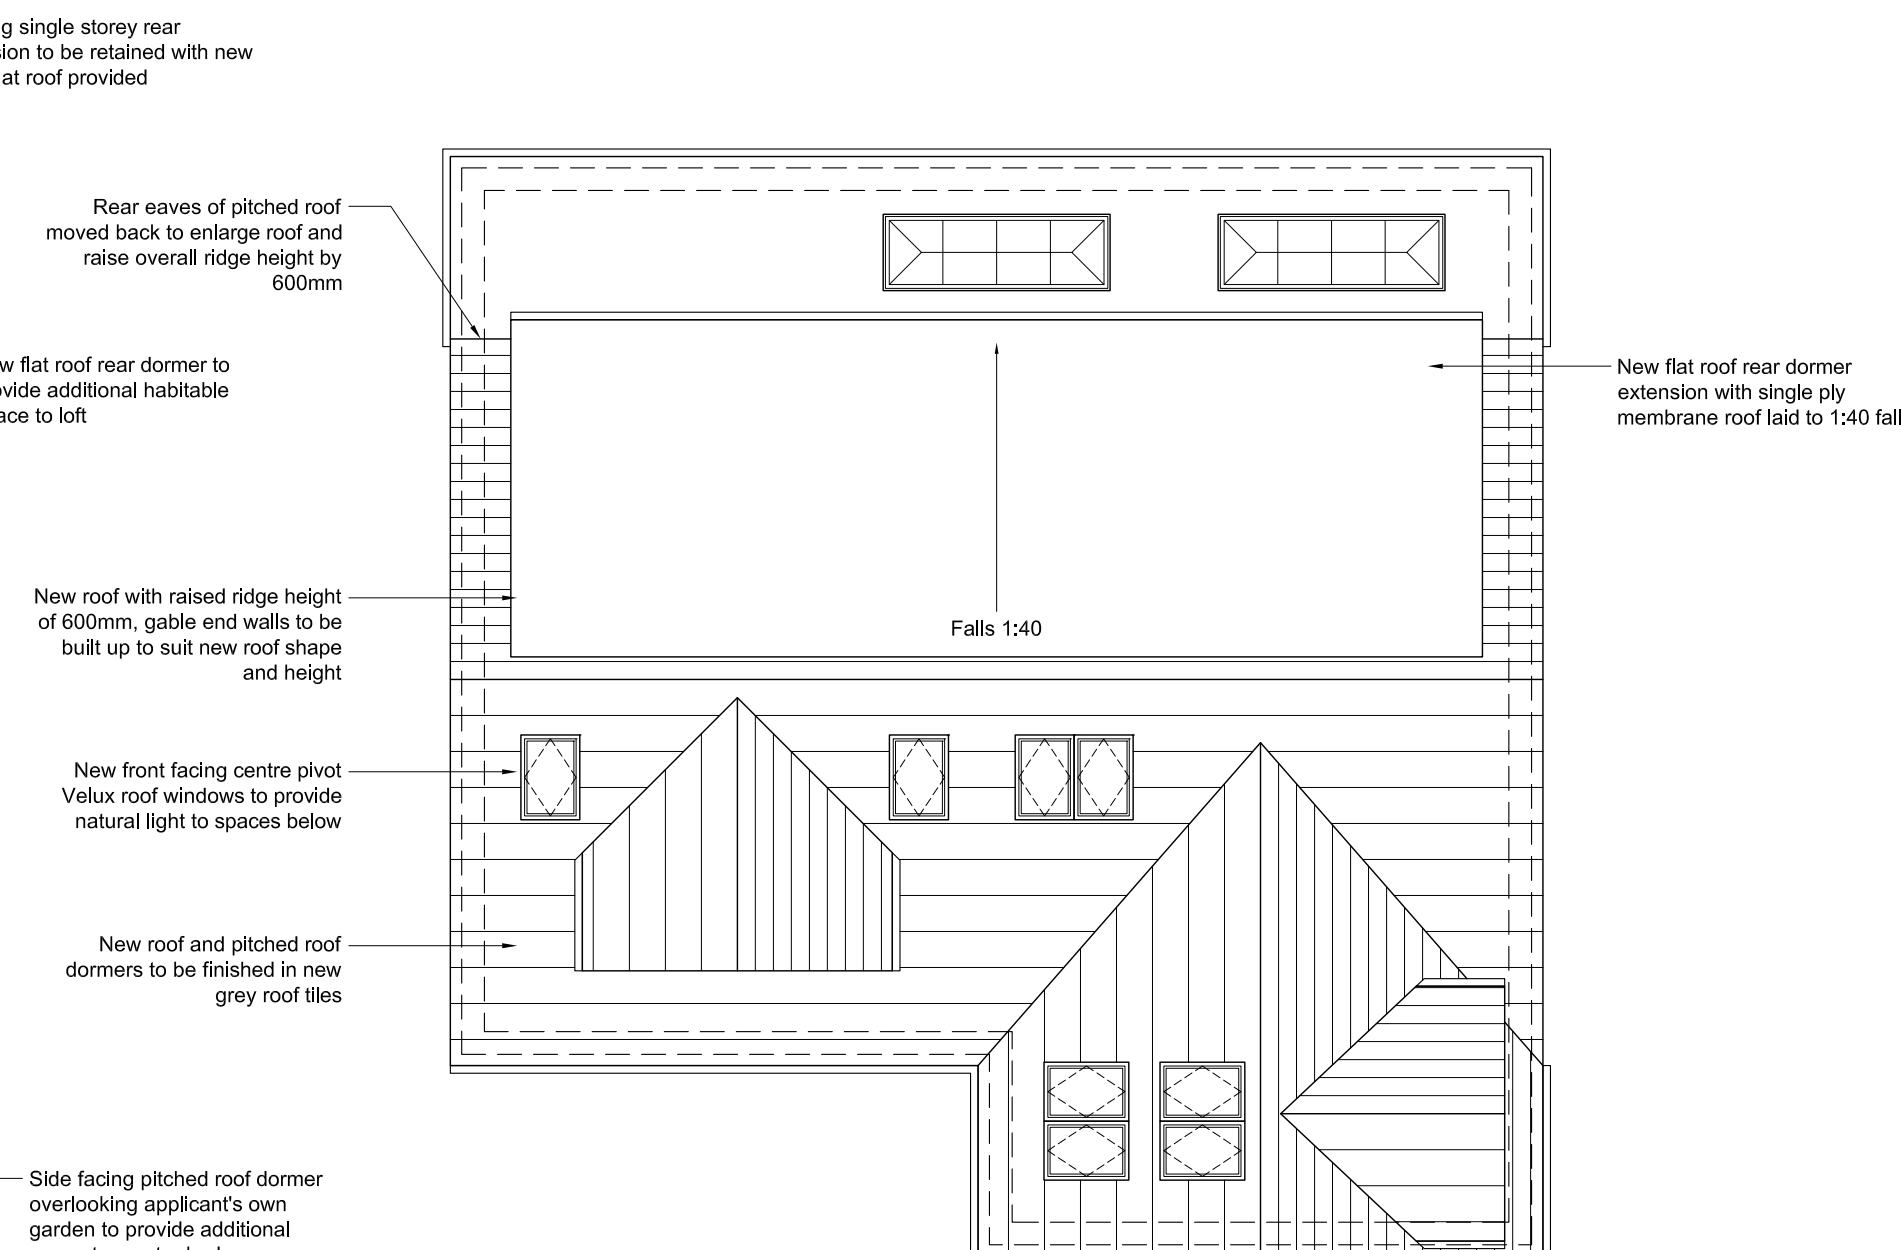


04 PROPOSED ROOF PLAN

Scale 1:100 @ A1

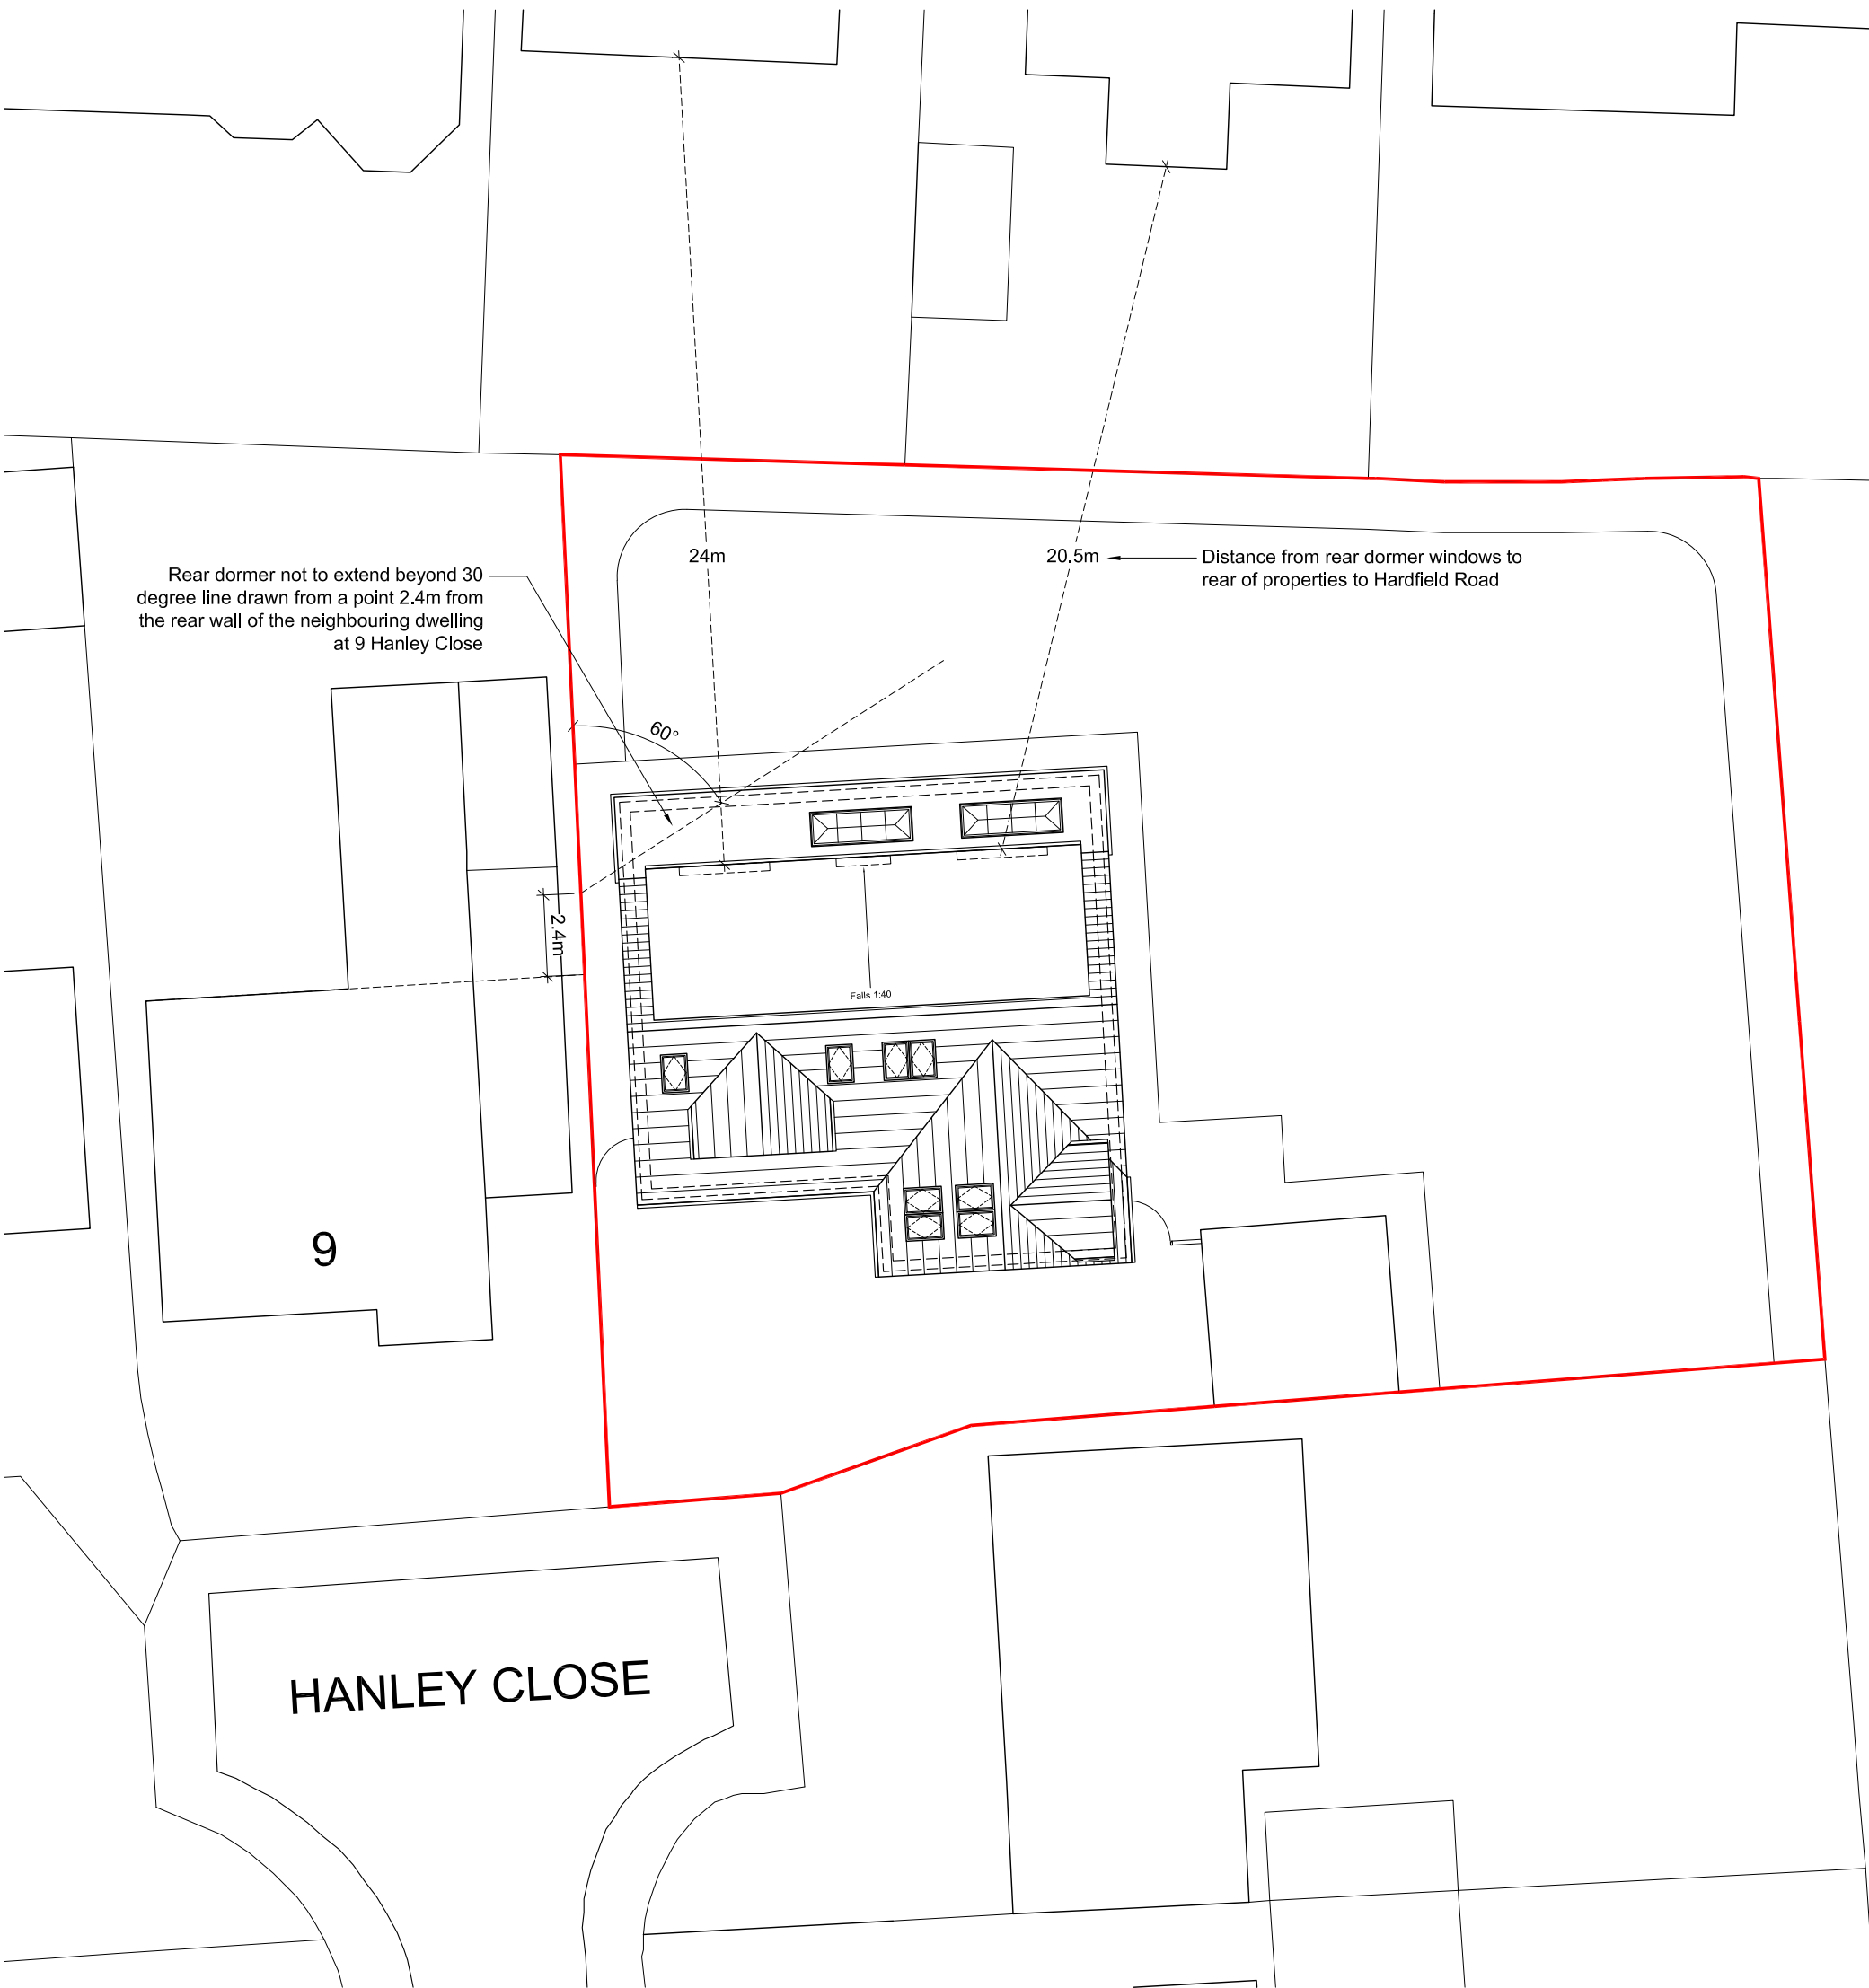


01 PROPOSED SITE PLAN

Scale 1:200 @ A1

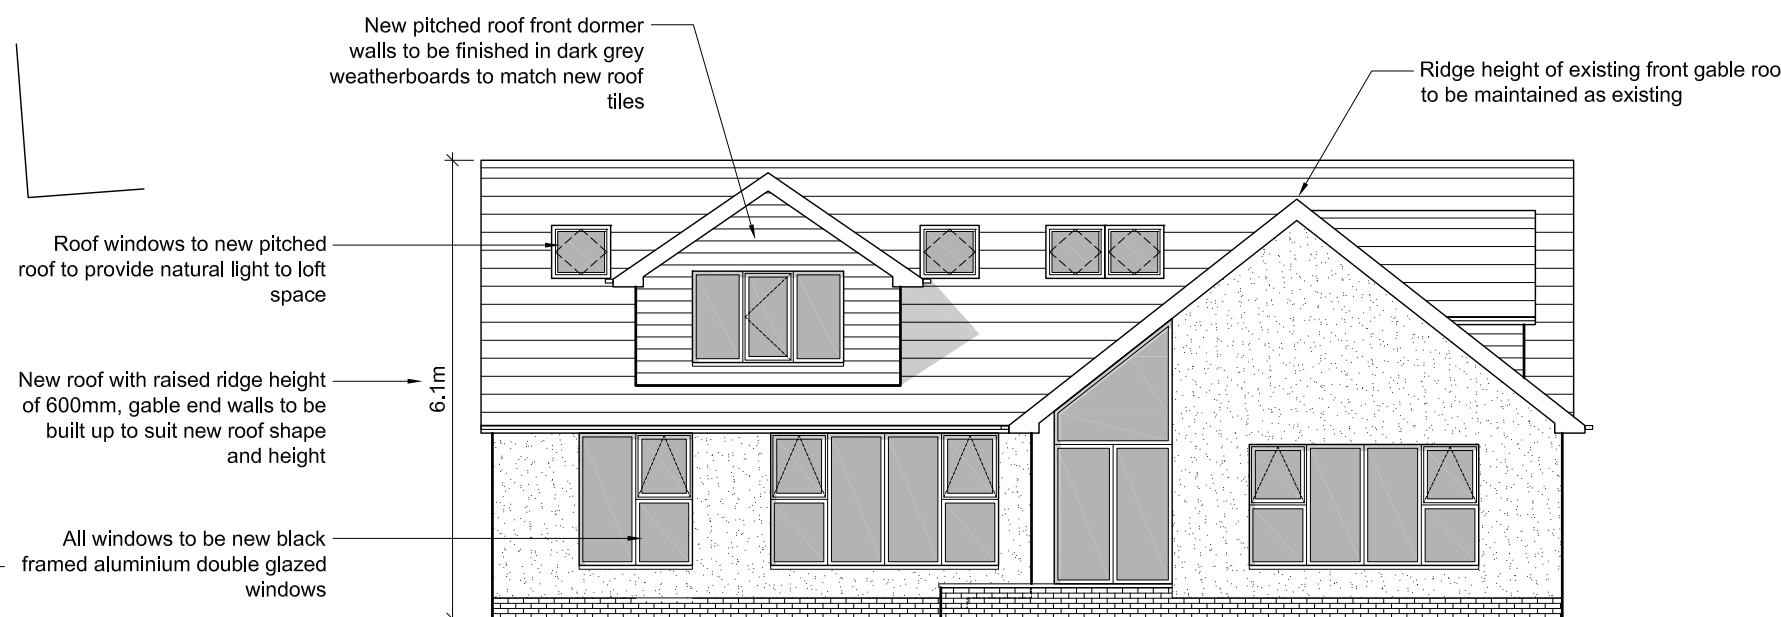


05 PROPOSED FRONT ELEVATION (SOUTH)

Scale 1:100 @ A1

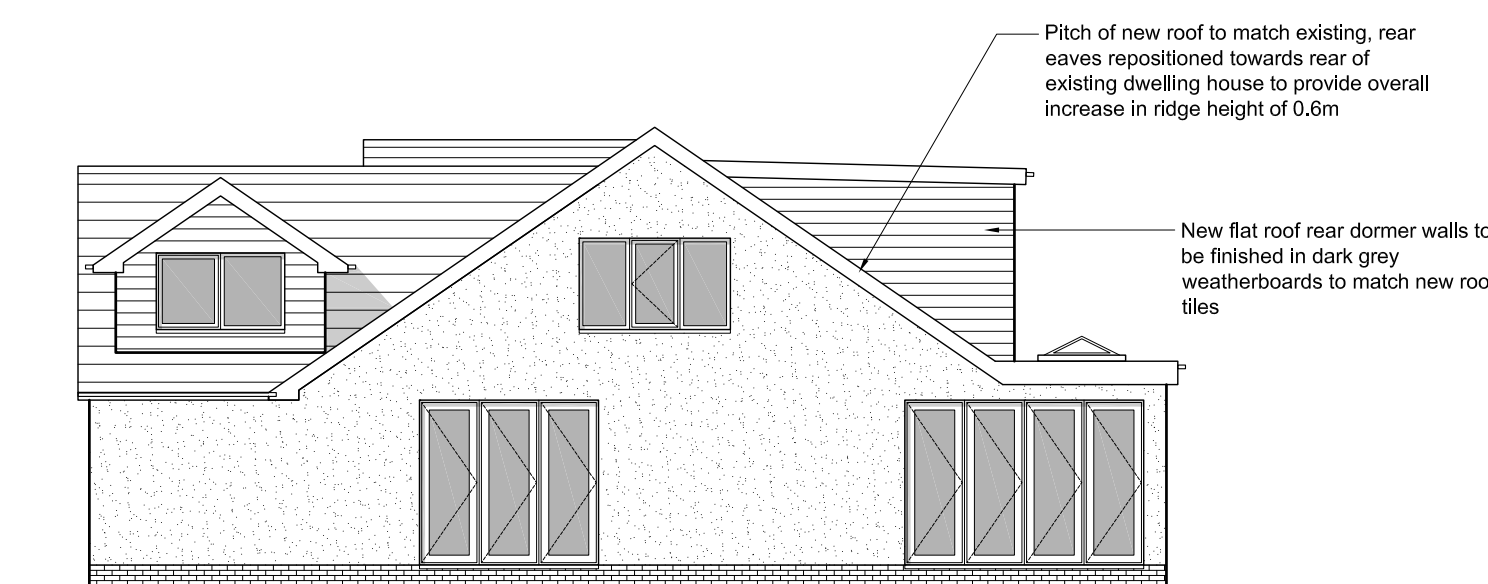


06 PROPOSED SIDE ELEVATION (EAST)

Scale 1:100 @ A1

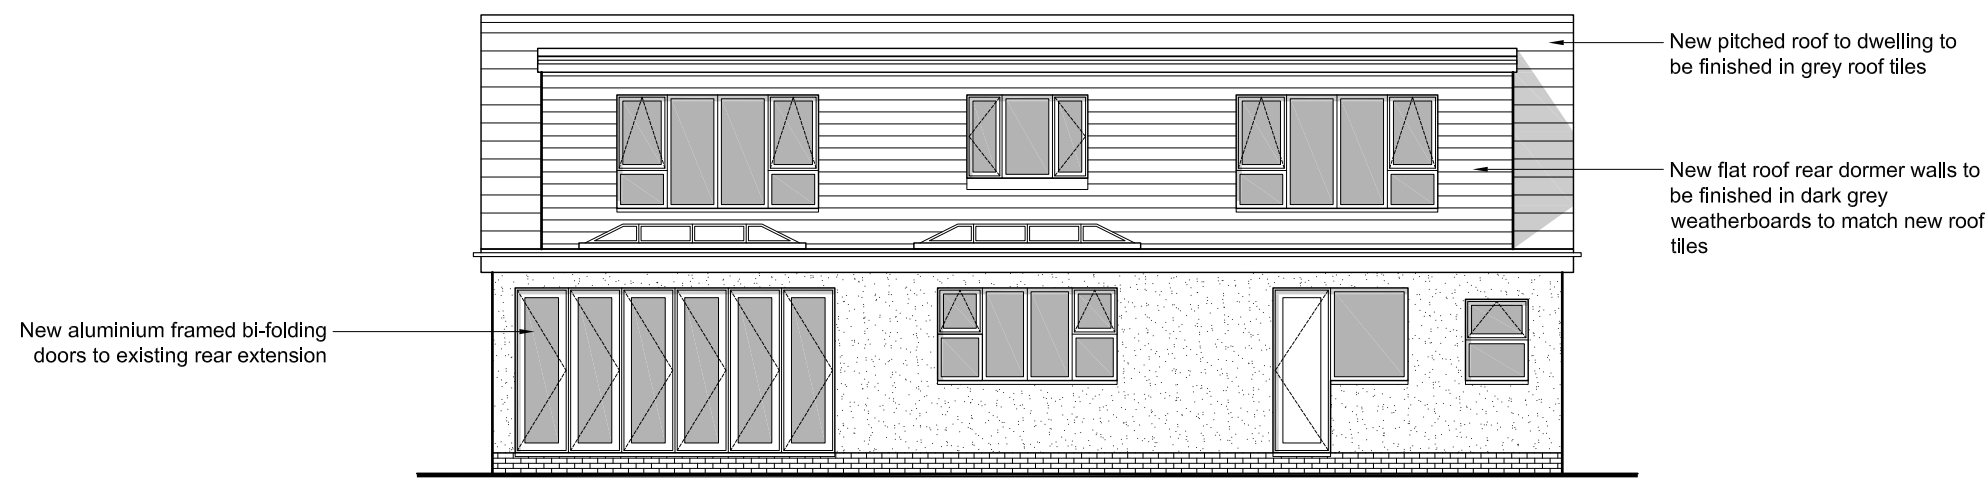

07 PROPOSED REAR ELEVATION (NORTH)

Scale 1:100 @ A1

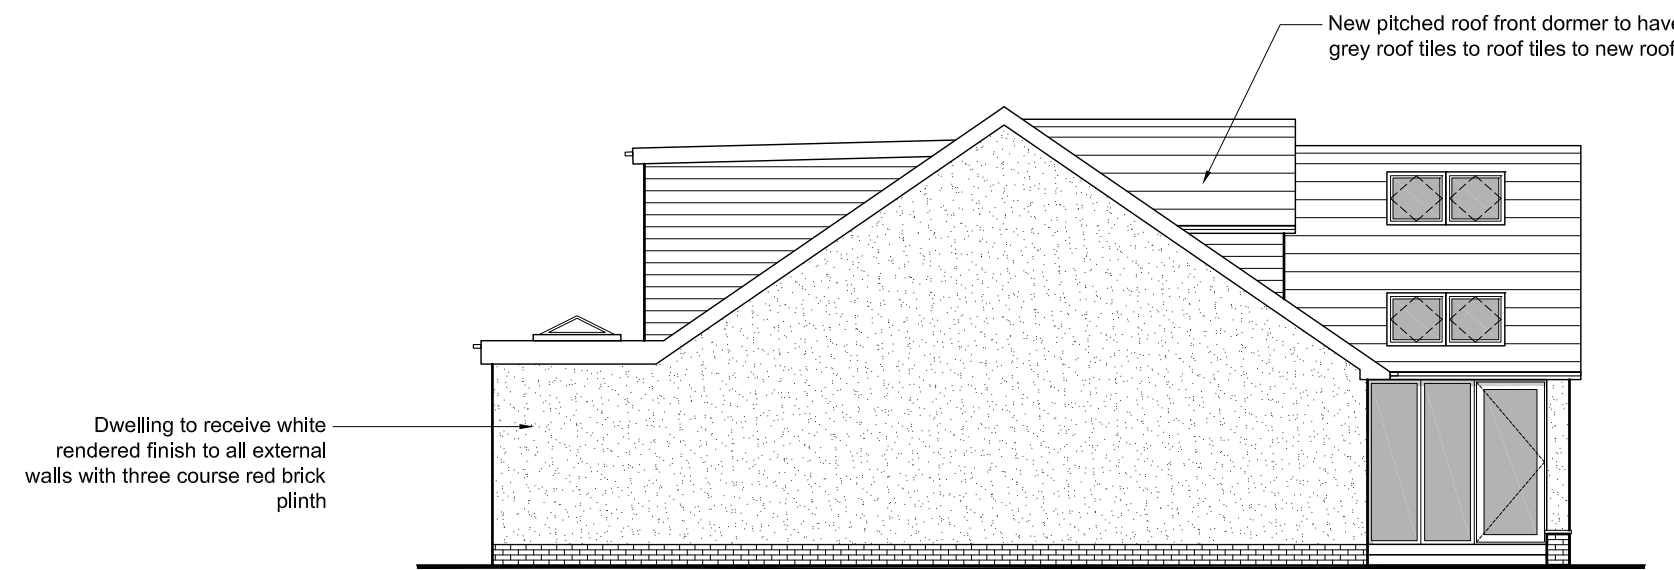

08 PROPOSED SIDE ELEVATION (WEST)

Scale 1:100 @ A1

NOTES

- All dimensions and levels are to be checked on site.
- Any discrepancies are to be reported to Spence & Oldham Architects Ltd before any work commences.
- This drawing shall not be scaled to ascertain any dimensions. Work to figured dimensions only.
- This drawing shall not be reproduced without express written permission from Spence & Oldham Architects Ltd.
- Title overlay drawings and ownership boundaries are produced using all reasonable endeavors. Spence & Oldham Architects Ltd cannot be responsible for the accuracy or scale discrepancy of base plans supplied to them.



0 1m 2m 5m

Scale 1:100 @ A1

0 1m 2m 5m 10m

Scale 1:200 @ A1

stage	Planning		
status	Approval		
client	Private		
project	8 Hanley Close M24 1PE		
title	Proposed Plans & Elevations		
date	03/01/23	drawn	GO / JS
scale	Varies @ A1	checked	GO / JS
Spence & Oldham Architects 25 Cosgrove Crescent Manchester M35 0JX info@SOarchitects.co.uk			
Job No	DWG No	Rev	
0054	(02)003	/	