



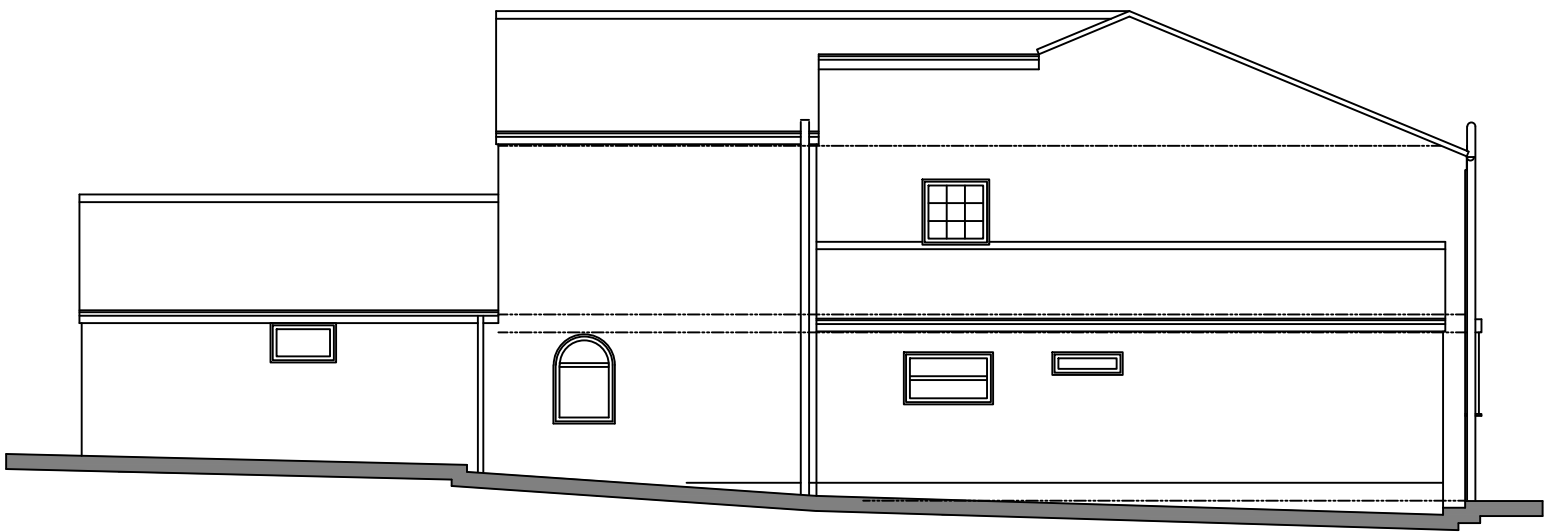


NORTH WEST ELEVATION

SCALE 1:100

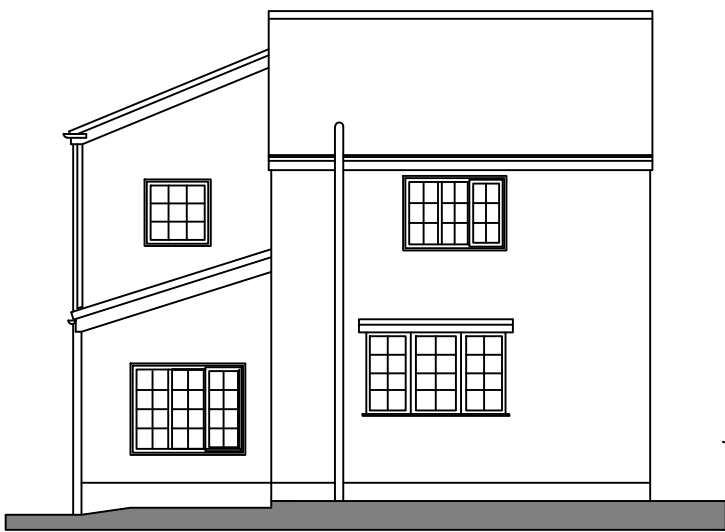


SOUTH WEST ELEVATION

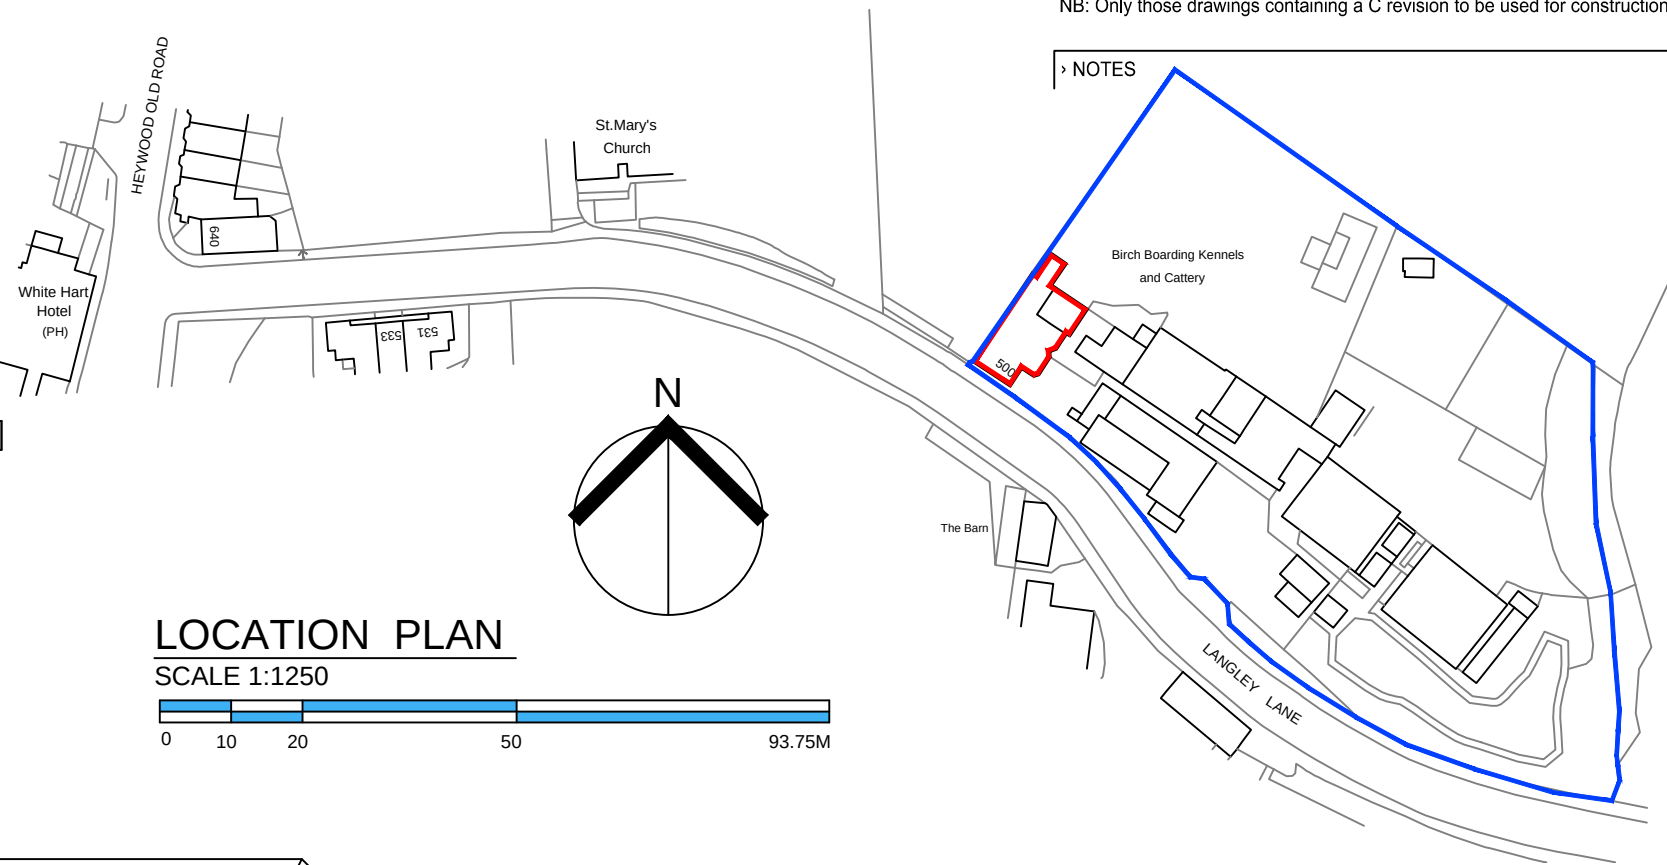

LOCATION PLAN


SCALE 1:1250

 

- › **IMPORTANT**
- › © This drawing is copyright and remains the property of this practice
  - › All dimensions to be checked on site
  - › Positions of existing services to be confirmed prior to proceeding


- › **REVISION STATUS**
- S Information issued for feasibility or scheme design
  - T Information issued for tender purposes only
  - C Information issued for Construction
- NB: Only those drawings containing a C revision to be used for construction

› **NOTES**

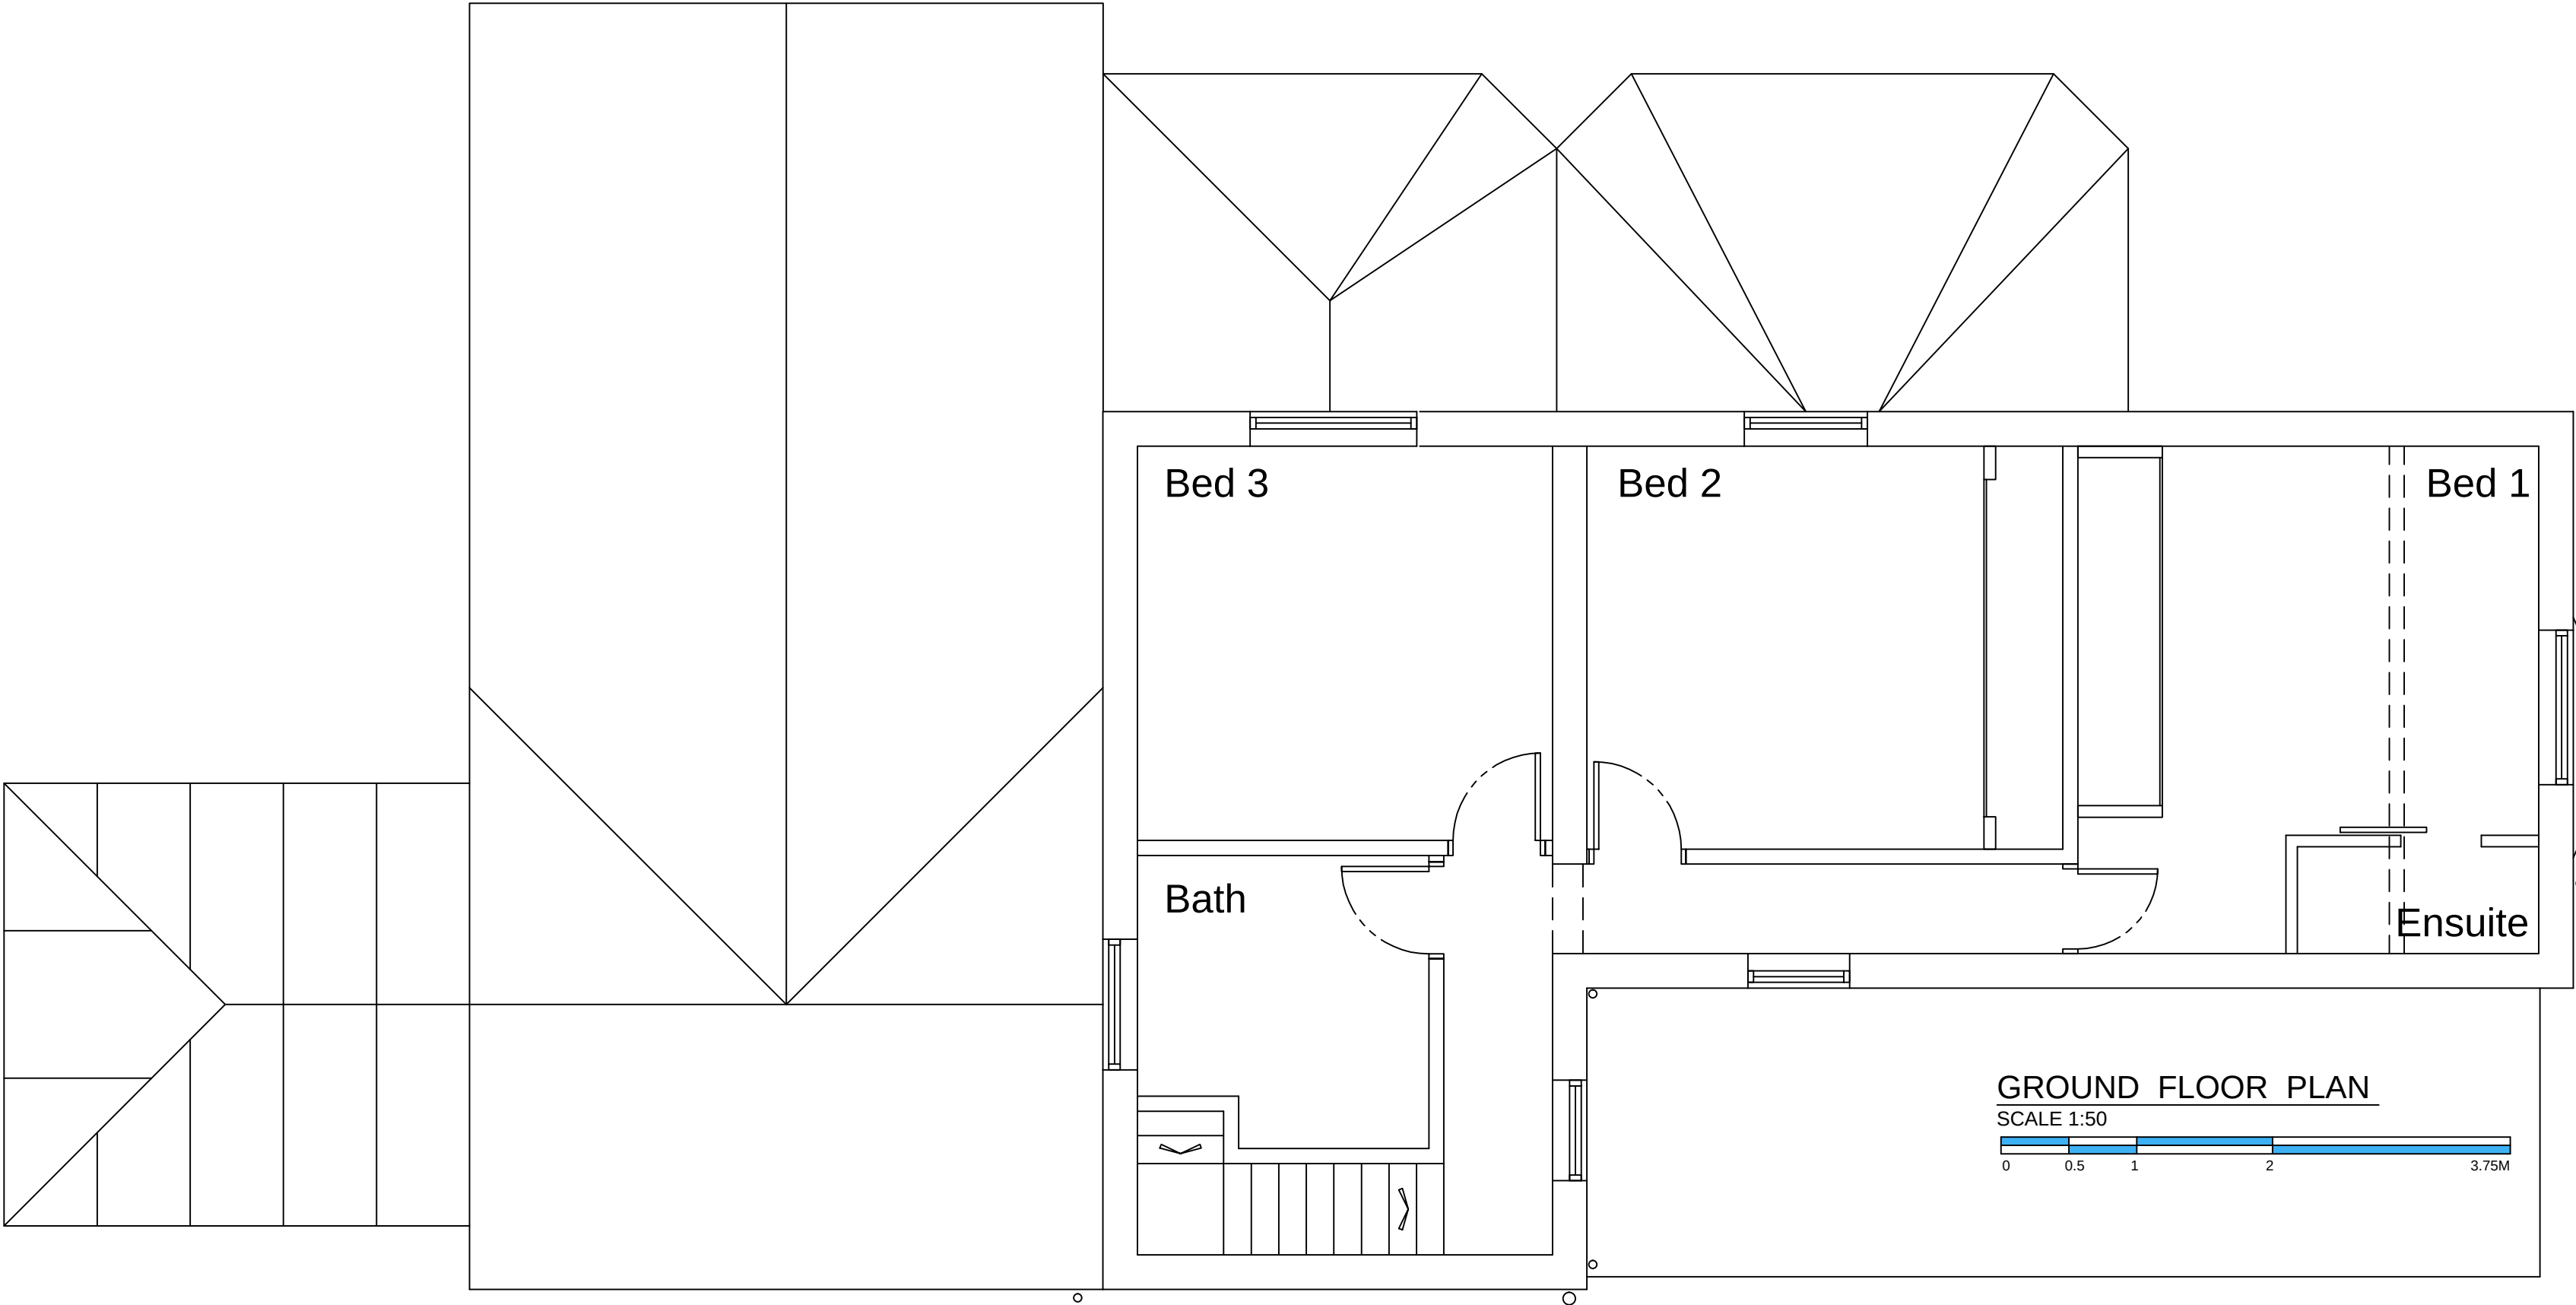

GROUND FLOOR PLAN

SCALE 1:50

 

› REVISION › DATE › DESCRIPTION



› **CLIENT**  
Ms S Aston

› **PROJECT**  
Birch Pet Hotel Ltd, 500 Langley lane  
Middleton, Manchester. OL10 2QJ

› **DRAWING TITLE**  
Floor Plan & Elevations  
as EXISTING

› **SCALE** › **DATE** › **DRAWN** › **CHECKED**  
Shown@A2 Mar'25 DT

› **DRG NO.** › **REVISION**  
11531-01