




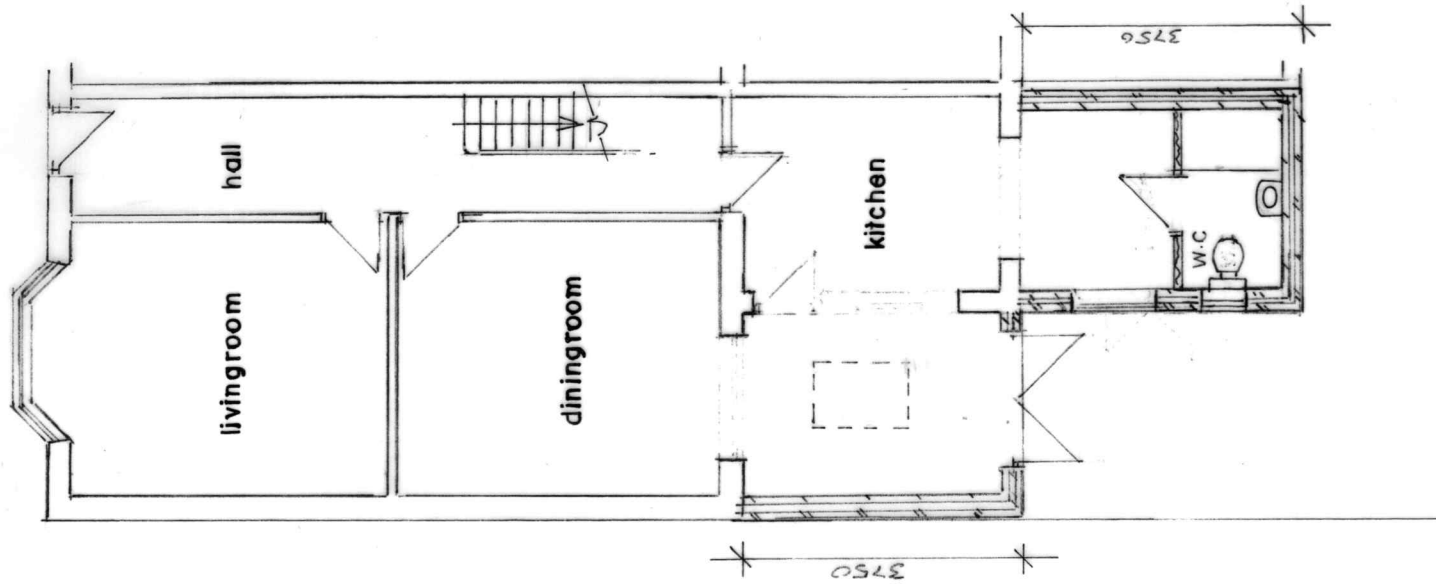

GROUND FLOOR PLAN
(PROPOSED)

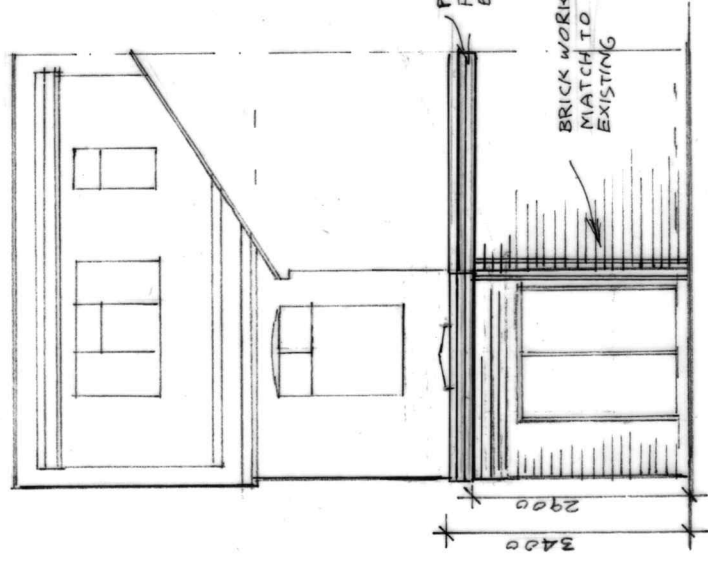


REAR ELEVATION
(PROPOSED)

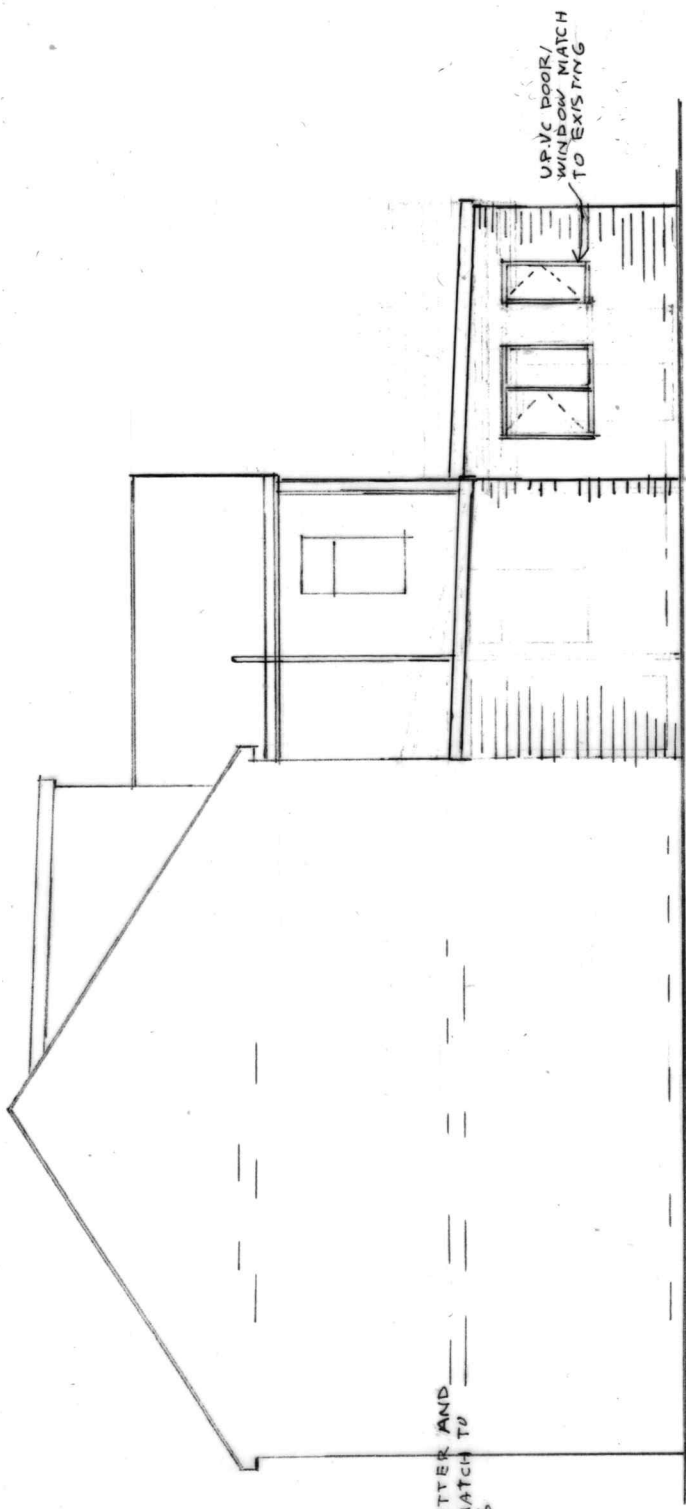

SIDE ELEVATION
(PROPOSED)

MERE STREET

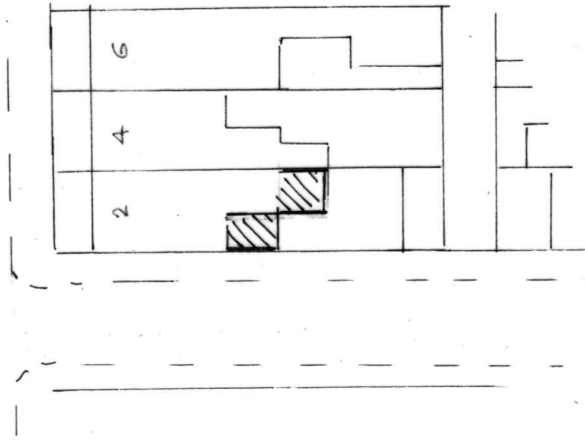

SITE PLAN SCALE 1:500
(PROPOSED)

BUILDING DESIGN SERVICES

M. FAROOQ

6 Stock Close, Shawclough, Rochdale OL12 6BB

Tel: 01706 712231 Mob: 07967605763

**PROPOSED SINGLE STOREY REAR EXTENSION AT
2 MERE STREET ROCHDALE OL11 1HJ**

For: MR SHAHZAD AKHTAR

Plan

Scale 1:100

Elevation

Scale 1:100

1989/2