



IF IN ANY DOUBT PLEASE ASK THE ARCHITECT FOR CLARIFICATION.

DO NOT SCALE FROM DRAWING. ALL DIMENSIONS TO BE CHECKED ON SITE

THE COPYRIGHT FOR THESE DRAWINGS REMAINS THE PROPERTY OF THE ARCHITECT, THEY MUST NOT BE REPRODUCED IN ANY WAY WITHOUT THE ARCHITECT'S PRIOR WRITTEN CONSENT.

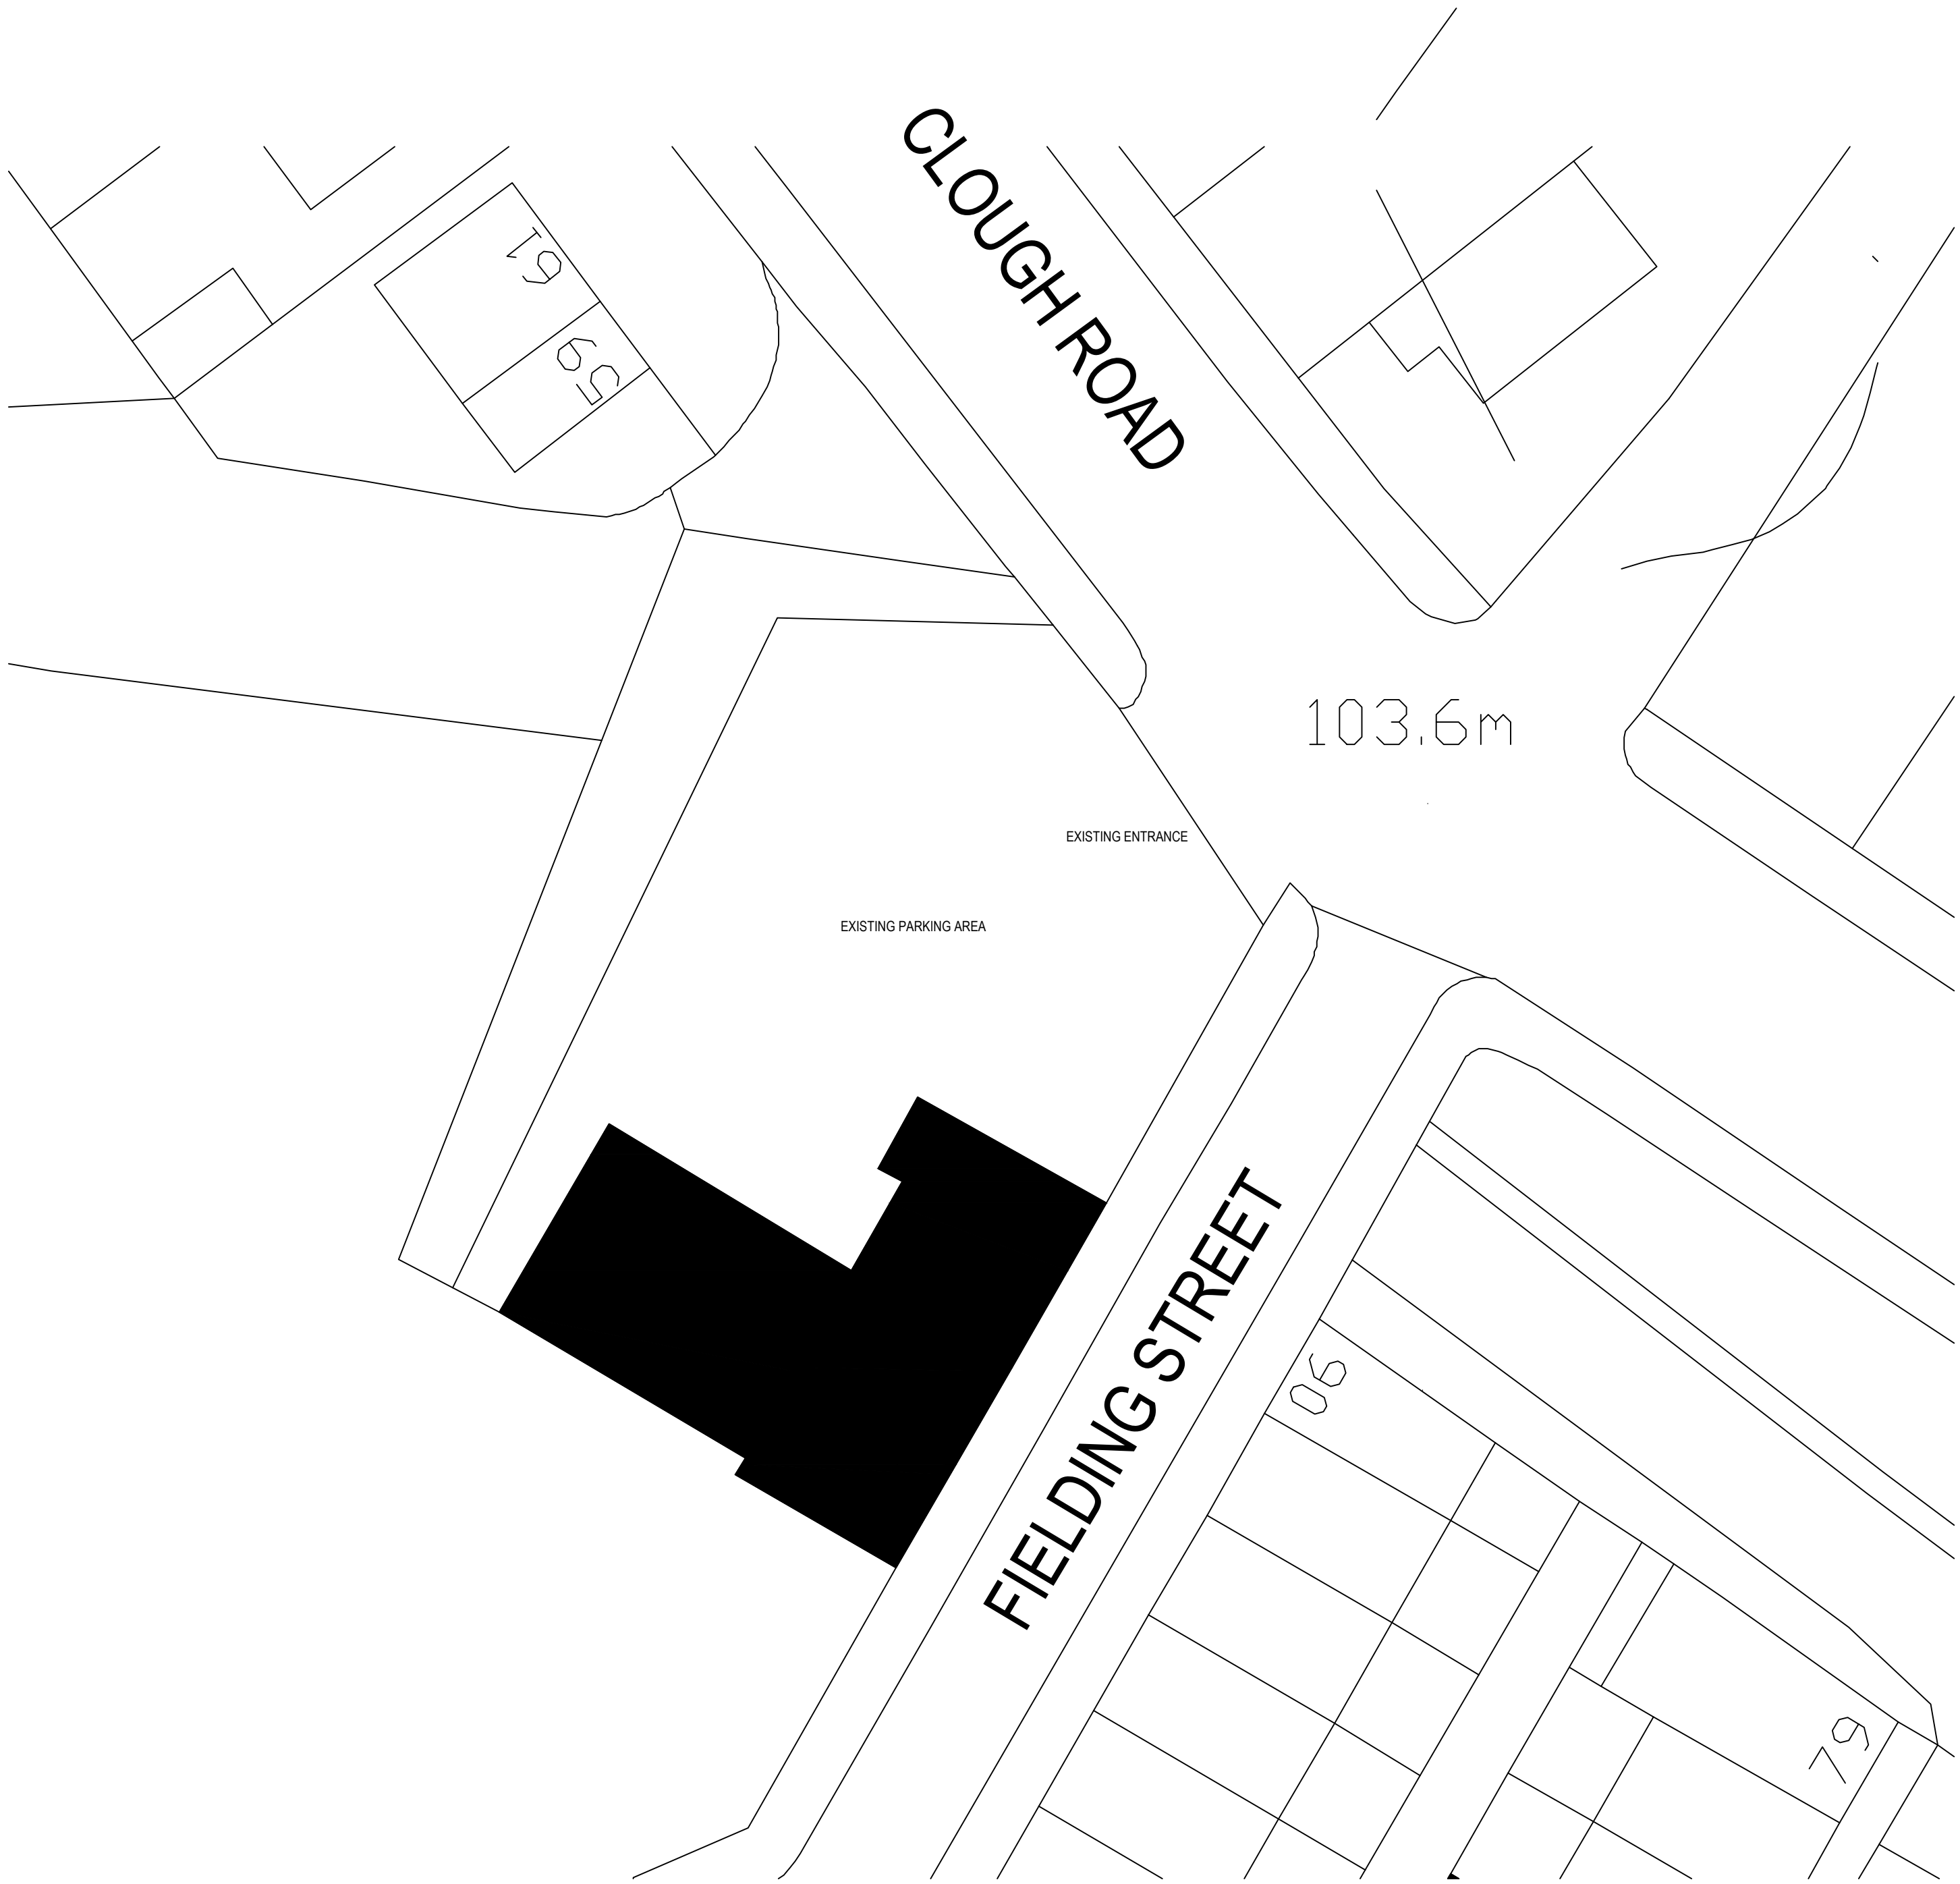

EXISTING SITE PLAN

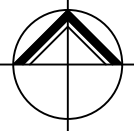

**NORTHERN
DESIGN
OLDHAM**
Chartered Architects

17 STATION LANE
GROTTON
OLDHAM
OL4 5QY
TELEPHONE 07753859616

CLIENT
CRISTIAN VRAJITORU

PROJECT
PROPOSED APARTMENTS
FIELDING STREET
MIDDLETON

DRAWING TITLE
EXISTING SITE PLAN 4NO 1 BED
APARTMENTS

Rev.	Notes	Date	Drawn

SCALE1:200 AT A101.24A.D.

PROJECT No.	DRAWING No.	Rev.
2410	01	