




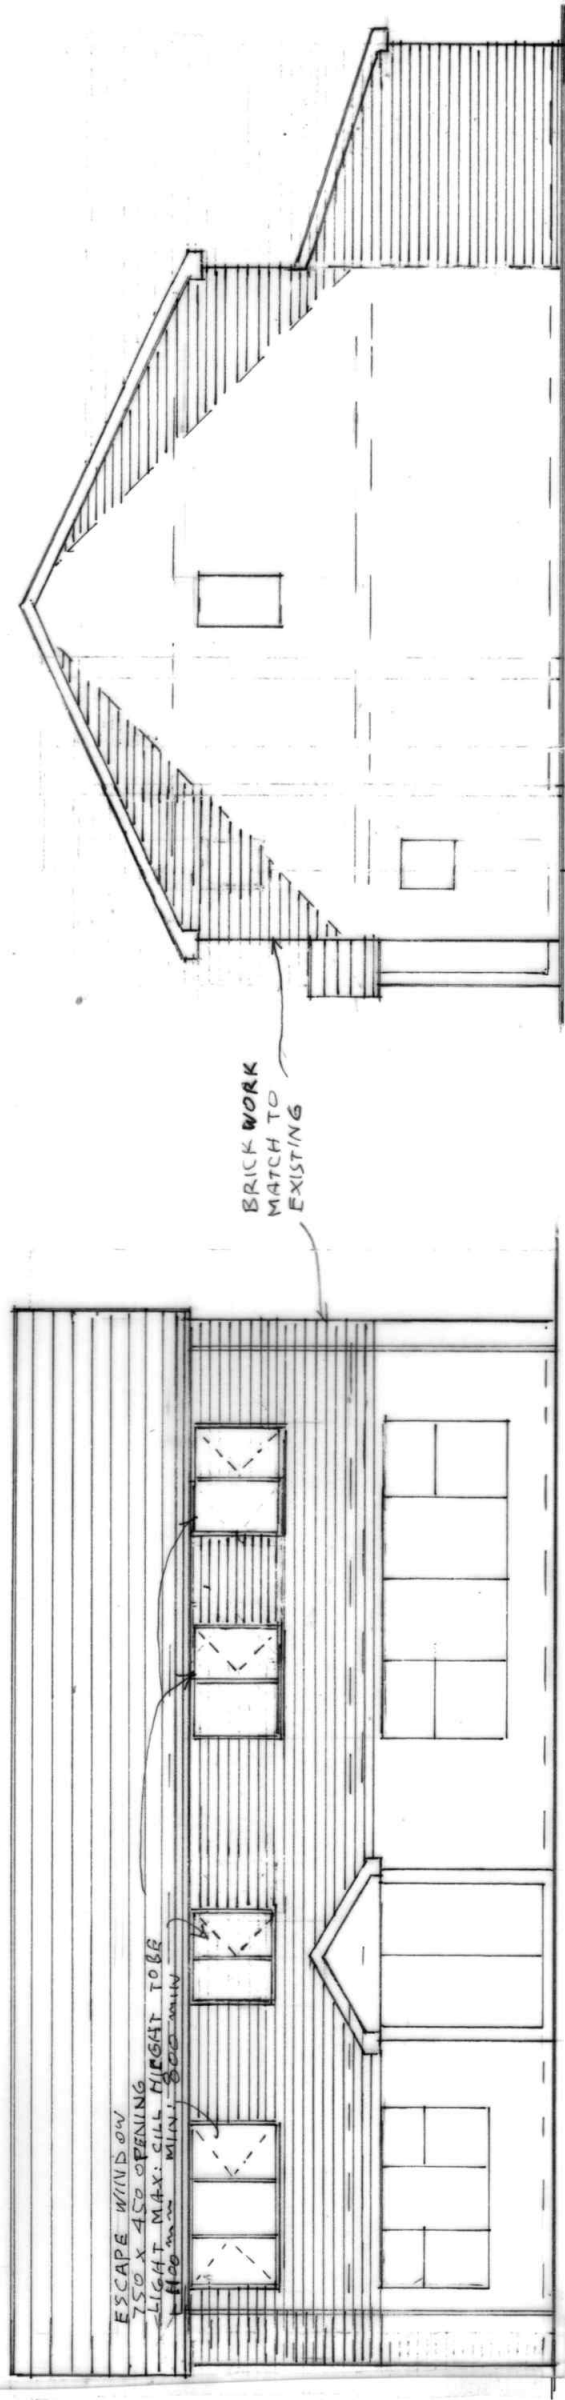

REAR ELEVATION  
(PROPOSED)

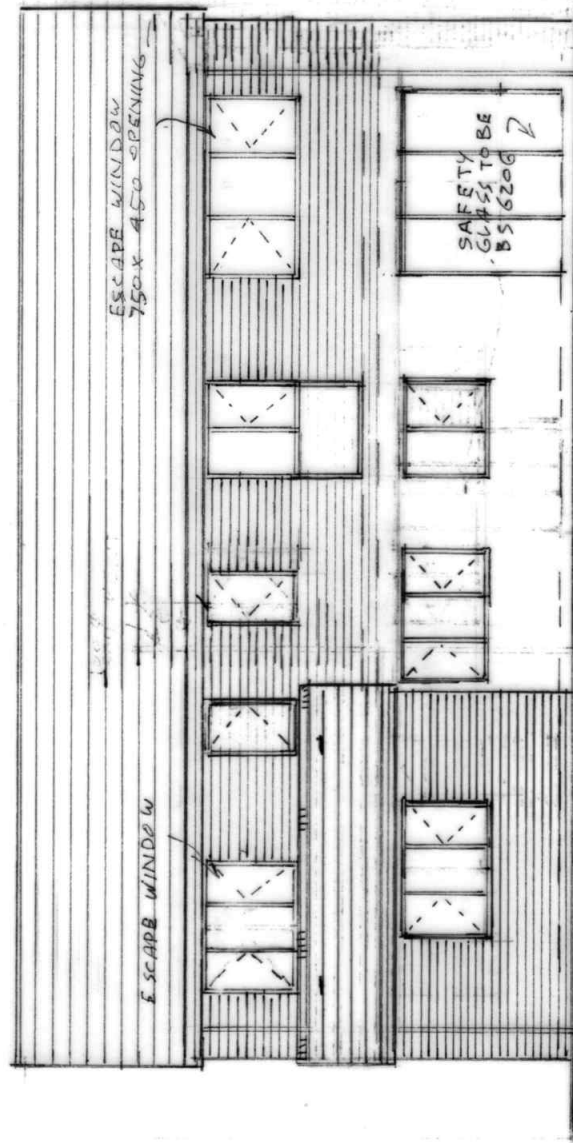

REAR ELEVATION  
(PROPOSED)

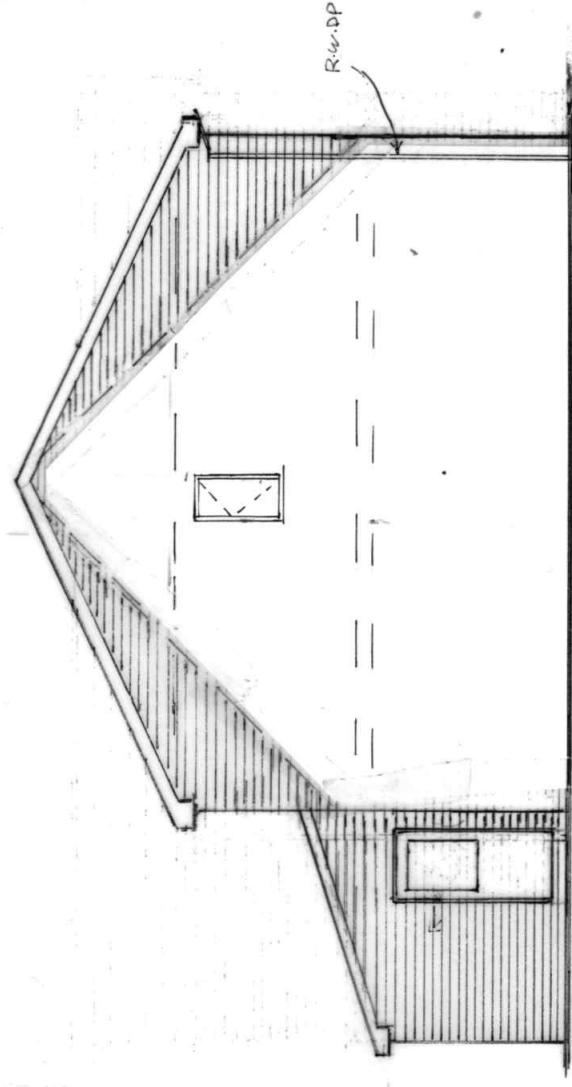

SIDE ELEVATION  
(PROPOSED)

BUILDING DESIGN SERVICES

M. FAROOQ

418 Bury Road Rochdale OL11 5EU.

Tel: 01706 712231 Mob: 07967605763

PROPOSED FIRST FLOOR AND SINGLE STOREY REAR  
EXTENSION AT 61 KING STREET SOUTH  
ROCHDALE OL113TR

For: MR & Mrs AMJAD MAHMOOD

Elevation

Scale 1:100

2267/4