



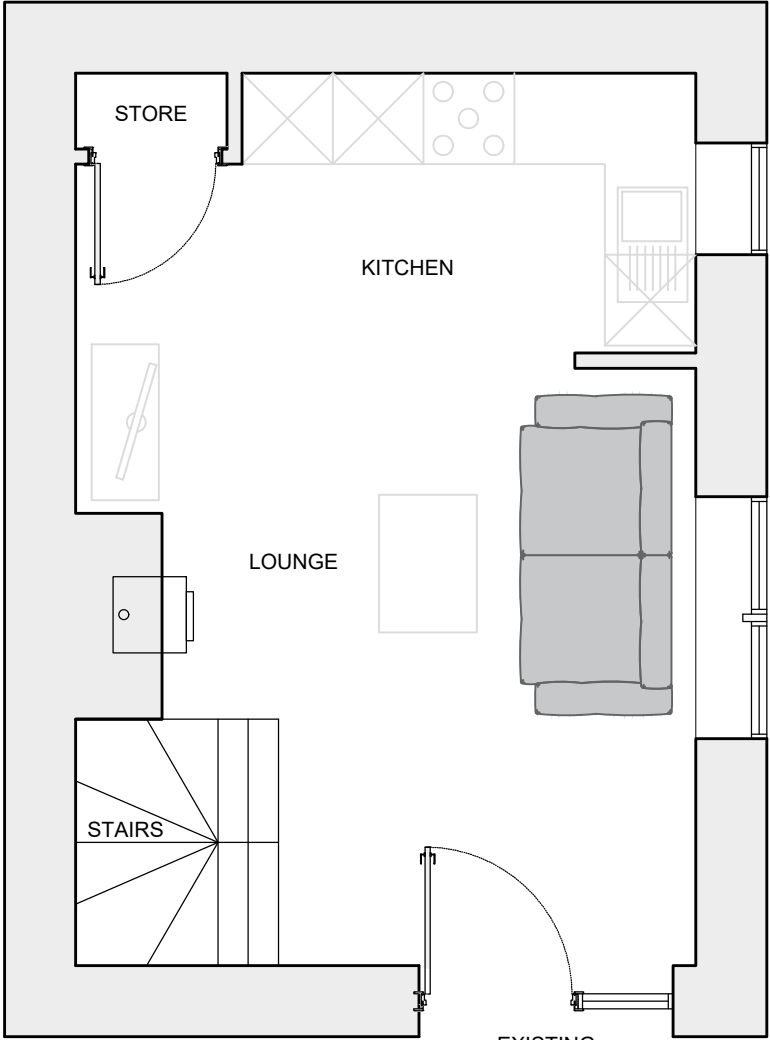

EXISTING GROUND FLOOR PLAN
Scale 1:50

EXISTING
ENTRANCE / EXIT

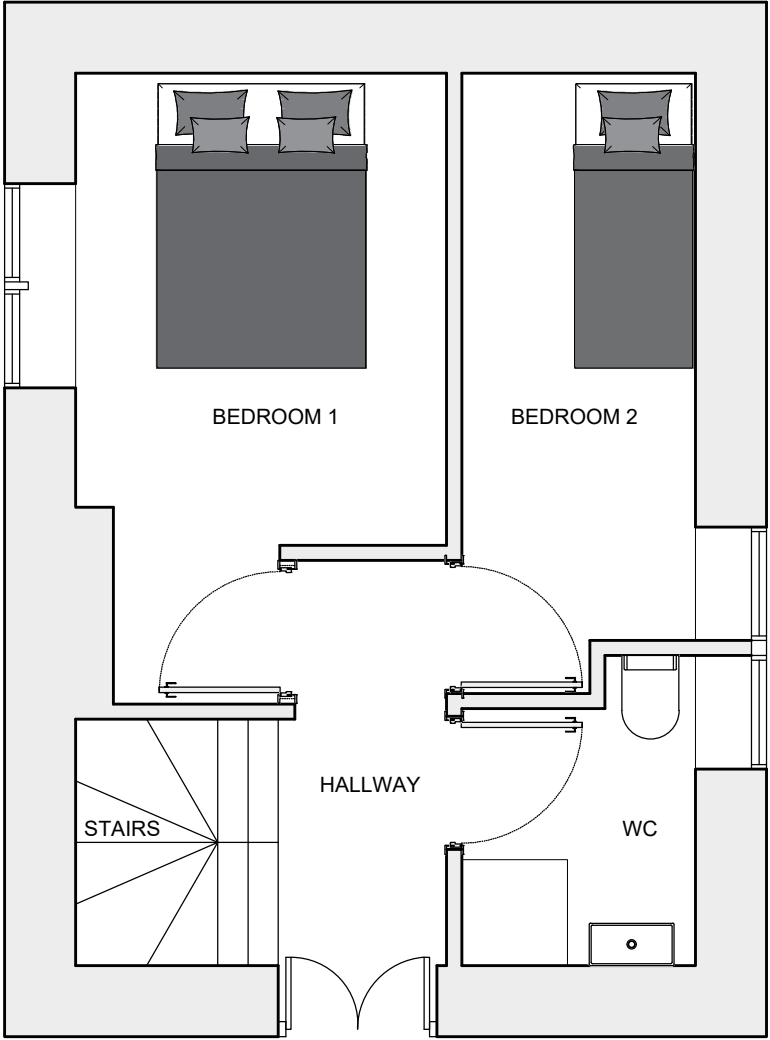

EXISTING FIRST FLOOR PLAN
Scale 1:50

NO ACCESS
WINDOW

PLEASE NOTE

1. DO NOT scale from this drawing, use figured dimensions only.

2. All dimensions to be checked on site by the contractor.

3. Please report any discrepancies to JHA Ltd immediately.

4. All setting out dimensions are approximate. To be marked out on site for approval by JHA Ltd prior to construction.

NOTES:

Ref	Date	Revision	Initial
*	**/**/**	Description of Revision	***

Project / Client:

PROPOSED BUILDING ALTERATION
ROCHDALE ROAD
MILNROW
OL16 3NL

Issue:

PLANNING ISSUE

Drawing Title:

EXISTING FLOOR PLANS



JHA Pulmann,
18A Bridge Street
Milnrow, Rochdale,
OL16 3ND

T 01302 364565
E enquiries@j-h-a.co.uk
W www.j-h-a.co.uk

Scale:	1:50	Date:	APRIL 2025
Drawn By:	JW	Checked By:	JA
Drawing No:	M24/007/102	Sheet Size:	A3