




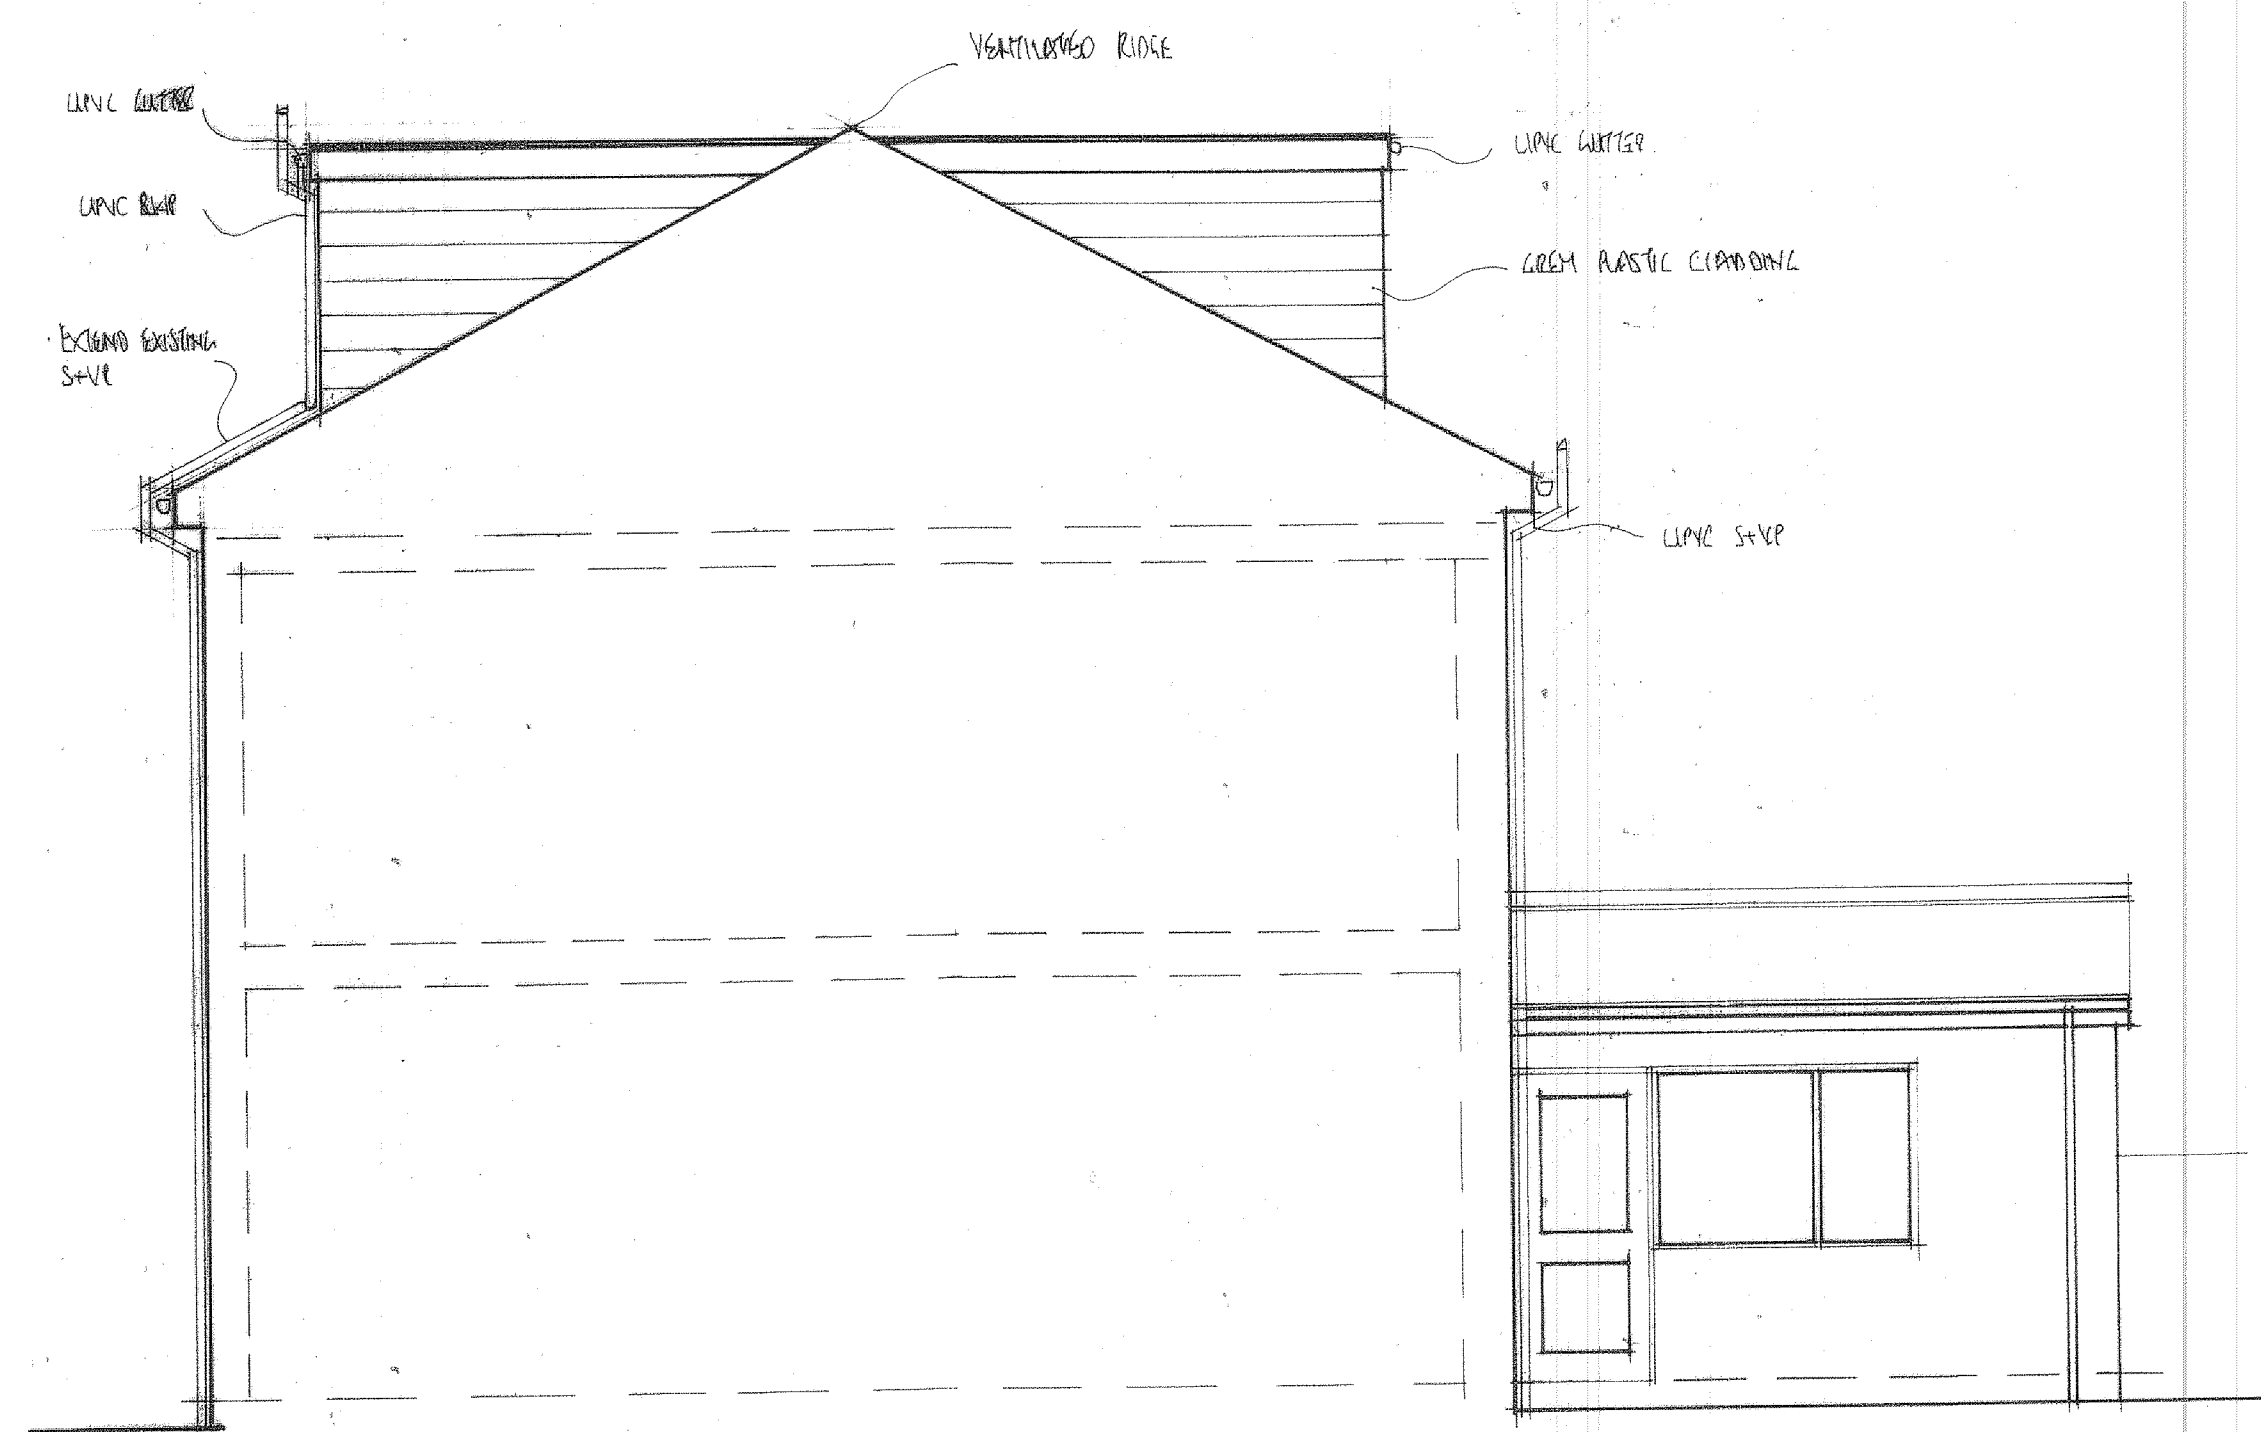

SIDE ELEVATION

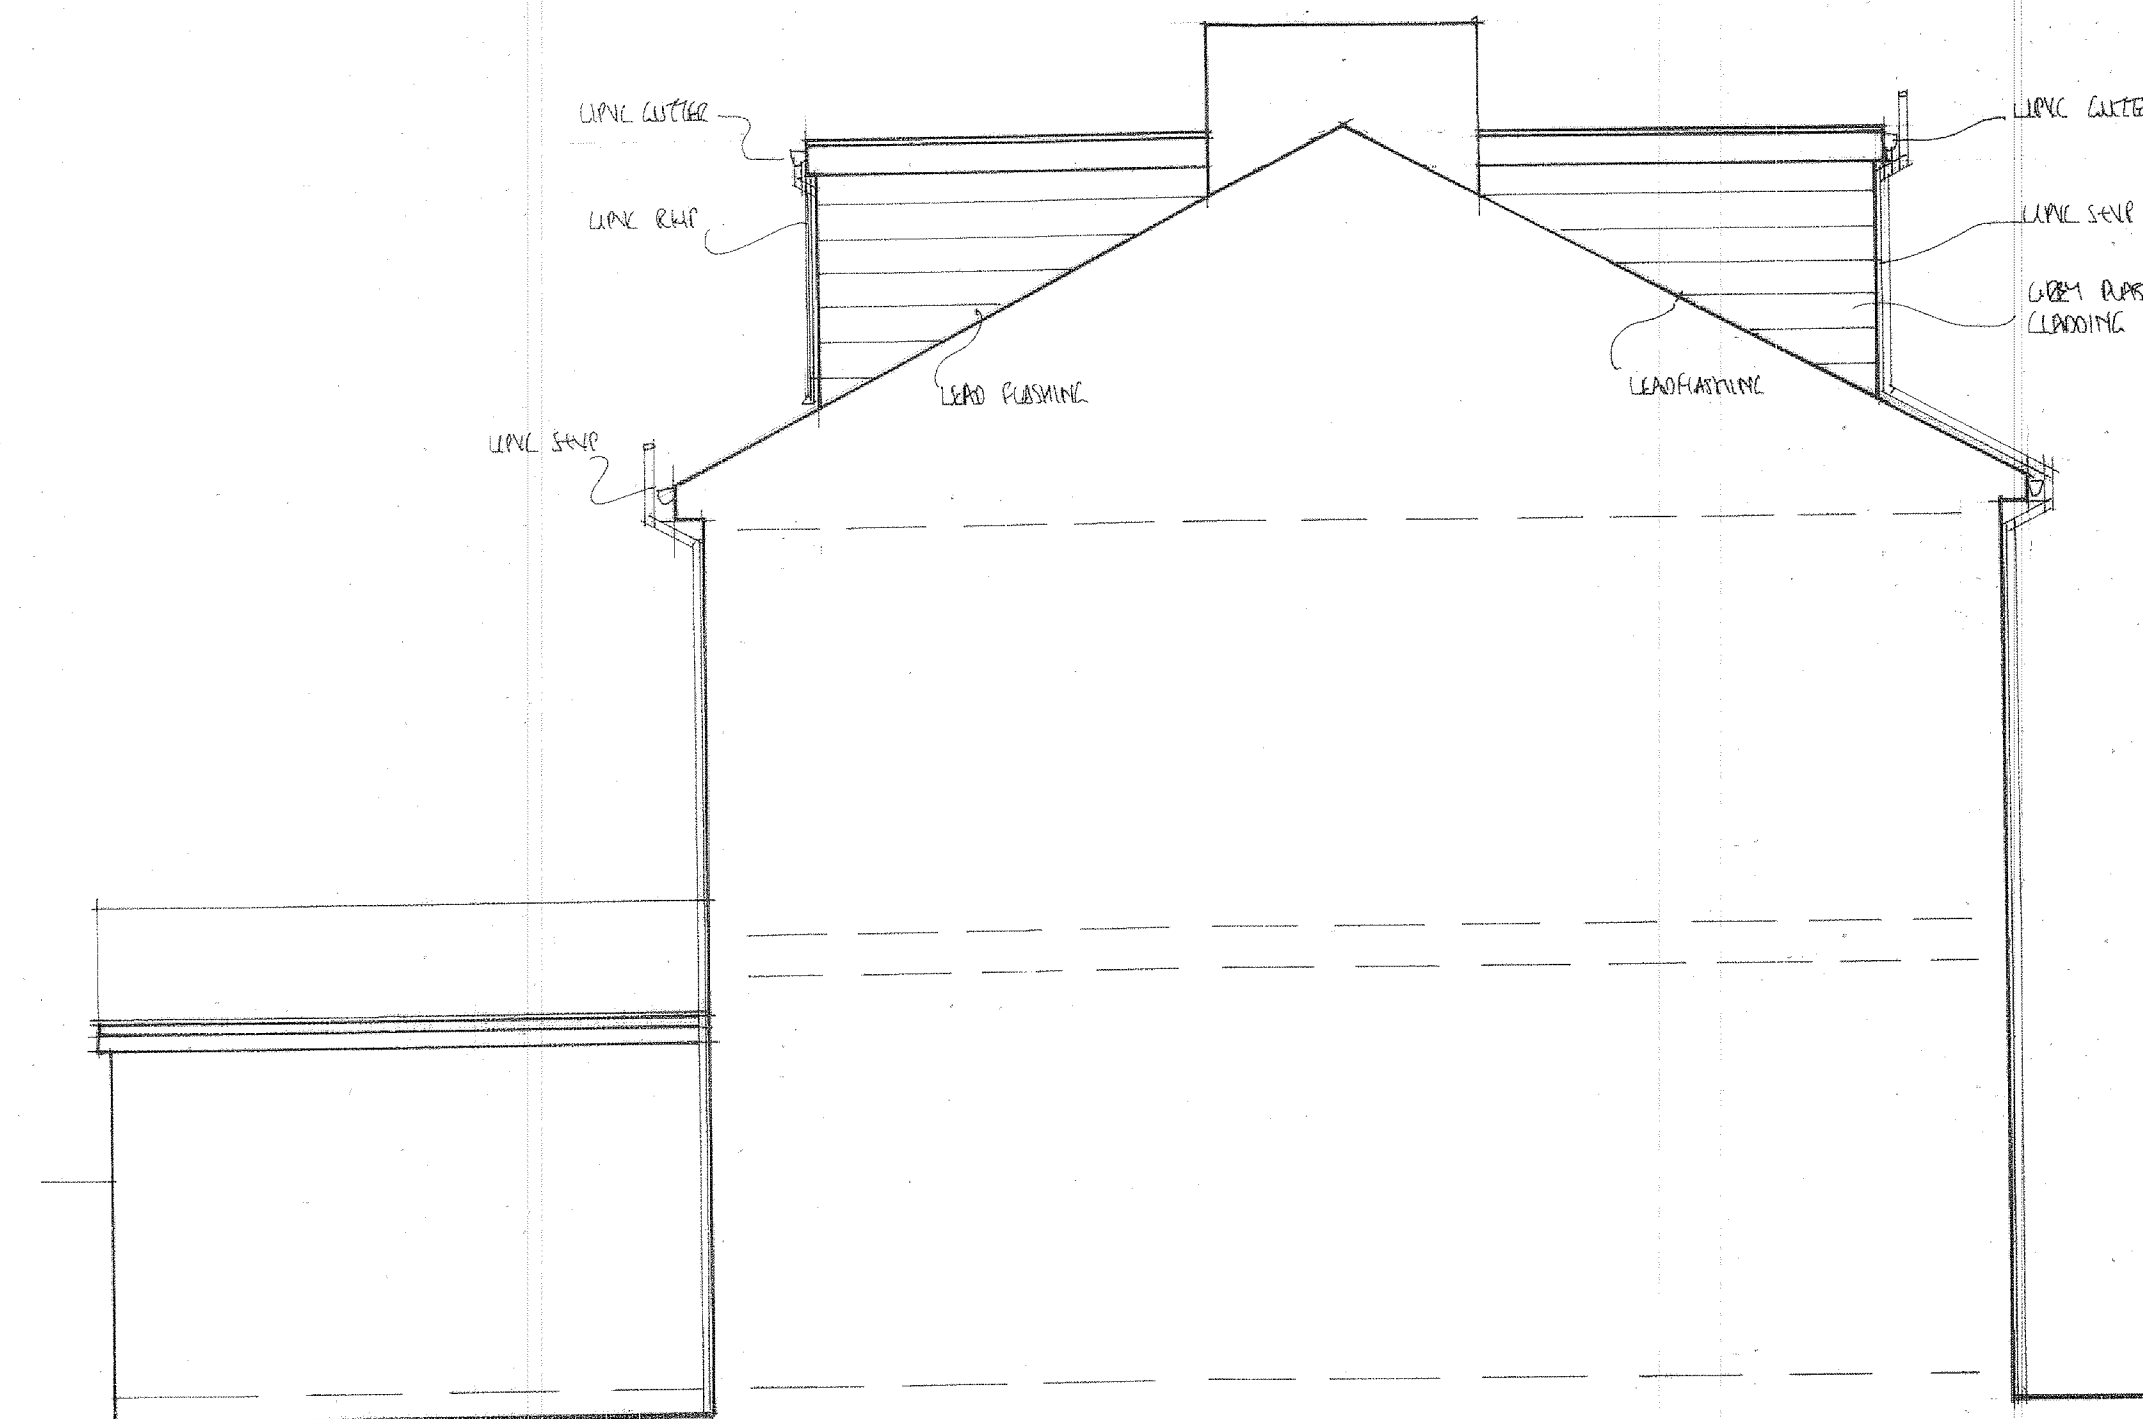


RETURN ELEVATION

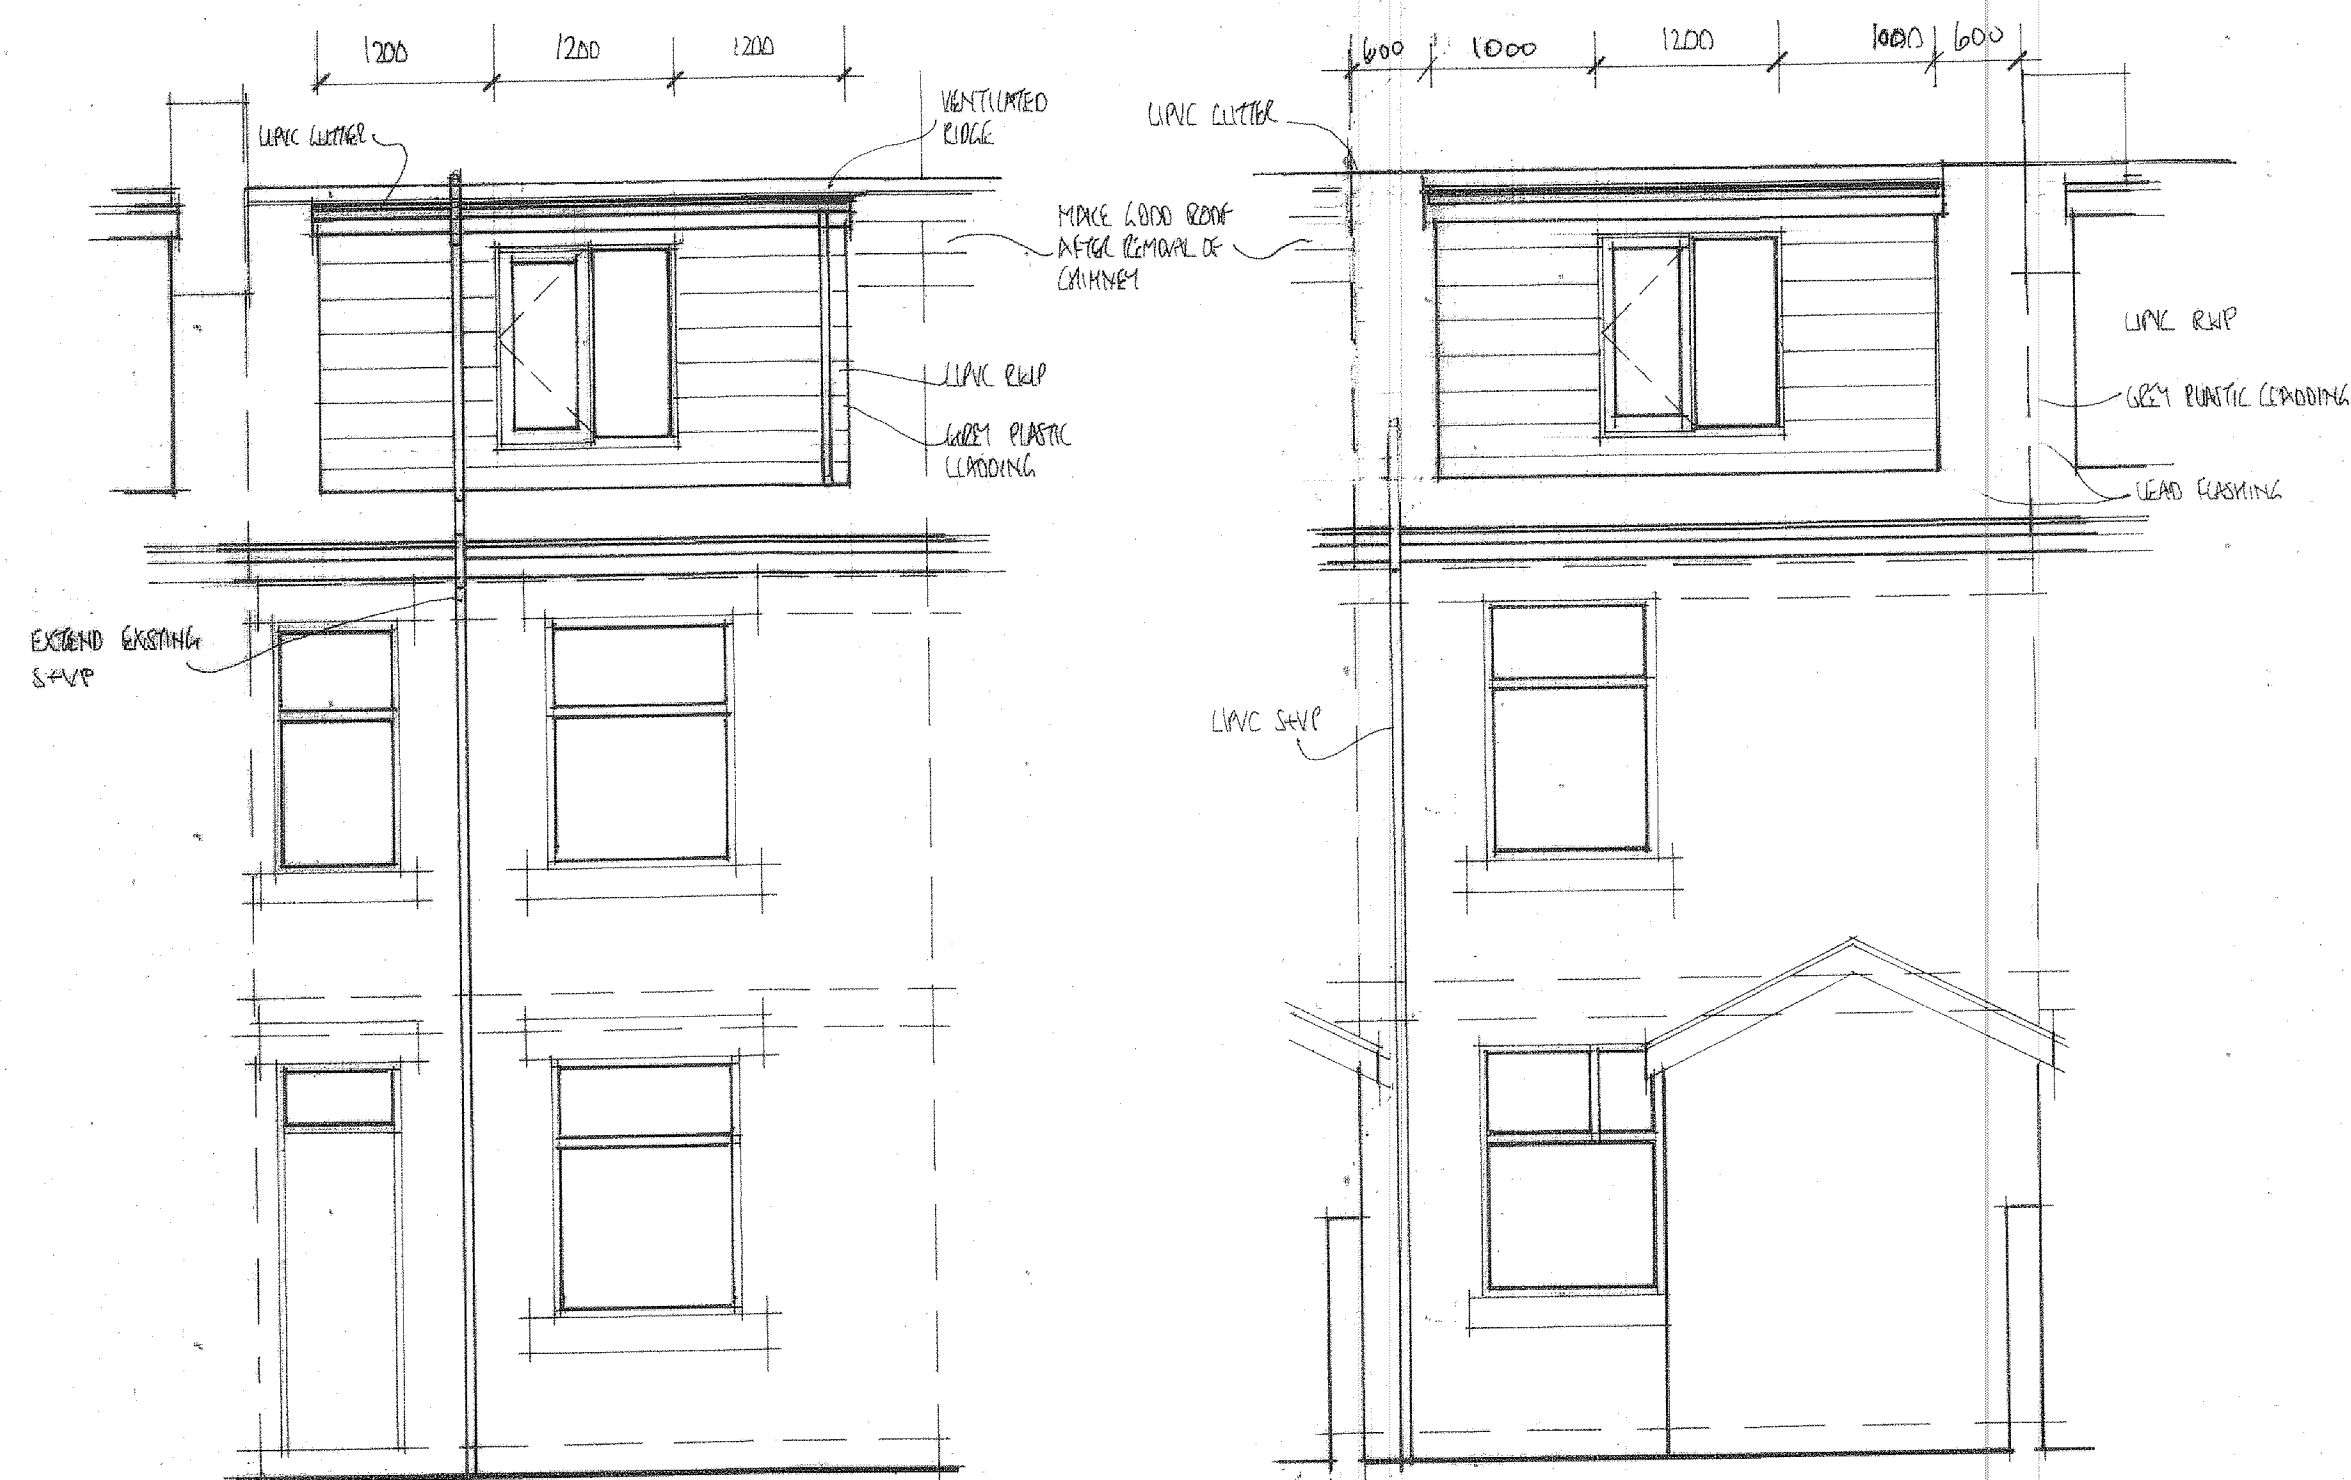

FRONT ELEVATION



REAR ELEVATION

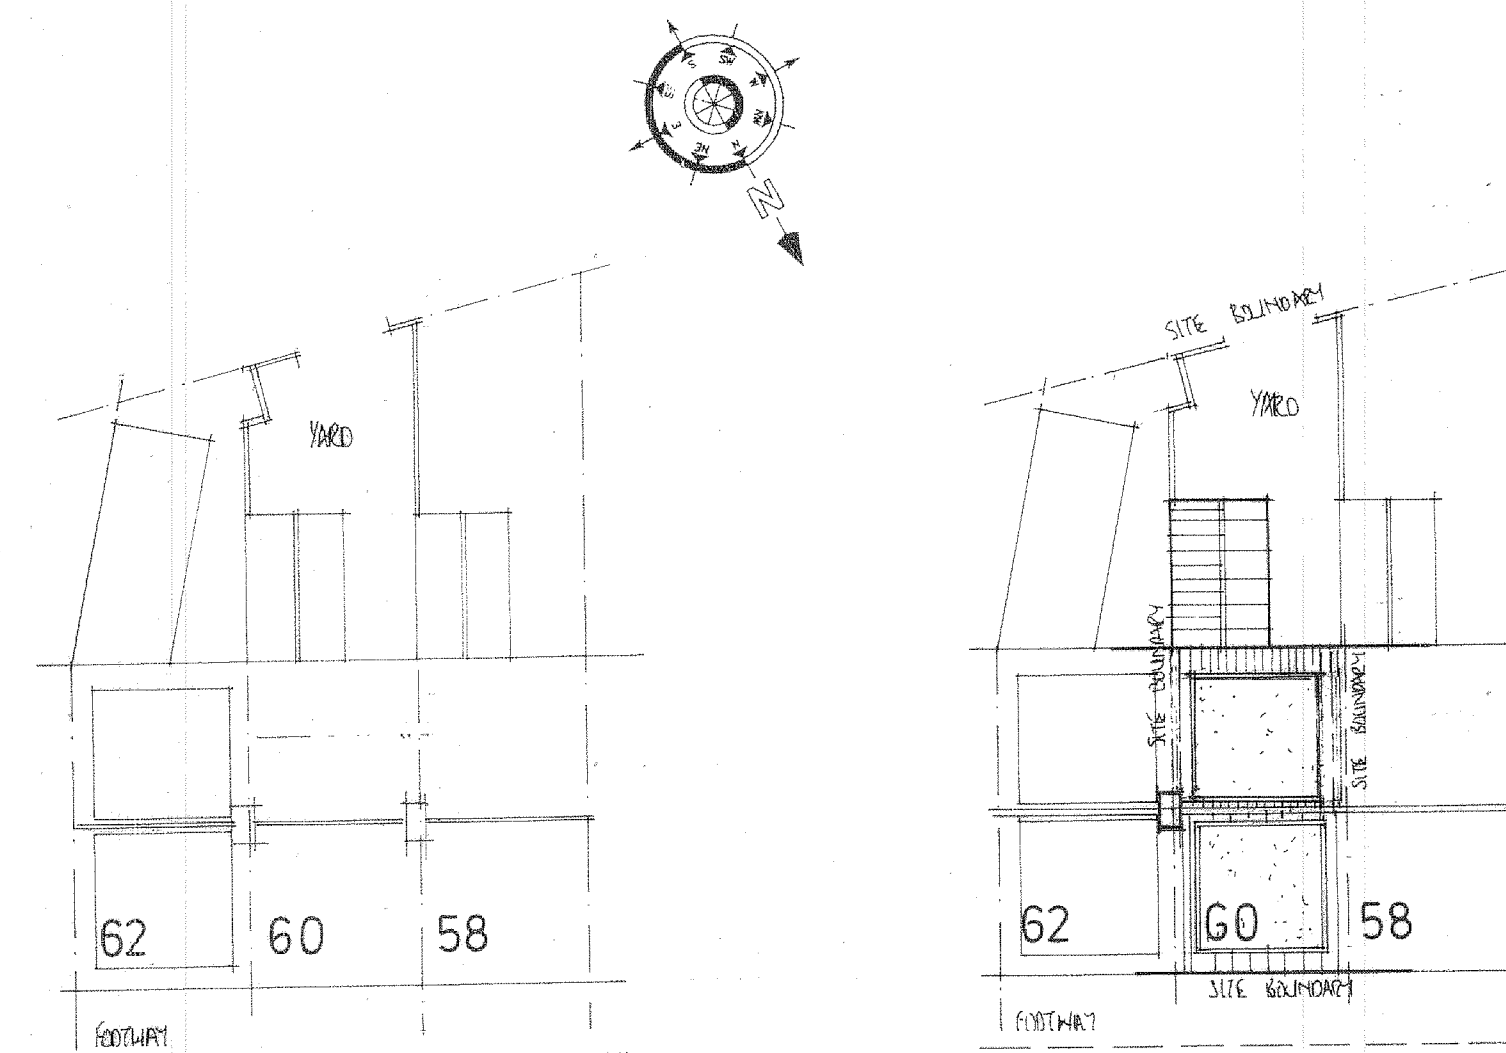

EXISTING ROOF AND SITE PLAN.

PROPOSED ROOF AND SITE PLAN.

SCALE 1:200 @A1

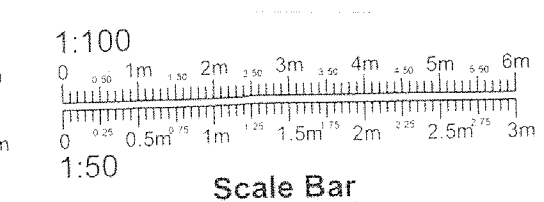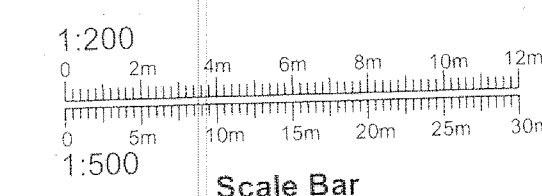

PROJECT
PROPOSED REAR FIRST FLOOR
BATHROOM EXTENSION.
DRAWING TITLE
EXISTING ELEVATIONS.
CLIENT
MR. L. HASSAN.
ADDRESS
60, OSWALD STREET,
ROCHDALE. OL16 2LA.
SCALE
SCALE 1:50@A1
DRAWING No
CL 12235830/11.

DATE
DEC 2023.