



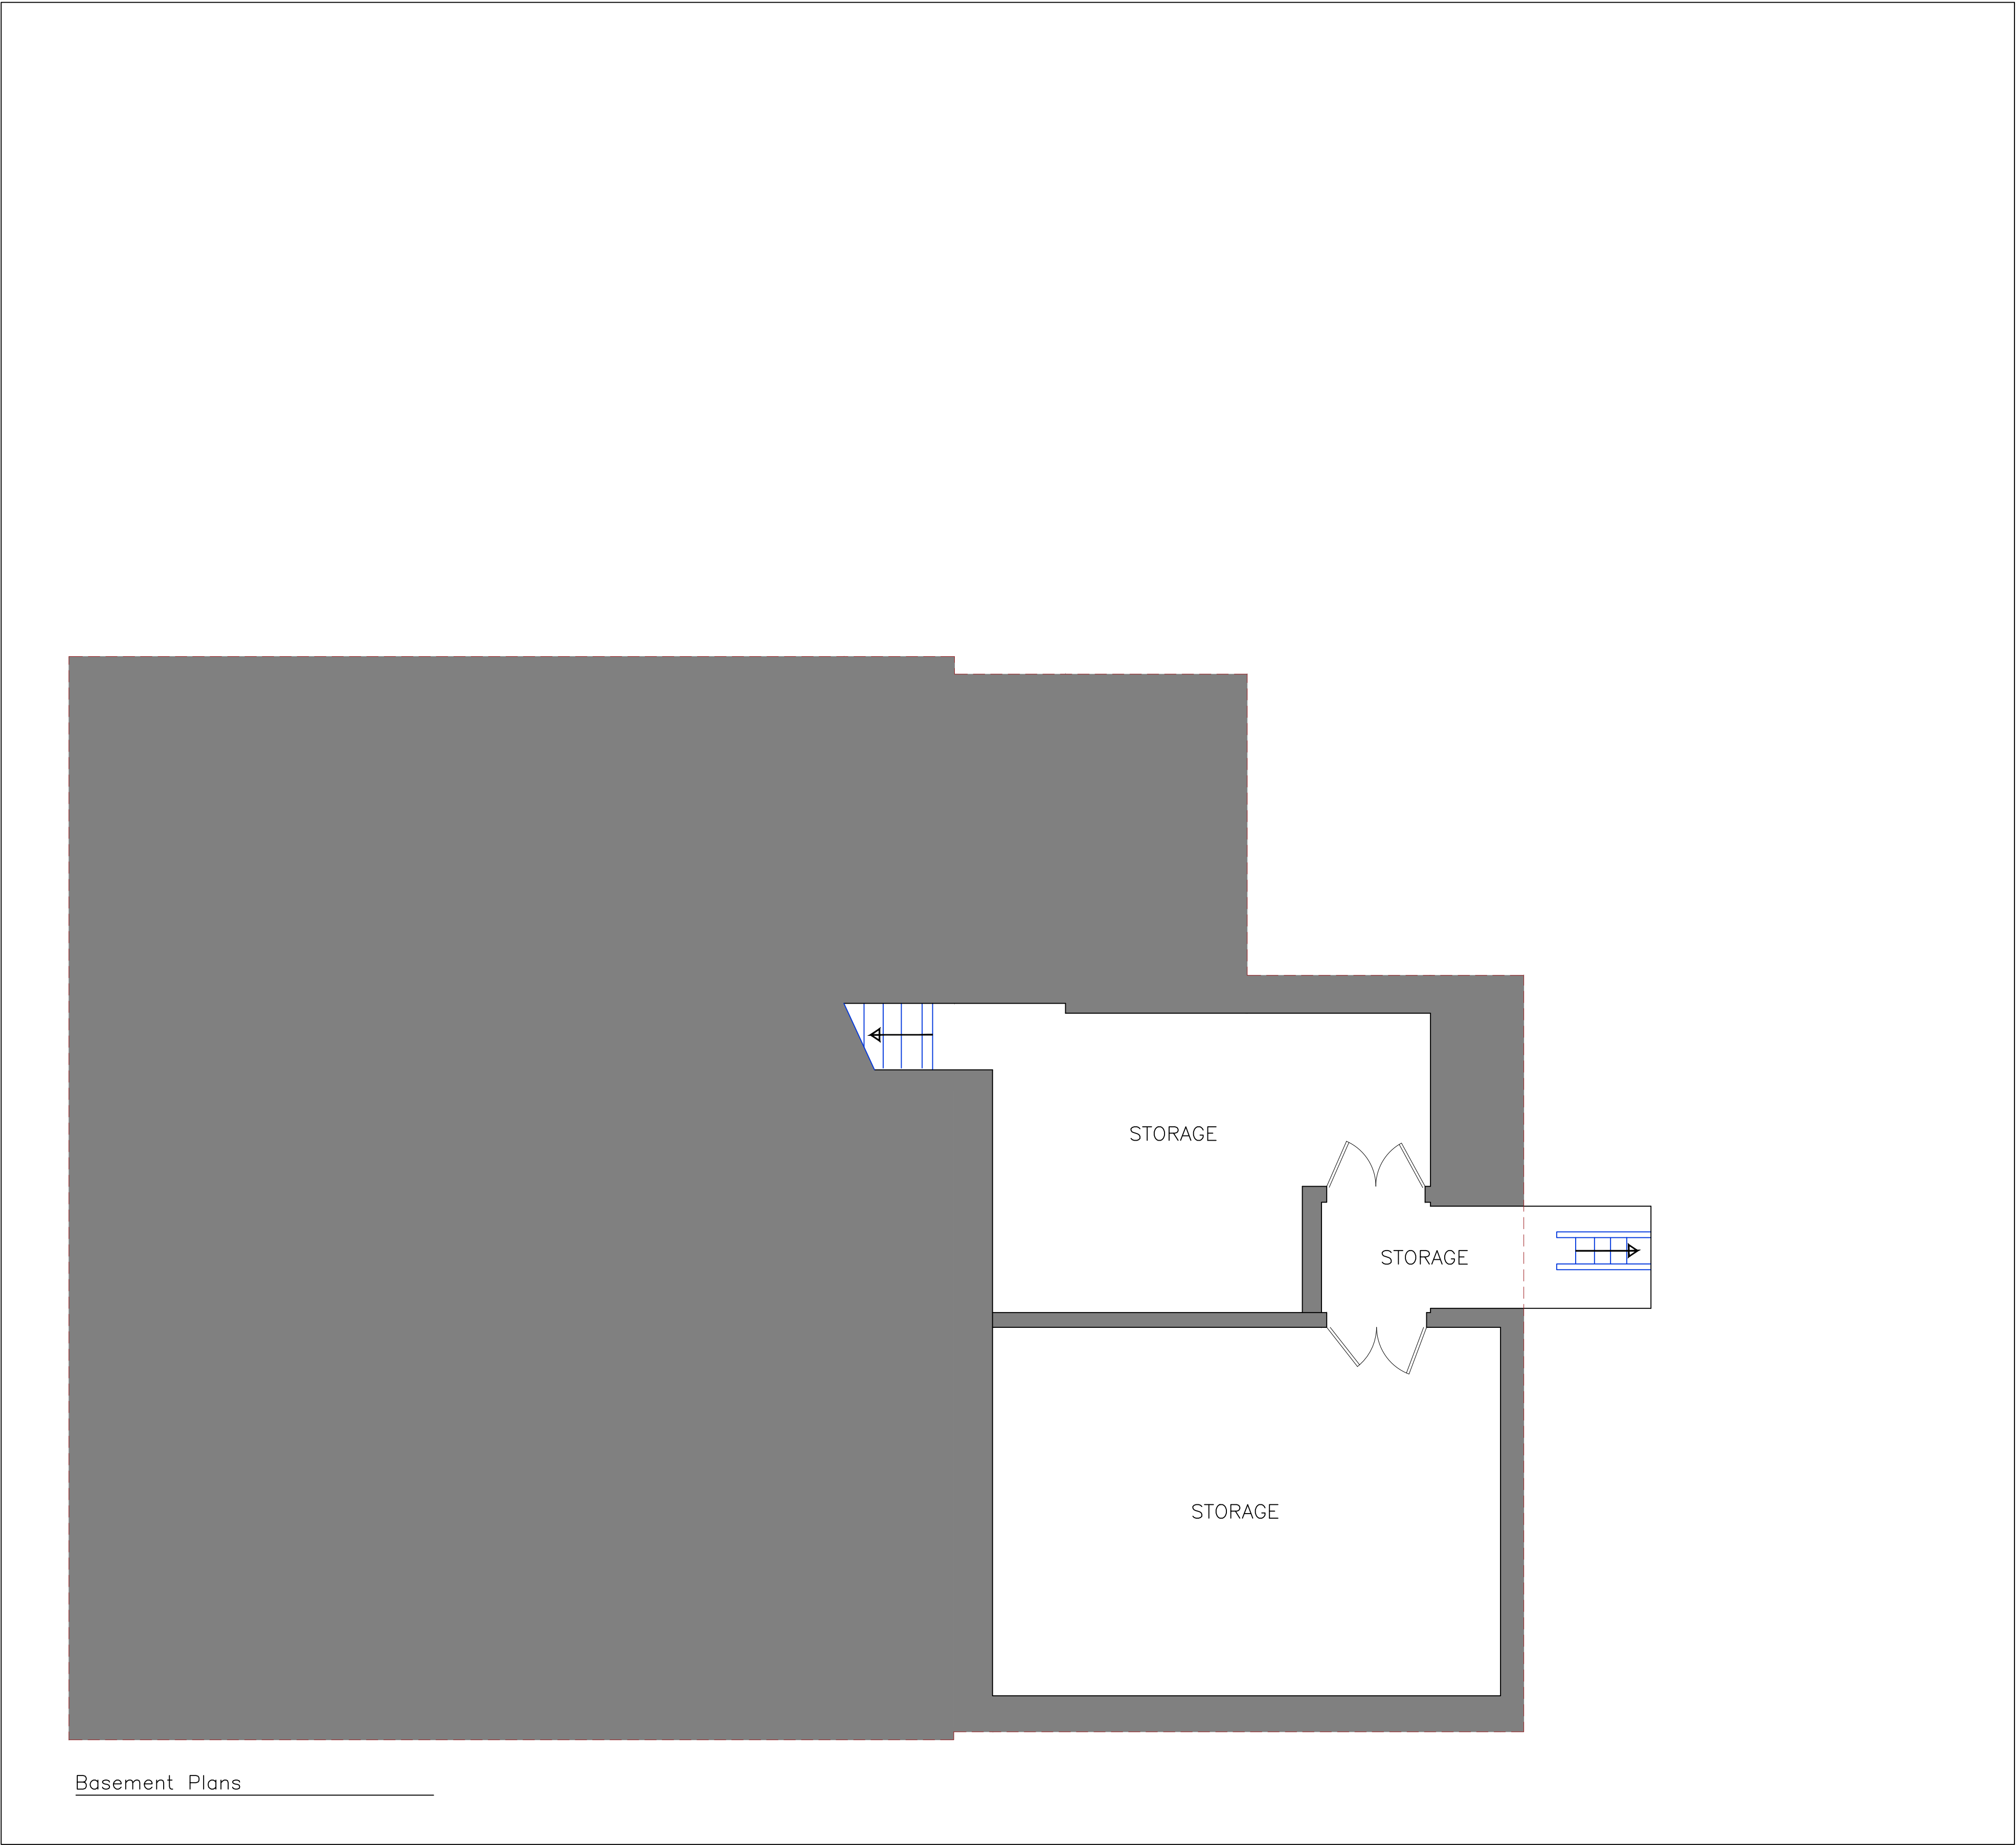

Basement Plans

 

This design and drawing is the **copyright of CA+D designs** an must not be re-produced by others in any form whatsoever without written consent. Issue of this drawing does not impact any real or implied copyright license.

THESE ARE NOT CONSTRUCTION DRAWINGS, DO NOT SCALE FROM THIS DRAWING FOR CONSTRUCTION. ALL PROVIDED MEASUREMENTS ARE INDICATIVE AND SHOULD ALWAYS BE CHECKED PRIOR TO A CONTRACTOR STARTING WORK ON THE PROJECT.

THESE DRAWINGS HAVE BEEN PREPARED FOR PLANNING PERMISSION/ BUILDING REGULATION PURPOSES ONLY

IF IN DOUBT **CONTACT THE ARCHITECT.**

This drawing is to be read in conjunction with all relevant drawings and information, inclusive of Building regulations specification and Structural Engineers drawings.

The main contractor/builder is to interpret the requirements in relationship to the site conditions encountered and as agreed with the Building Control officer. It is the contractors obligation to ensure all work is to be completed in accordance with Building Regulations.

All dimensions and sizes to be verified on site prior to the purchase or manufacture of any elements

Any discrepancies to be reported to the client/project manager

R6		
R5		
R4		
R3		
R2	16/8/22	Issue for Planning
R1	16/8/22	Issue for Client approval
Rev:	Date	Description
Issued for: Planning		
Location: 142 Wood Street Middleton Manchester M24 4BB		
Project: Change of use		
Drawing Title: Existing Basement Floor Plans		

architect
MICHAEL CUMMINGS
Innovative | Affordable | Architects

Address

Moss House, Moss Lane
Altrincham, WA15 8GZ

Tel

07954 344 871

Email

mike@cummingsarchitect.com

Website

www.cummingsarchitect.com

Drawing No: 001	Date: 16/8/2022
Project No: 1278	Scale: 1:50@A1
Drawn: NP	Checked: MC




Ground Floor Plans / Site Plan

FRONT ELEVATION

NO BOUNDARY FENCE

NO BOUNDARY FENCE

 

This design and drawing is the **copyright of CA+D designs** an must not be re-produced by others in any form whatsoever without written consent. Issue of this drawing does not impact any real or implied copyright license.

THESE ARE NOT CONSTRUCTION DRAWINGS, DO NOT SCALE FROM THIS DRAWING FOR CONSTRUCTION. ALL PROVIDED MEASUREMENTS ARE INDICATIVE AND SHOULD ALWAYS BE CHECKED PRIOR TO A CONTRACTOR STARTING WORK ON THE PROJECT.

THESE DRAWINGS HAVE BEEN PREPARED FOR PLANNING PERMISSION/ BUILDING REGULATION PURPOSES ONLY

IF IN DOUBT **CONTACT THE ARCHITECT.**

This drawing is to be read in conjunction with all relevant drawings and information, inclusive of Building regulations specification and Structural Engineers drawings.

The main contractor/builder is to interpret the requirements in relationship to the site conditions encountered and as agreed with the Building Control officer. It is the contractors obligation to ensure all work is to be completed in accordance with Building Regulations.

All dimensions and sizes to be verified on site prior to the purchase or manufacture of any elements

Any discrepancies to be reported to the client/project manager



R6		
R5		
R4		
R3		
R2	16/8/22	Issue for Planning
R1	16/8/22	Issue for Client approval
Rev:	Date	Description

Issued for: Planning

Location:
142 Wood Street
Middleton
Manchester
M24 4BB

Project:
Change of use

Drawing Title:
Existing Ground Floor Plans / Site Plan





architect
MICHAEL CUMMINGS
Innovative | Affordable | Architects

Address Moss House, Moss Lane
Altrincham, WA15 8GZ
Tel 07504 344 871
Email m.c@cummingarchitect.com
Website www.cummingarchitect.com

Drawing No: 002 Date: 16/8/2022

Project No: 1278 Scale: 1:50@A1

Drawn: NP Checked: MC

 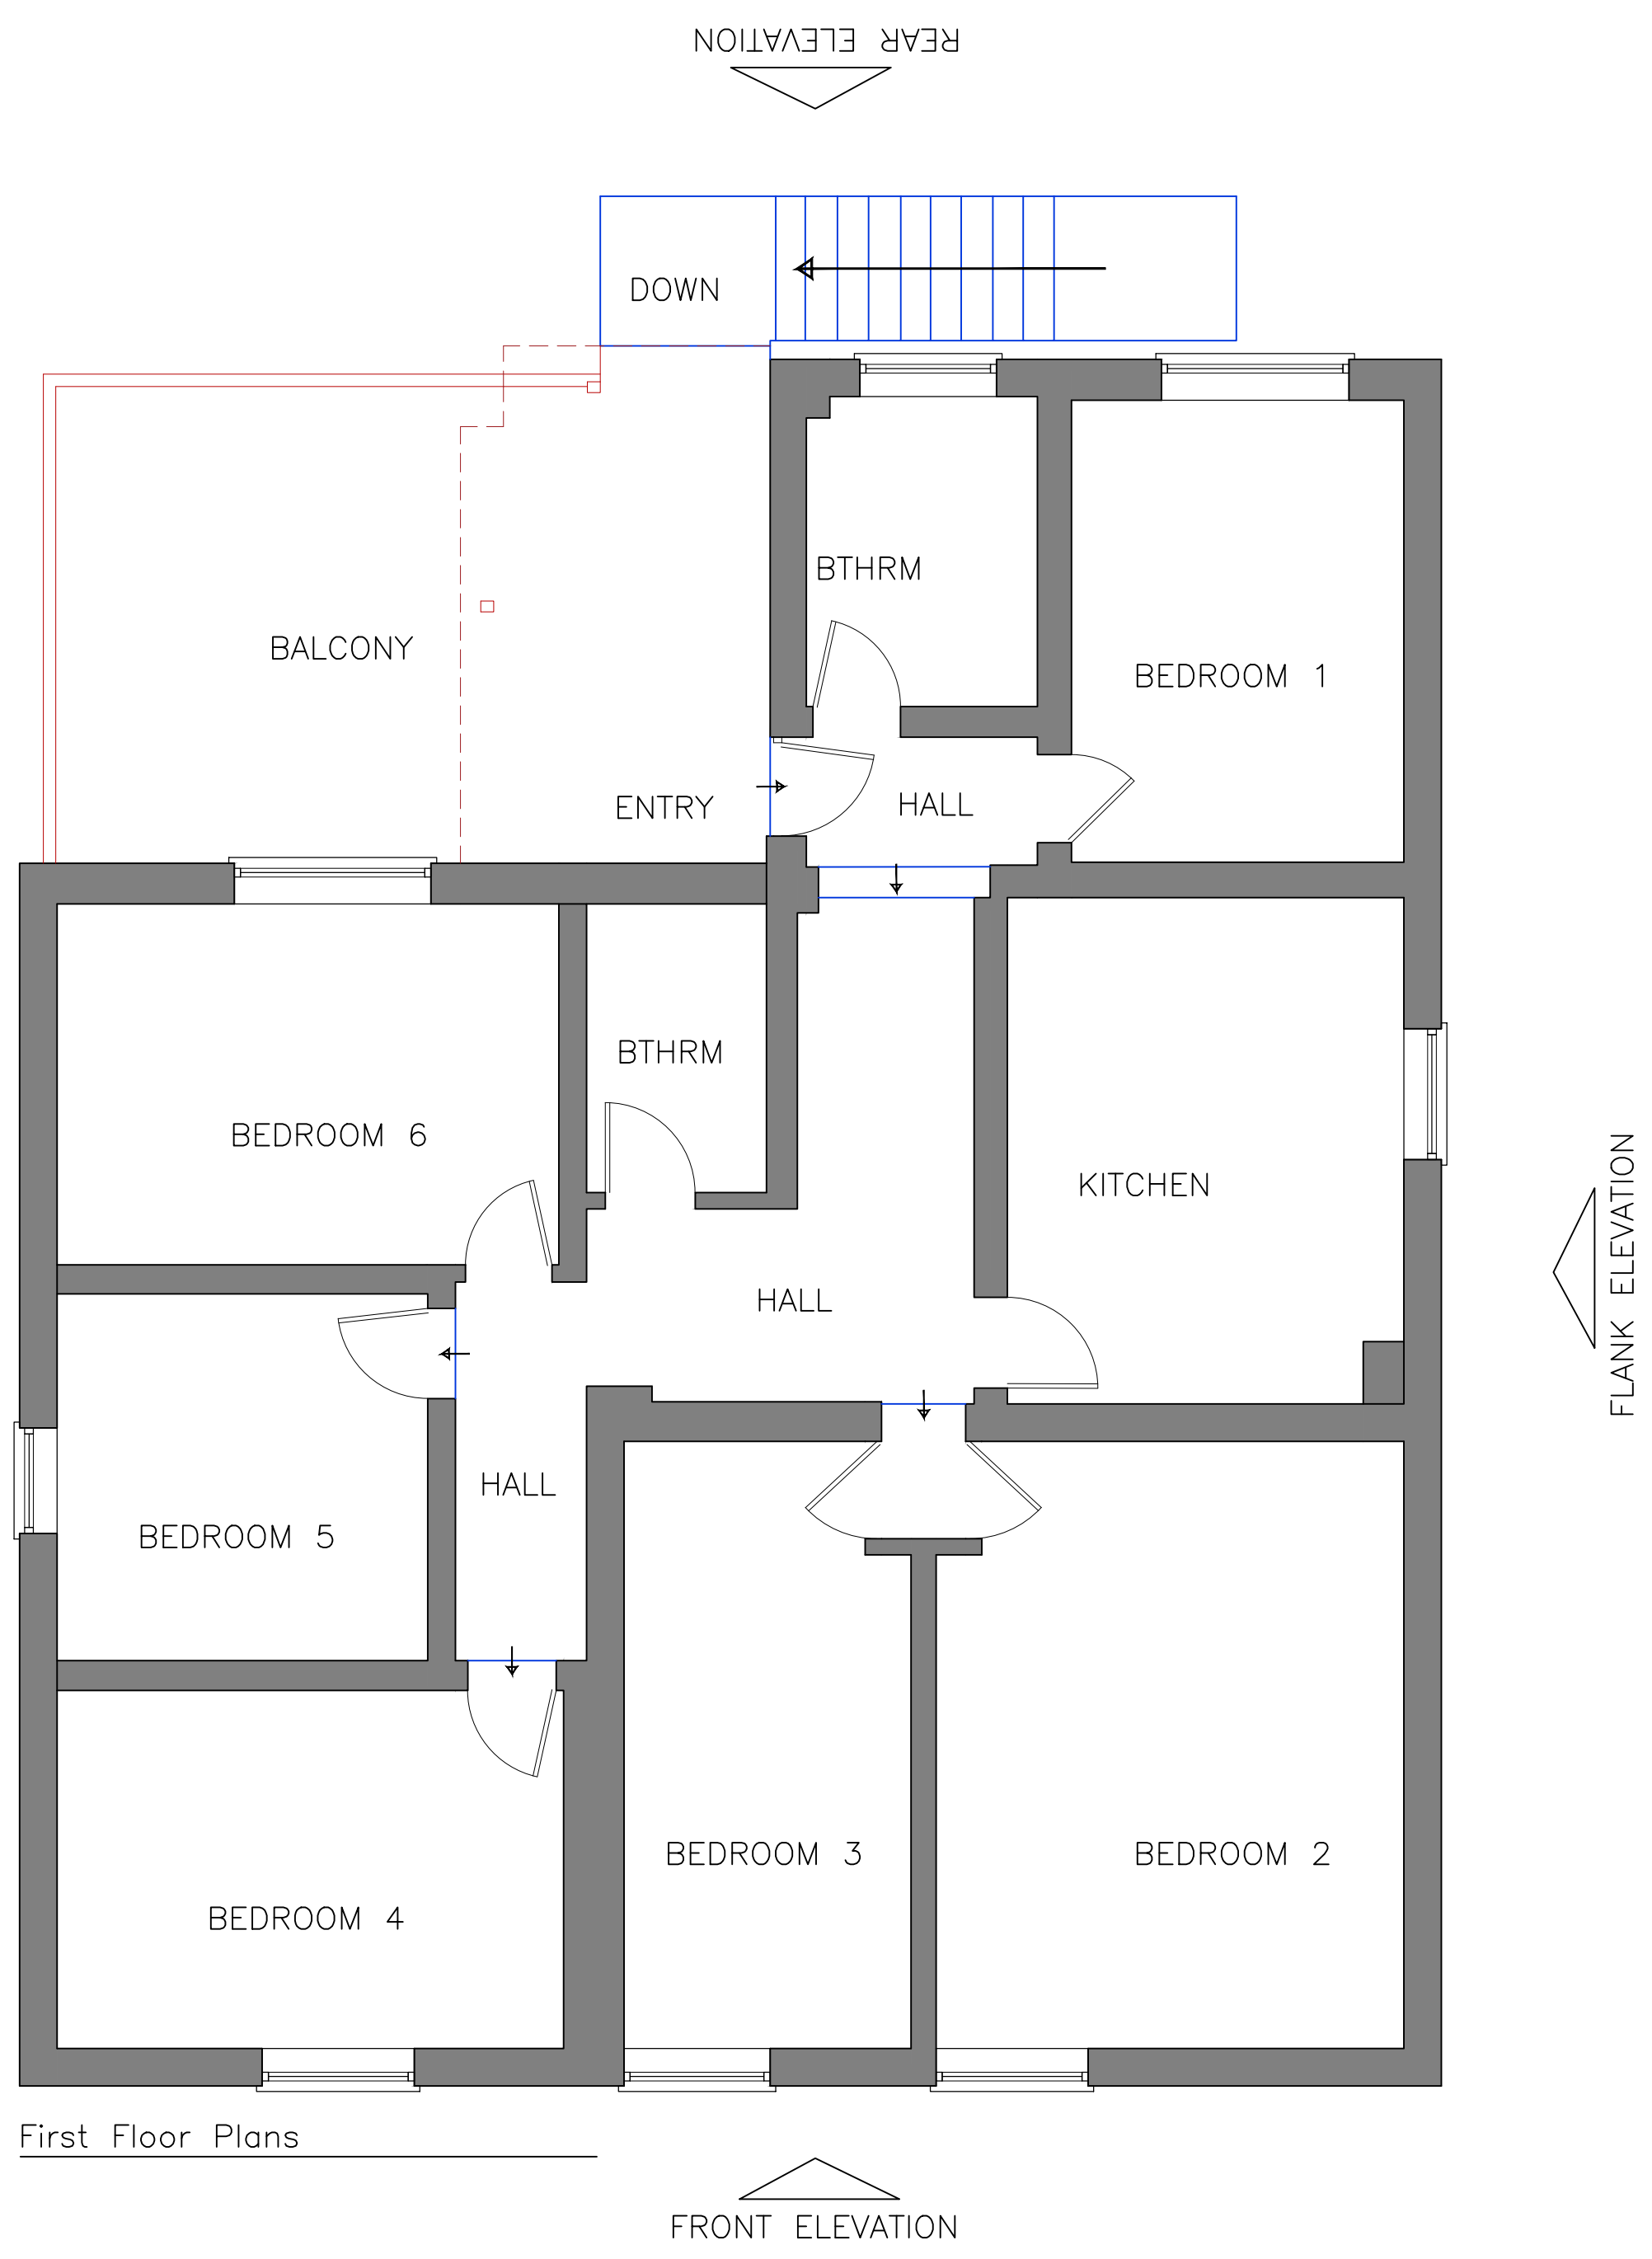

This design and drawing is the **copyright of CA+D designs** an must not be re-produced by others in any form whatsoever without written consent. Issue of this drawing does not impact any real or implied copyright license.

THESE ARE NOT CONSTRUCTION DRAWINGS, DO NOT SCALE FROM THIS DRAWING FOR CONSTRUCTION. ALL PROVIDED MEASUREMENTS ARE INDICATIVE AND SHOULD ALWAYS BE CHECKED PRIOR TO A CONTRACTOR STARTING WORK ON THE PROJECT.

THESE DRAWINGS HAVE BEEN PREPARED FOR PLANNING PERMISSION/ BUILDING REGULATION PURPOSES ONLY

IF IN DOUBT **CONTACT THE ARCHITECT.**

This drawing is to be read in conjunction with all relevant drawings and information, inclusive of Building regulations specification and Structural Engineers drawings.

The main contractor/builder is to interpret the requirements in relationship to the site conditions encountered and as agreed with the Building Control officer. It is the contractors obligation to ensure all work is to be completed in accordance with Building Regulations.

All dimensions and sizes to be verified on site prior to the purchase or manufacture of any elements

Any discrepancies to be reported to the client/project manager

R6		
R5		
R4		
R3		
R2	16/8/22	Issue for Planning
R1	16/8/22	Issue for Client approval
Rev:	Date	Description

Issued for: Planning

Location:
142 Wood Street
Middleton
Manchester
M24 4BB

Project:
Change of use

Drawing Title:
Existing First Floor Plans

architect
MICHAEL CUMMINGS
Innovative | Affordable | Architects

Address

Moss House, Moss Lane
Altrincham, WA15 8GZ

Tel

07904 344 871

Email

mike@cummingsarchitect.com

Website

www.cummingsarchitect.com

Drawing No: 003	Date: 16/8/2022
Project No: 1278	Scale: 1:50@A1
Drawn: NP	Checked: MC

This design and drawing is the **copyright of CA+D designs** an must not be re-produced by others in any form whatsoever without written consent. Issue of this drawing does not impact any real or implied copyright license.

THESE ARE NOT CONSTRUCTION DRAWINGS, DO NOT SCALE FROM THIS DRAWING FOR CONSTRUCTION. ALL PROVIDED MEASUREMENTS ARE INDICATIVE AND SHOULD ALWAYS BE CHECKED PRIOR TO A CONTRACTOR STARTING WORK ON THE PROJECT.

THESE DRAWINGS HAVE BEEN PREPARED FOR PLANNING PERMISSION/ BUILDING REGULATION PURPOSES ONLY


IF IN DOUBT CONTACT THE ARCHITECT.

This drawing is to be read in conjunction with all relevant drawings and information, inclusive of Building regulations specification and Structural Engineers drawings.

The main contractor/builder is to interpret the requirements in relationship to the site conditions encountered and as agreed with the Building Control officer. It is the contractors obligation to ensure all work is to be completed in accordance with Building Regulations.


All dimensions and sizes to be verified on site prior to the purchase or manufacture of any elements

Any discrepancies to be reported to the client/project manager

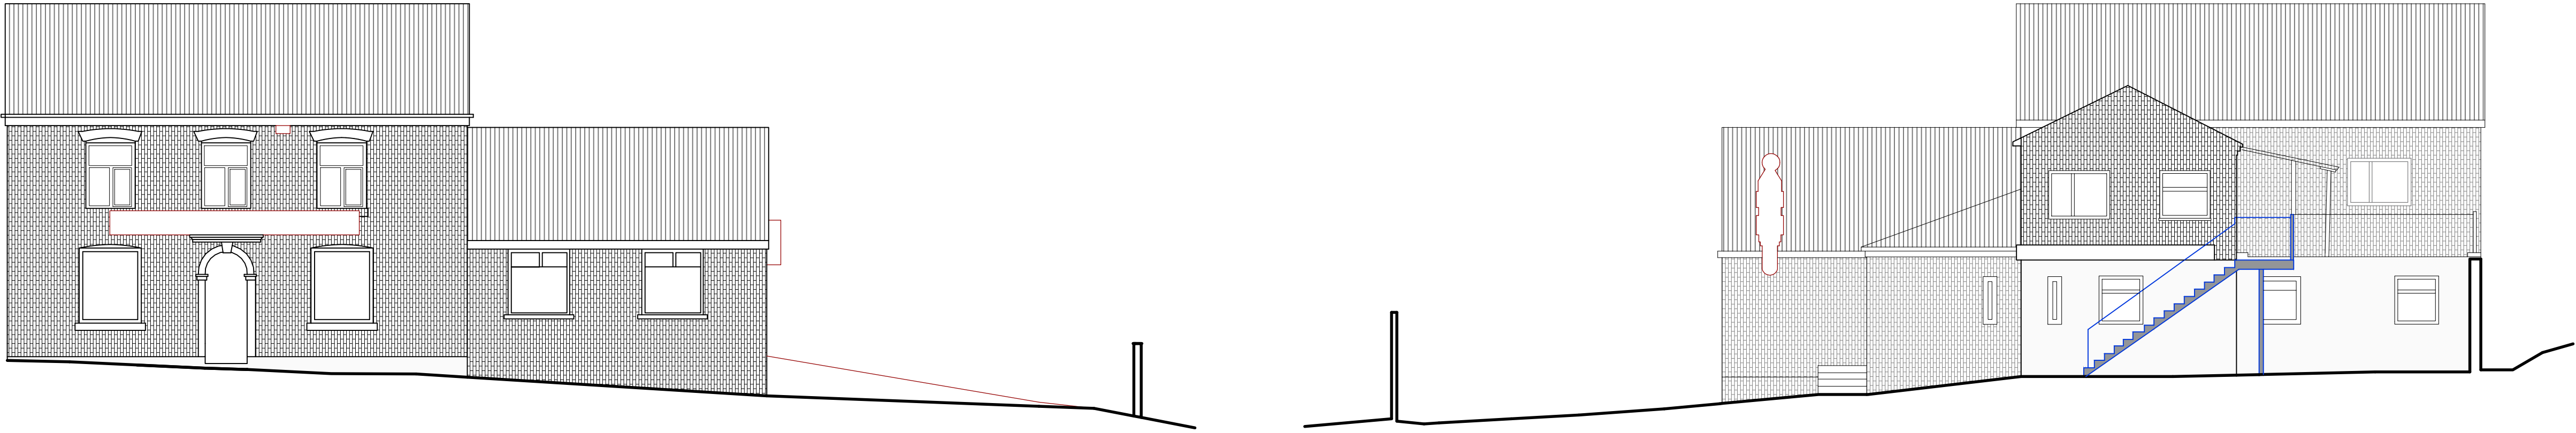


Front Elevation

Rear Elevation

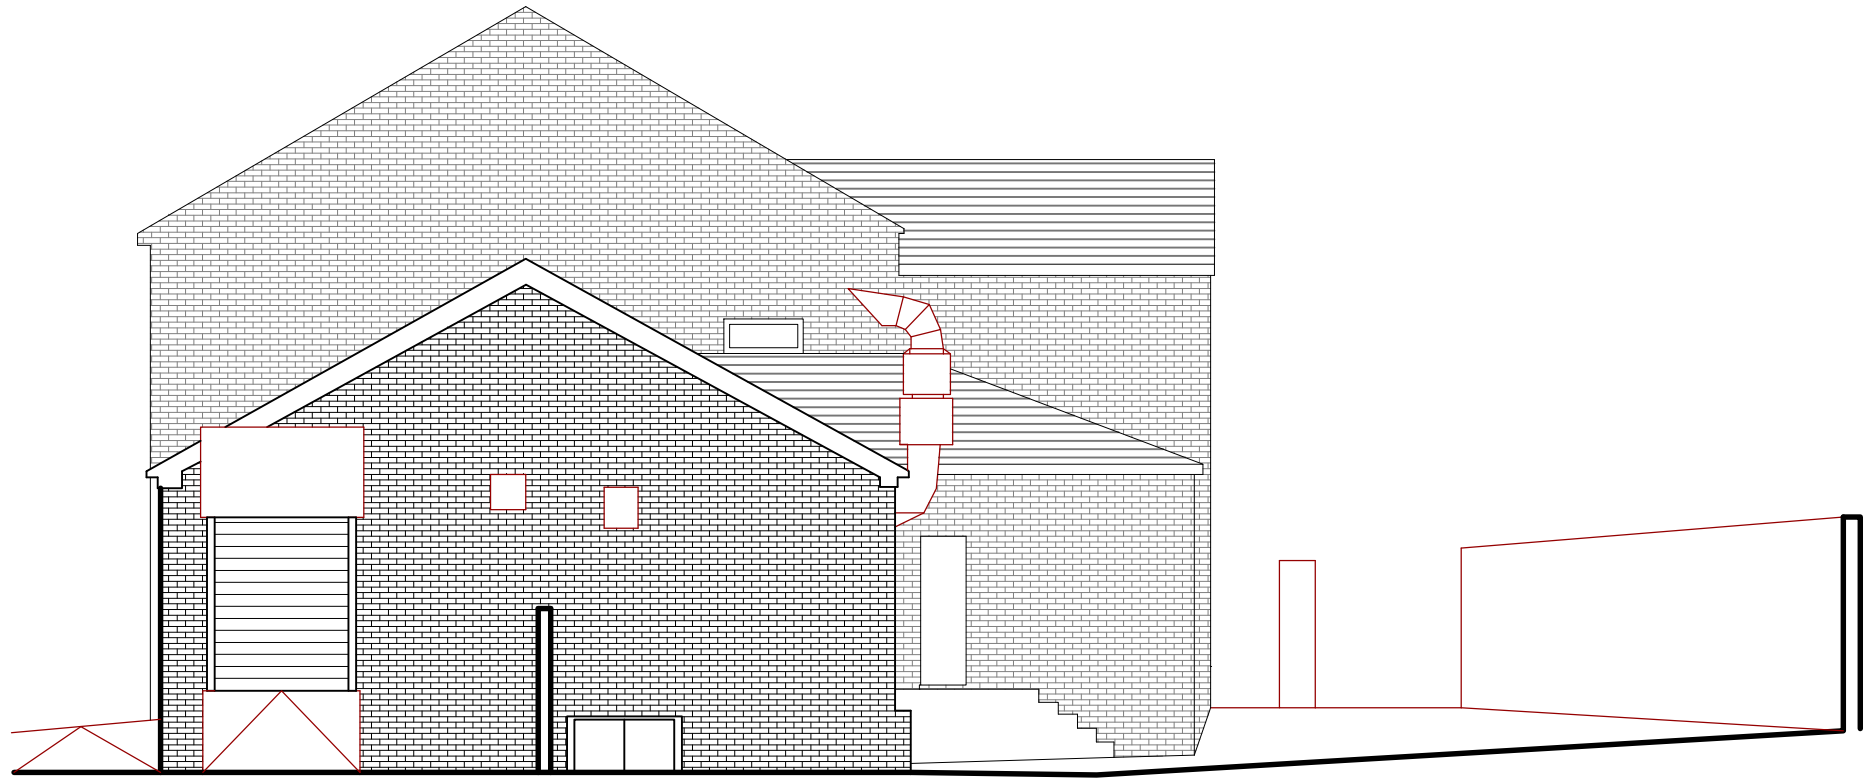

Flank Elevation

 

R6		
R5		
R4		
R3		
R2	16/8/22	Issue for Planning
R1	16/8/22	Issue for Client approval
Rev:	Date	Description

Issued for: Planning

Location:
142 Wood Street
Middleton
Manchester
M24 4BB

Project:
Change of use

Drawing Title:
Existing elevations



architect
MICHAEL CUMMINGS
Innovative | Affordable | Architects

Address

Moss House, Moss Lane
Altrincham, WA15 8GZ

Tel

07504 344 871


Email

misa@cummingsarchitect.com

Website

www.cummingsarchitect.com

Drawing No: 004	Date: 16/8/2022
Project No: 1278	Scale: 1:100@A1
Drawn: NP	Checked: MC

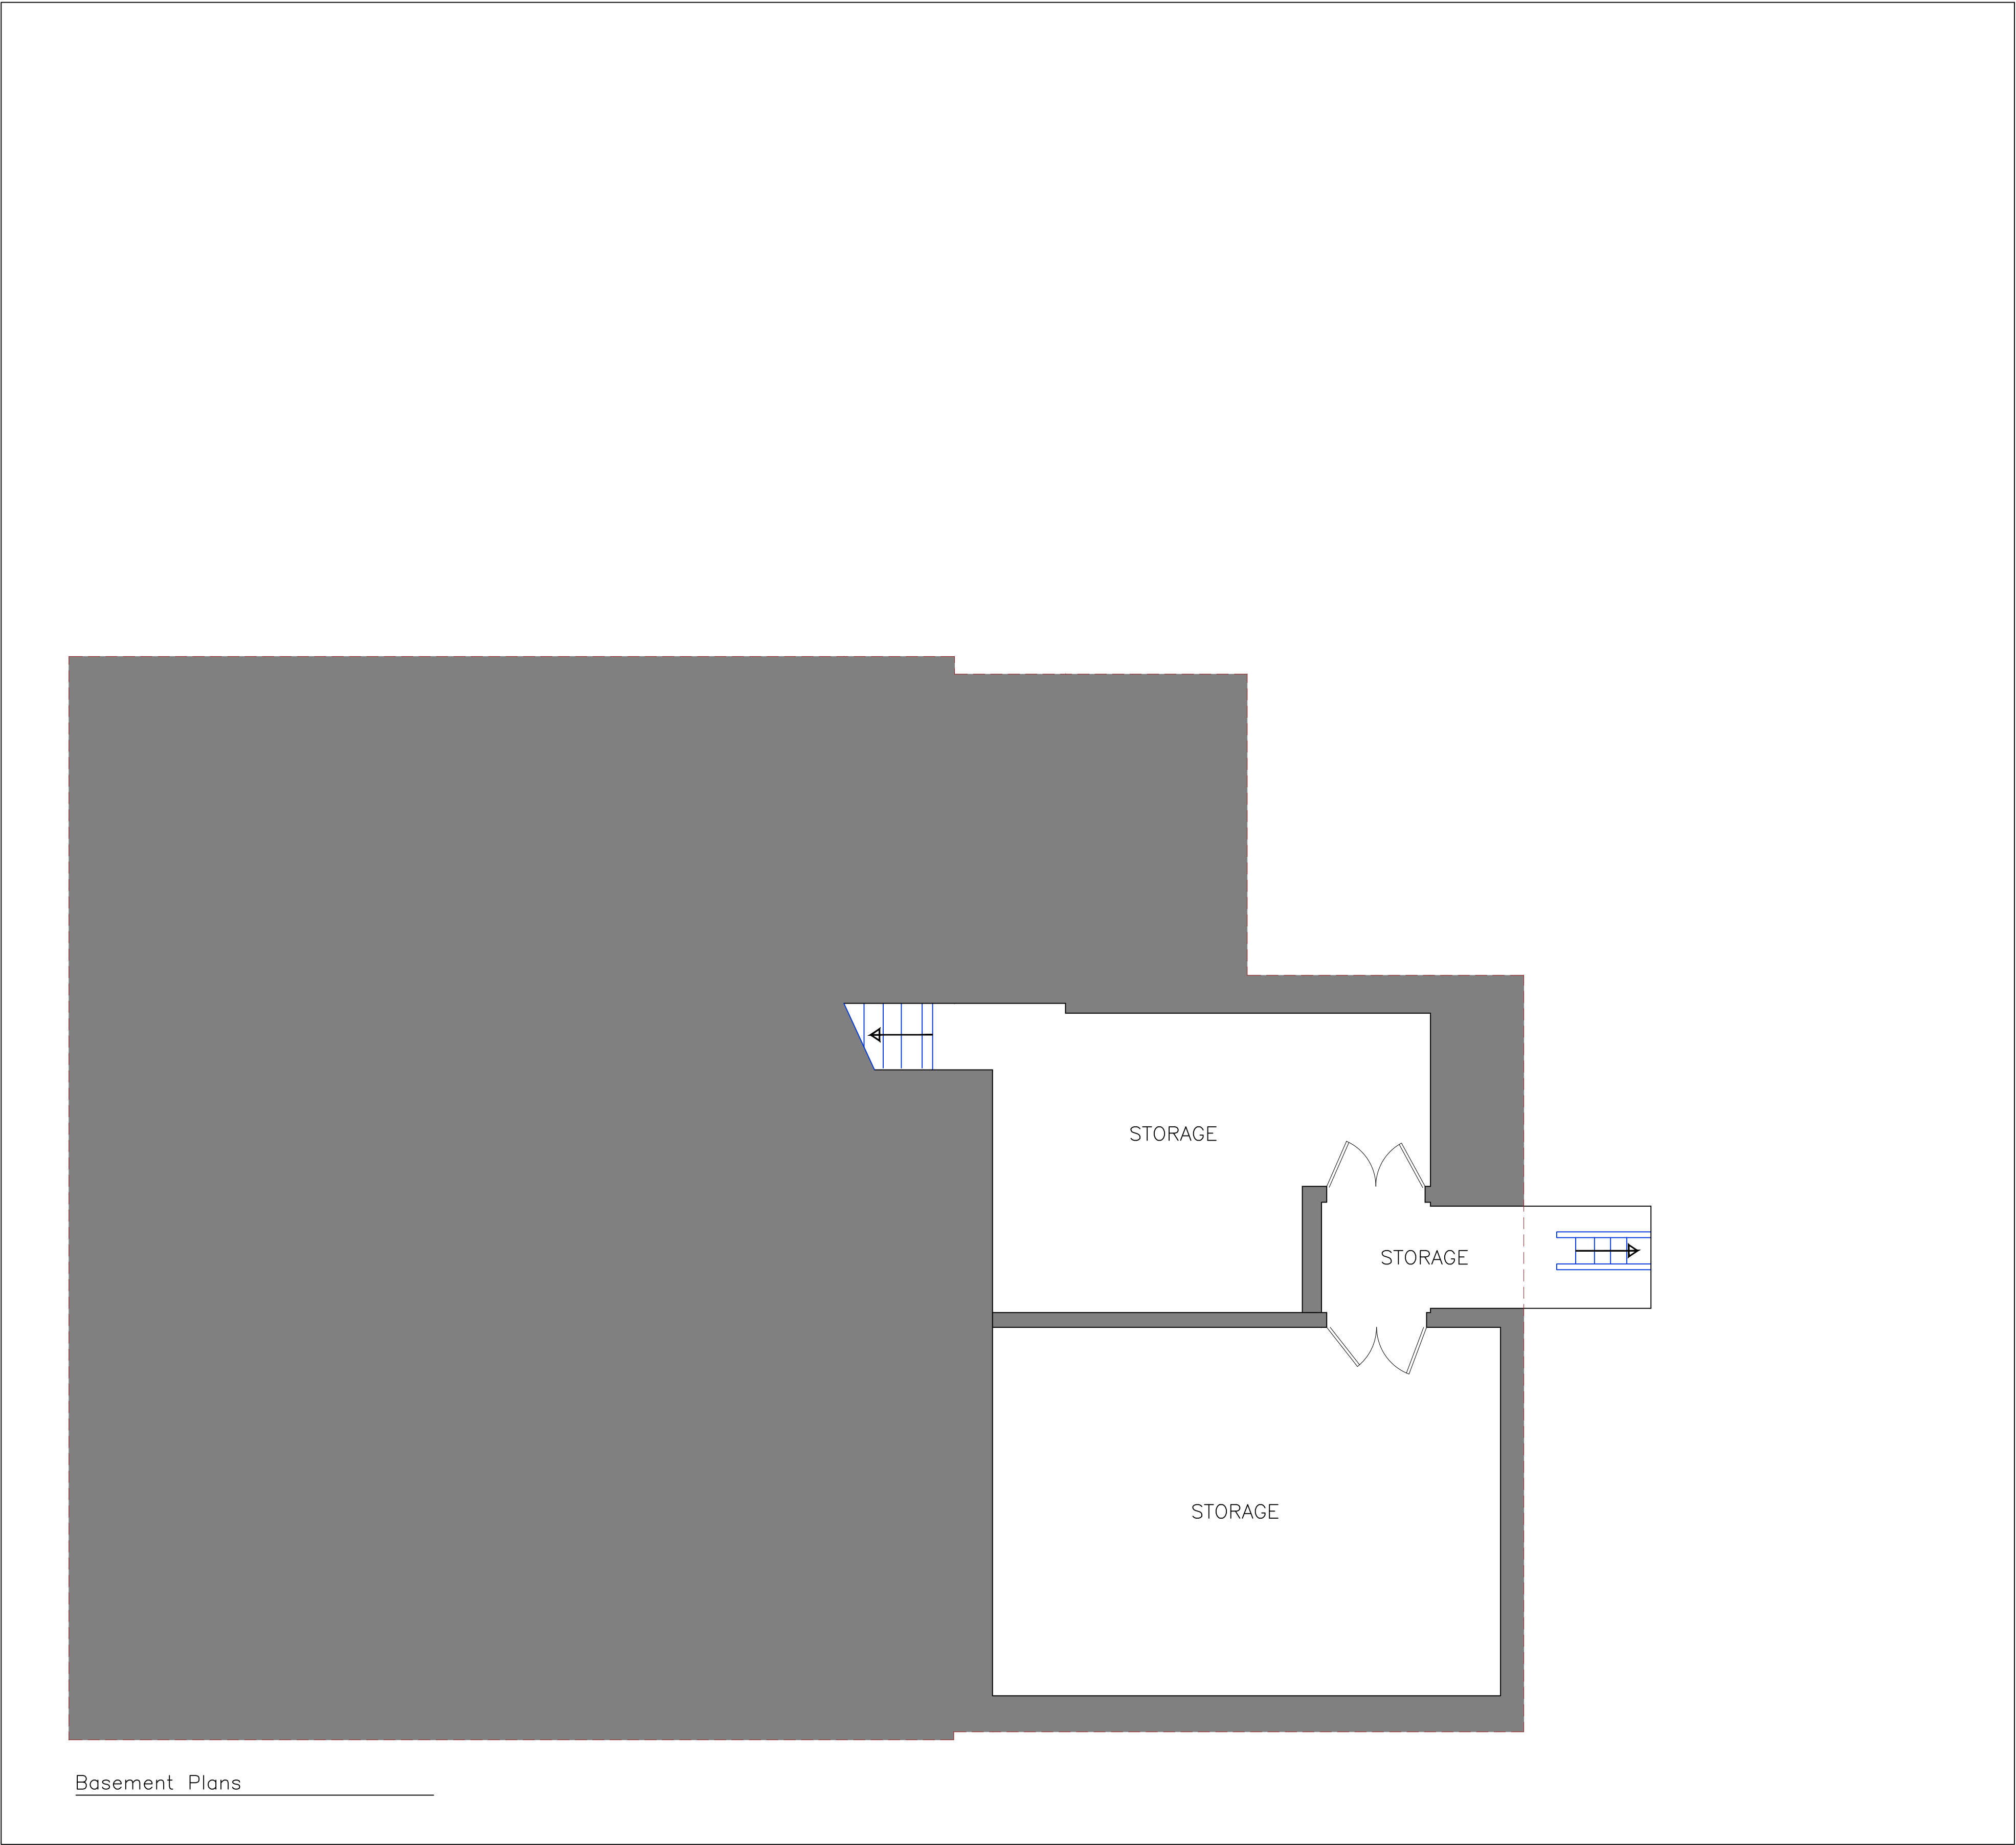

This design and drawing is the **copyright of CA+D designs** an must not be re-produced by others in any form whatsoever without written consent. Issue of this drawing does not impact any real or implied copyright license.

THESE ARE NOT CONSTRUCTION DRAWINGS, DO NOT SCALE FROM THIS DRAWING FOR CONSTRUCTION. ALL PROVIDED MEASUREMENTS ARE INDICATIVE AND SHOULD ALWAYS BE CHECKED PRIOR TO A CONTRACTOR STARTING WORK ON THE PROJECT.

THESE DRAWINGS HAVE BEEN PREPARED FOR PLANNING PERMISSION/ BUILDING REGULATION PURPOSES ONLY

IF IN DOUBT **CONTACT THE ARCHITECT.**

This drawing is to be read in conjunction with all relevant drawings and information, inclusive of Building regulations specification and Structural Engineers drawings.

The main contractor/builder is to interpret the requirements in relationship to the site conditions encountered and as agreed with the Building Control officer. It is the contractors obligation to ensure all work is to be completed in accordance with Building Regulations.

All dimensions and sizes to be verified on site prior to the purchase or manufacture of any elements

Any discrepancies to be reported to the client/project manager



R6		
R5		
R4		
R3		
R2	16/8/22	Issue for Planning
R1	16/8/22	Issue for Client approval
Rev:	Date	Description
Issued for: Planning		
Location: 142 Wood Street Middleton Manchester M24 4BB		
Project: Change of use		
Drawing Title: Proposed basement Floor Plans		





architect
MICHAEL CUMMINGS
Innovative | Affordable | Architects

Address Moss House, Moss Lane
Altrincham, WA15 8GZ

Tel 07954 344 871

Email mcl@cummingarchitect.com

Website www.cummingarchitect.com

Drawing No: 200


Date: 16/8/2022

Project No: 1278

Scale: 1:50@A1

Drawn: NP

Checked: MC

 



This design and drawing is the **copyright of CA+D designs** an must not be re-produced by others in any form whatsoever without written consent. Issue of this drawing does not impact any real or implied copyright license.

THESE ARE NOT CONSTRUCTION DRAWINGS, DO NOT SCALE FROM THIS DRAWING FOR CONSTRUCTION. ALL PROVIDED MEASUREMENTS ARE INDICATIVE AND SHOULD ALWAYS BE CHECKED PRIOR TO A CONTRACTOR STARTING WORK ON THE PROJECT.

THESE DRAWINGS HAVE BEEN PREPARED FOR PLANNING PERMISSION/ BUILDING REGULATION PURPOSES ONLY

IF IN DOUBT **CONTACT THE ARCHITECT.**

This drawing is to be read in conjunction with all relevant drawings and information, inclusive of Building regulations specification and Structural Engineers drawings.

The main contractor/builder is to interpret the requirements in relationship to the site conditions encountered and as agreed with the Building Control officer. It is the contractors obligation to ensure all work is to be completed in accordance with Building Regulations.

All dimensions and sizes to be verified on site prior to the purchase or manufacture of any elements

Any discrepancies to be reported to the client/project manager



R6		
R5		
R4		
R3		
R2	16/8/22	Issue for Planning
R1	16/8/22	Issue for Client approval
Rev:	Date	Description

Issued for: Planning

Location:
142 Wood Street
Middleton
Manchester
M24 4BB

Project:
Change of use

Drawing Title:
Proposed Ground Floor Plans / Site Plan



architect
MICHAEL CUMMINGS
Innovative | Affordable | Architects

Address

Moss House, Moss Lane
Altrincham, WA15 8GZ

Tel

07504 344 871



Email

miles@cummingsarchitect.com

Website

www.cummingsarchitect.com

Drawing No: 205	Date: 16/8/2022
Project No: 1278	Scale: 1:50@A1
Drawn: NP	Checked: MC

 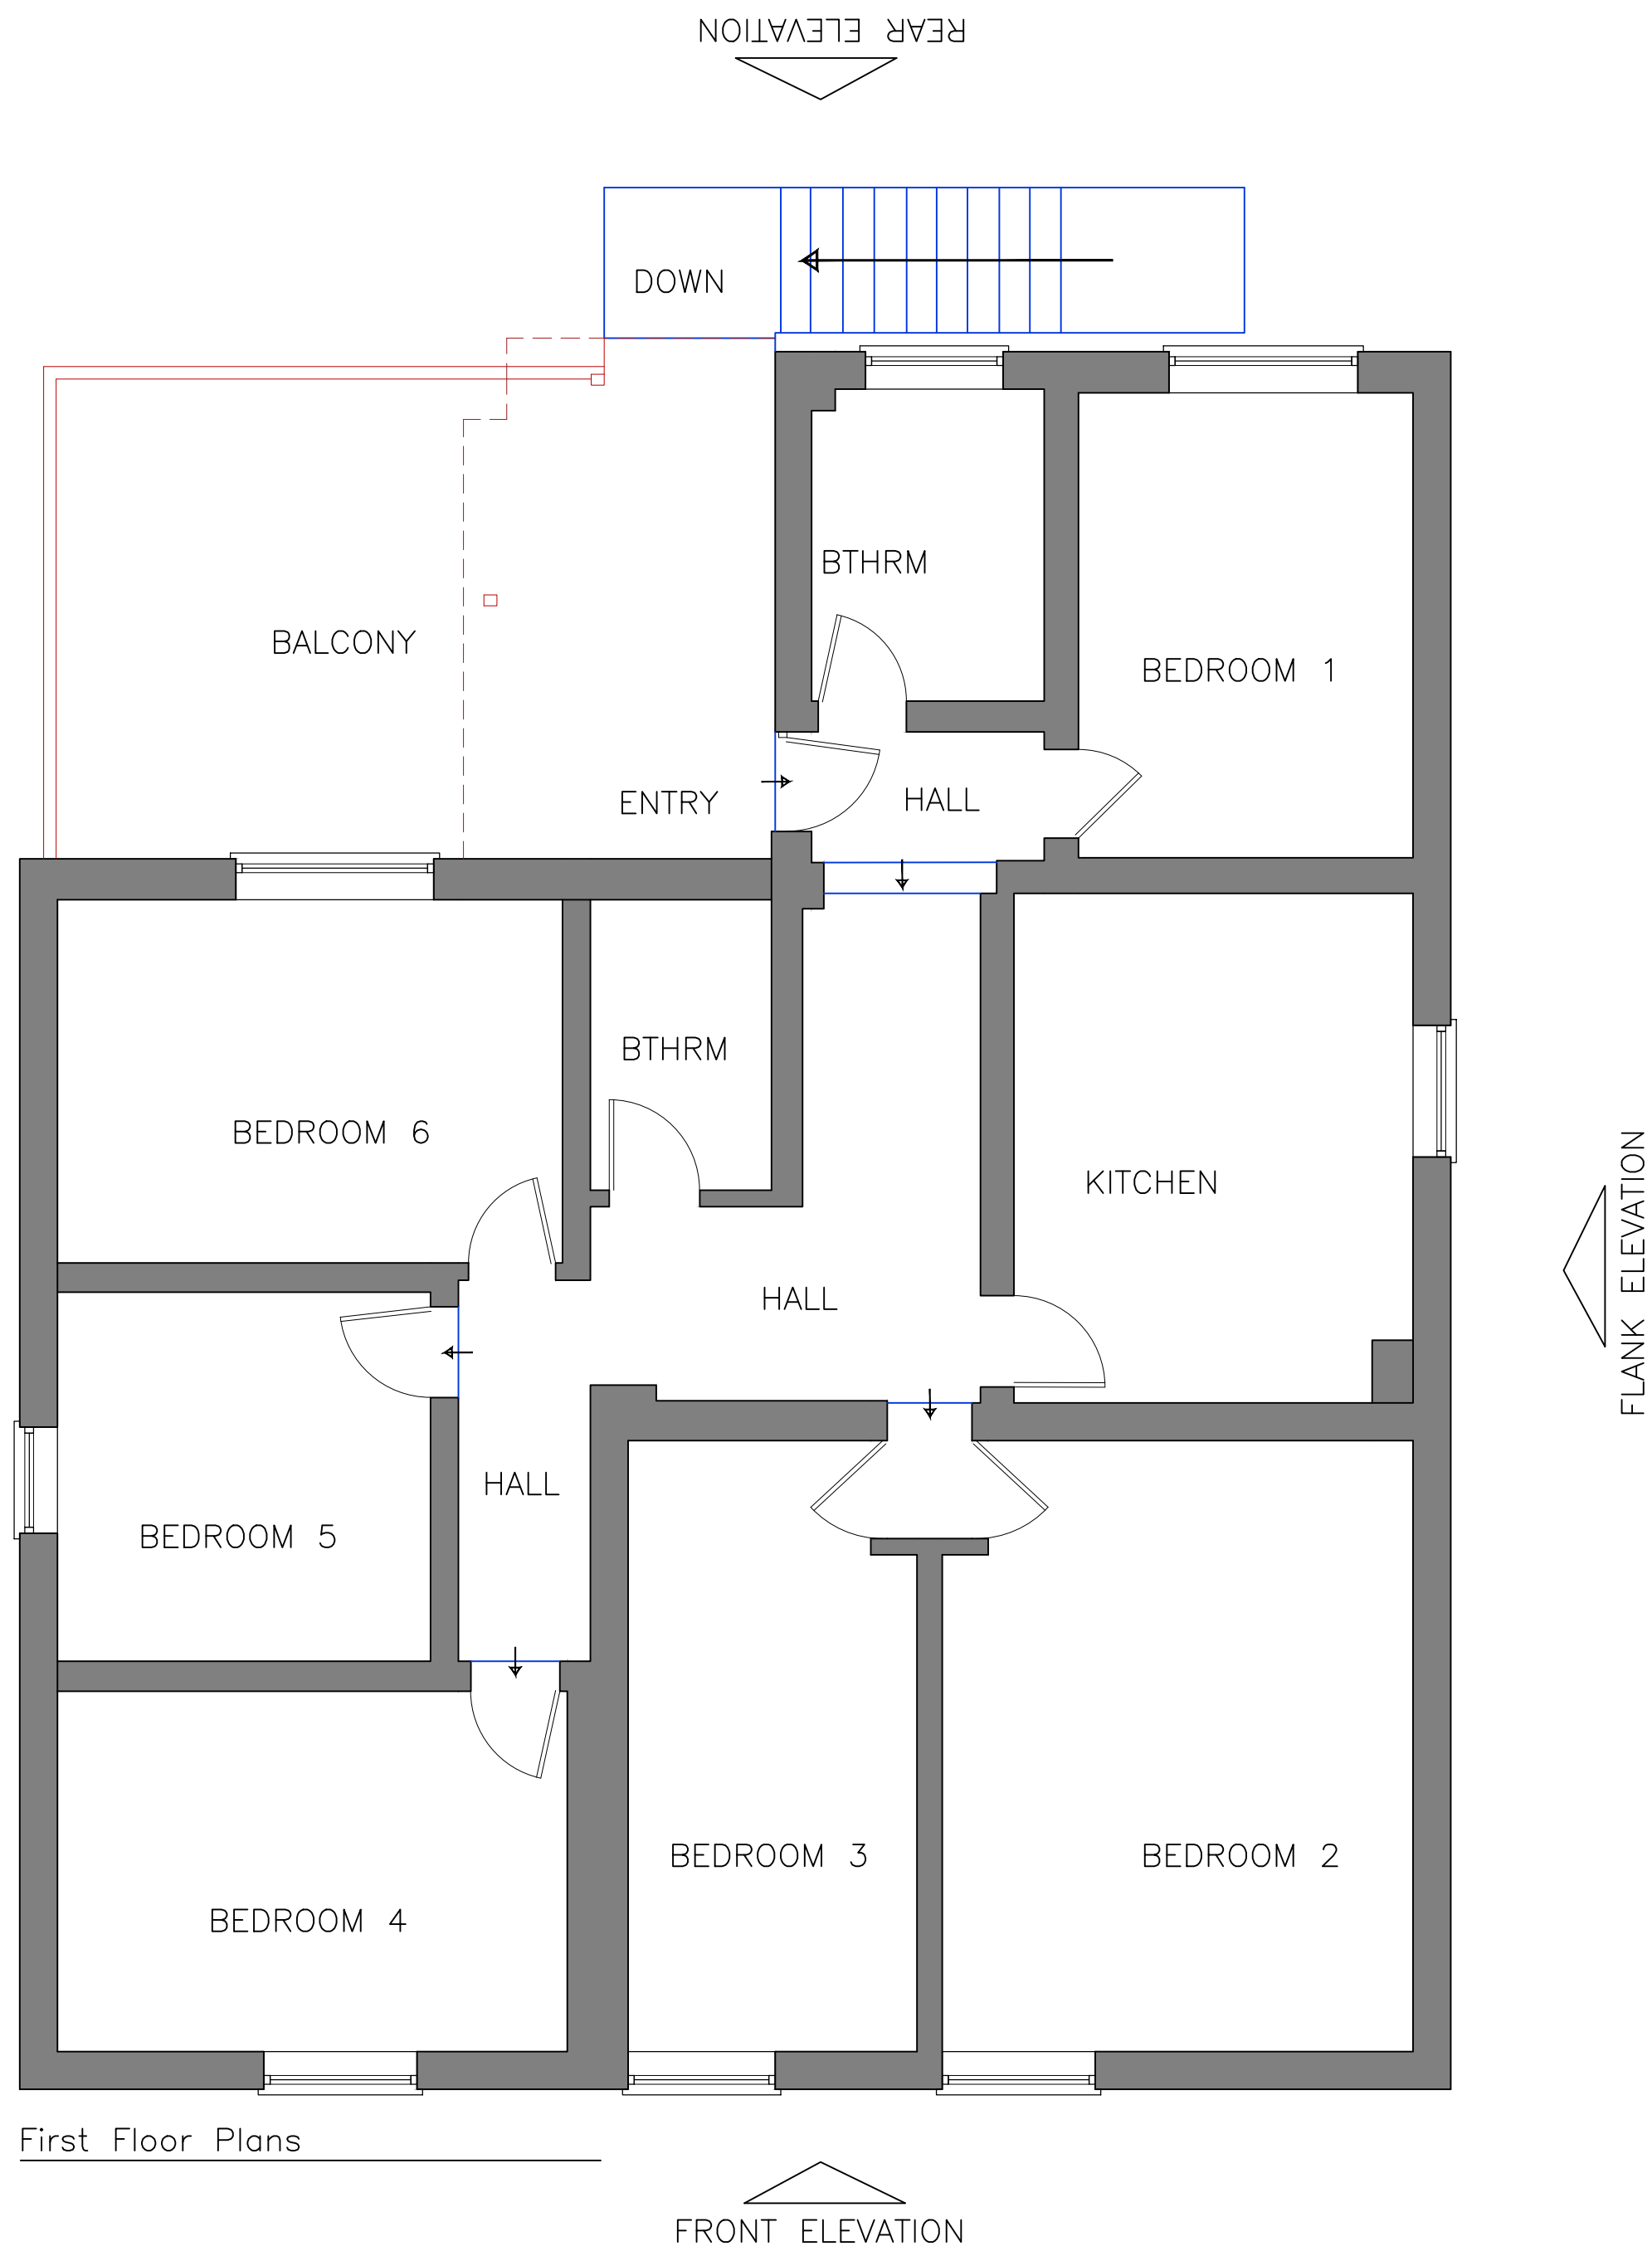

This design and drawing is the **copyright of CA+D designs** an must not be re-produced by others in any form whatsoever without written consent. Issue of this drawing does not impact any real or implied copyright license.

THESE ARE NOT CONSTRUCTION DRAWINGS, DO NOT SCALE FROM THIS DRAWING FOR CONSTRUCTION. ALL PROVIDED MEASUREMENTS ARE INDICATIVE AND SHOULD ALWAYS BE CHECKED PRIOR TO A CONTRACTOR STARTING WORK ON THE PROJECT.

THESE DRAWINGS HAVE BEEN PREPARED FOR PLANNING PERMISSION/ BUILDING REGULATION PURPOSES ONLY

IF IN DOUBT **CONTACT THE ARCHITECT.**

This drawing is to be read in conjunction with all relevant drawings and information, inclusive of Building regulations specification and Structural Engineers drawings.

The main contractor/builder is to interpret the requirements in relationship to the site conditions encountered and as agreed with the Building Control officer. It is the contractors obligation to ensure all work is to be completed in accordance with Building Regulations.

All dimensions and sizes to be verified on site prior to the purchase or manufacture of any elements

Any discrepancies to be reported to the client/project manager



R6		
R5		
R4		
R3		
R2	16/8/22	Issue for Planning
R1	16/8/22	Issue for Client approval
Rev:	Date	Description

Issued for: Planning

Location:
142 Wood Street
Middleton
Manchester
M24 4BB

Project:
Change of use

Drawing Title:
Proposed First Floor Plans



architect
MICHAEL CUMMINGS
Innovative | Affordable | Architects

Address

Moss House, Moss Lane
Altrincham, WA15 8GZ

Tel

07904 344 871

Email

miles@cummingsarchitect.com

Website

www.cummingsarchitect.com

Drawing No: 210


Date: 16/8/2022

Project No: 1278

Scale: 1:50@A1


Drawn: NP

Checked: MC

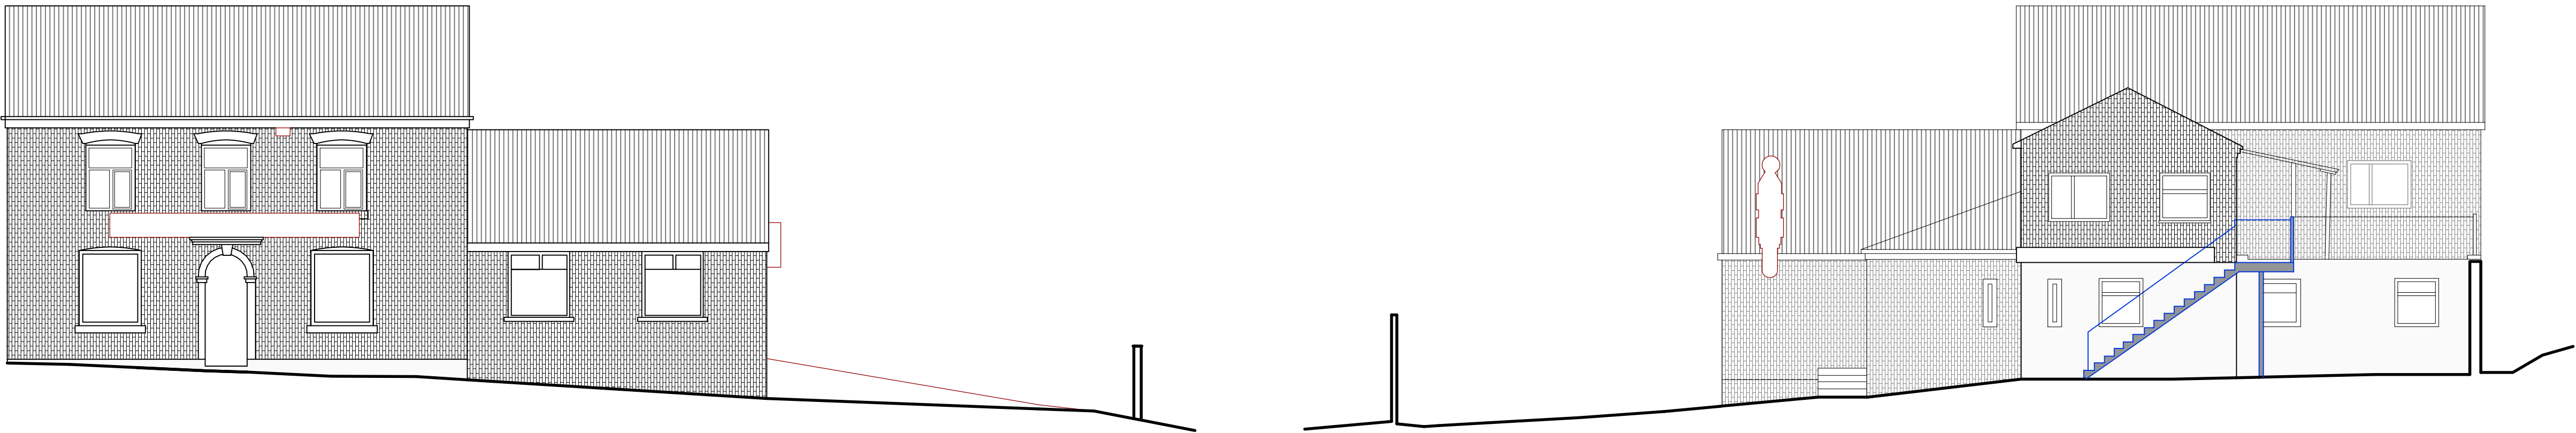

Front Elevation

Rear Elevation

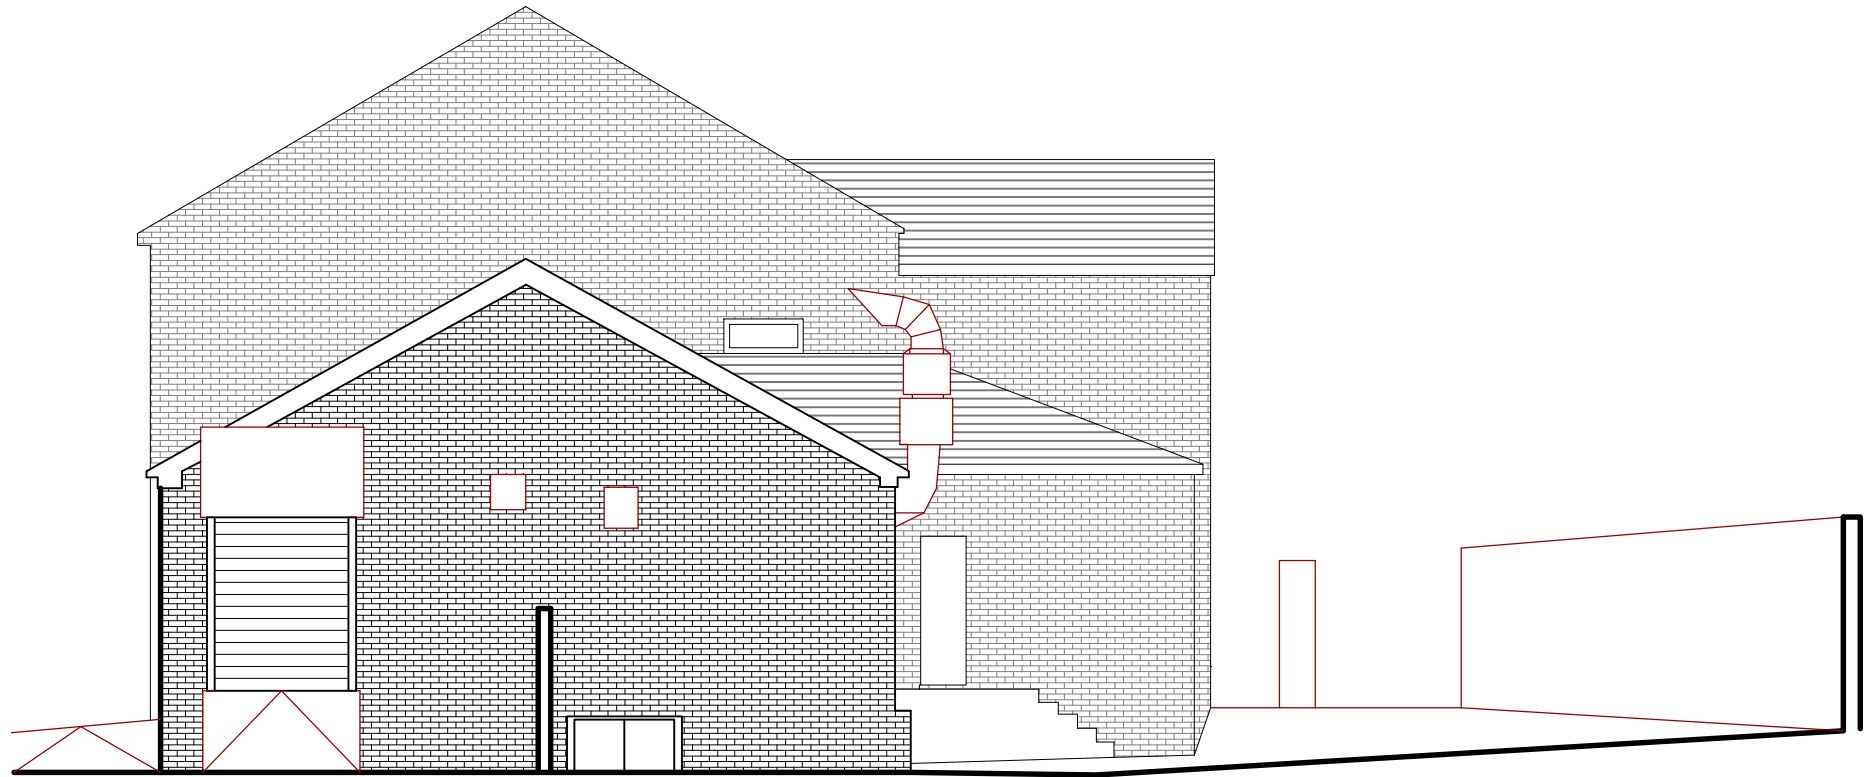

Flank Elevation

This design and drawing is the **copyright of CA+D designs** and must not be re-produced by others in any form whatsoever without written consent. Issue of this drawing does not impact any real or implied copyright license.

THESE ARE NOT CONSTRUCTION DRAWINGS, DO NOT SCALE FROM THIS DRAWING FOR CONSTRUCTION. ALL PROVIDED MEASUREMENTS ARE INDICATIVE AND SHOULD ALWAYS BE CHECKED PRIOR TO A CONTRACTOR STARTING WORK ON THE PROJECT.

THESE DRAWINGS HAVE BEEN PREPARED FOR PLANNING PERMISSION/ BUILDING REGULATION PURPOSES ONLY

IF IN DOUBT **CONTACT THE ARCHITECT.**

This drawing is to be read in conjunction with all relevant drawings and information, inclusive of Building regulations specification and Structural Engineers drawings.

The main contractor/builder is to interpret the requirements in relationship to the site conditions encountered and as agreed with the Building Control officer. It is the contractors obligation to ensure all work is to be completed in accordance with Building Regulations.

All dimensions and sizes to be verified on site prior to the purchase or manufacture of any elements

Any discrepancies to be reported to the client/project manager

R6		
R5		
R4		
R3		
R2	16/8/22	Issue for Planning
R1	16/8/22	Issue for Client approval
Rev:	Date	Description

Issued for: Planning

Location:
142 Wood Street
Middleton
Manchester
M24 4BB

Project:
Change of use

Drawing Title:
Proposed Elevations



architect
MICHAEL CUMMINGS
Innovative | Affordable | Architects

Address

Moss House, Moss Lane
Altrincham, WA15 8GZ

Tel

07904 344 871


Email

misa@cummingsarchitect.com

Website

www.cummingsarchitect.com

Drawing No: 300	Date: 16/8/2022
Project No: 1278	Scale: 1:100@A1
Drawn: NP	Checked: MC

 

This design and drawing is the **copyright of CA+D designs** an must not be re-produced by others in any form whatsoever without written consent. Issue of this drawing does not impact any real or implied copyright license.

THESE ARE NOT CONSTRUCTION DRAWINGS, DO NOT SCALE FROM THIS DRAWING FOR CONSTRUCTION. ALL PROVIDED MEASUREMENTS ARE INDICATIVE AND SHOULD ALWAYS BE CHECKED PRIOR TO A CONTRACTOR STARTING WORK ON THE PROJECT.

THESE DRAWINGS HAVE BEEN PREPARED FOR PLANNING PERMISSION/ BUILDING REGULATION PURPOSES ONLY


IF IN DOUBT CONTACT THE ARCHITECT.

This drawing is to be read in conjunction with all relevant drawings and information, inclusive of Building regulations specification and Structural Engineers drawings.



The main contractor/builder is to interpret the requirements in relationship to the site conditions encountered and as agreed with the Building Control officer. It is the contractors obligation to ensure all work is to be completed in accordance with Building Regulations.

All dimensions and sizes to be verified on site prior to the purchase or manufacture of any elements


Any discrepancies to be reported to the client/project manager

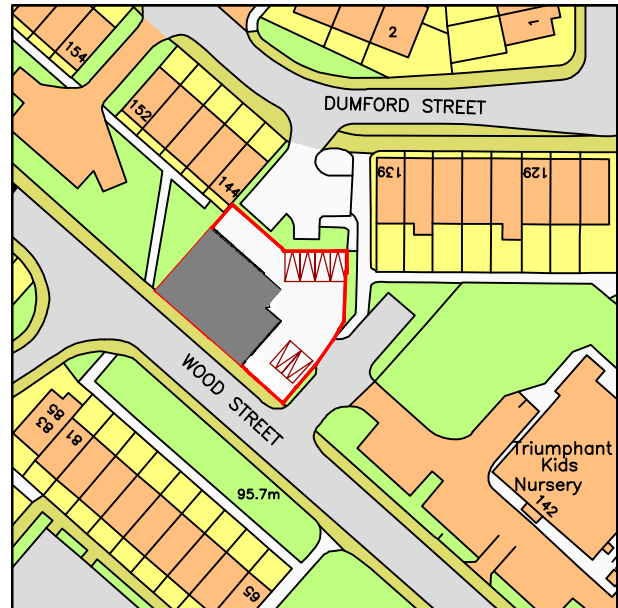

Location Plan 1:1250
Produced on 16 August 2022 from the Ordnance Survey National Geographic Database and incorporating surveyed revision available at this date.
This map shows the area bounded by 386582 408162,386682 408162,386682 408262,386582 408162
Reproduction in whole or part is prohibited without the prior permission of Ordnance Survey.
Crown copyright 2022. Supplied by copla ltd trading as UKPlanningMaps.com a licensed Ordnance Survey partner (100054135).
Data licence expires 16 August 2023. Unique plan reference: vtc/838257/1132752

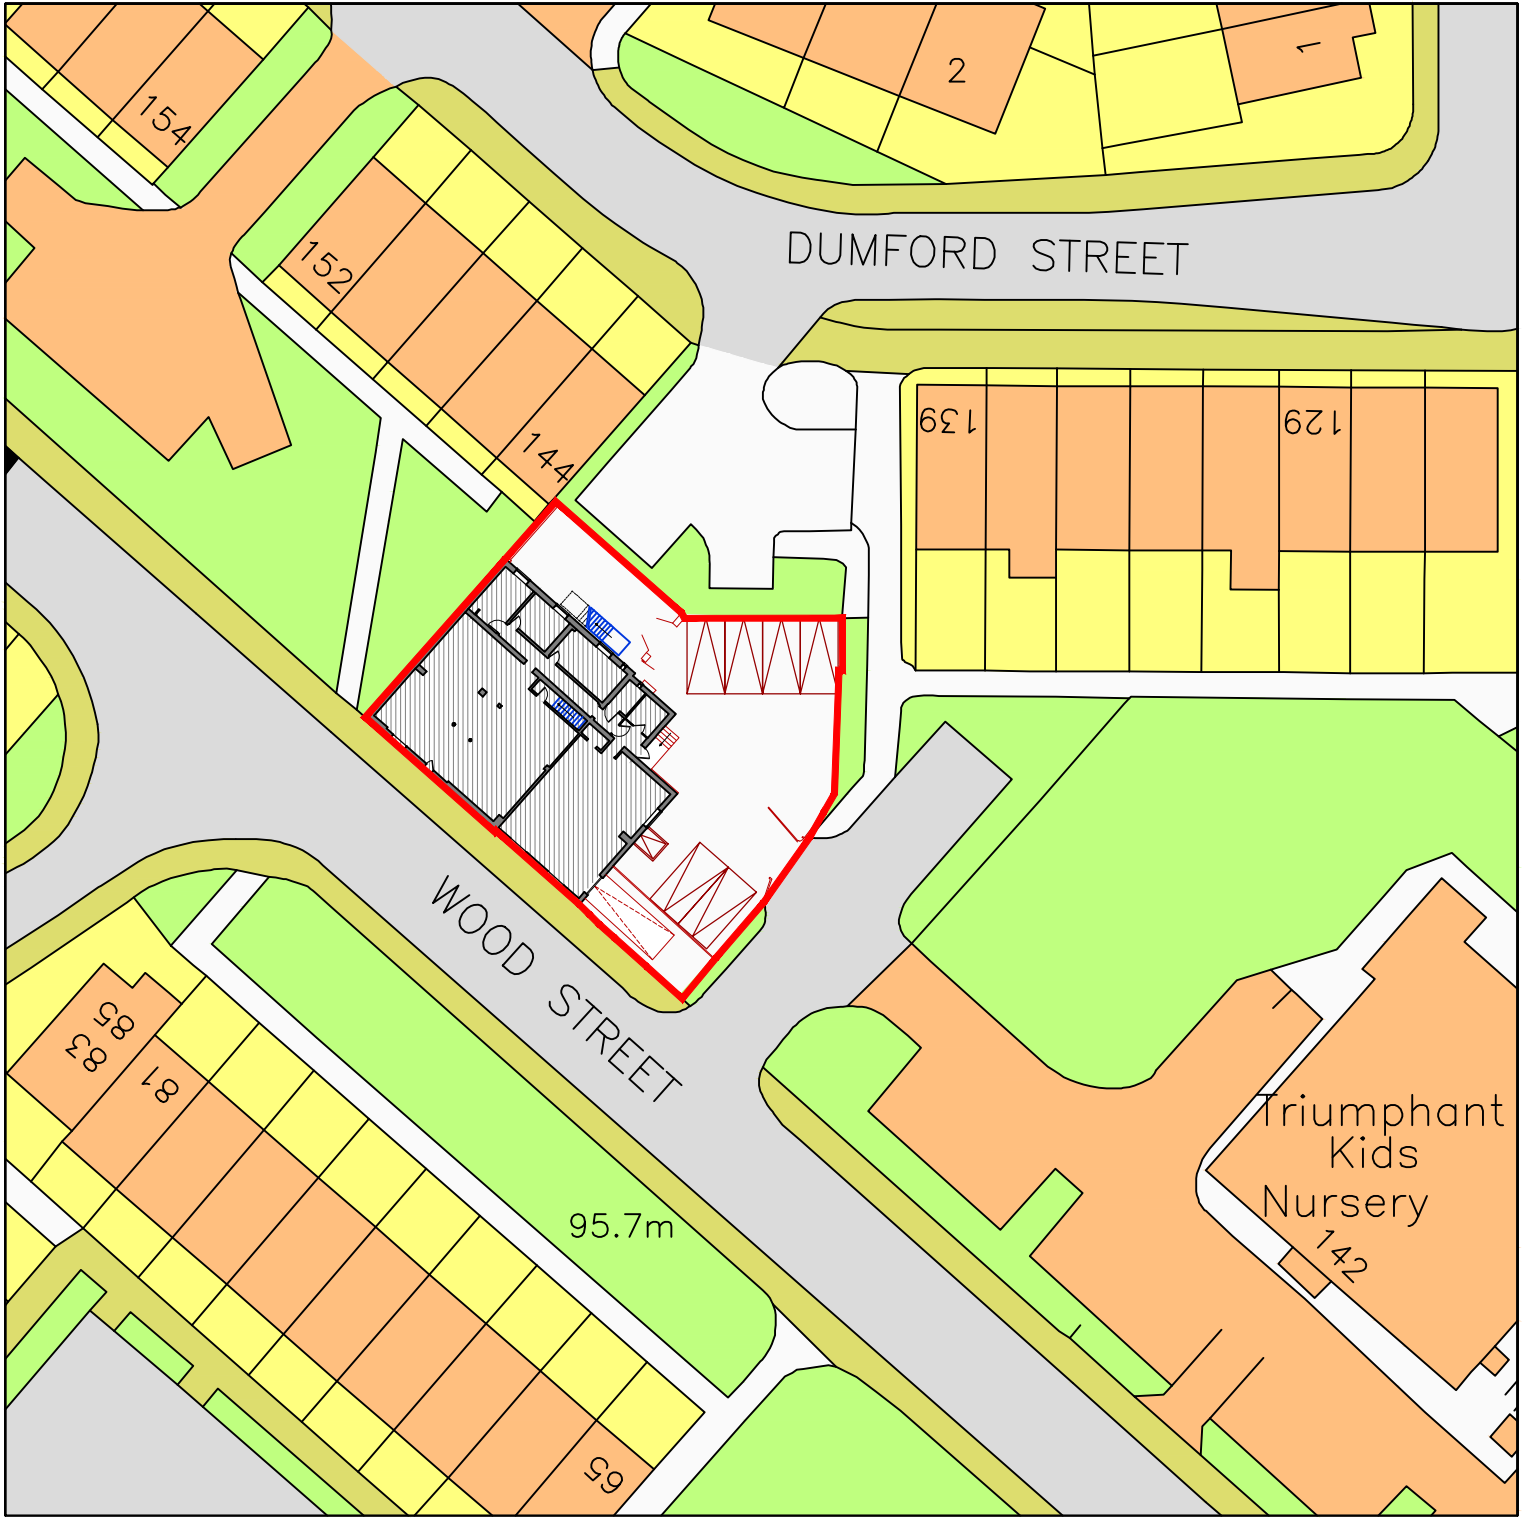 

Block Plan 1:500

 

R6		
R5		
R4		
R3		
R2	16/8/22	Issue for Planning
R1	16/8/22	Issue for Client approval
Rev:	Date	Description

Issued for: Planning

Location:
142 Wood Street
Middleton
Manchester
M24 4BB

Project:
Change of use

Drawing Title:
Location & Block Plans





MICHAEL CUMMINGS

Innovative | Affordable | Architects

Address Moss House, Moss Lane
Altrincham, WA15 8GZ

Tel 07904 344 871

Email m.c@cummingarchitect.com

Website www.cummingarchitect.com

Drawing No: 600	Date: 16/8/2022
Project No: 1278	Scale: Varies@A1
Drawn: NP	Checked: MC