



- Proposed Materials:
- ① Black fibre cement boarding
 - ② Black UPVC window frames
 - ③ Black UPVC sliding door
 - ④ Existing door replaced with window
 - ⑤ Velux rooflight
 - ⑥ New composite door with glazed side light

Disclaimer:
Do not scale from this drawing.
All dimensions to be verified on site prior to the commencement of any work or the production of any shop drawing. All discrepancies to be reported to the architect immediately.
This drawing is to be read in conjunction with all related Architect's and consultant drawings and any other relevant information.
This drawing is the copyright of Design & Architecture Workshop.

Notes:

B	25.10.22	Materials schedule added
A	12.10.22	Issued for planning

Rev	Date	Description
Design & Architecture Workshop The Workshop, 2 Oldham Road, Delph, Oldham OL3 5EB tel: 01457 238324 email: info@daworkshop.co.uk www.daworkshop.co.uk		

Project: 6 Bramhall Close House Remodel

Drawing Title: Proposed Elevations

Scale: 1:100	Papersize: A3
-----------------	------------------

Drawing No.: 195-103

Drawing Date: Oct 2022	Drawn by: RAD
---------------------------	------------------


Client: J&I Brierley Developments Ltd
--



PROPOSED NORTH ELEVATION



PROPOSED SOUTH ELEVATION

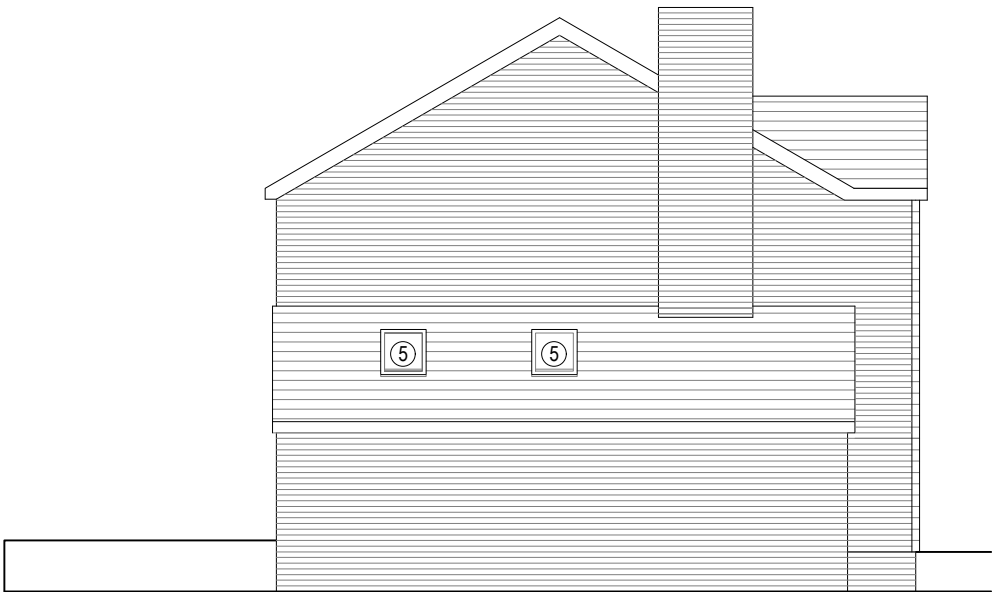

PROPOSED EAST ELEVATION



PROPOSED WEST ELEVATION