


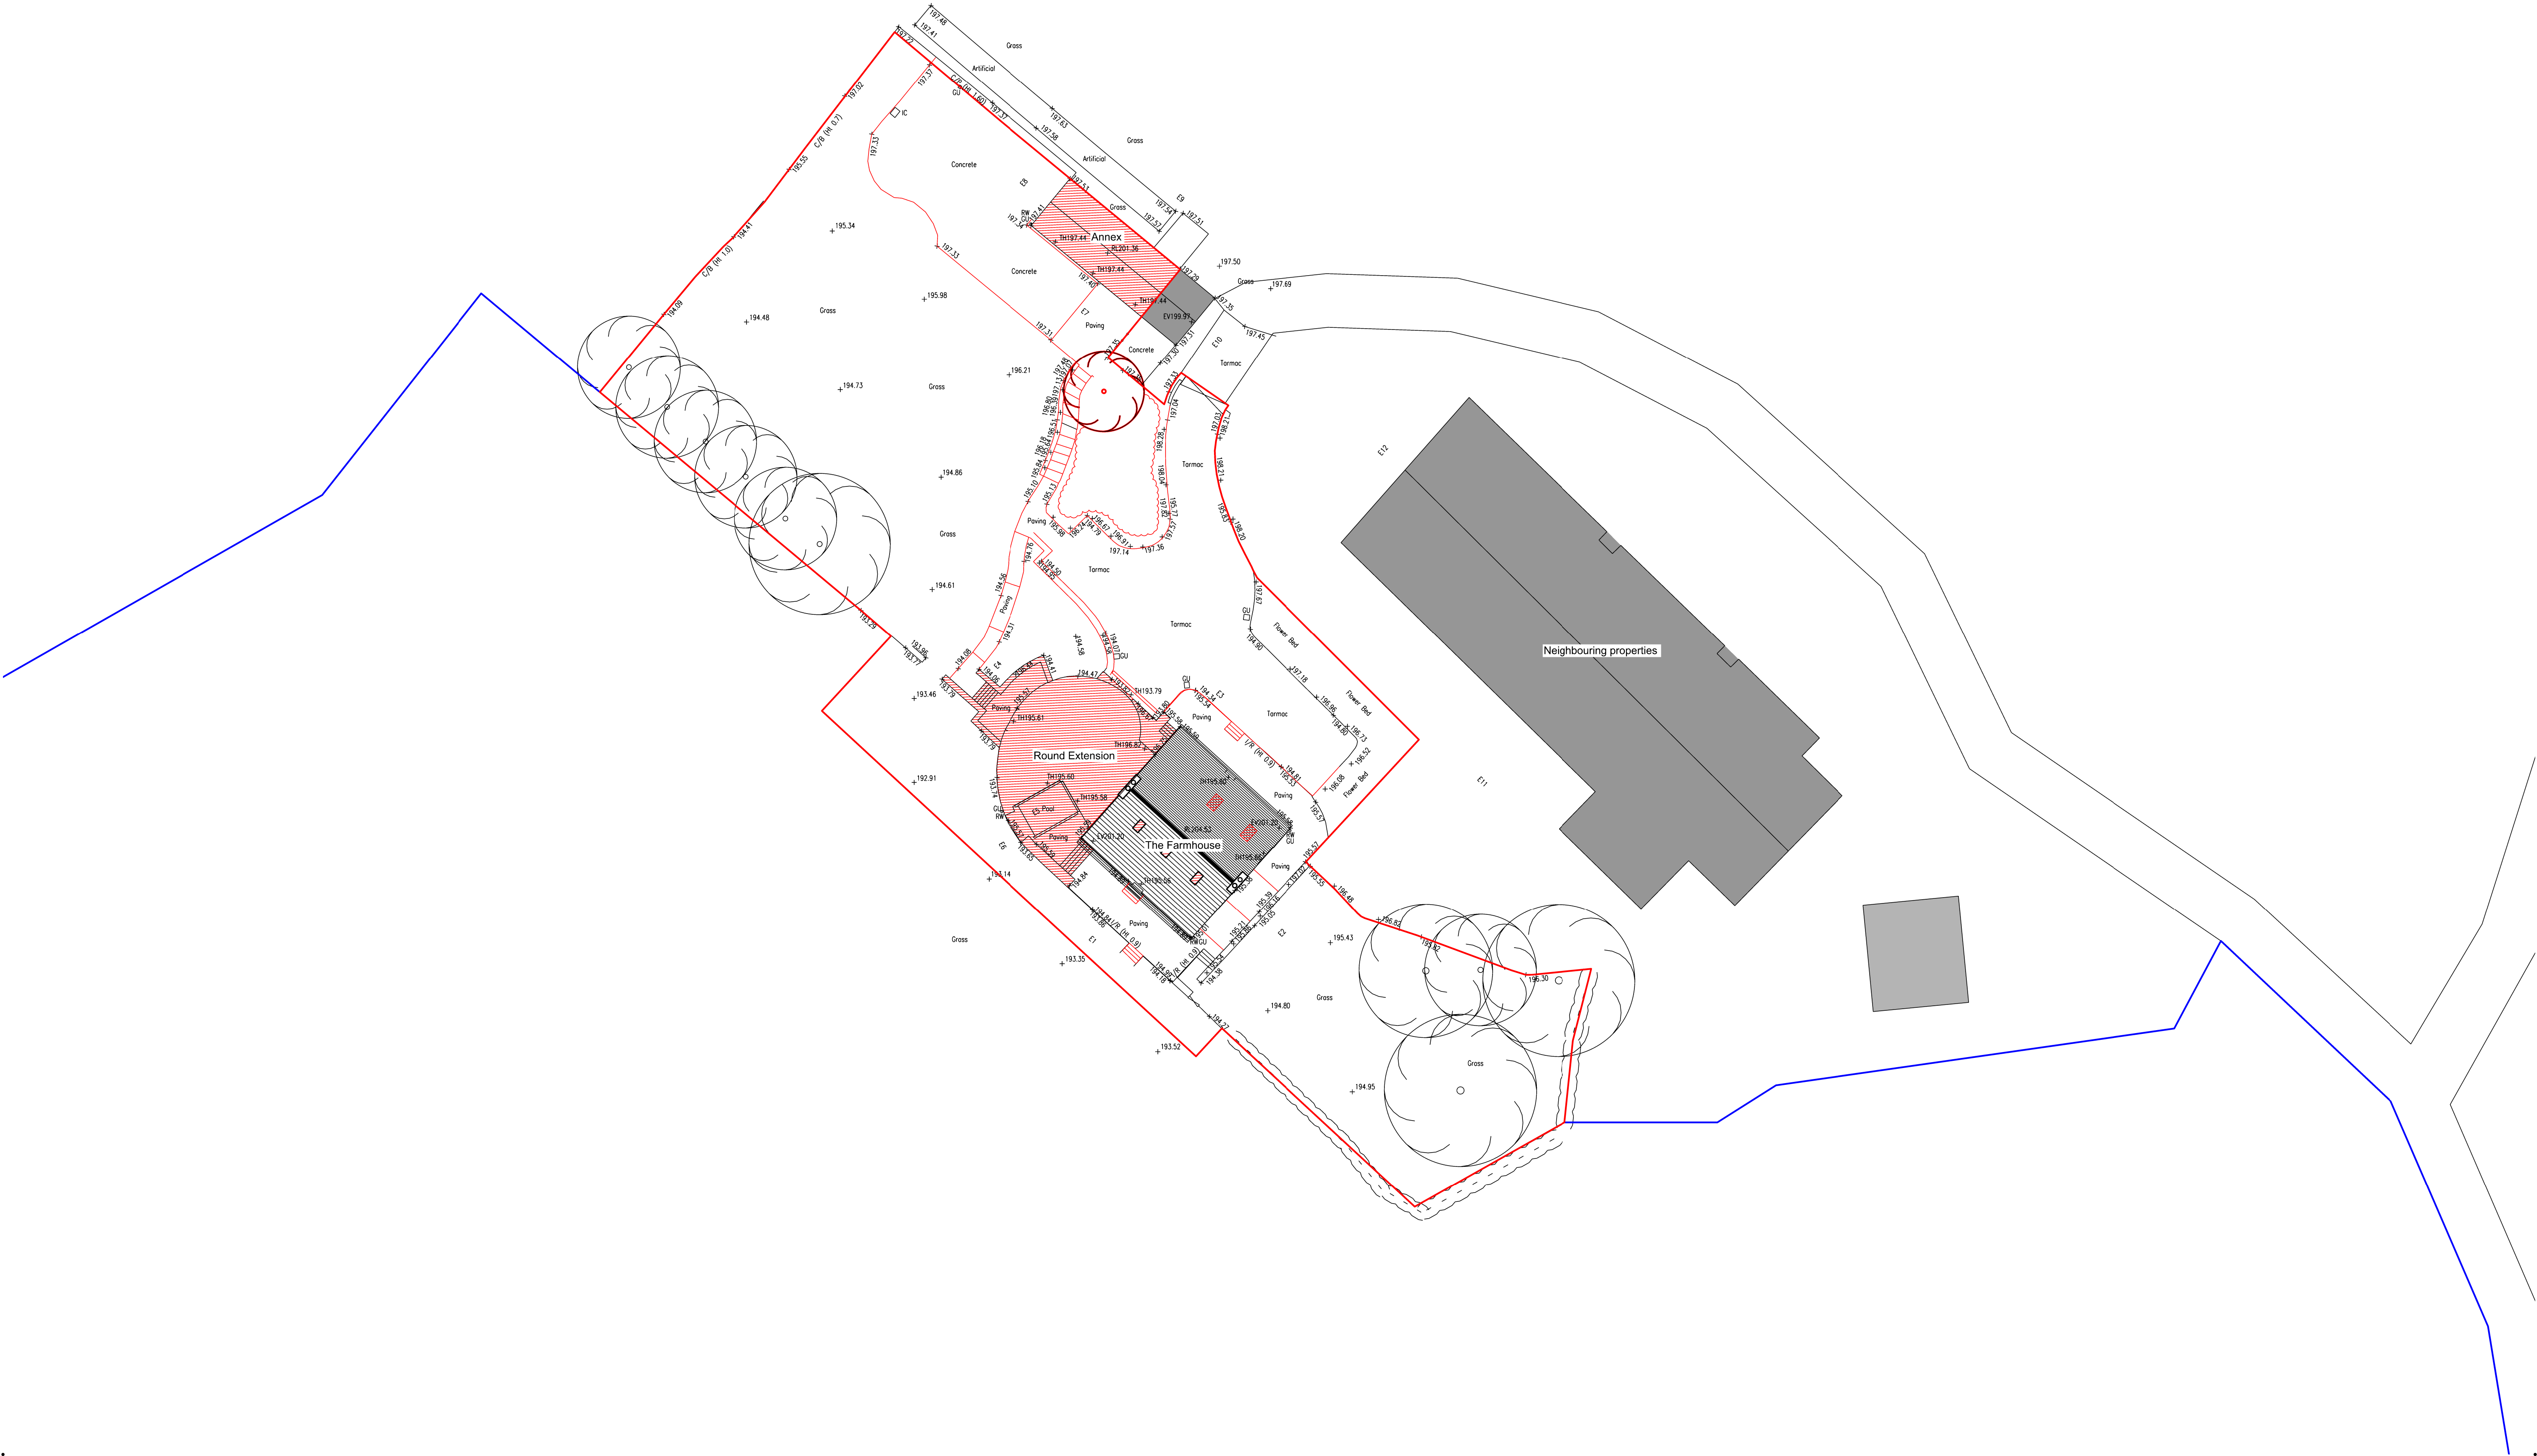



Notes:
Do not scale from this drawing.
All dimensions are in millimetres unless otherwise noted.
All dimensions to be checked on site before proceeding with work.
All omissions and discrepancies to be reported in writing to Project 3 Architects Ltd.
Areas indicated on this drawing are approximate and indicative only.
© Project 3 Architects Limited Registered in England & Wales Number 08021795.

Rev:	Date:	Description:	By:
I01	29/09/23	First Issue	AS
P01	27/10/23	Planning	AS

KEY
— indicative red line boundary (planning outline)
— indicative blue line boundary (ownership)
 site buildings
 other buildings

NB: For details refer to N D Oliver survey information.

 demolition, opening up and removals
 site alterations: removal, repair, reuse
⊗ tree to be removed, moved or replaced (tbc)

  

PROJECT 3
architects

4 back grafton street
altrincham
cheshire
WA14 1DY
0161 233 0575
mail@project3architects.com
www.project3architects.com

Project:
The Farmhouse. Littleborough
Title:
SITE PLAN - EXISTING
DEMOLITION PLAN
Status:
PLANNING
Drawing Number:
0763-P3A-XX-DR-A-03501
Scale @ ISO A1:
1:250
Revision:
P01