


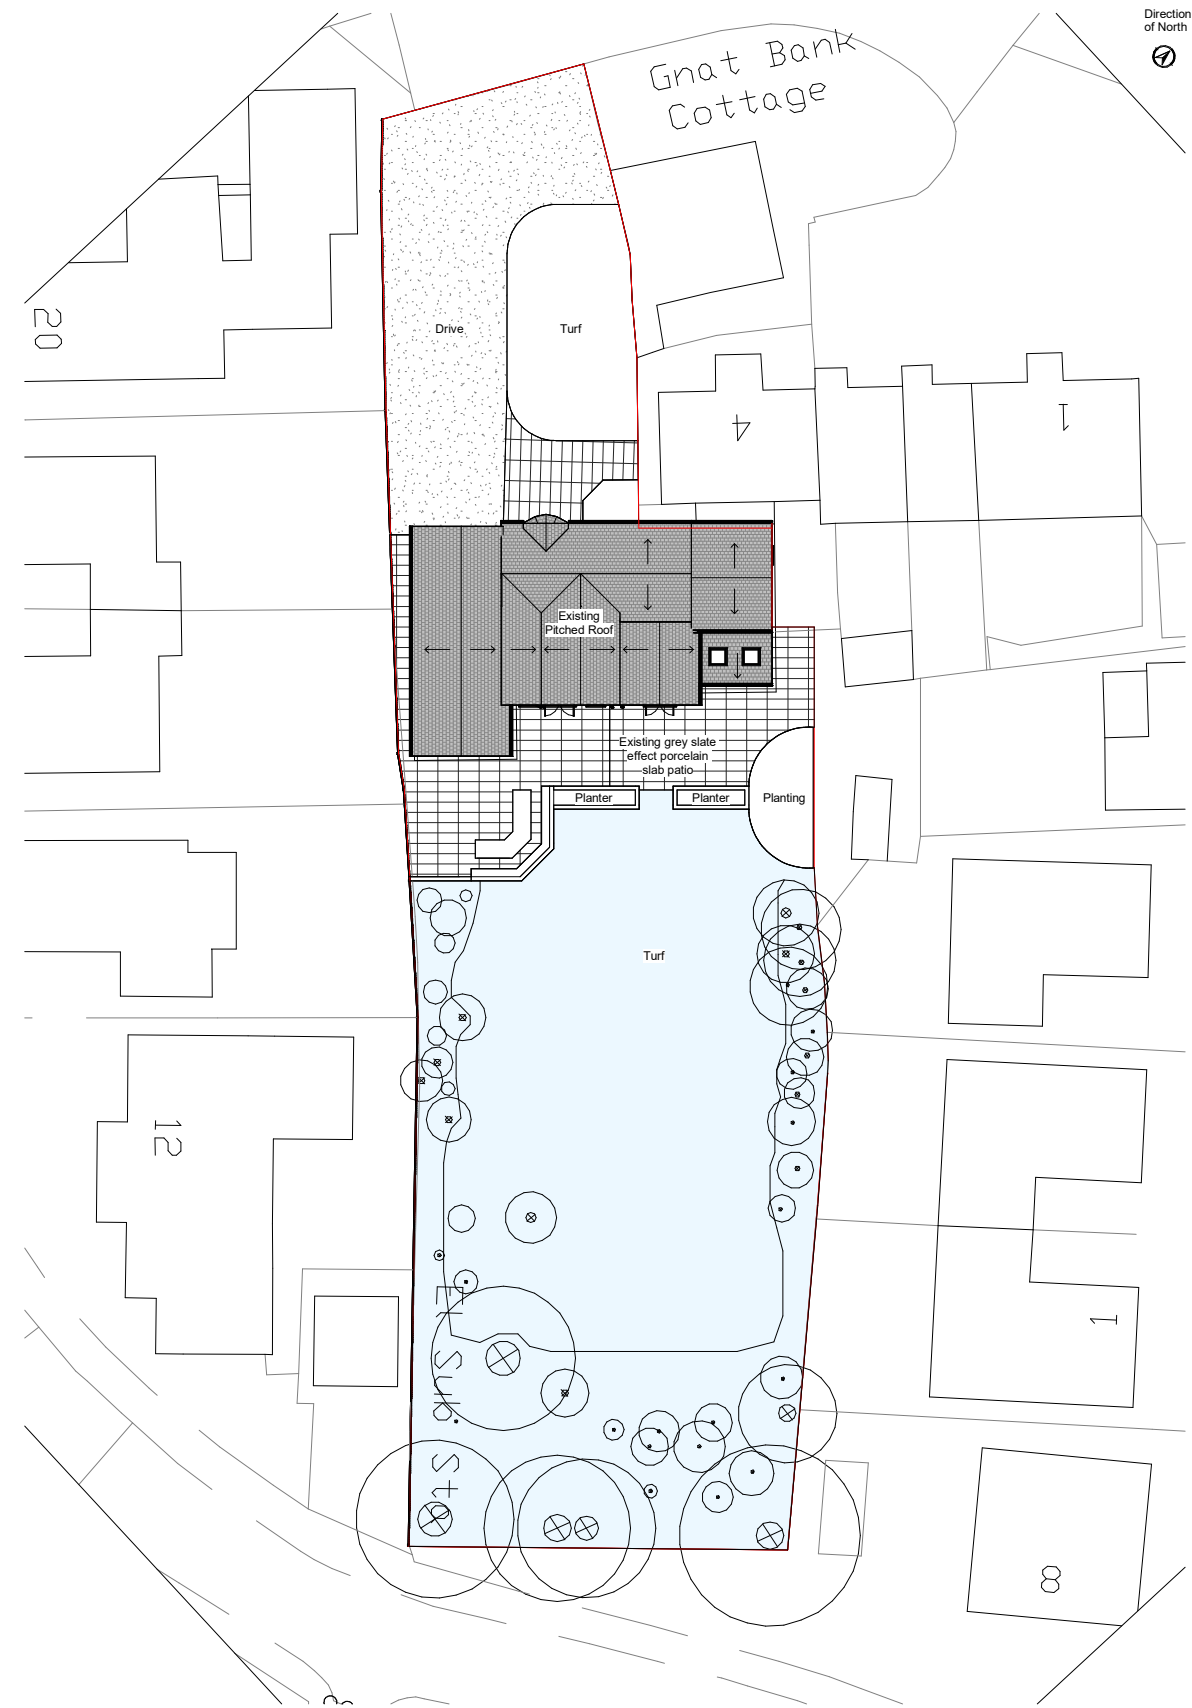

- PLEASE NOTE**
1. DO NOT scale from this drawing, use figured dimensions only.
 2. All dimensions to be checked on site by the contractor.
 3. Please report any discrepancies to JHA Ltd immediately.
 4. All setting out dimensions are approximate. To be marked out on site for approval by JHA Ltd prior to construction.

Key

Red line denoted boundary owned by client

B	12/23	Added patio note	CT
A	11/23	Adjusted Scale / Adding Scale Bar	BF
Ref	Date	Revision	Initial

PLANNING ISSUE

SINGLE STORY EXTENSION TO
GNAT BANK HOUSE, ROCHDALE, OL11 4BH
FOR ANDI TOMPKINSON

EXISTING SITE PLAN

JHA Limited, West Suite,
Second Floor, Unit F,
South Quay,
Lakeside Boulevard,
Doncaster, DN4 5PL

T 01302 364565
E enquiries@j-h-a.co.uk
W www.j-h-a.co.uk

Scale:	1 : 200	Date:	AUGUST 2023
Drawn By:	CT	Checked By:	CD

M23-34-SK-01	Sheet Size: A1
--------------	-------------------

Existing Site Plan
1 : 200