



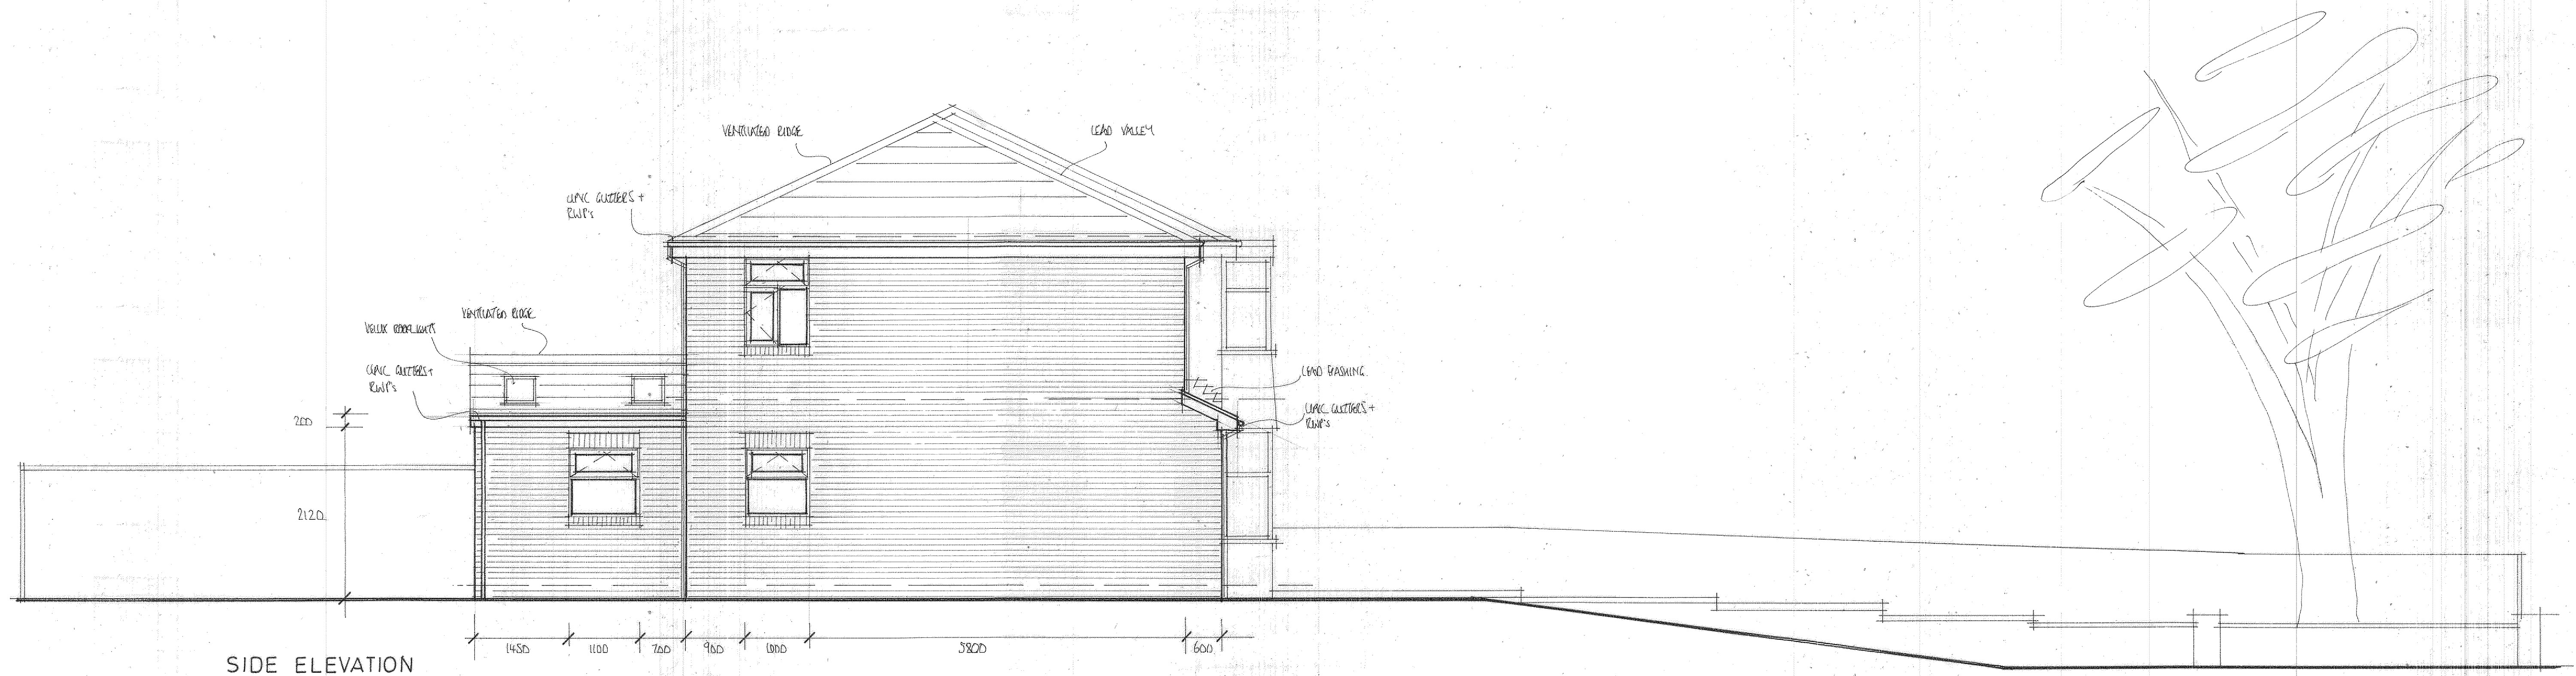

SIDE ELEVATION

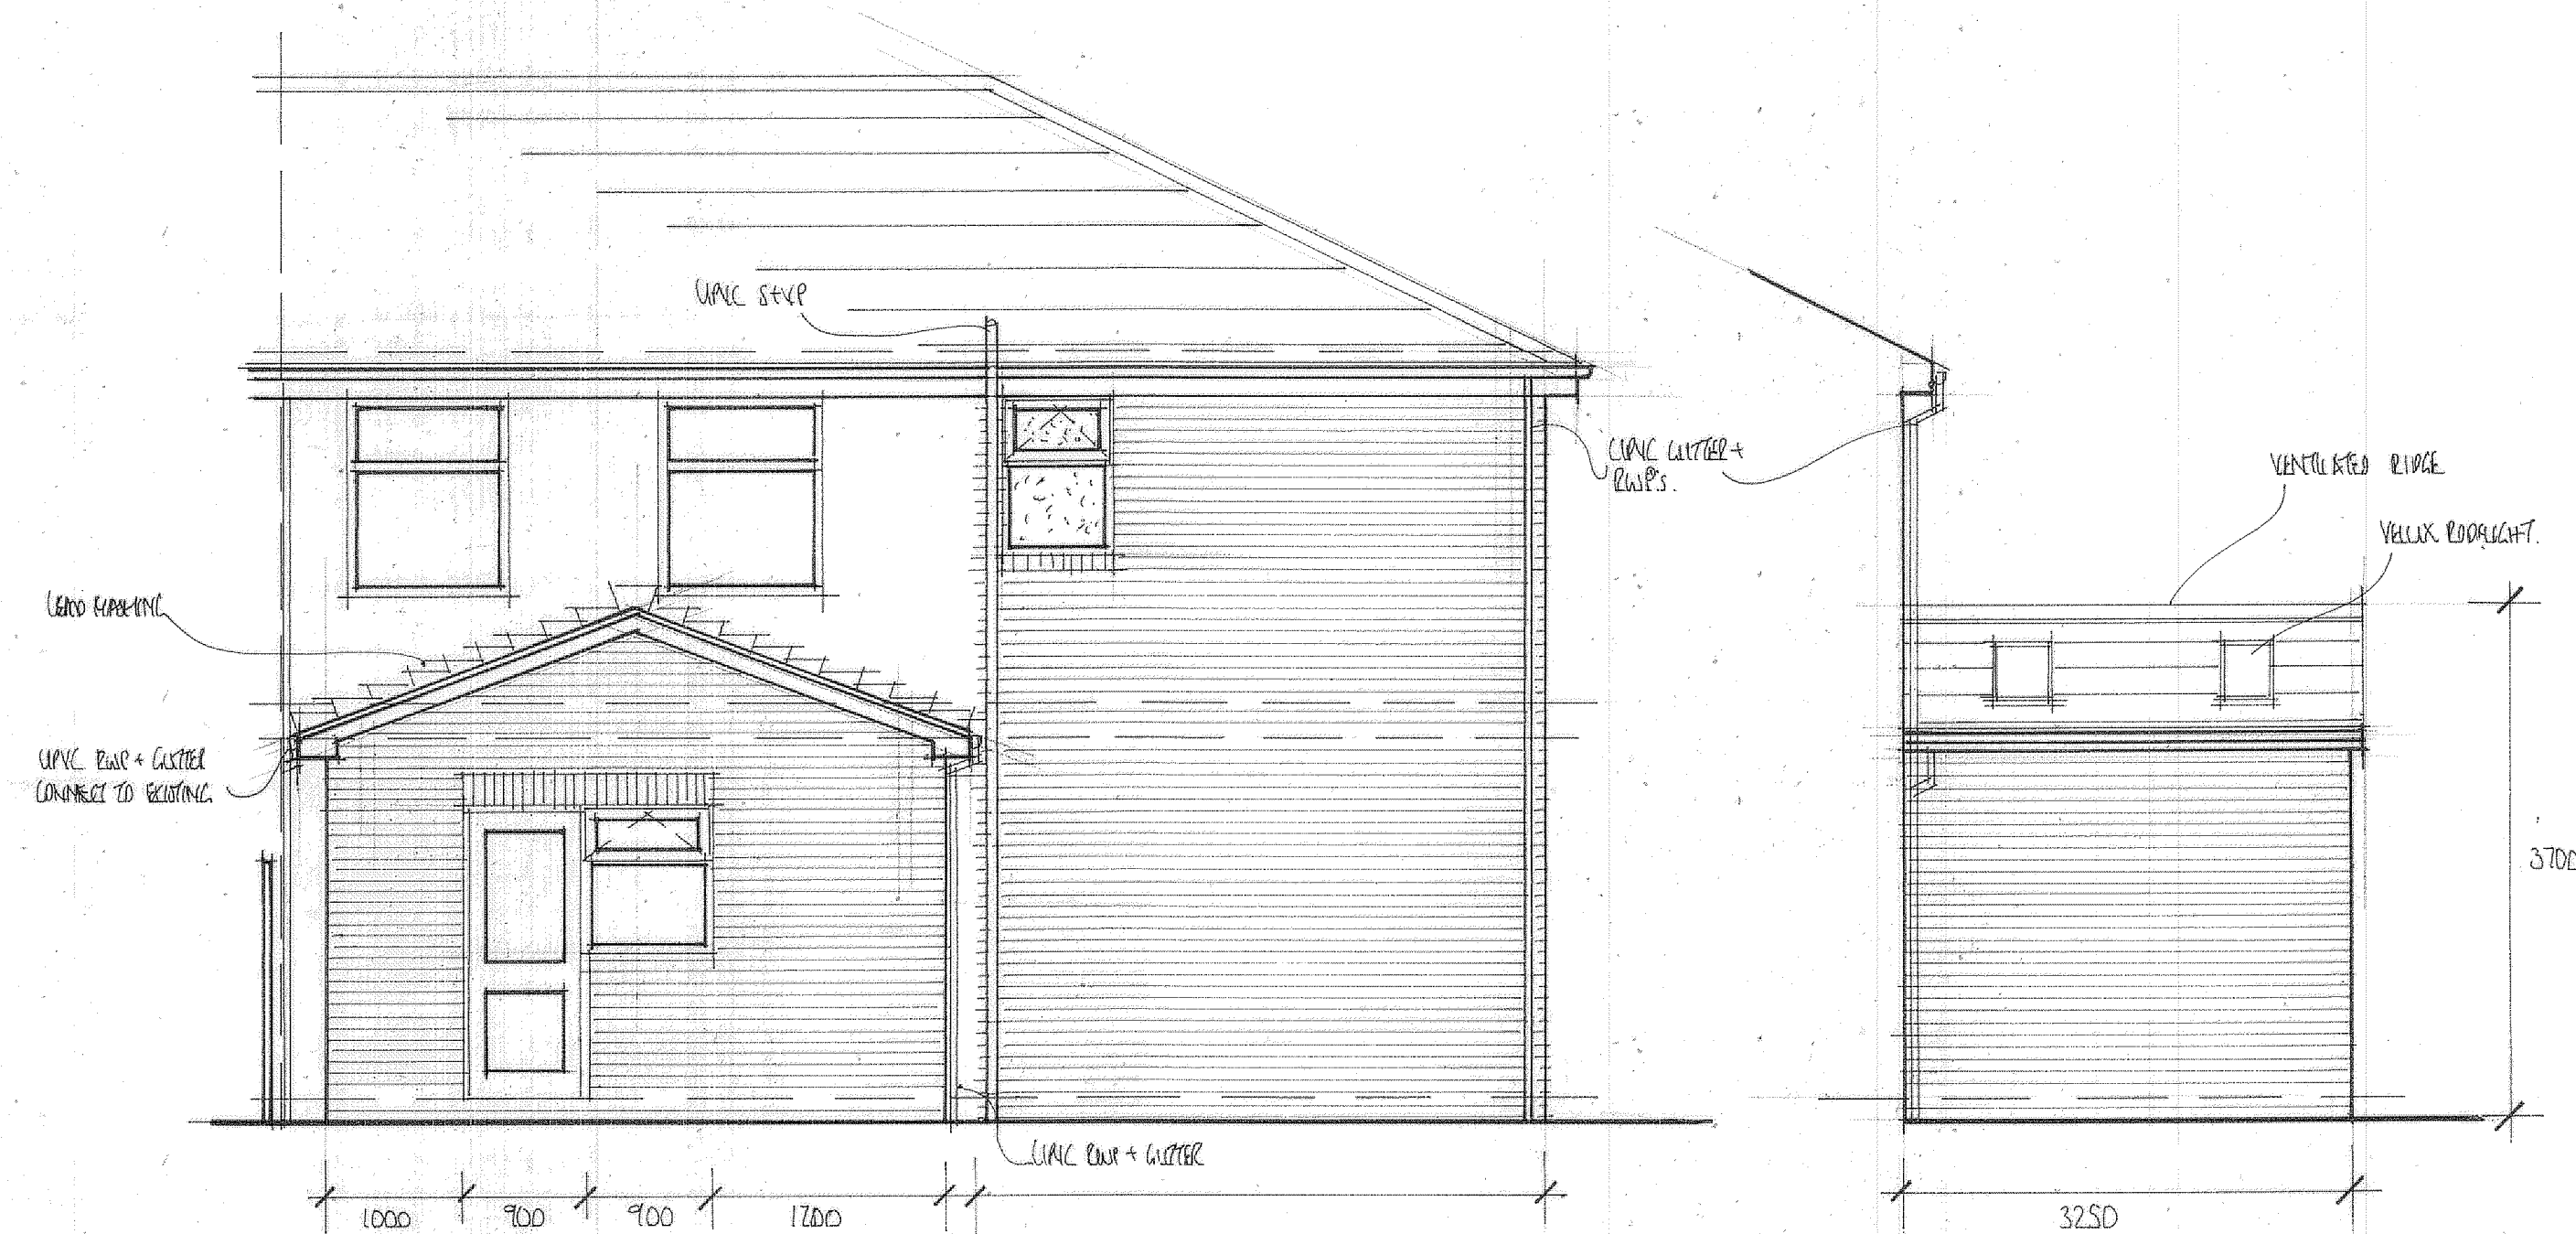


FRONT ELEVATION



REAR ELEVATION

RETURN ELEVATION

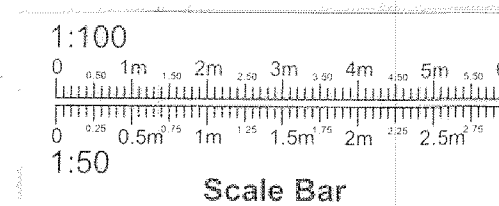

PROJECT
PROPOSED TWO STOREY SIDE
EXTENSION AND SINGLE STOREY
REAR EXTENSION TO REPLACE
EXISTING CONSERVATORY.
DRAWING TITLE
PROPOSED ELEVATIONS.
CLIENT
MR. S. HUSSAIN.
ADDRESS
25, SANDFIELD RD,
ROCHDALE, OL16 5LE.
SCALE
SCALE 1:50@A1
DATE
MAR 2024.
DRAWING No
FO 03245887/4.