




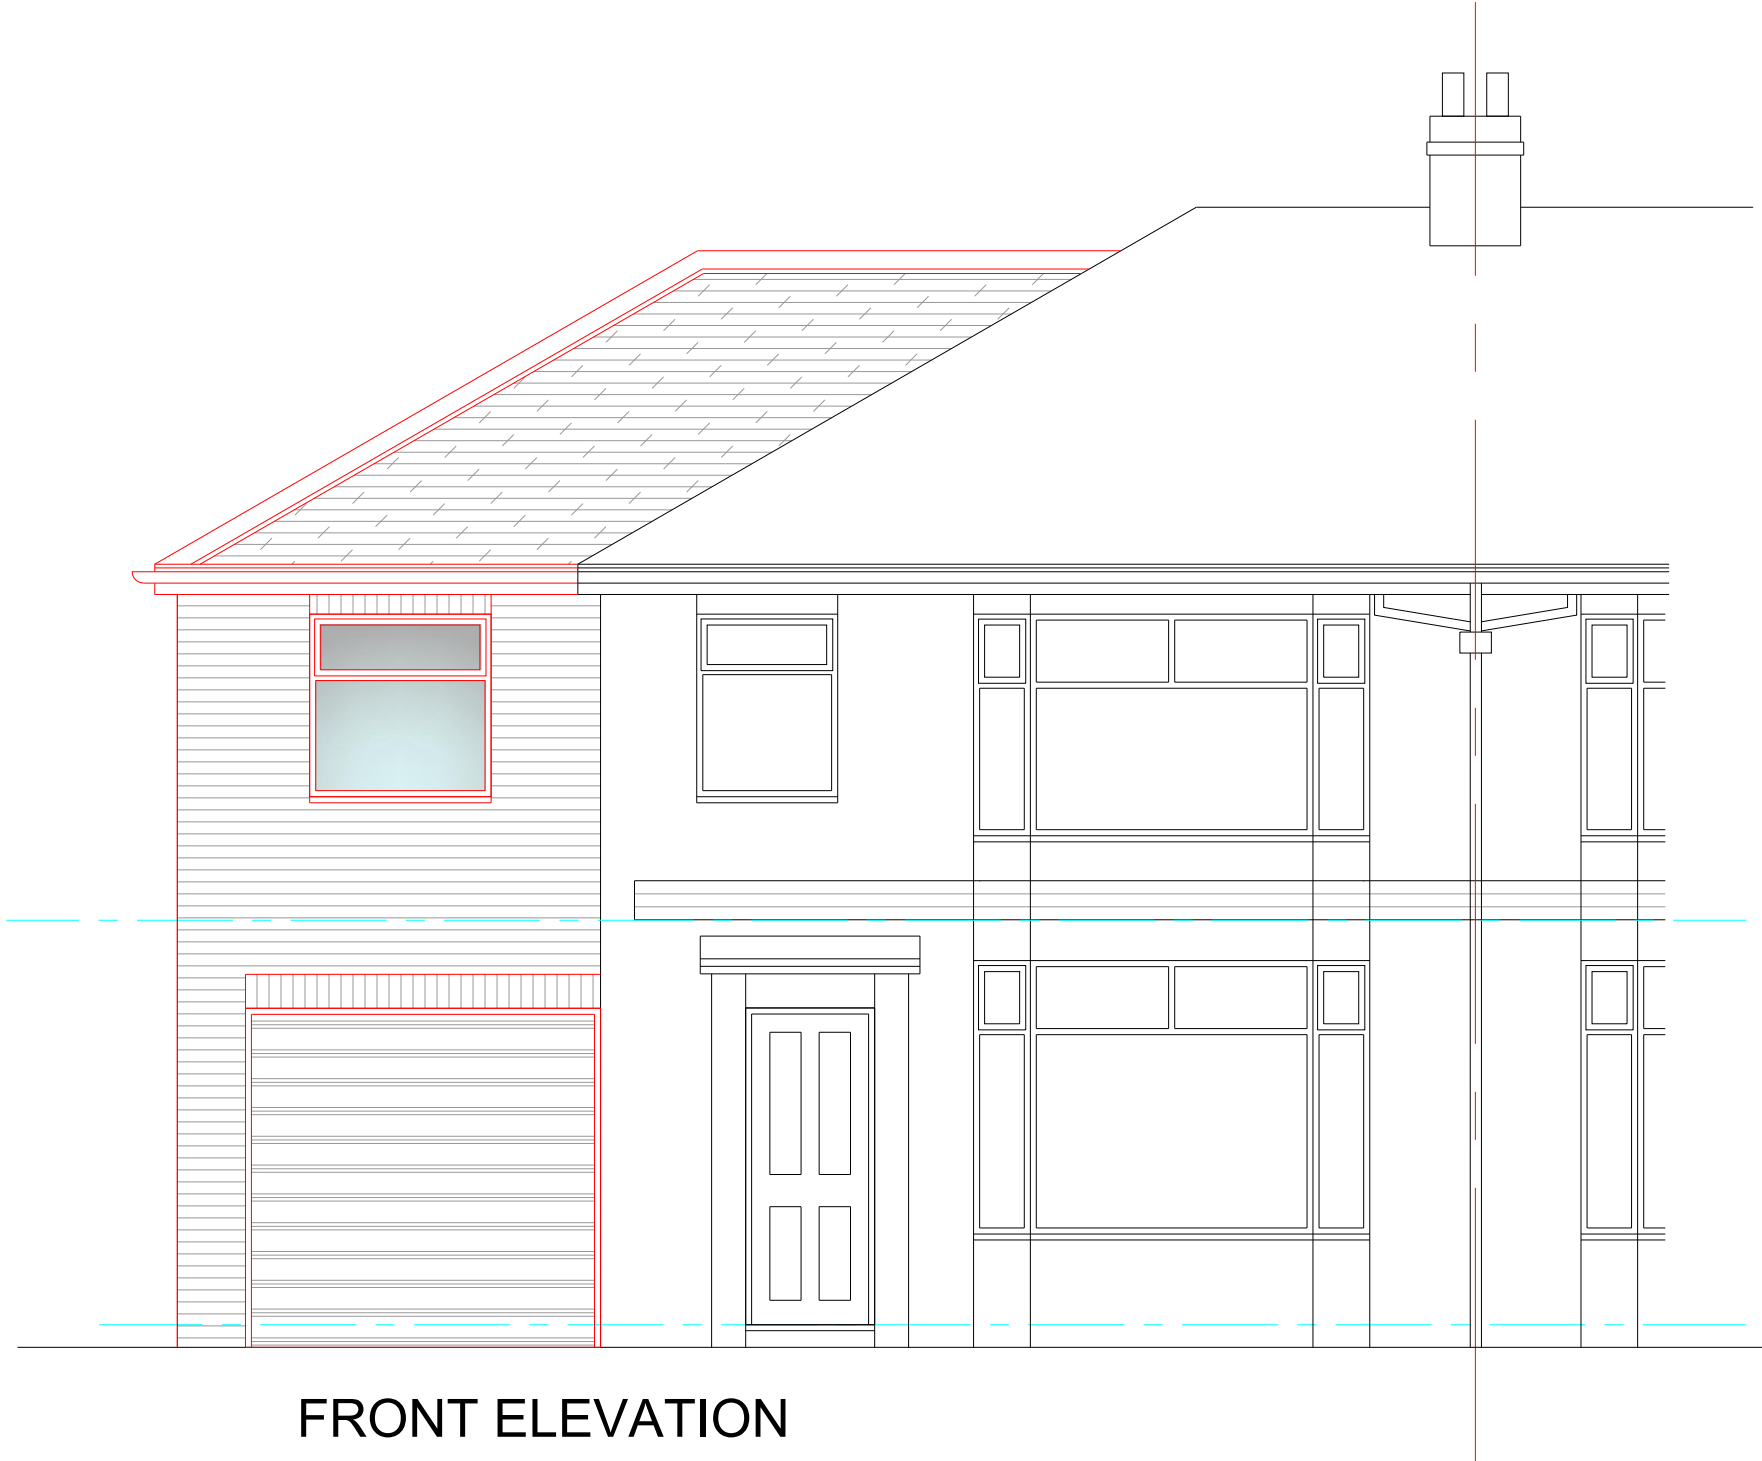


LOCATION PLAN 1:1250

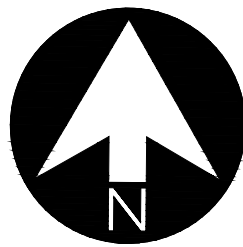


FRONT ELEVATION

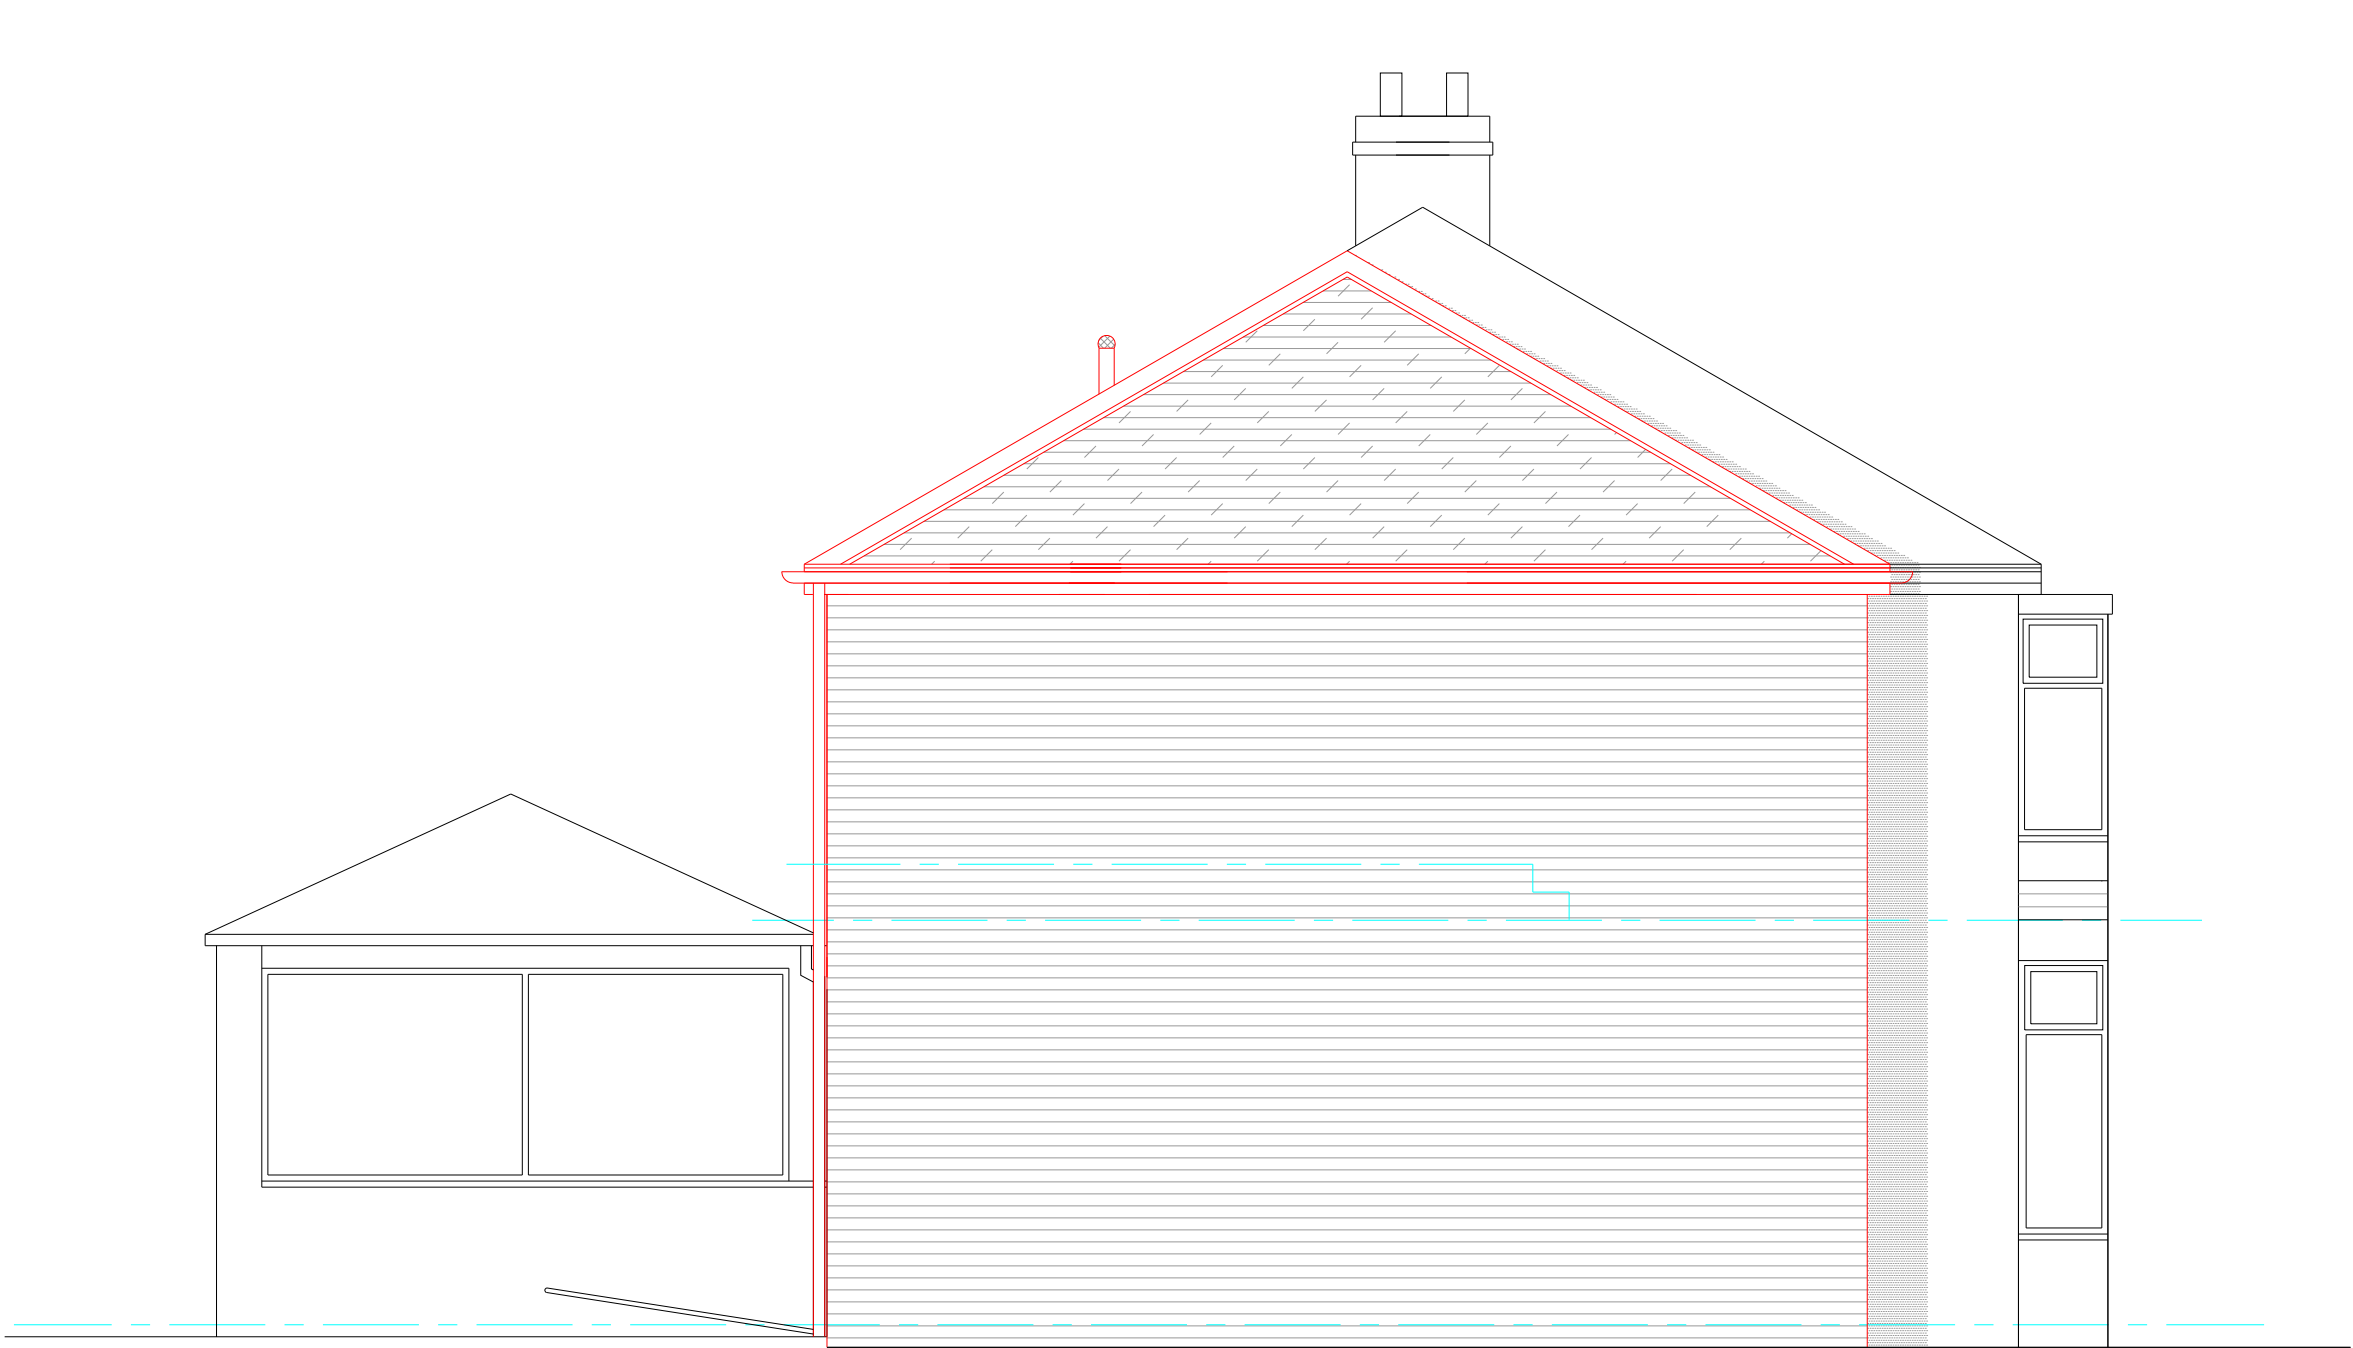


SIDE ELEVATION

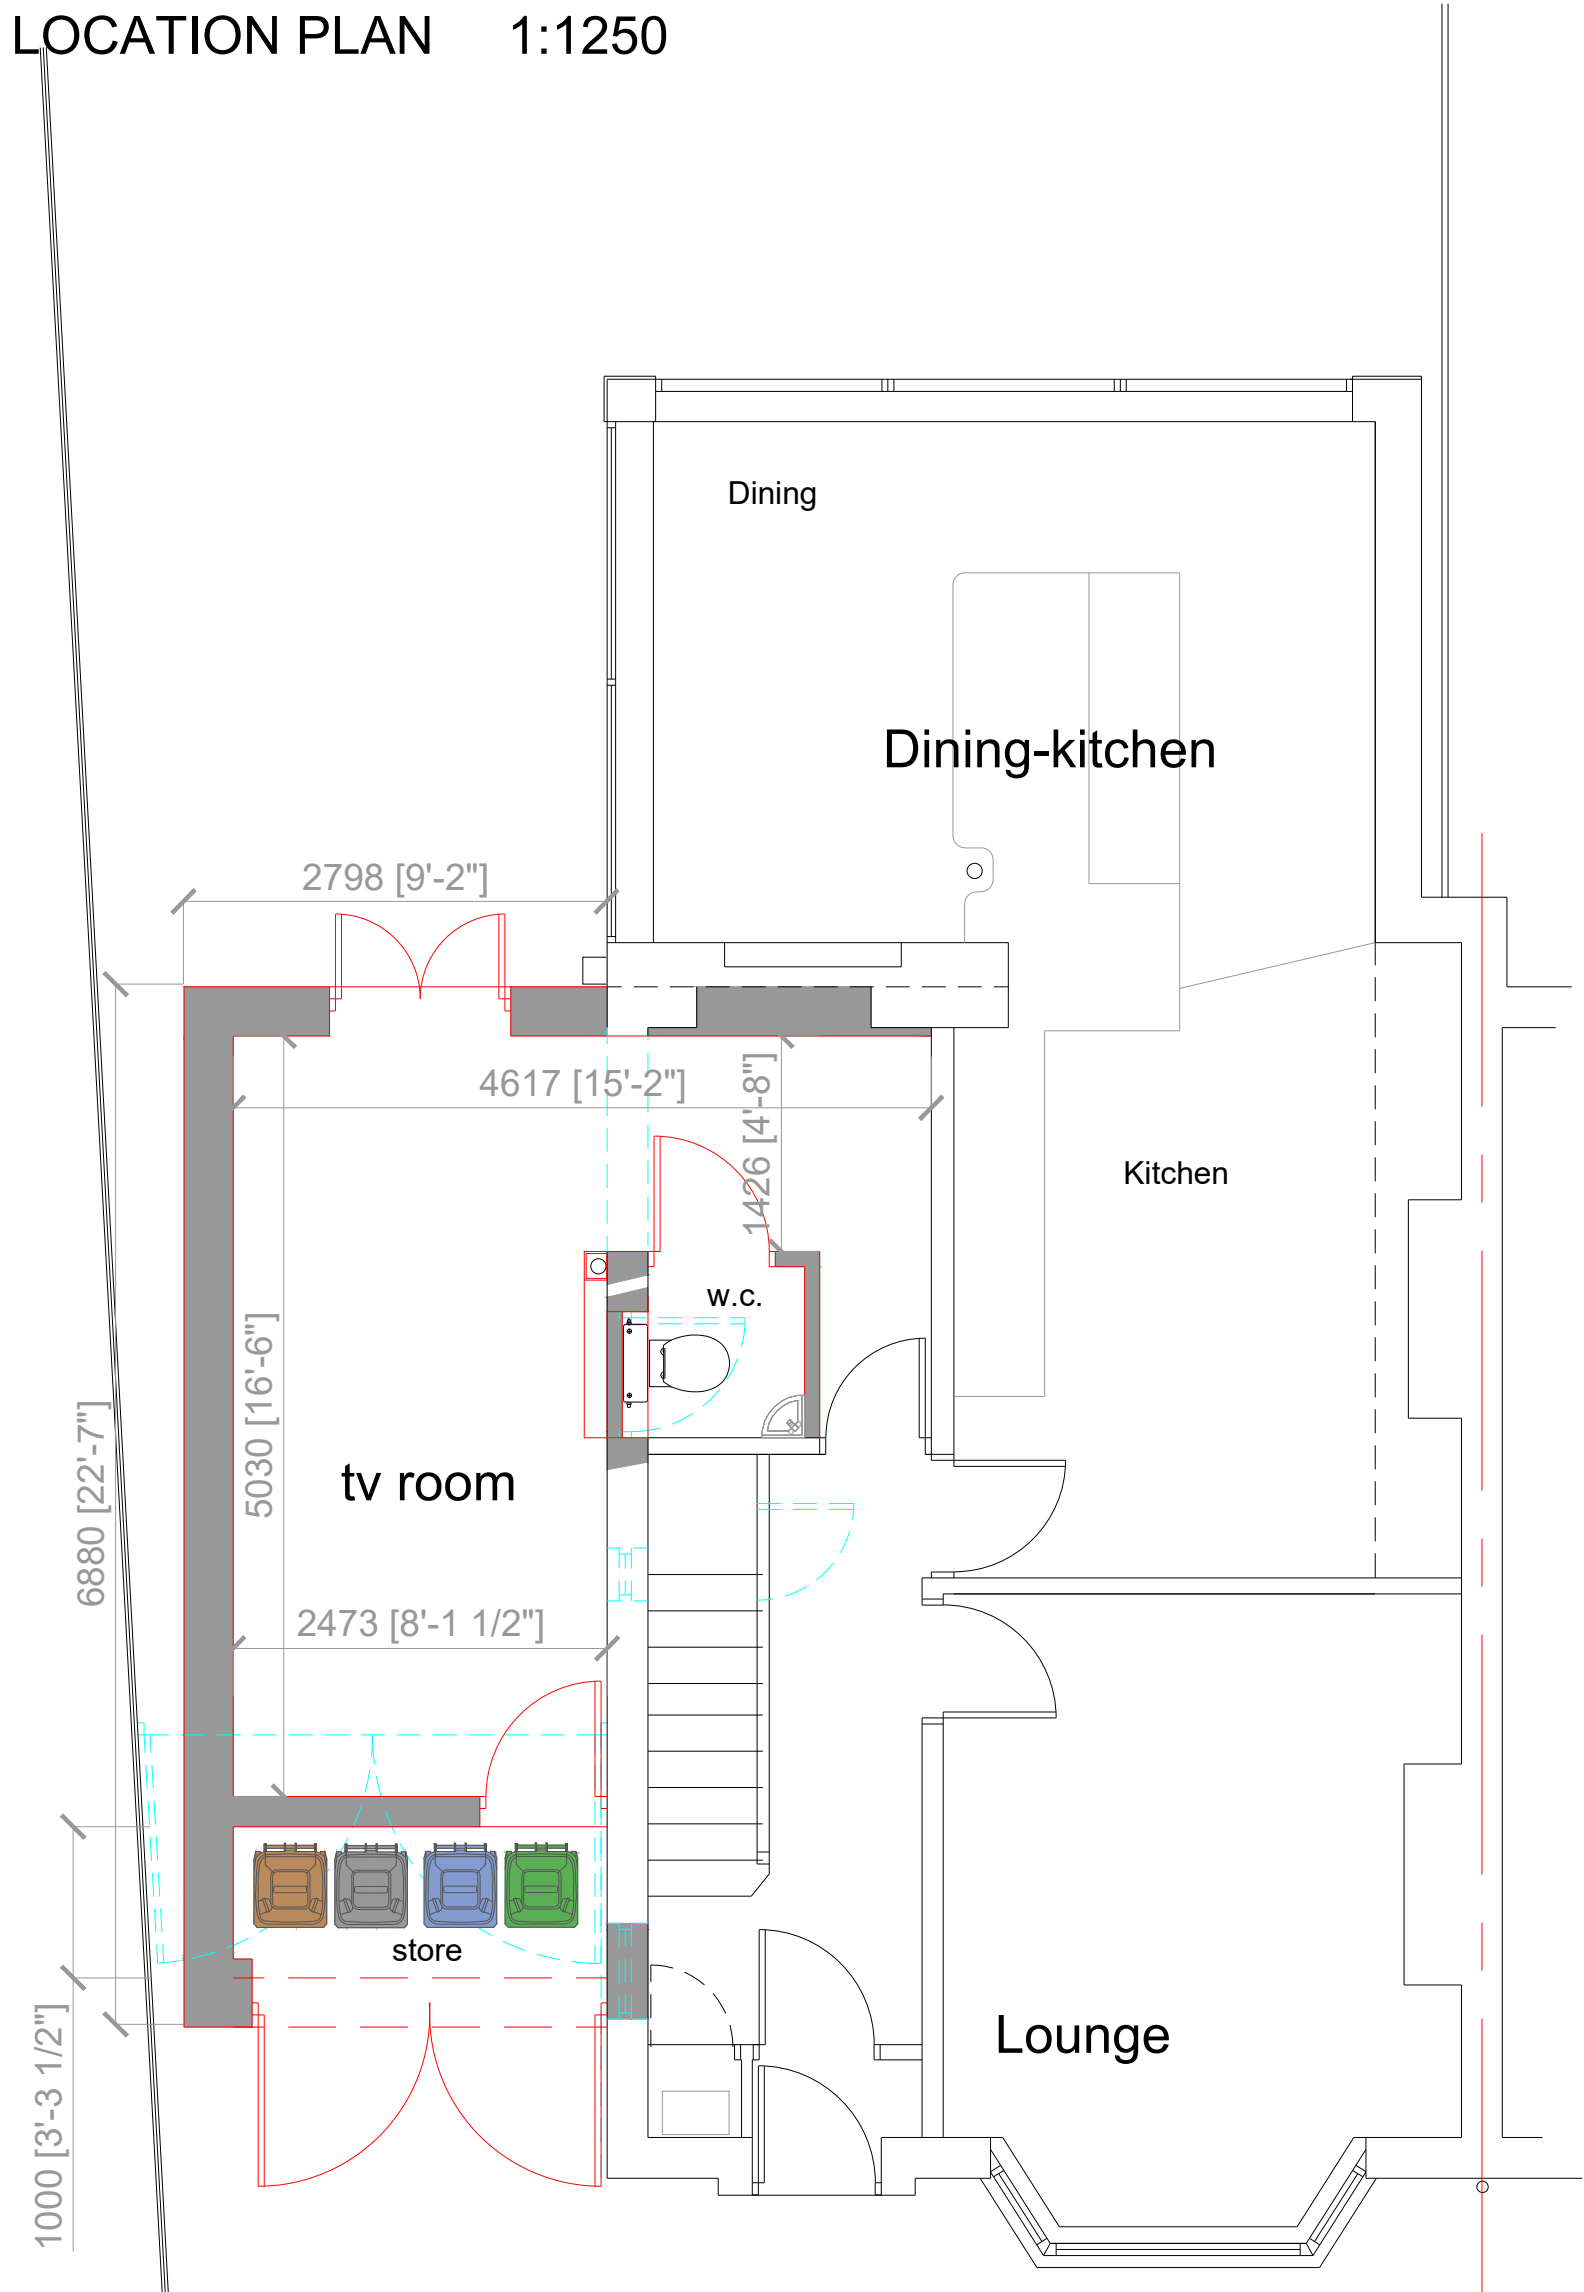


GROUND FLOOR PLAN

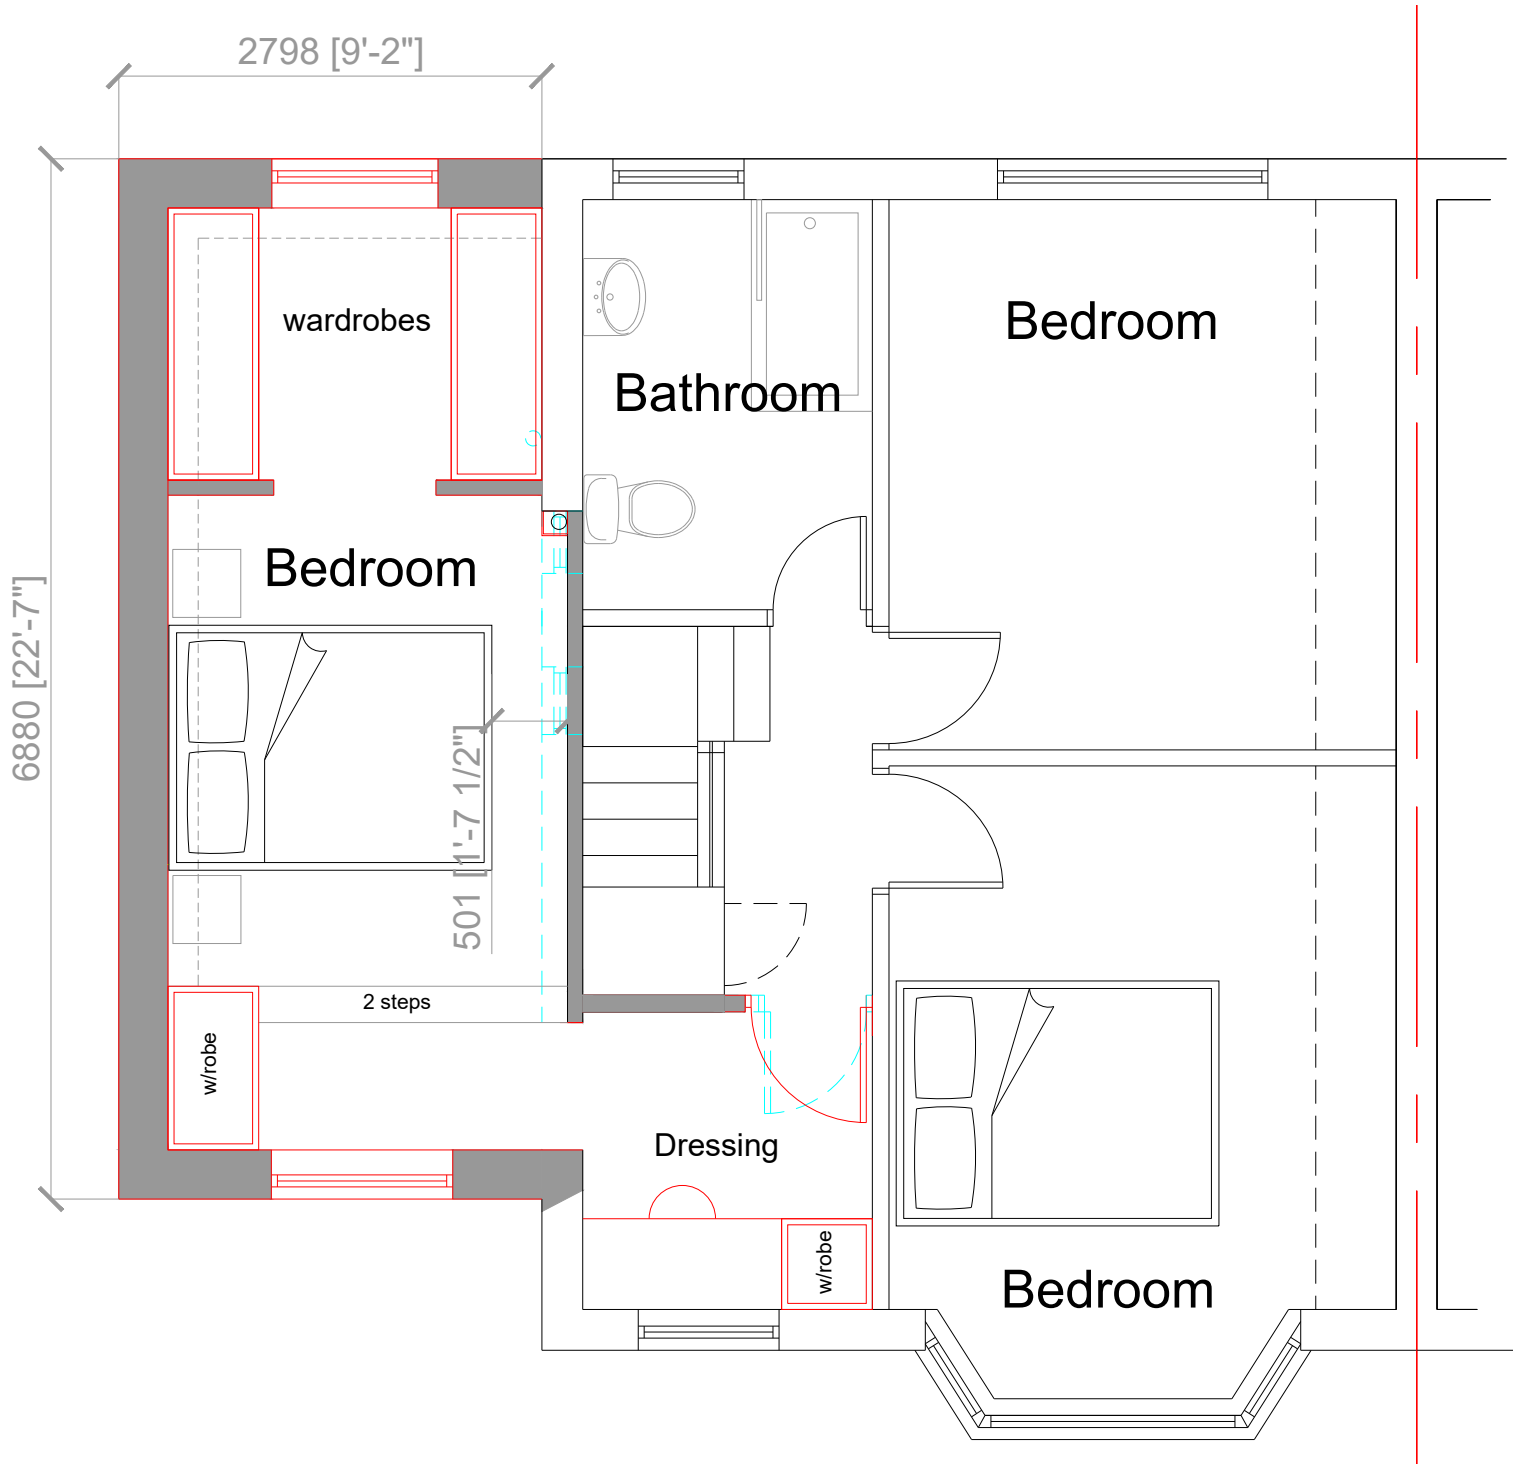

FIRST FLOOR PLAN

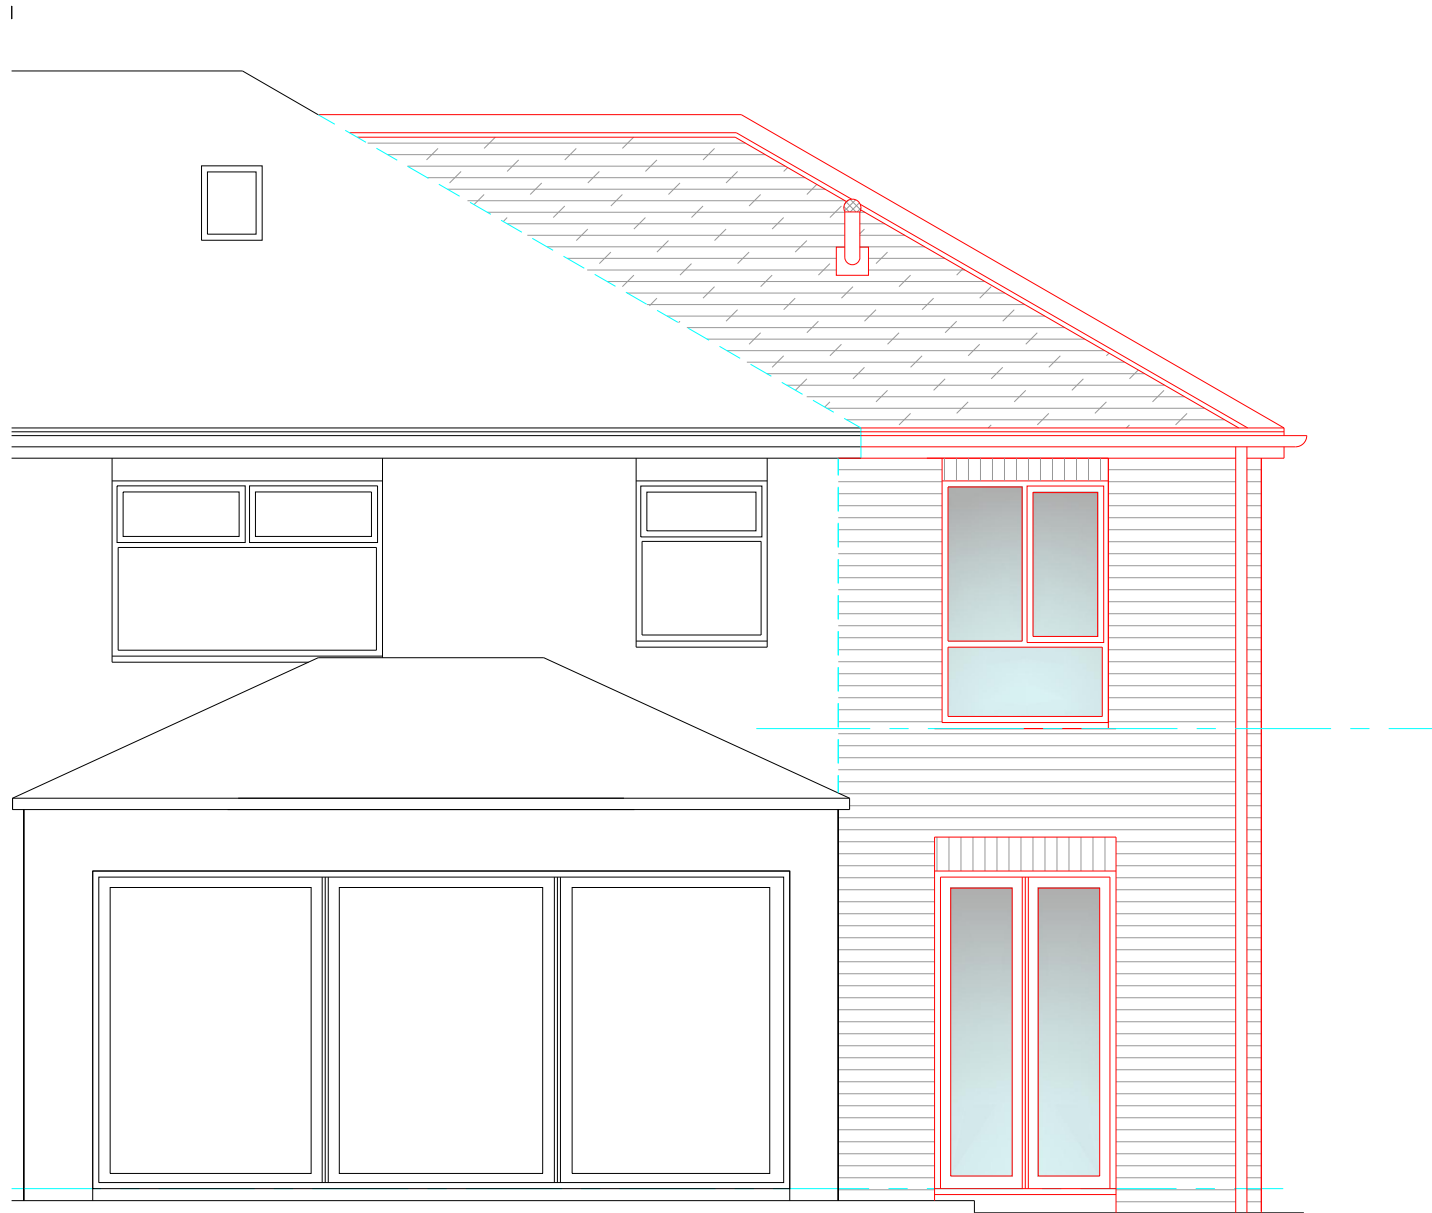

REAR ELEVATION

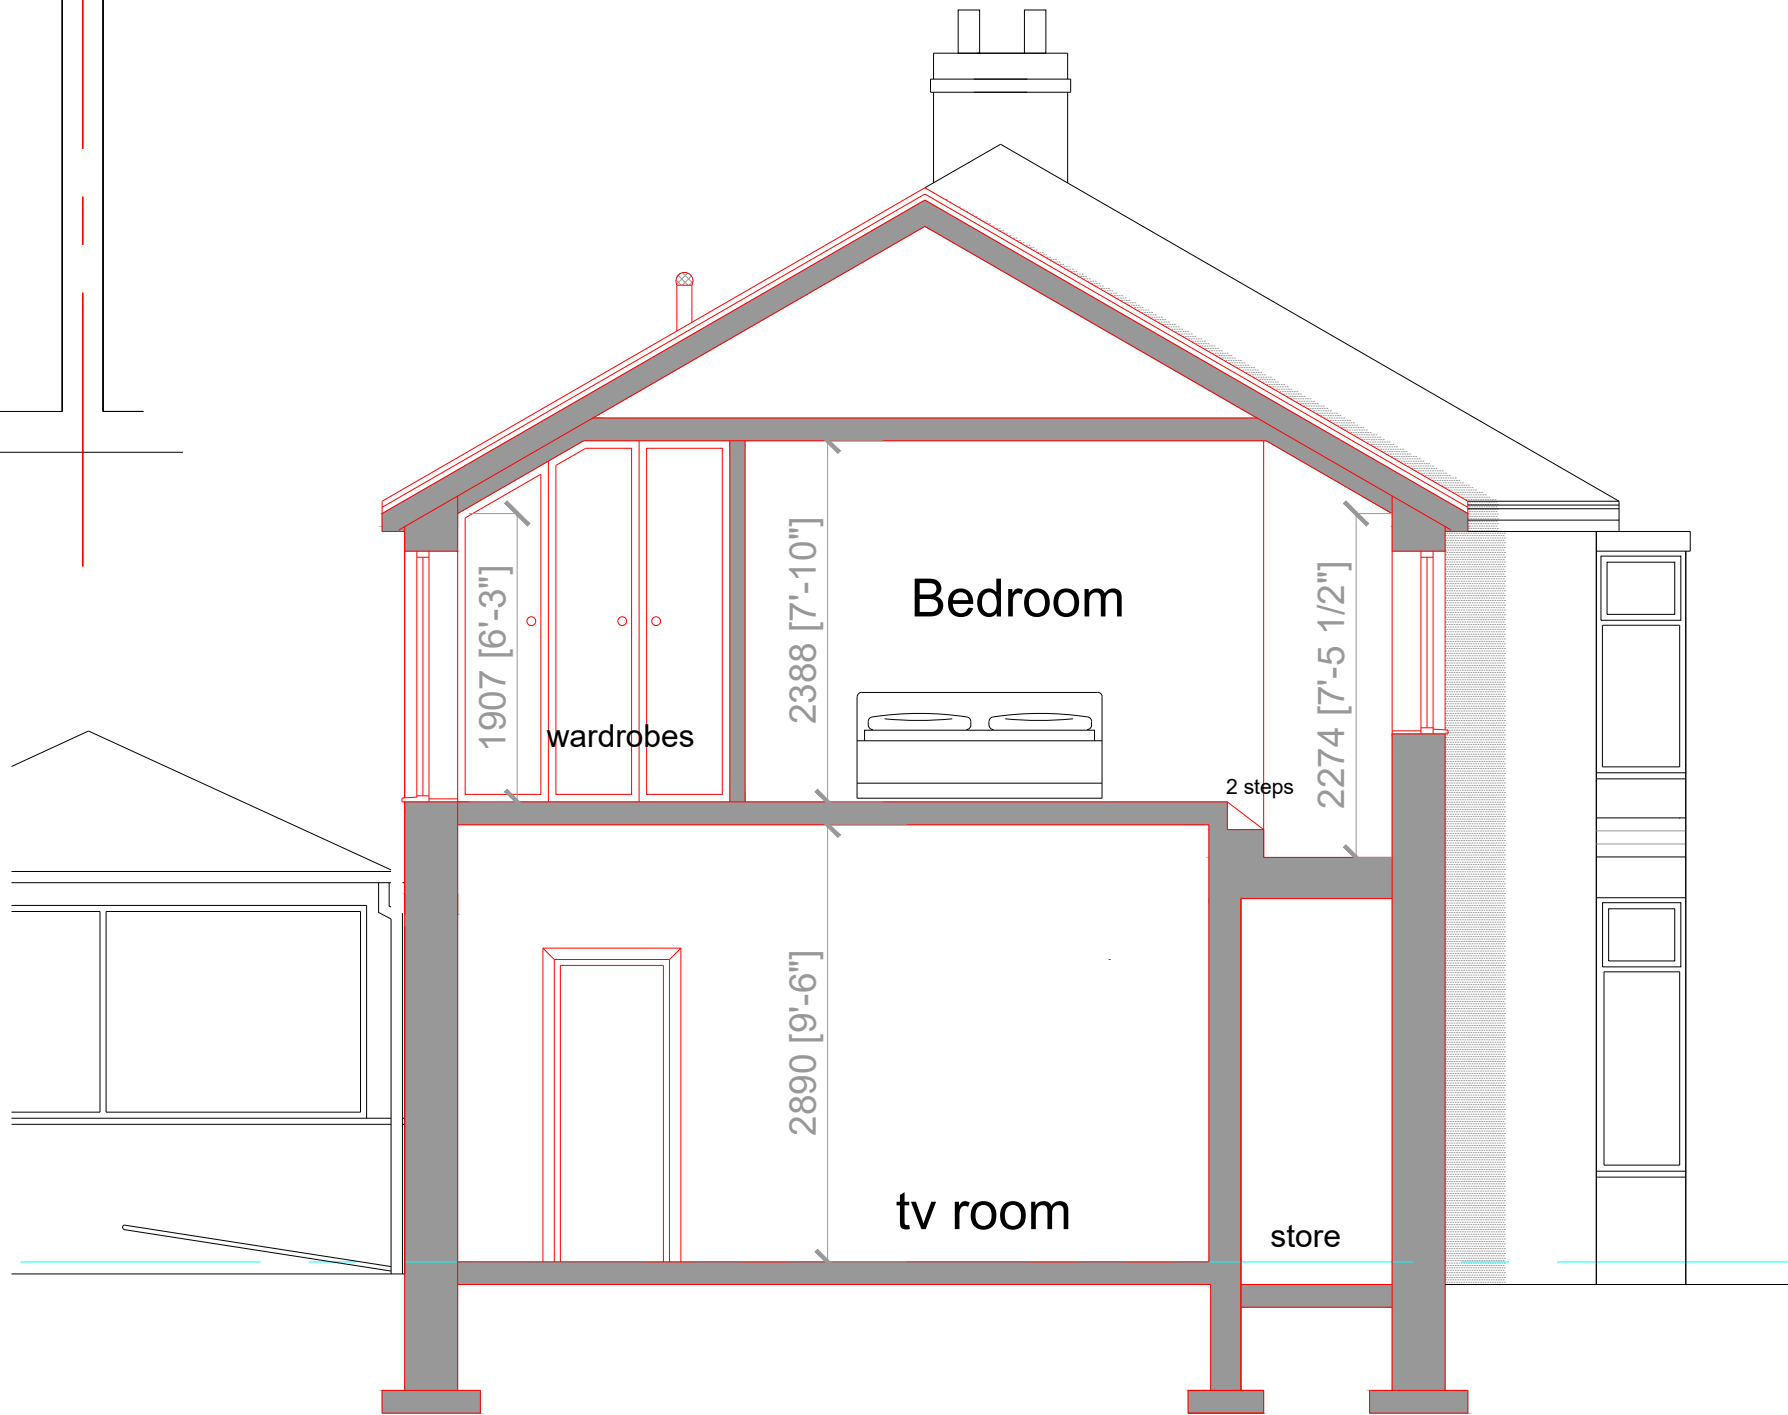

SECTION

rev.	date:	description
 AJ COCKER ASSOCIATES CHARTERED BUILDING SURVEYORS		
 the mark of property professionalism worldwide		
Project: 25 Glamis Avenue Heywood		
Client: Mr.&Mrs Richardson		
scale: 1:50		
date: Jan. 23		
drawn: NL		
Dwg. Nr. R450-02		