


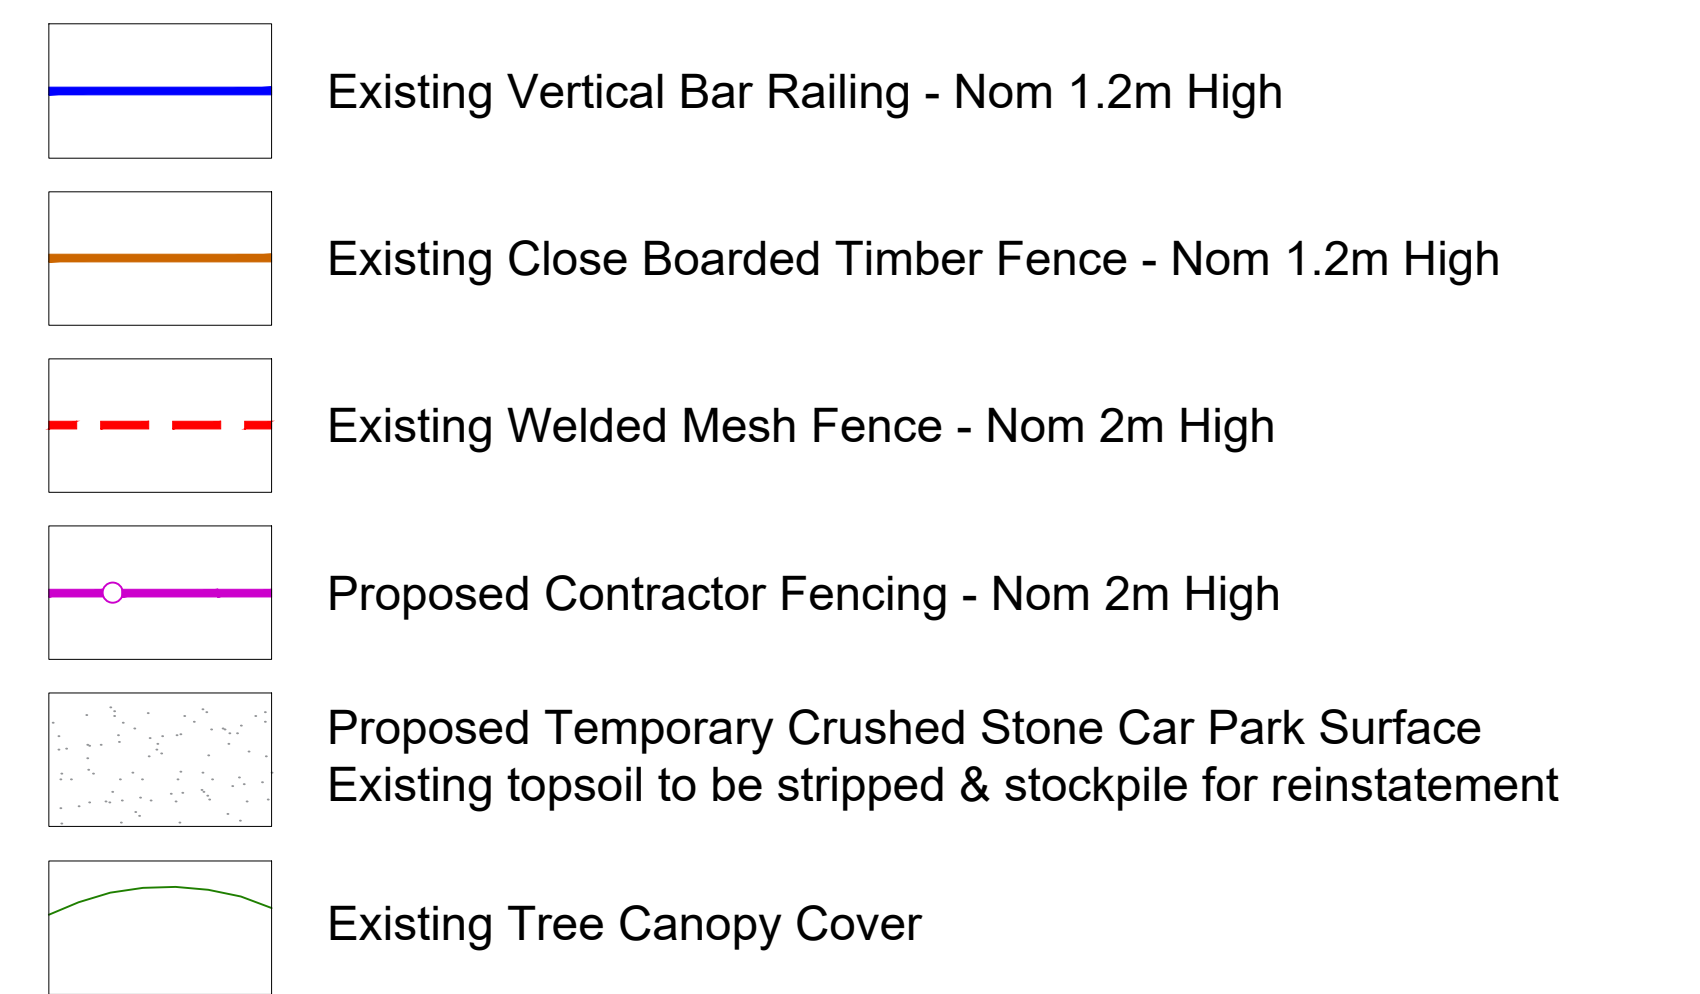

P02 Updated Fencing notes 08/01/24



**2 COMMERCIAL STREET
MANCHESTER, M15 4RQ
T: 0161 2419878
E: info@dep.co.uk
W: www.dep.co.uk**

Client
Morgan Sindall

Project
Newhouse Academy, Rochdale

PROPOSED SITE PLAN
CONTRACTOR CAR PARK PLAN

Status Planning Drawn AP Scale Various @ A1

Drawing number Revision
SRP1019-DEP-ZZ-00-DR-L-9004 P02

Job number (Internal) Date
4847 03.07.23

Copyright DEP Landscape Architecture Ltd

All levels and dimensions to be checked on site by contractor prior to commencement; Any variations to be reported to the client. This drawing is to be read in conjunction with all others relating to the project and all information derived accordingly; any anomalies to be reported to the client. Do not scale from this drawing. Use figured dimensions only. Work shown on this drawings to be carried out in accordance with current British Standards and Codes of Practice.

© Copyright to DEP Landscape Architecture Limited. The information shown on this drawing shall not be reproduced or copied in any form without prior written consent from DEP Landscape Architecture Limited.

