


Do not scale from this drawing.
All dimensions are in millimetres unless otherwise noted.
All dimensions to be checked on site before proceeding with work.
All omissions and discrepancies to be reported in writing to Project 3 Architects Ltd.
Areas indicated on this drawing are approximate and indicative only.
© Project 3 Architects Limited Registered in England & Wales Number 08021795.


- 01 buff stonework, existing
- 02 buff stonework, to match existing
- 03 existing slate to be reviewed and kept or replaced by matching
- 04 slate roof, pressed metal proprietary verge, colour to match slate
- 05 timber windows/doors to replace existing windows and/or new windows frame to farmhouse
- 06 aluminium windows
- 07 aluminium rooflights, conservation range, flush with roof, colour to match slate
- 08 solid timber security front door
- 09 metal screen, aluminium PPC
- 10 frameless glazed link
- 11 existing buff stone surround
- 12 existing buff stone surround extended to match new opening size
- 13 secret gutter

 


FFL 01
198.66 m

FFL 00
195.58 m

FFL B
193.61 m

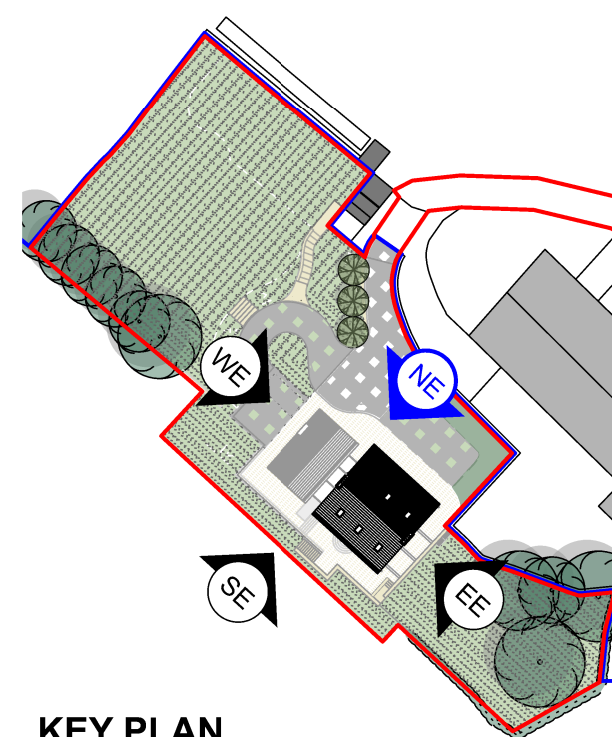

P04	22/07/24	Legend added details	AS
P03	22/04/24	Planning	AS
P02	02/11/23	Planning Submission	AS
P01	27/10/23	Planning	AS
I01	29/09/23	First Issue	AS
Rev:	Date:	Description:	By:

 

4 back grafton stree
altrincham
cheshire
WA14 1D

0161 233 057
mail@project3architects.com
www.project3architects.com

Project:
The Farmhouse, Littleborough

Title:
Proposed North Elevation - Front
Farmhouse & Extension

Status: **PLANNING** Scale @ ISO A **1:5**

Drawing Number: 0763-P3A-XX-XX-DR-A-05202 Revision: P0

scale 1:50 @ A1 (1:100 @ A3)