

Notes

GENERAL NOTES

THE CONTRACTOR IS ADVISED TO VISIT THE SITE PRIOR TO ALL LOCAL CONDITIONS & RESTRICTIONS LIKELY TO AFFECT THE EXECUTION OF THE WORKS. NO CLAIMS ARISING FROM FAILURE TO DO SO WILL BE CONSIDERED.

THIS DRAWING IS TO BE READ IN CONJUNCTION WITH ALL OTHER DRAWINGS, SCHEDULES & SPECIFICATIONS RELATING TO THE PROJECT AND ANY DISCREPANCIES NOTIFIED TO THE CONTRACT ADMINISTRATOR IMMEDIATELY.

THE CONTRACTOR IS TO CHECK ALL DIMENSIONS ON SITE PRIOR TO COMMENCING WORKS OR ORDERING ANY MATERIALS. DO NOT SCALE OFF DRAWINGS.

Text Key

- 1. Proposed Facing Brickwork to match existing
- 2. Proposed Roof finish to match existing roofing tiles
- 3. Proposed uPVC White Double Glazed Windows
- 4. Proposed White PVCu Obscured Double Glazed Windows
- 5. Proposed Bi-Fold or sliding Double Glazed Windows
- 6. Glazed roof / Lantern

Dashed Green line indicating -
Proposed Structural Elements defined by Structural Engineer - refer to Engineers Documentation

Rev	Description	Date	Dr by	App by
original		date created		approved by
NK		19/09/24		NK




Enquiries@nkarchitectural.co.uk

0161 818 4727


www.nkarchitectural.co.uk

client name	MRS ANEESA
project	43 Tintern Road Middleton M24 6HTE - SIDE AND REAR SINGLE STOREY EXTENSION
drawing	PROPOSED ELEVATIONS AND 3D VISUALS
computer file	C:\Users\TRADE\Desktop\NKARCH\43 Tintern Road Middleton M24 6HTE\43 Tintern Road Middleton M24 6HTE.rvt
project number	2024.10001.6764
drawing number	A112
scale	1 : 50
rev	A
issue status	PLANNING

This drawing is to be read in conjunction with all related drawings. All dimensions must be checked and verified on site before commencing any work or producing shop drawings. The originator should be notified immediately of any discrepancy. This drawing is copyright and remains the property of NK Architectural.

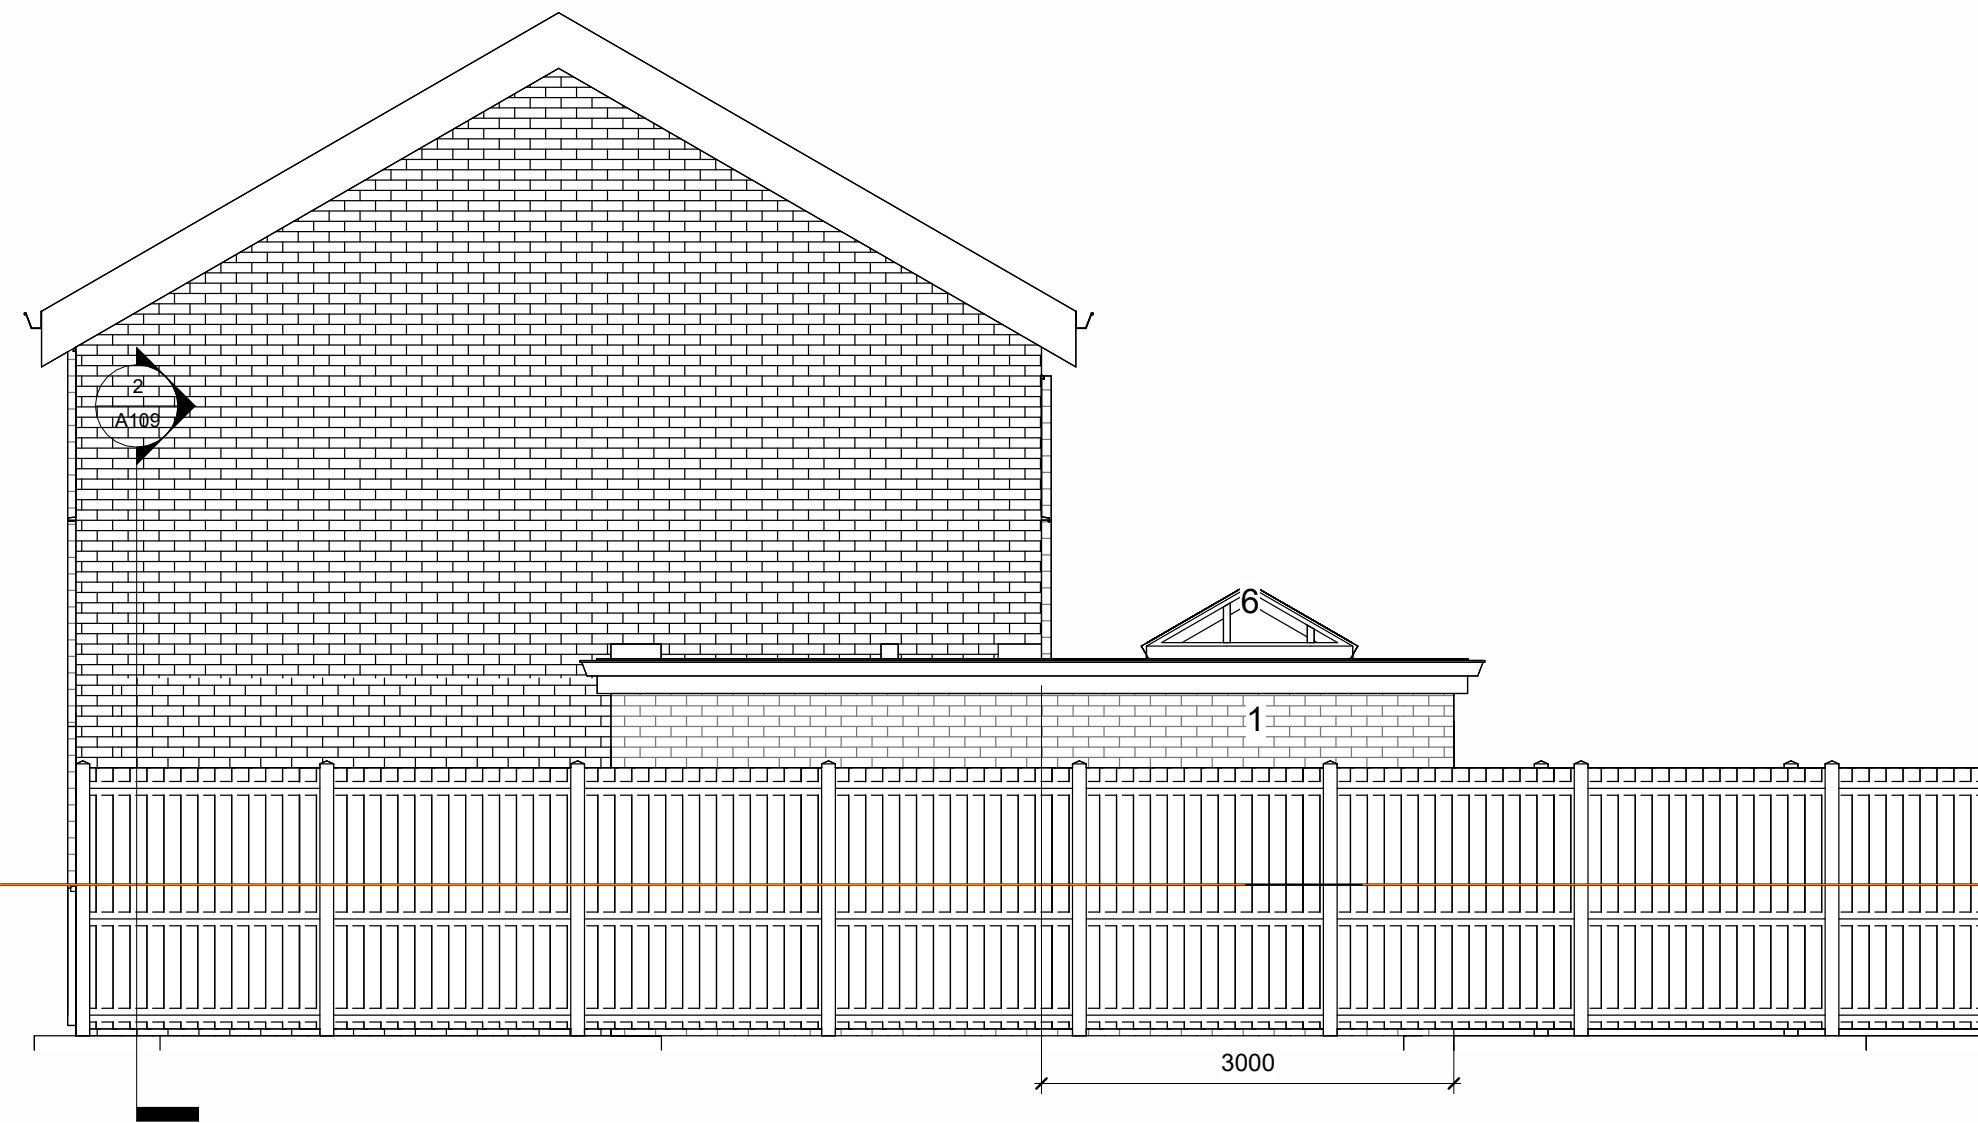


3 PROPOSED WEST 1
1 : 50

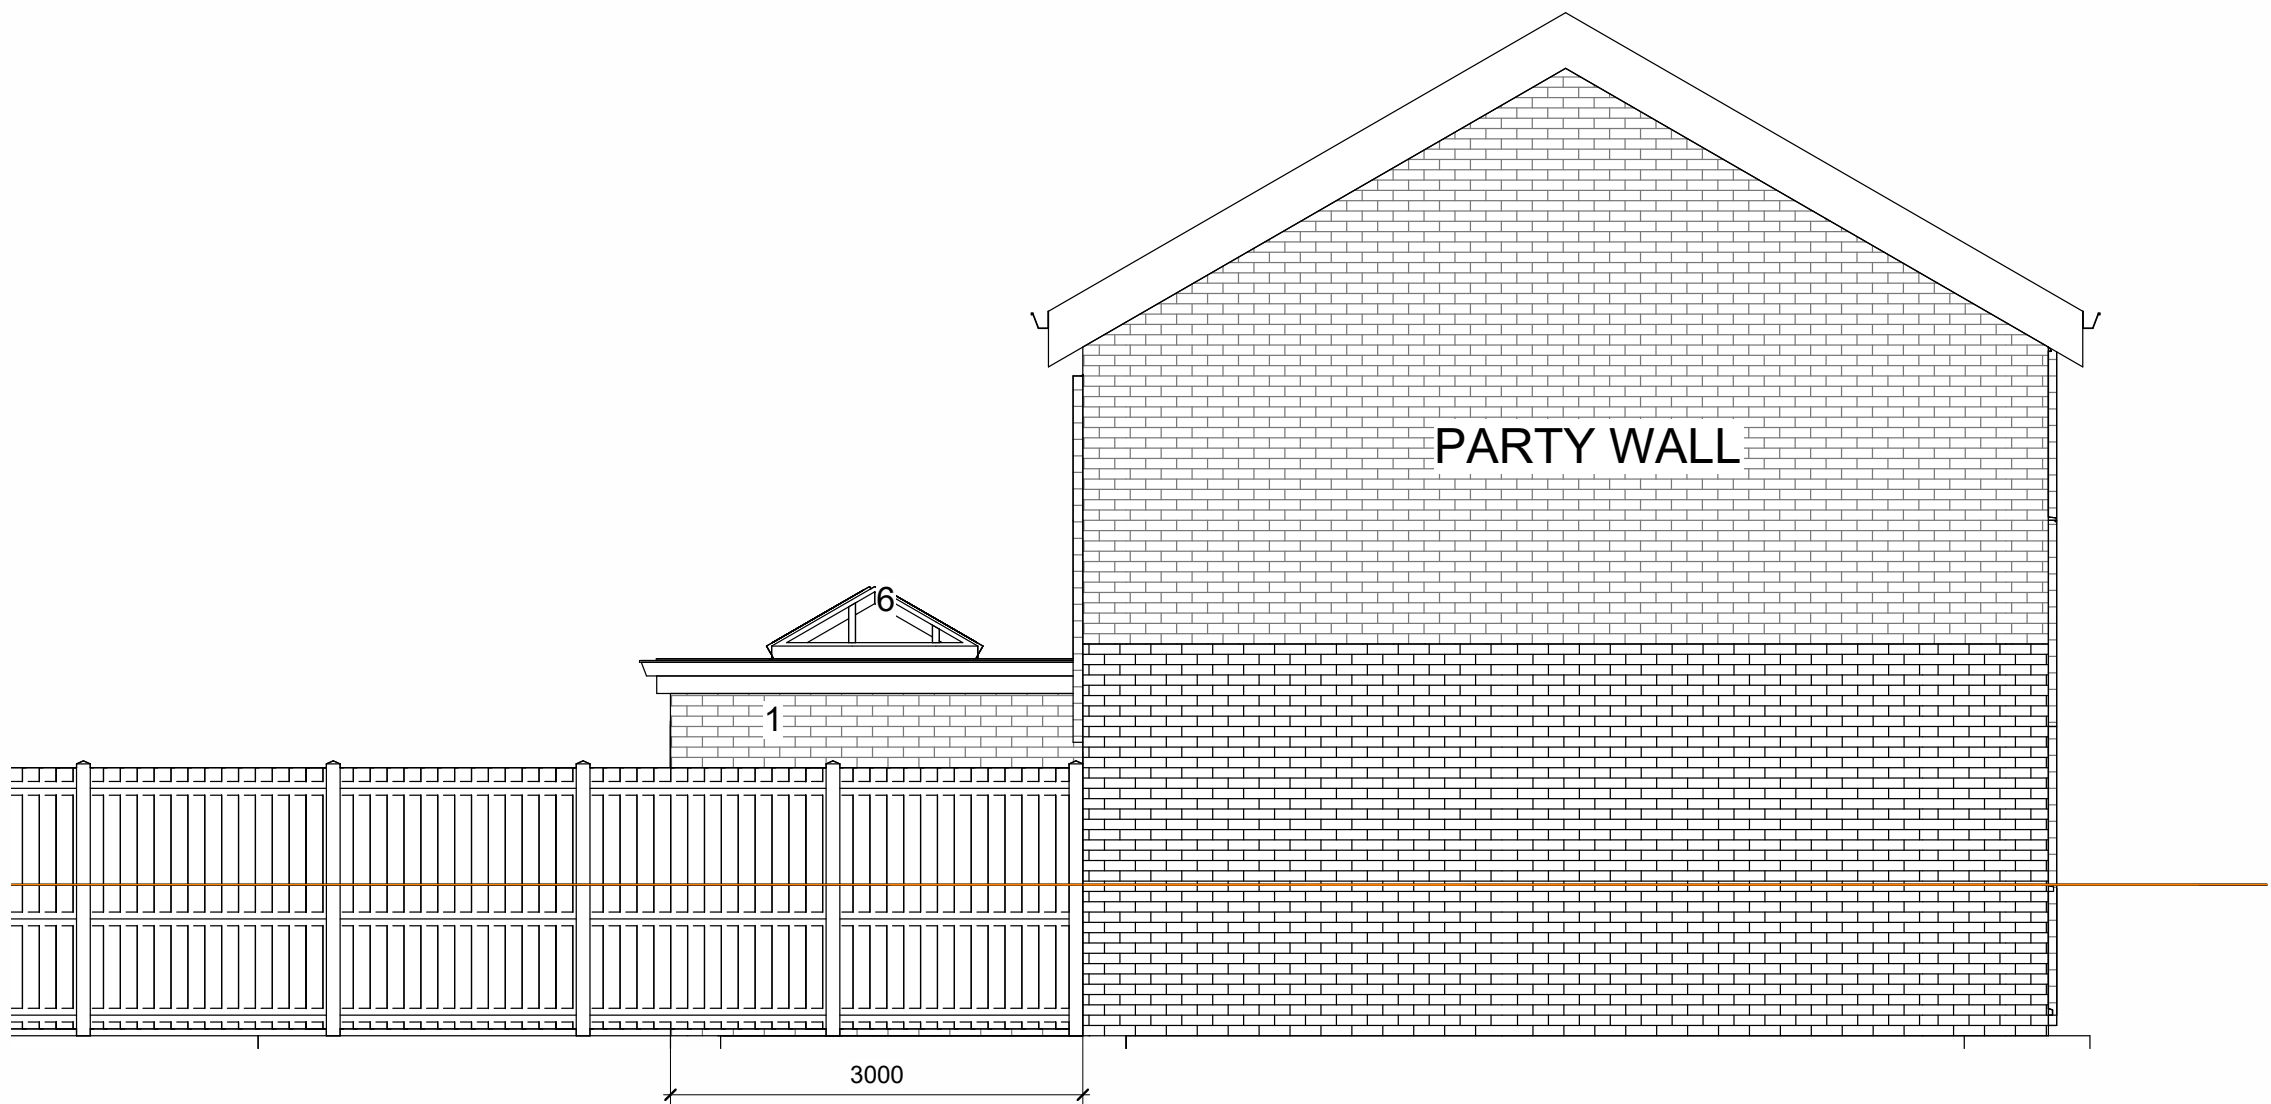

2 PROPOSED EAST ELEVATION
1 : 50



1 PROPOSED SOUTH ELEVATION
1 : 50

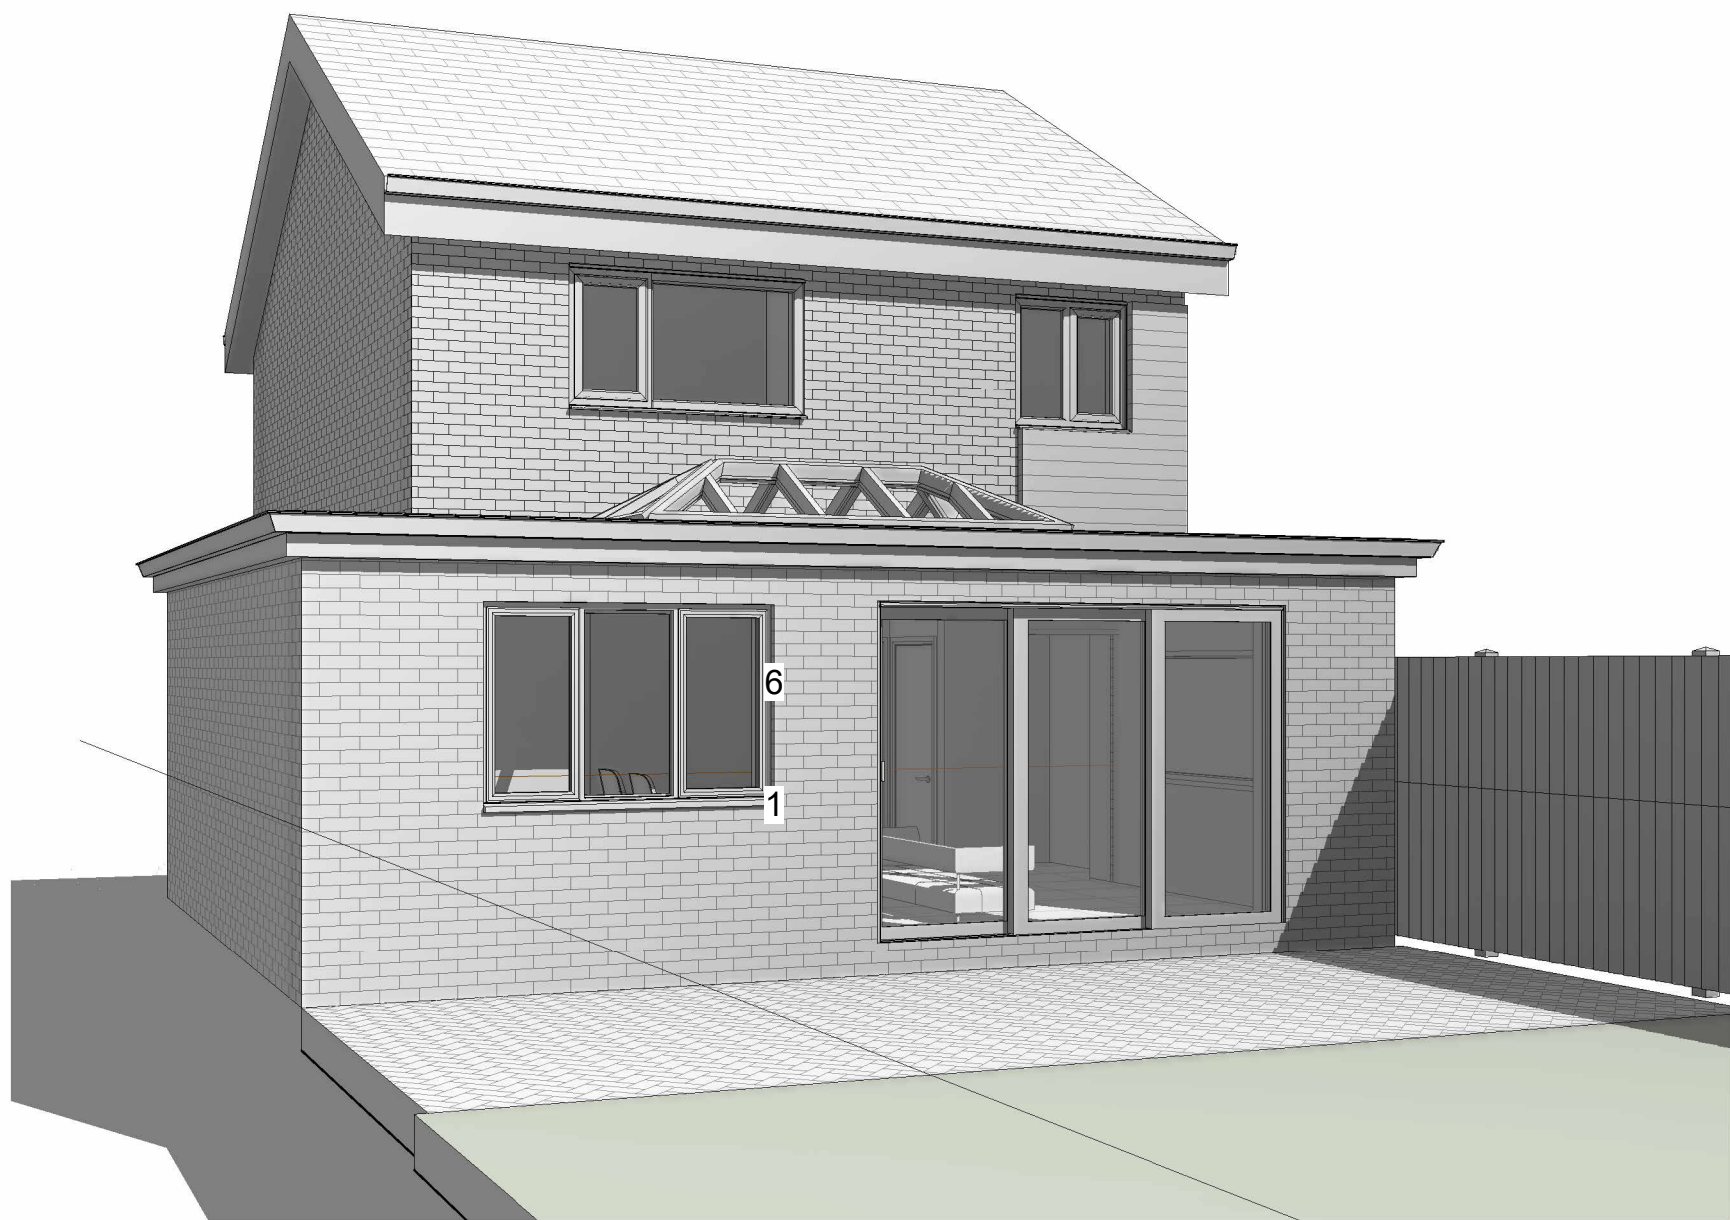

4 3D View 5