



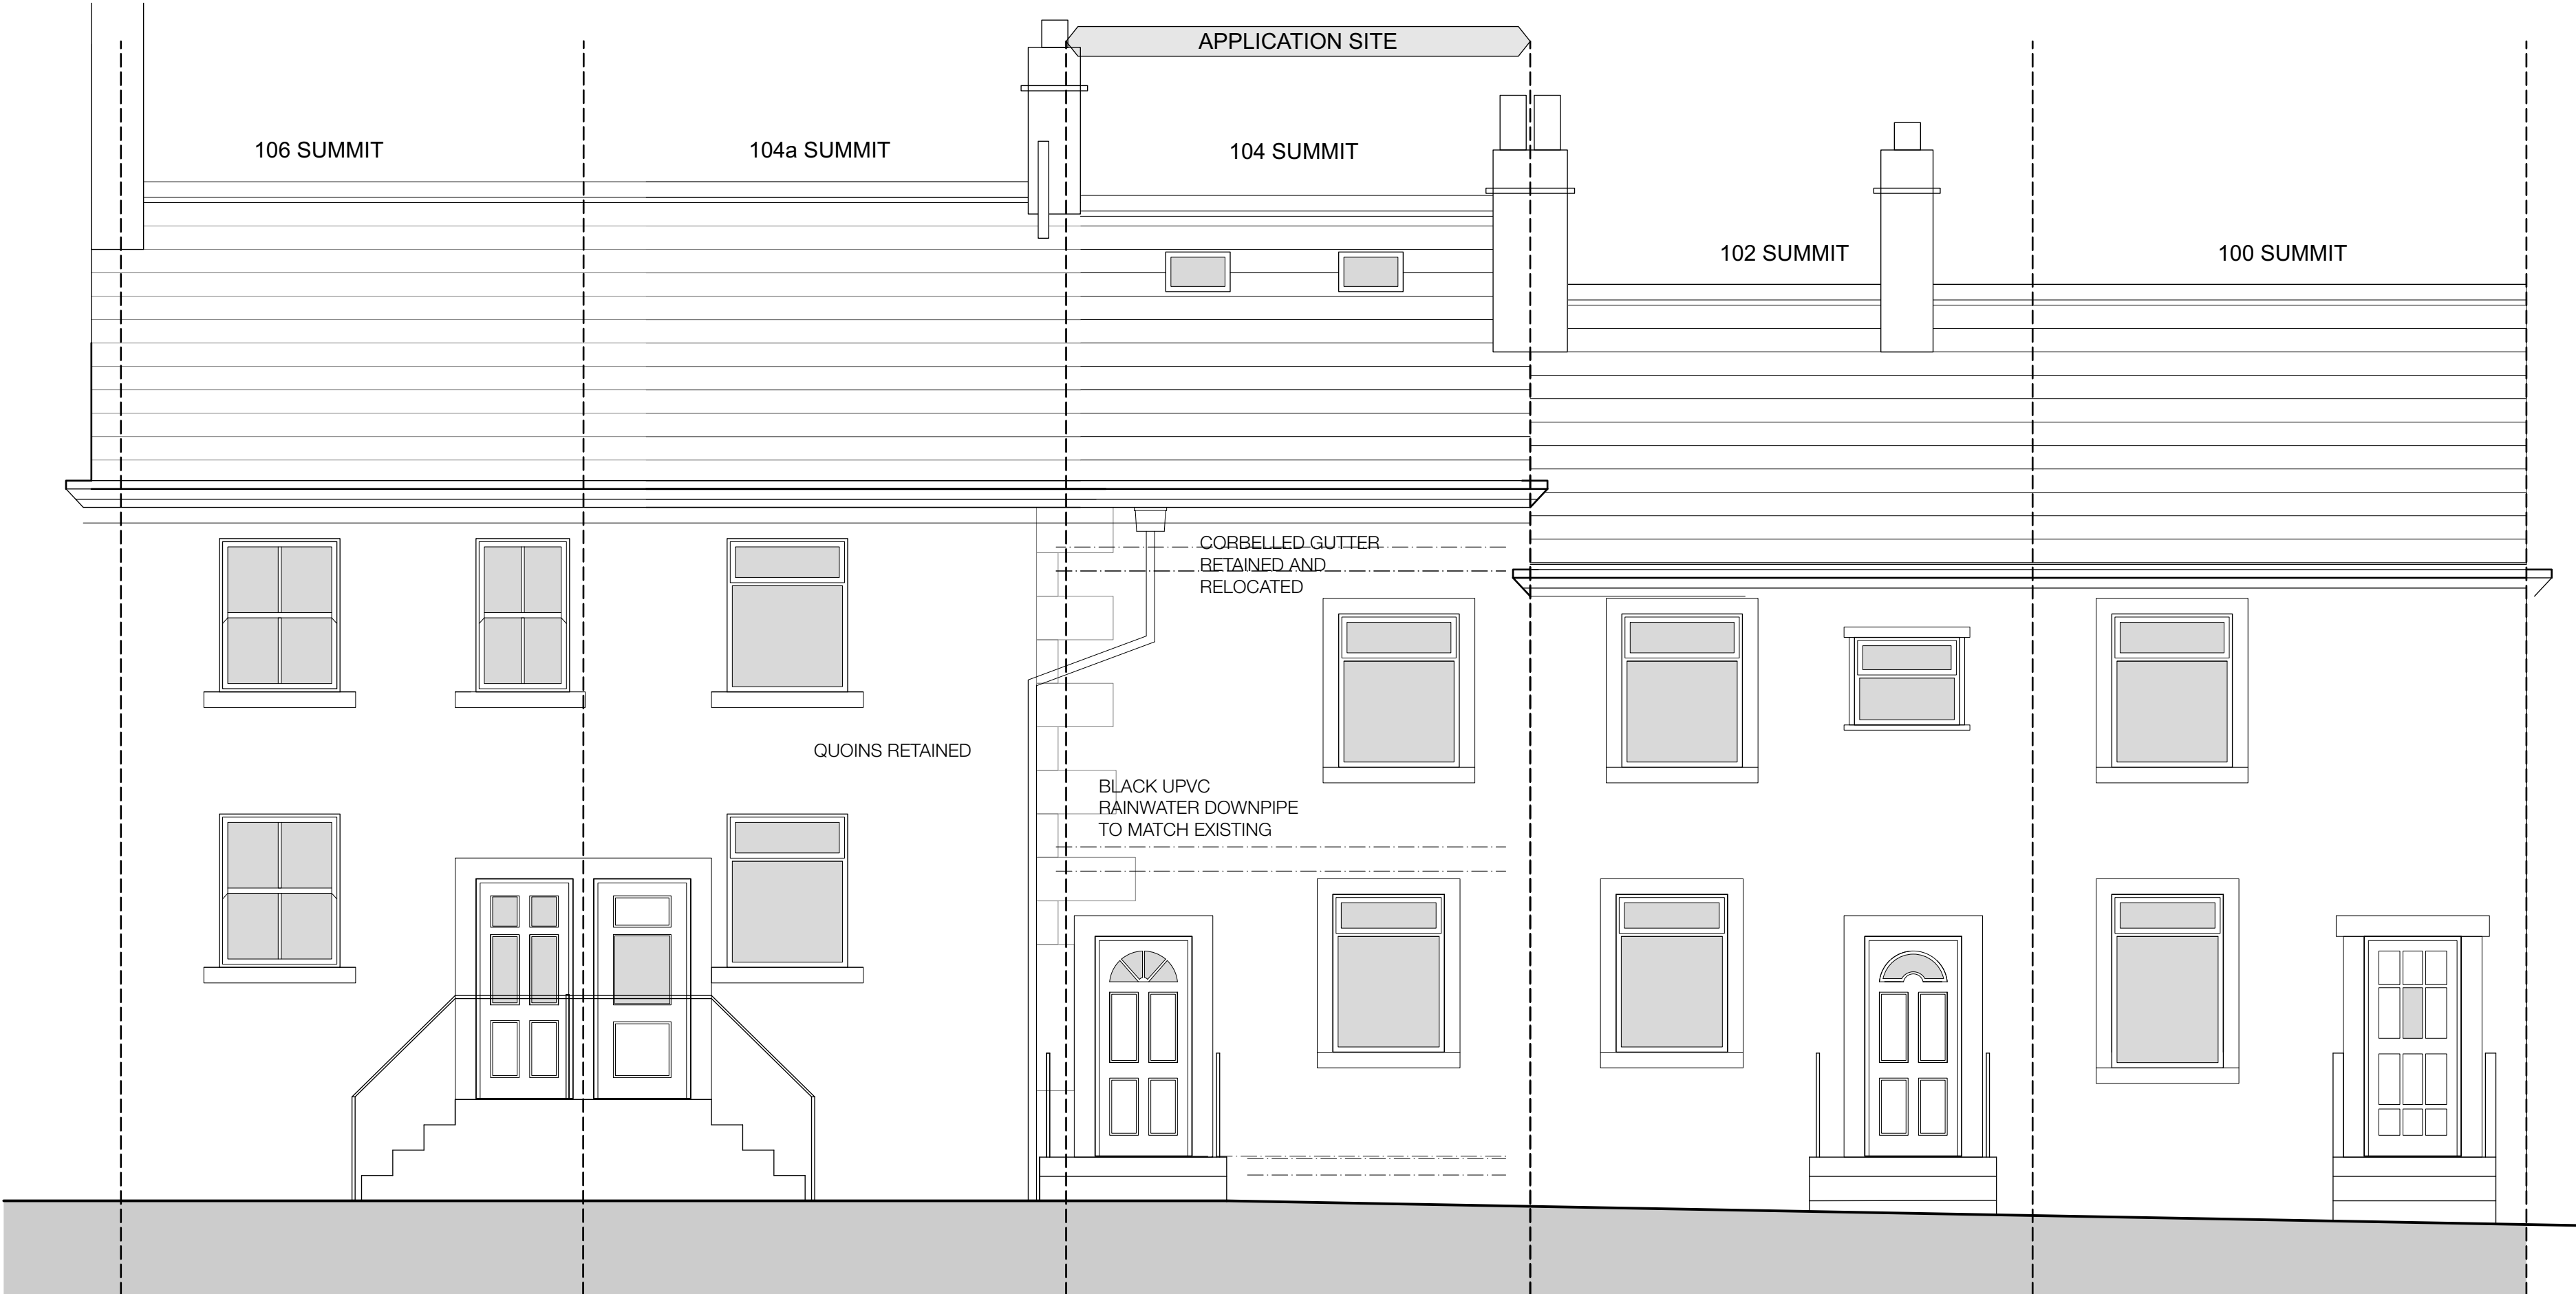


FRONT ELEVATION

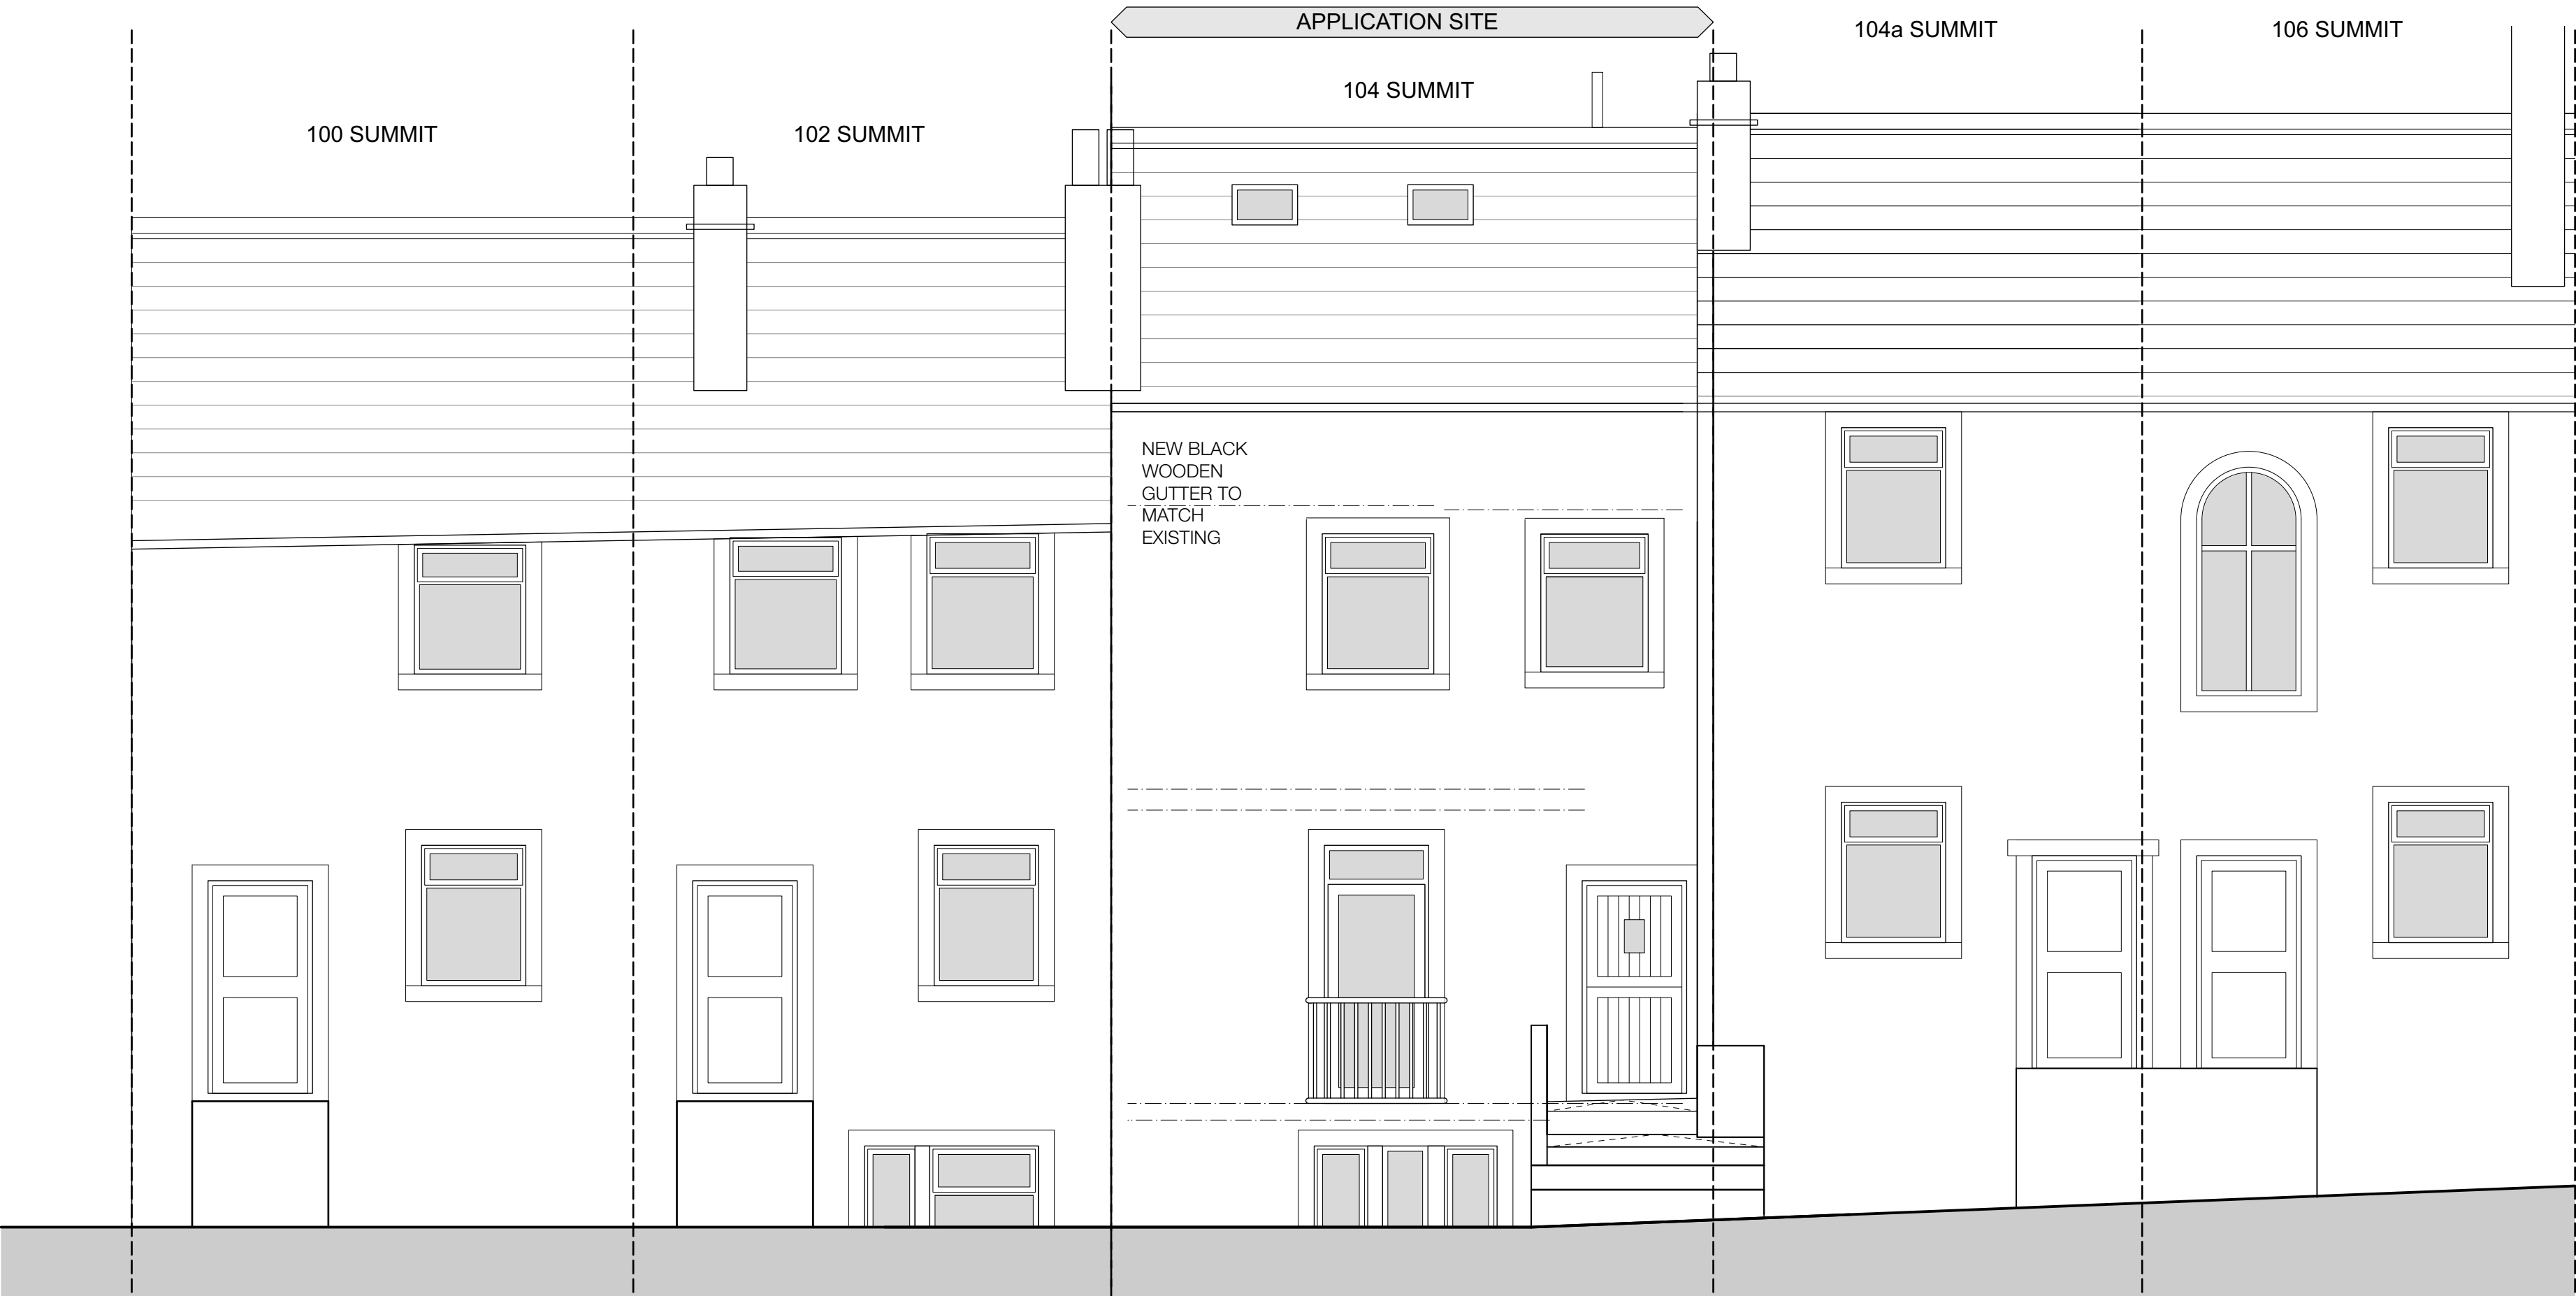

REAR ELEVATION

NOTE: Elevations were not surveyed and should be used for illustrative purposes only.

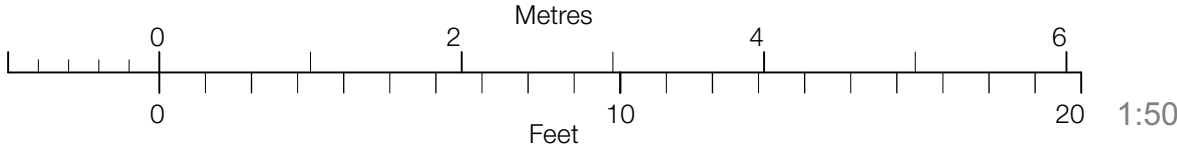

Revision	A	31/01/23	LA	Additional annotation following Planning Officer comments.
Project	Additional Storey and Internal Alterations			
Address	104 Summit, Littleborough, OL15 9QX			
Client	Mr and Mrs McMillan			
Drawing	Proposed Street Elevations			



www.storah.com	mail@storah.com	01706 813214	
Scale	Sheet Size	Date	Drawn
1:50	ISO A1	Dec 22	LA

Drawing Number	Revision
22-070-321	A