
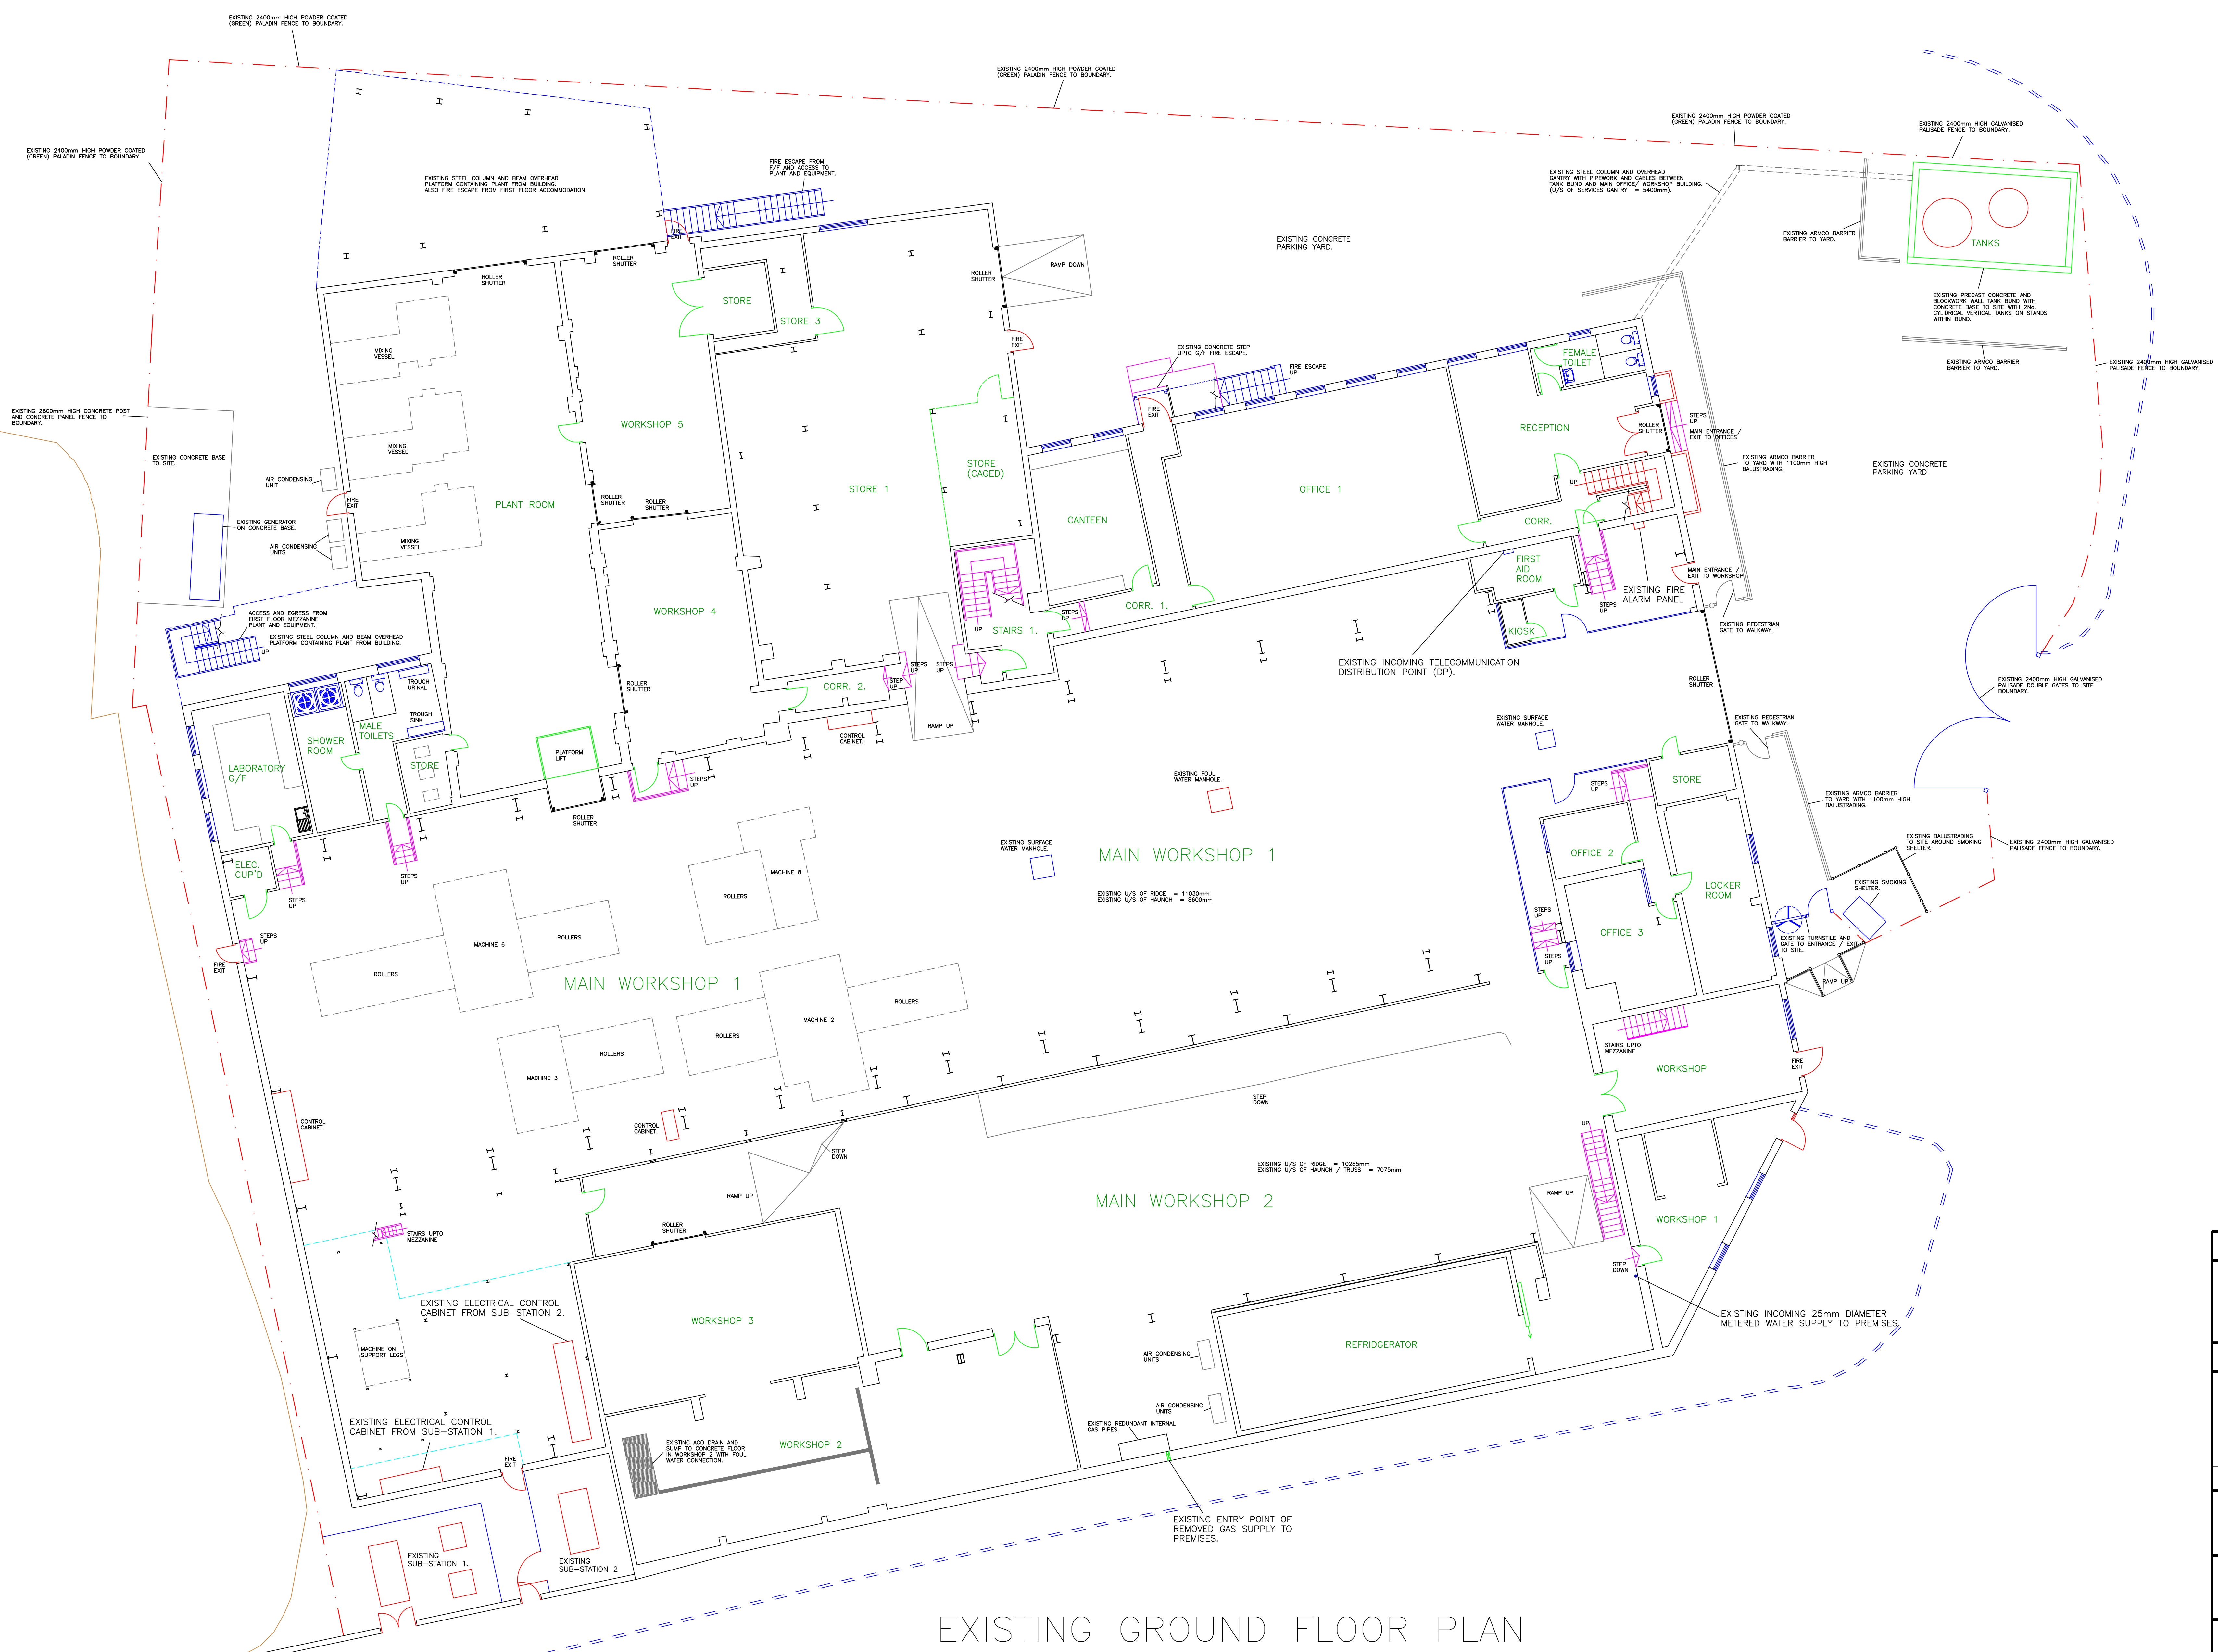


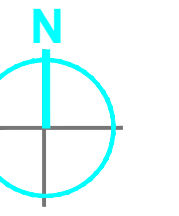

EXISTING GROUND FLOOR PLAN

DO NOT SCALE OFF DRAWING - PLEASE CHECK ALL DIMENSIONS ON SITE

This drawing is to be read in conjunction with all relevant specifications, documents and other issued job drawings. Discrepancies or omissions must be reported to the client. The contractor is to check and verify all building and site dimensions and to check levels before work commences.

ALL INFORMATION CONTAINED ON THIS DRAWING REMAINS COPYRIGHT OF PRIME PROPERTY LIMITED ©

Revision	Issue Date	Revision Comments	By

Client Details:
Acomfield Properties Limited

Project Title:
Solvay / Cytec, Grimshaw Lane, Middleton,
M24 2JU.

Drawing Title:
Existing Ground Floor Plan

Project Stage: Planning	Works Package:	A3 Scale: 1:100
----------------------------	----------------	--------------------

Project No: PPC52	Drawing No: F0003	Revision: VSL	Created: Sept 2022	Authorised: JP
----------------------	----------------------	------------------	-----------------------	-------------------

PPC PRIME
PROPERTY CONSULTANCY
Chichester House, 91 Moss Lane East, Manchester, M15 5GY