




EXISTING FRONT ELEVATION (NORTH WEST) 1/100

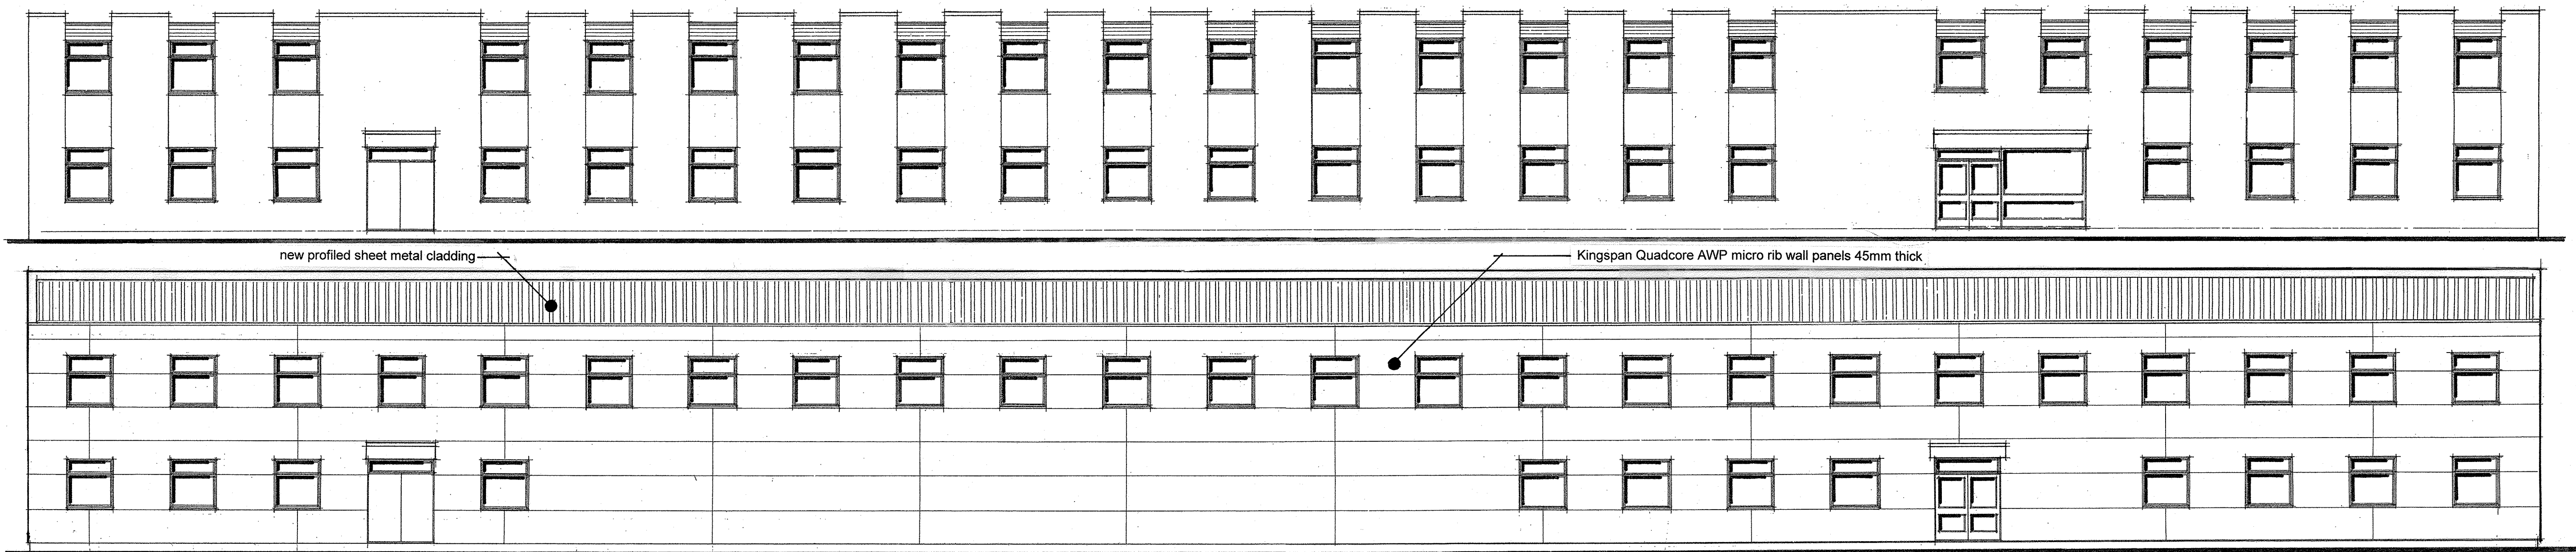


PROPOSED FRONT ELEVATION (NORTH WEST) 1/100

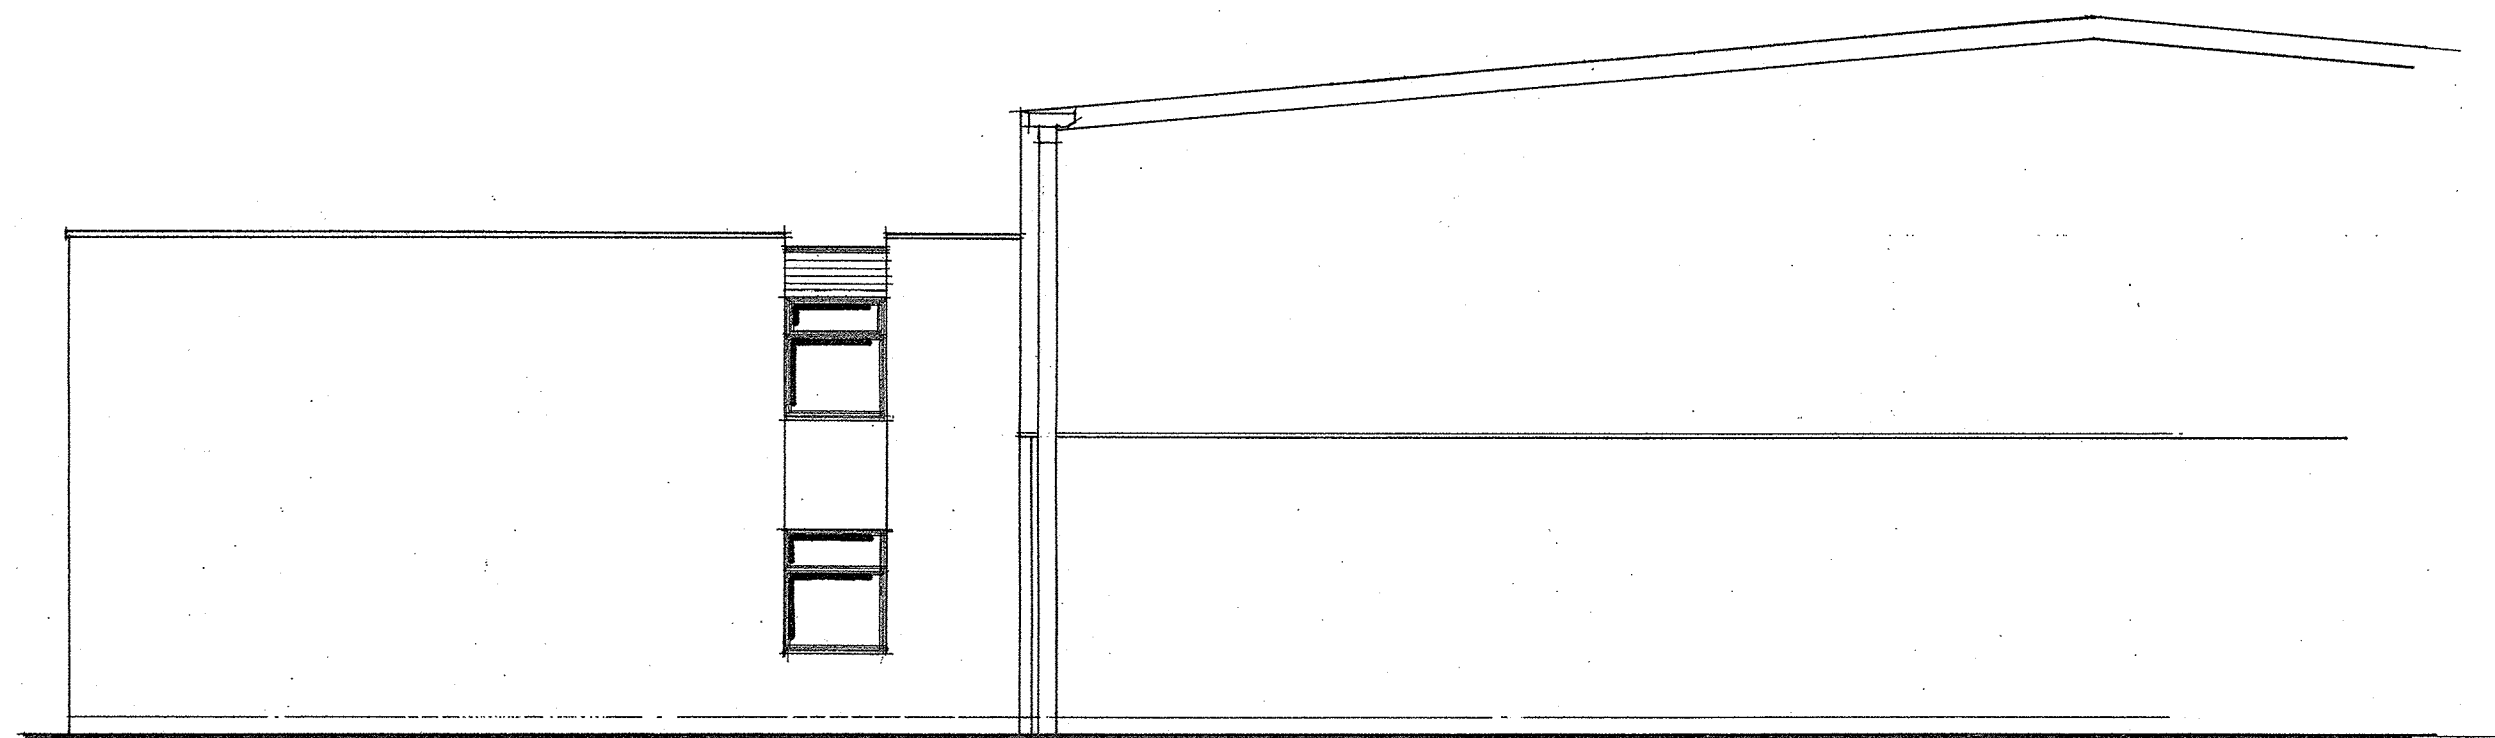


EXISTING SIDE ELEVATION (SOUTH WEST)

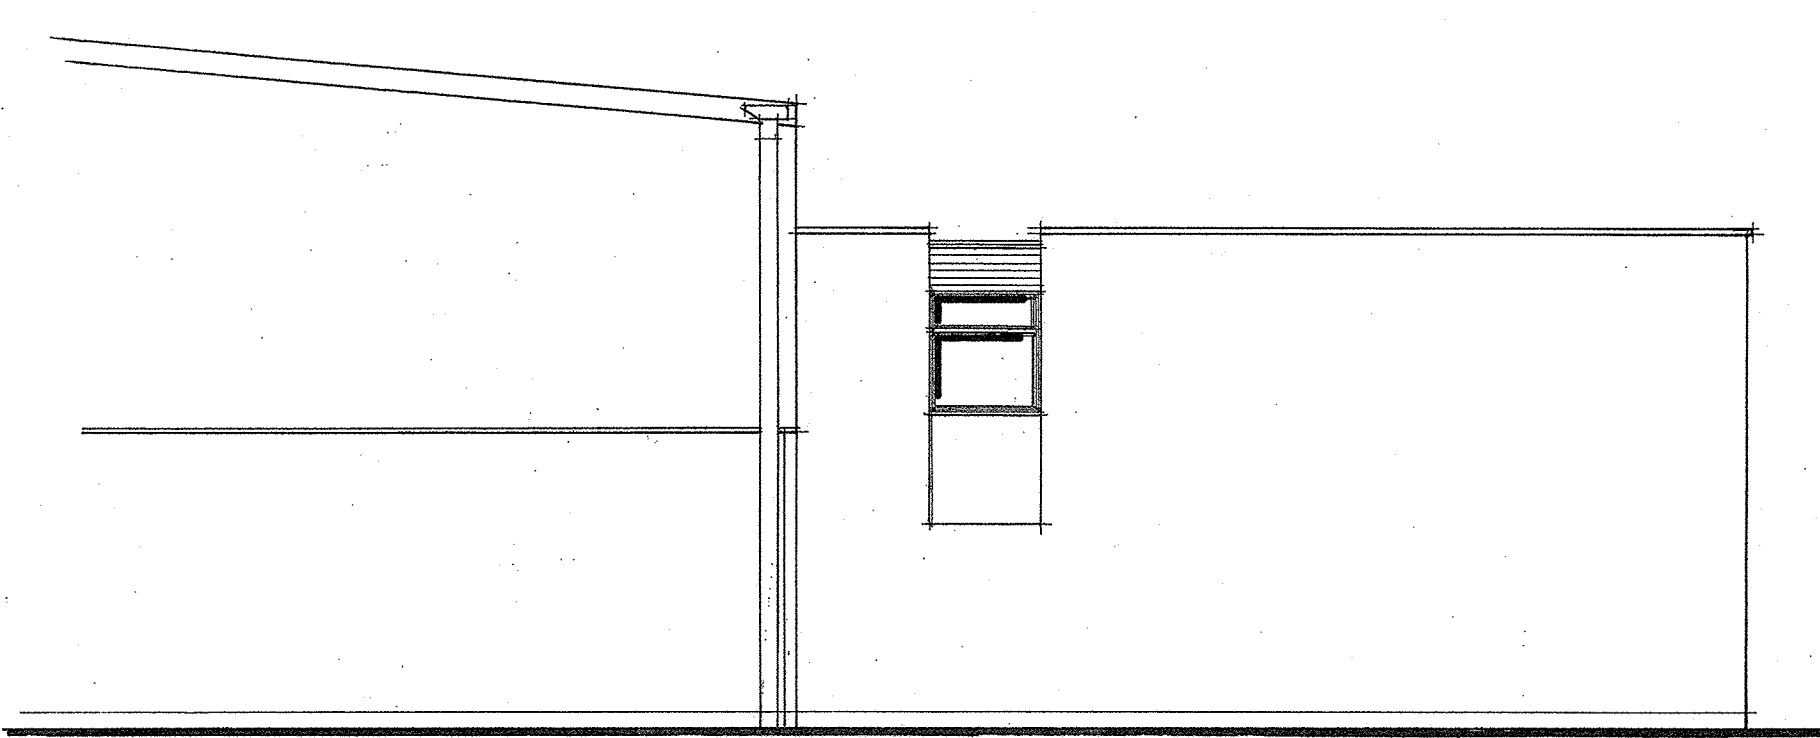

EXISTING SIDE ELEVATION (NORTH EAST) 1/100

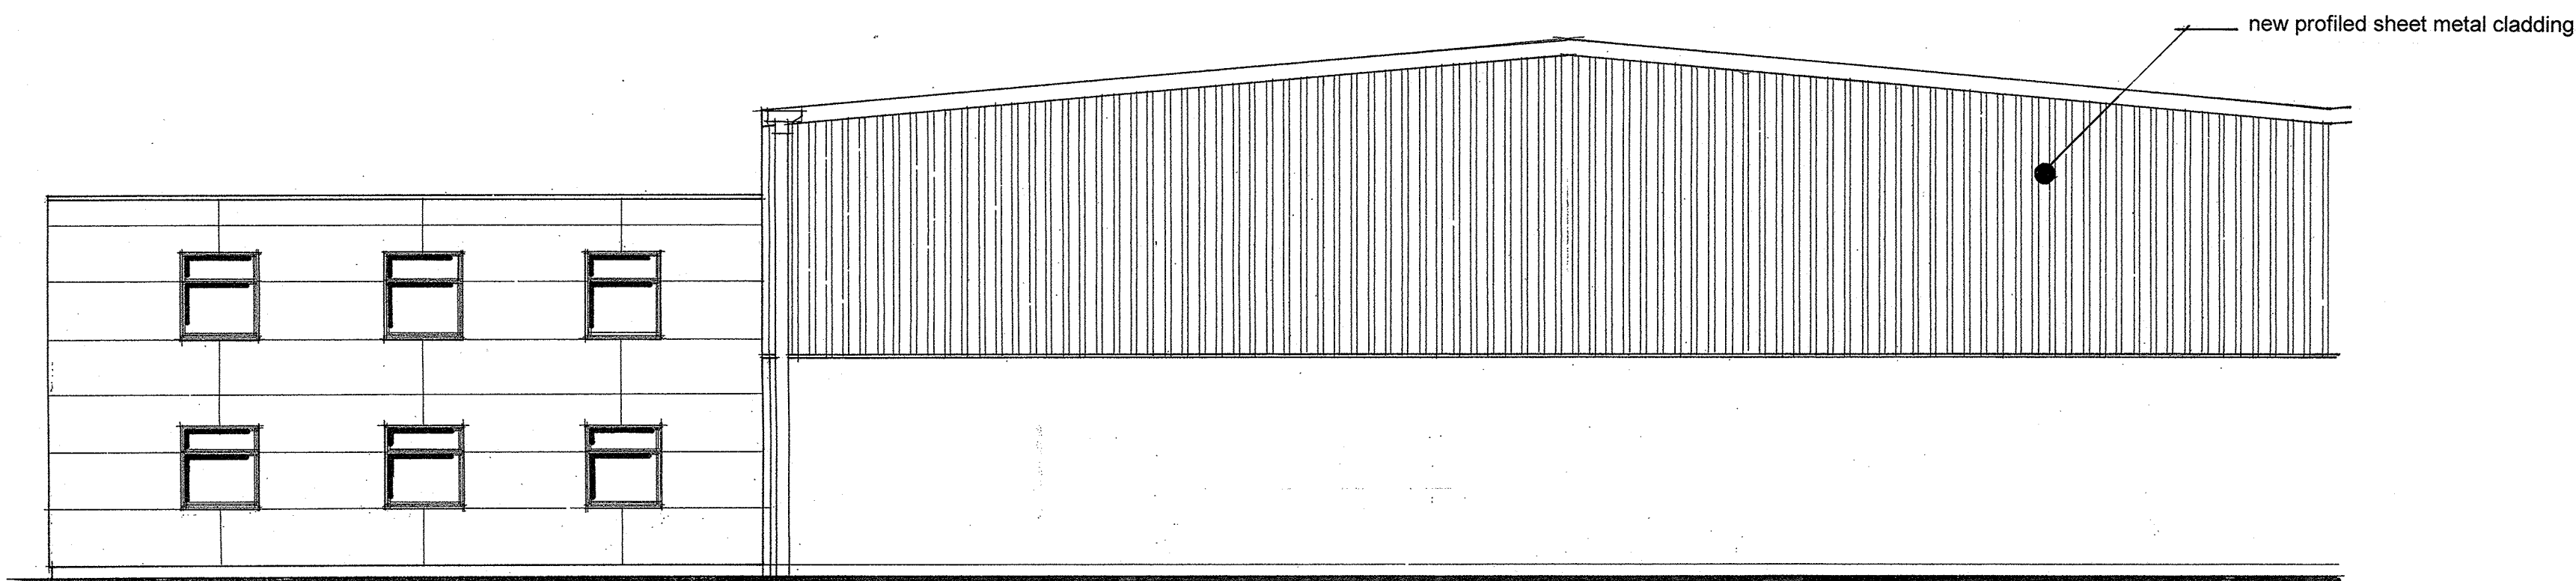

PROPOSED SIDE ELEVATION (SOUTH WEST) 1/100

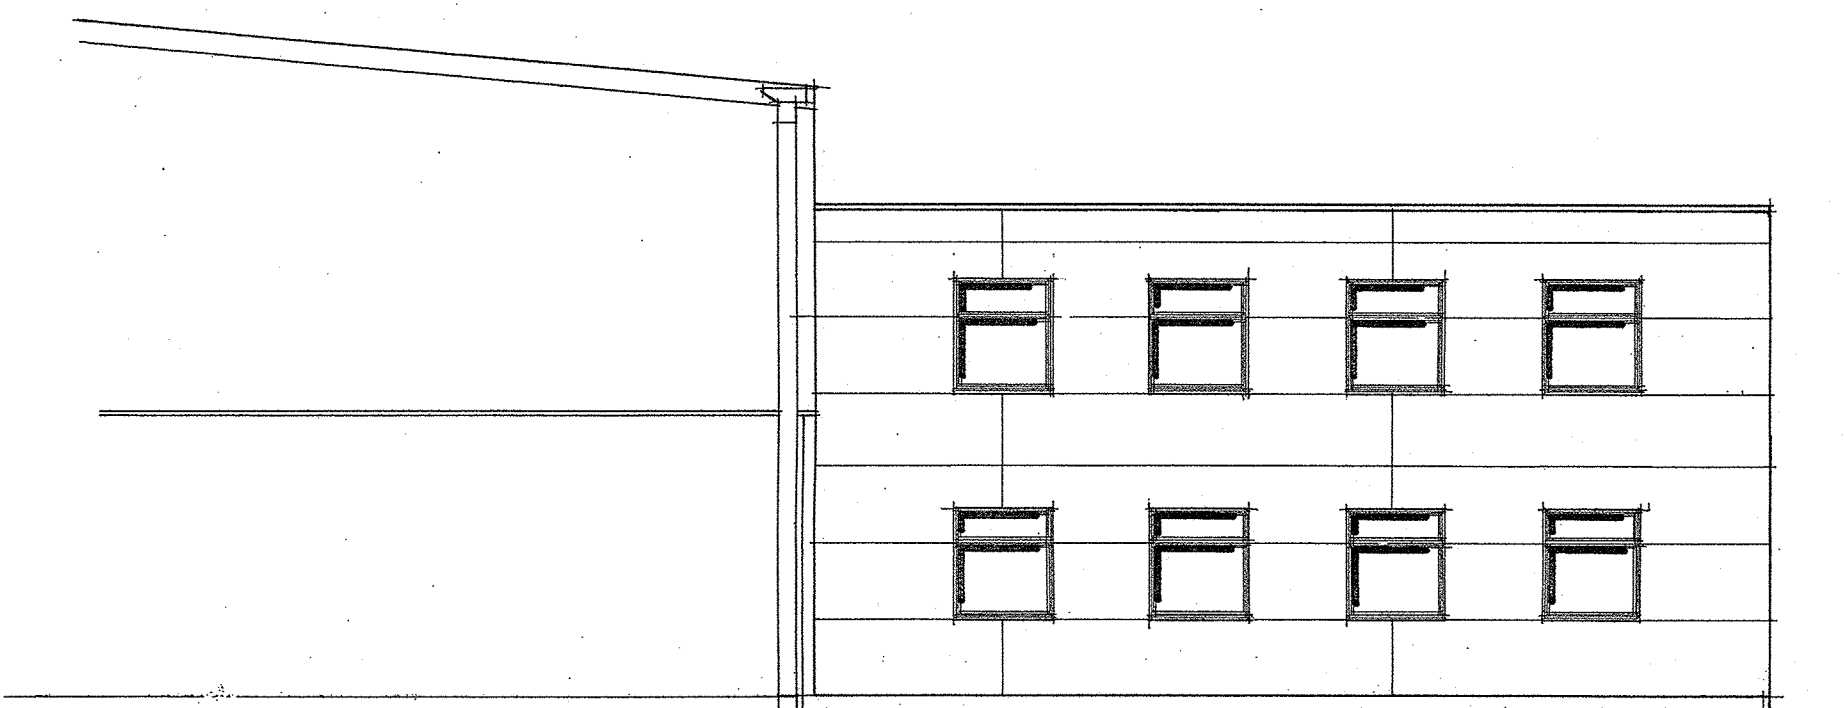

PROPOSED SIDE ELEVATION (NORTH EAST) 1/100

DO NOT SCALE OFF DRAWING		
ALL DIMENSIONS TO BE CHECKED ON SITE		
MK	DATE	REVISION
JOB DESCRIPTION		
PROPOSED OFFICE REFURBISHMENT		

NB
Associates
architecture · design · planning

Rayndon House 2 Casson Avenue East Ardsley
Wakefield WF3 2EG
Telephone 07774529669. email nbassociates@sky.com

DRAWING
EXISTING AND PROPOSED ELEVATIONS

CLIENT			
CHARACTER OPTIONS LIMITED			
TOWNLEY STREET			
MIDDLETON			
M24 1AT			
DATE	OCT 2022	DRAWING No	FOUR
SCALE	1/100 @ A1	PROJECT No	202039
DRAWN BY	N.J.B.	CHECKED BY	S.N.B.