


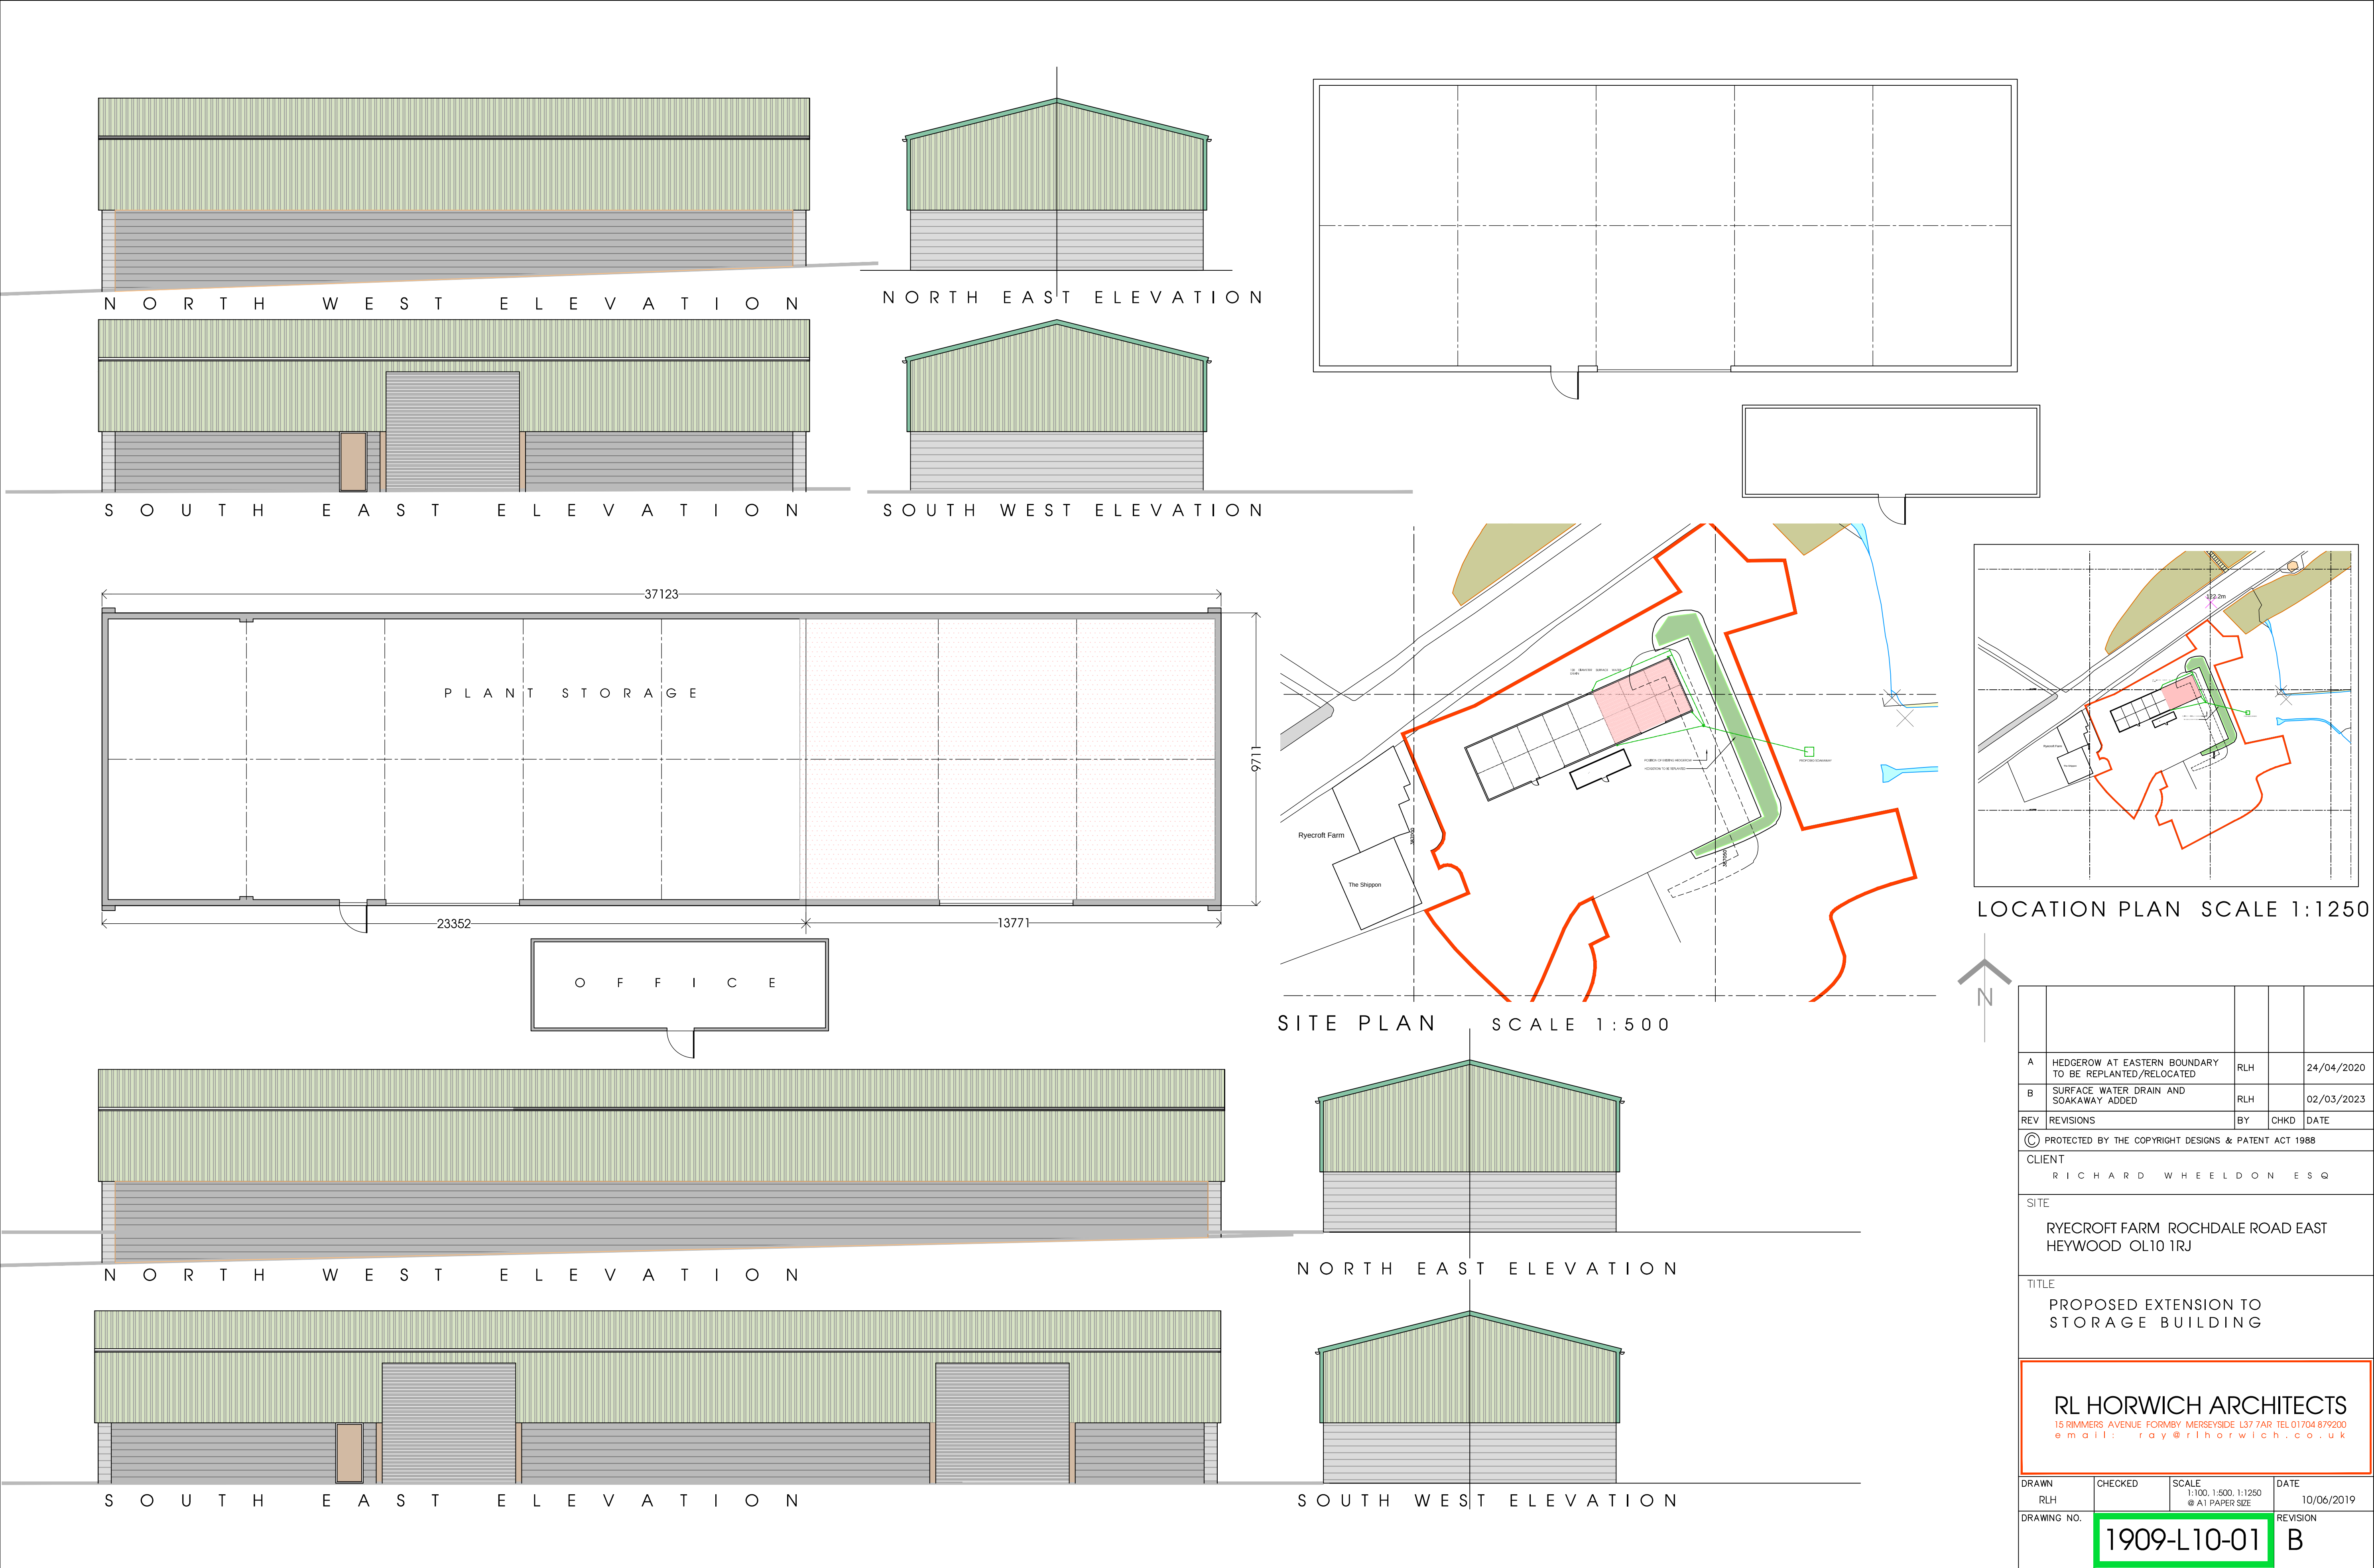

LOCATION PLAN SCALE 1:1250

SITE PLAN SCALE 1:500



A	HEDGEROW AT EASTERN BOUNDARY TO BE REPLANTED/RELOCATED	RLH	24/04/2020
B	SURFACE WATER DRAIN AND SOAKAWAY ADDED	RLH	02/03/2023
REV	REVISIONS	BY	CHKD DATE
© PROTECTED BY THE COPYRIGHT DESIGNS & PATENT ACT 1988			
CLIENT			
RICHARD WHEELDON ESQ			
SITE			
RYECROFT FARM ROCHDALE ROAD EAST HEYWOOD OL10 1RJ			
TITLE			
PROPOSED EXTENSION TO STORAGE BUILDING			
RL HORWICH ARCHITECTS 15 RIMMERS AVENUE FORMBY MERSEYSIDE L37 7AR TEL 01704 879200 email: ray@rlhorwich.co.uk			
DRAWN RLH	CHECKED	SCALE 1:100, 1:500, 1:1250 @ A1 PAPER SIZE	DATE 10/06/2019
DRAWING NO.	1909-L10-01		REVISION B