




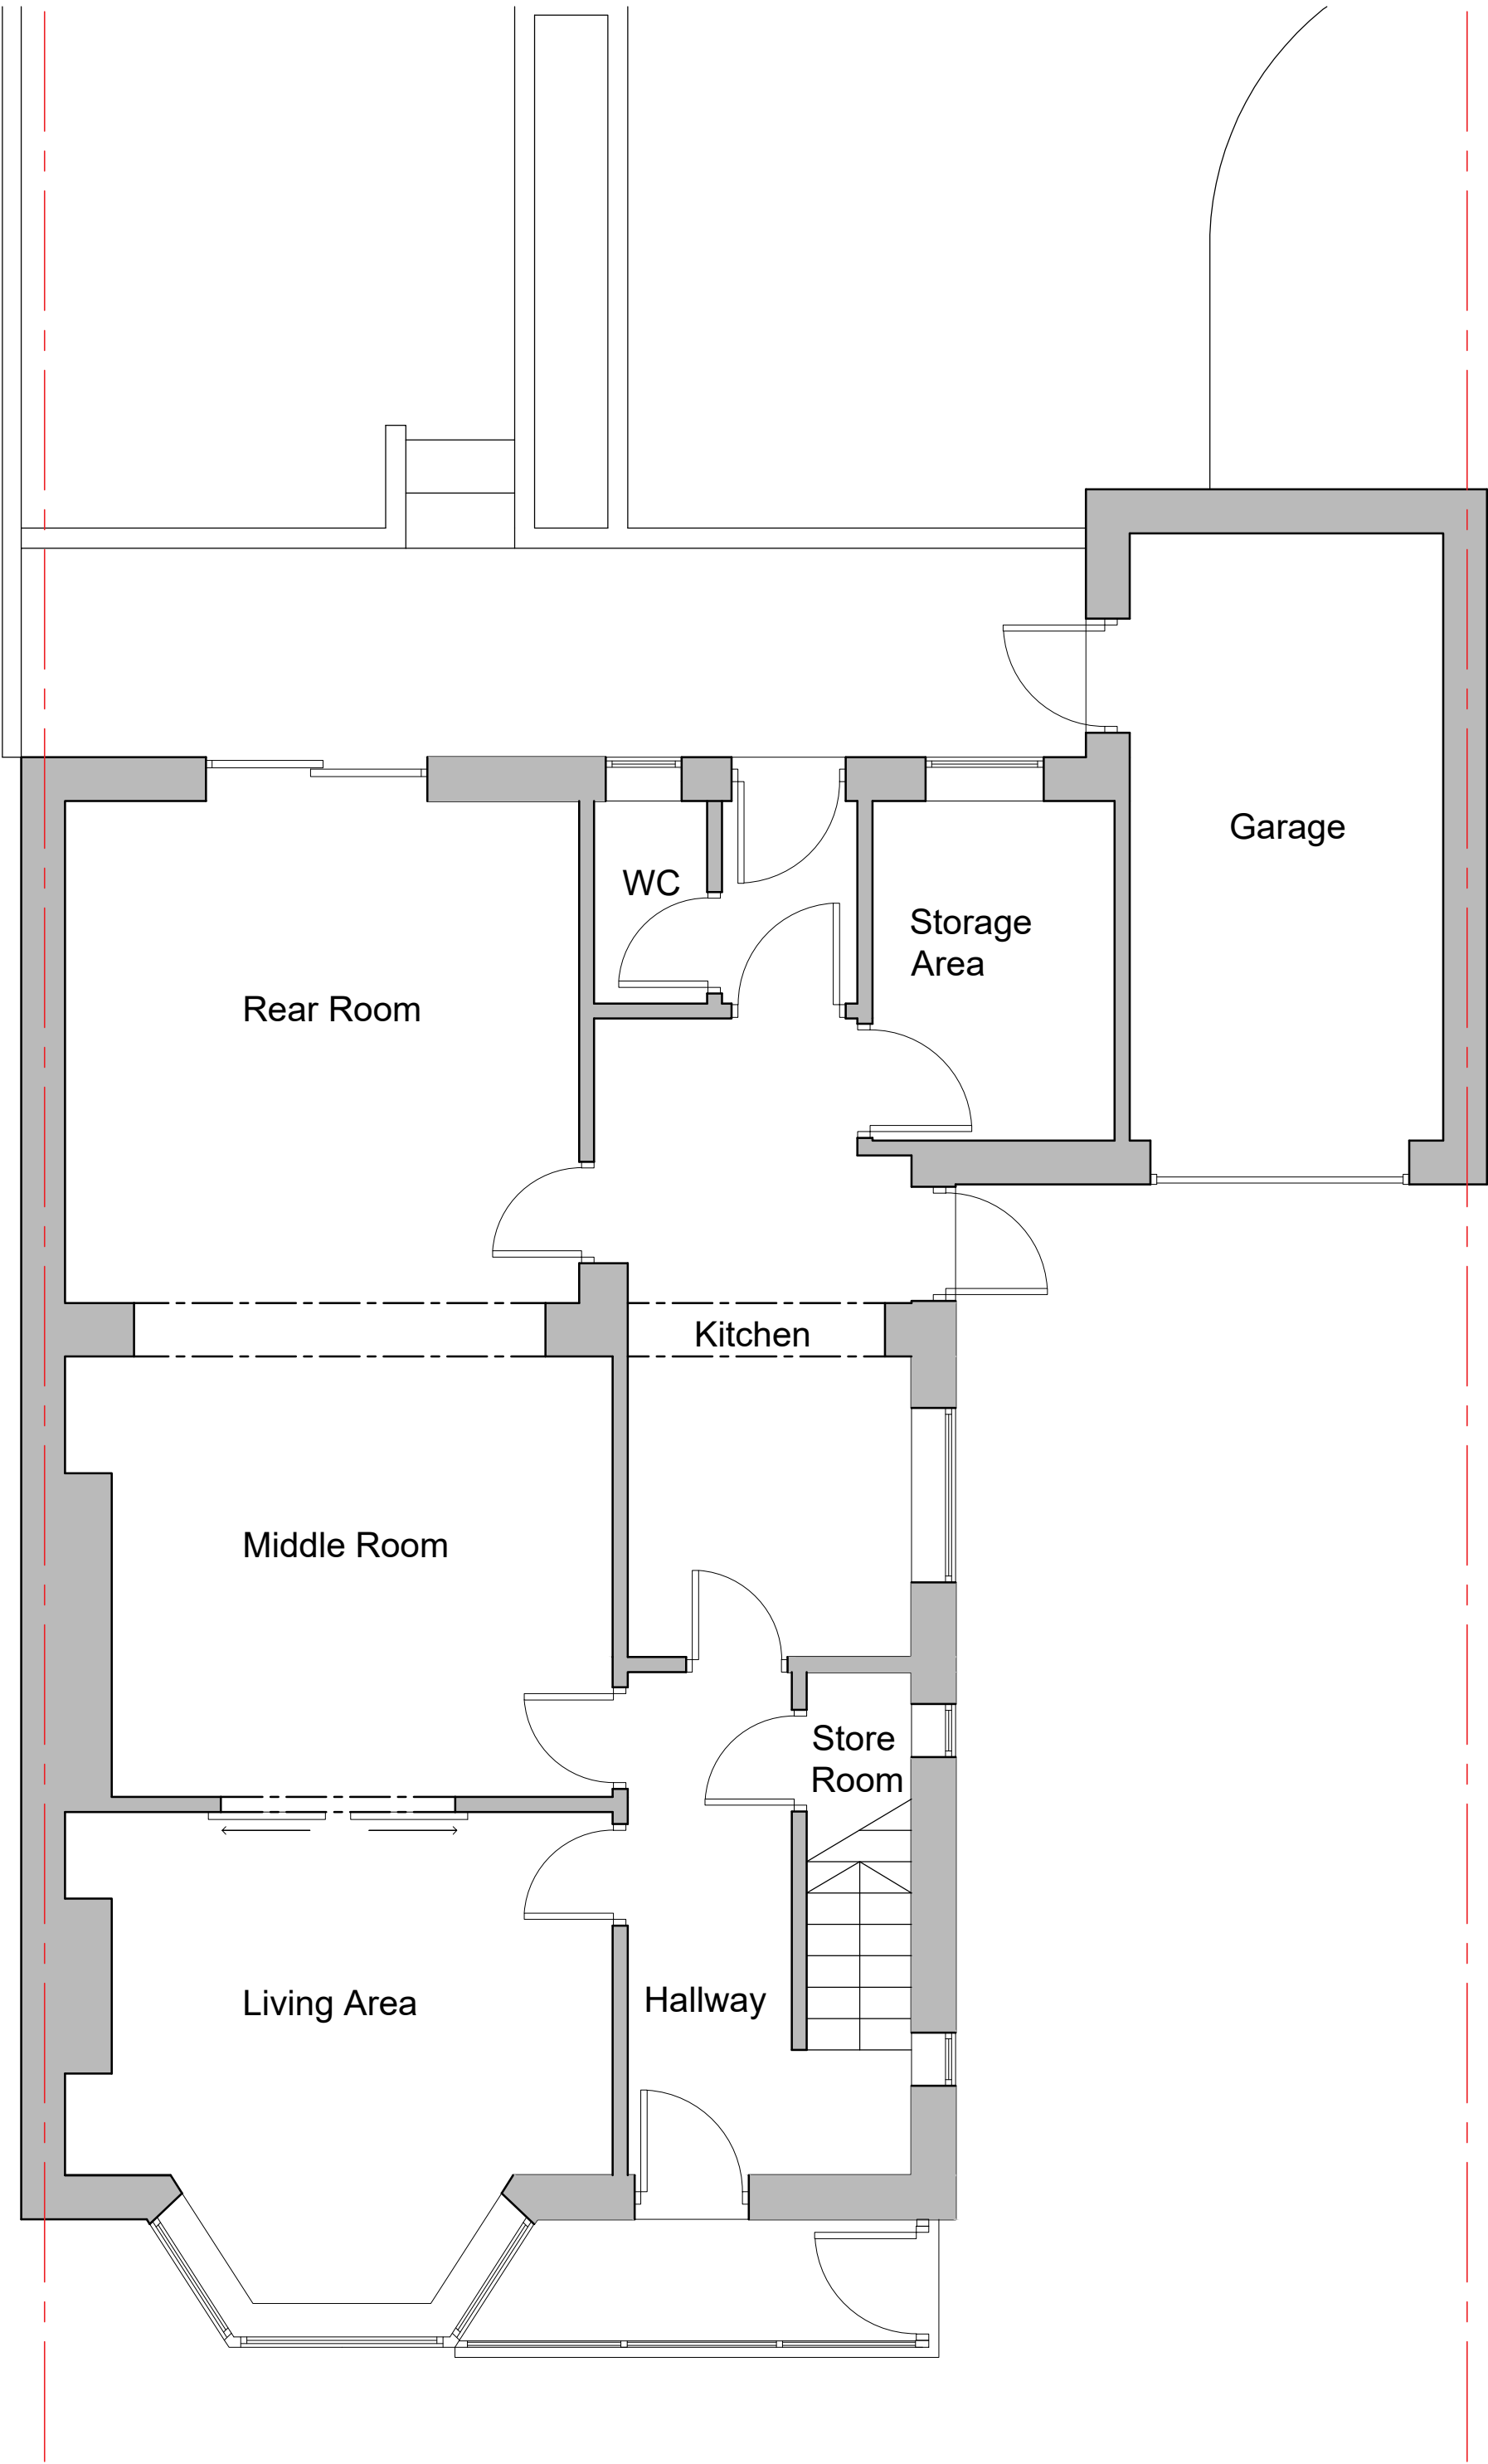


Proposed Ground Floor Plan
scale 1:50

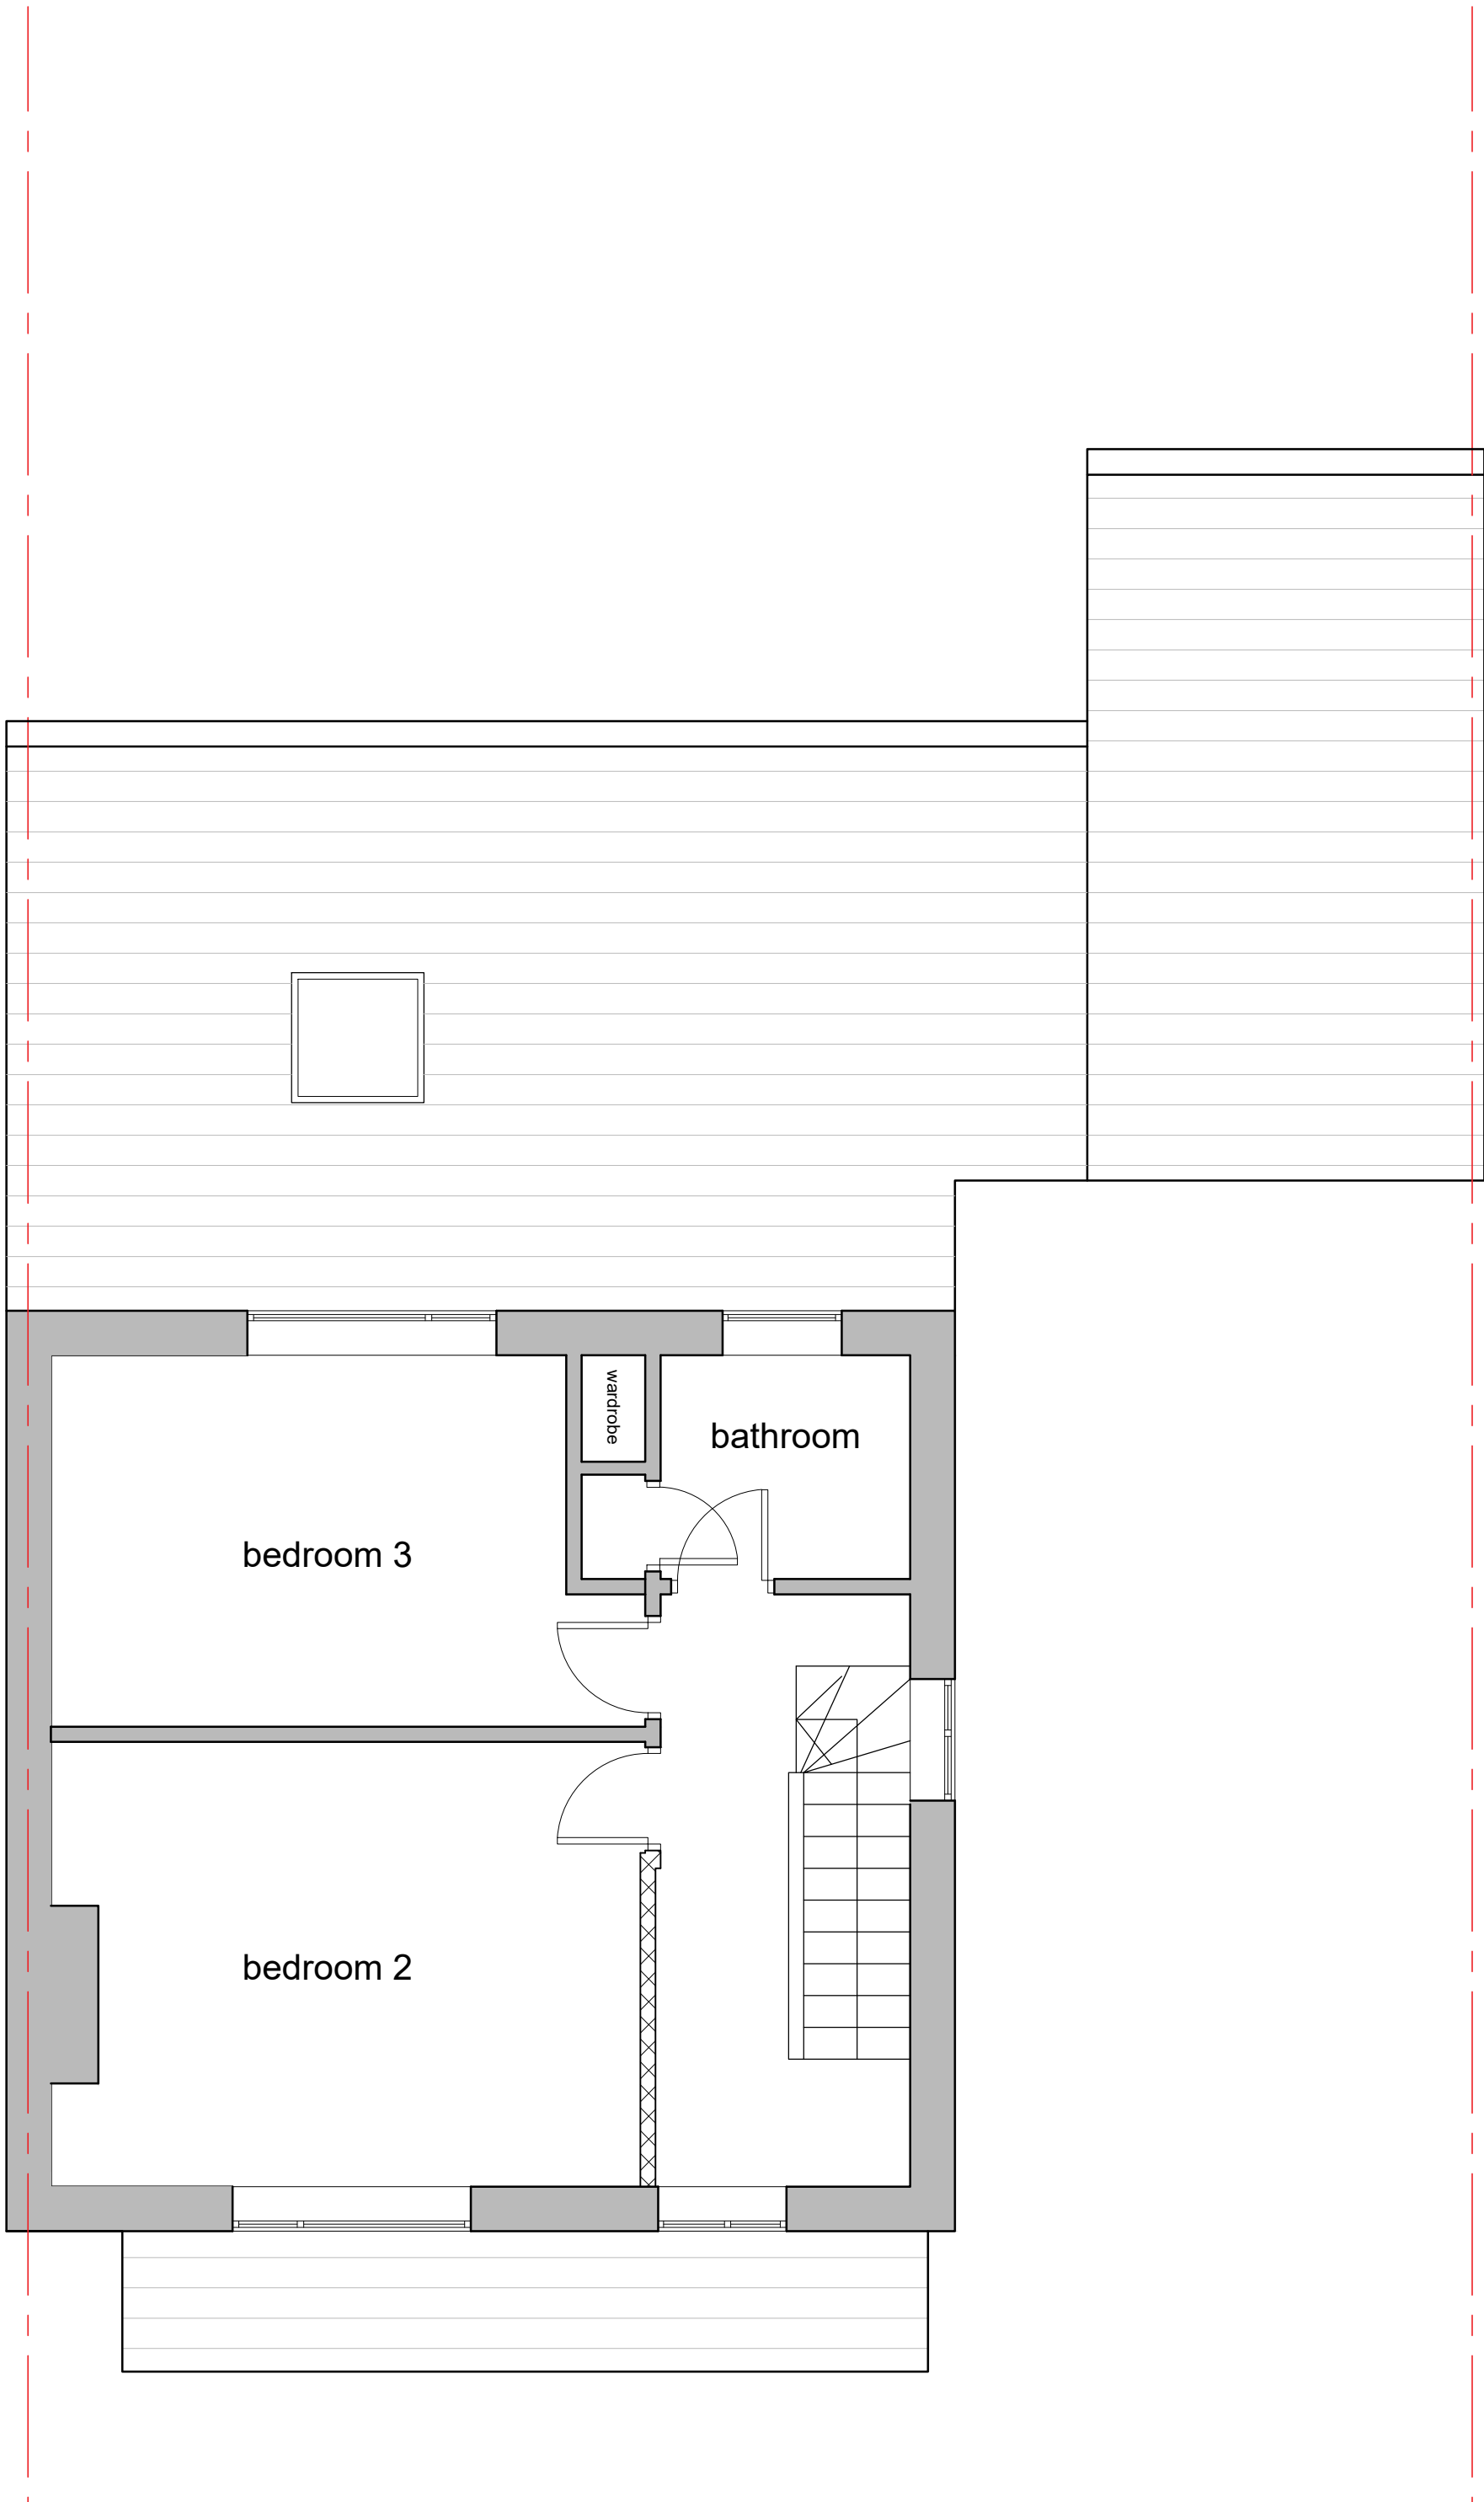

Proposed First Floor Plan
scale 1:50

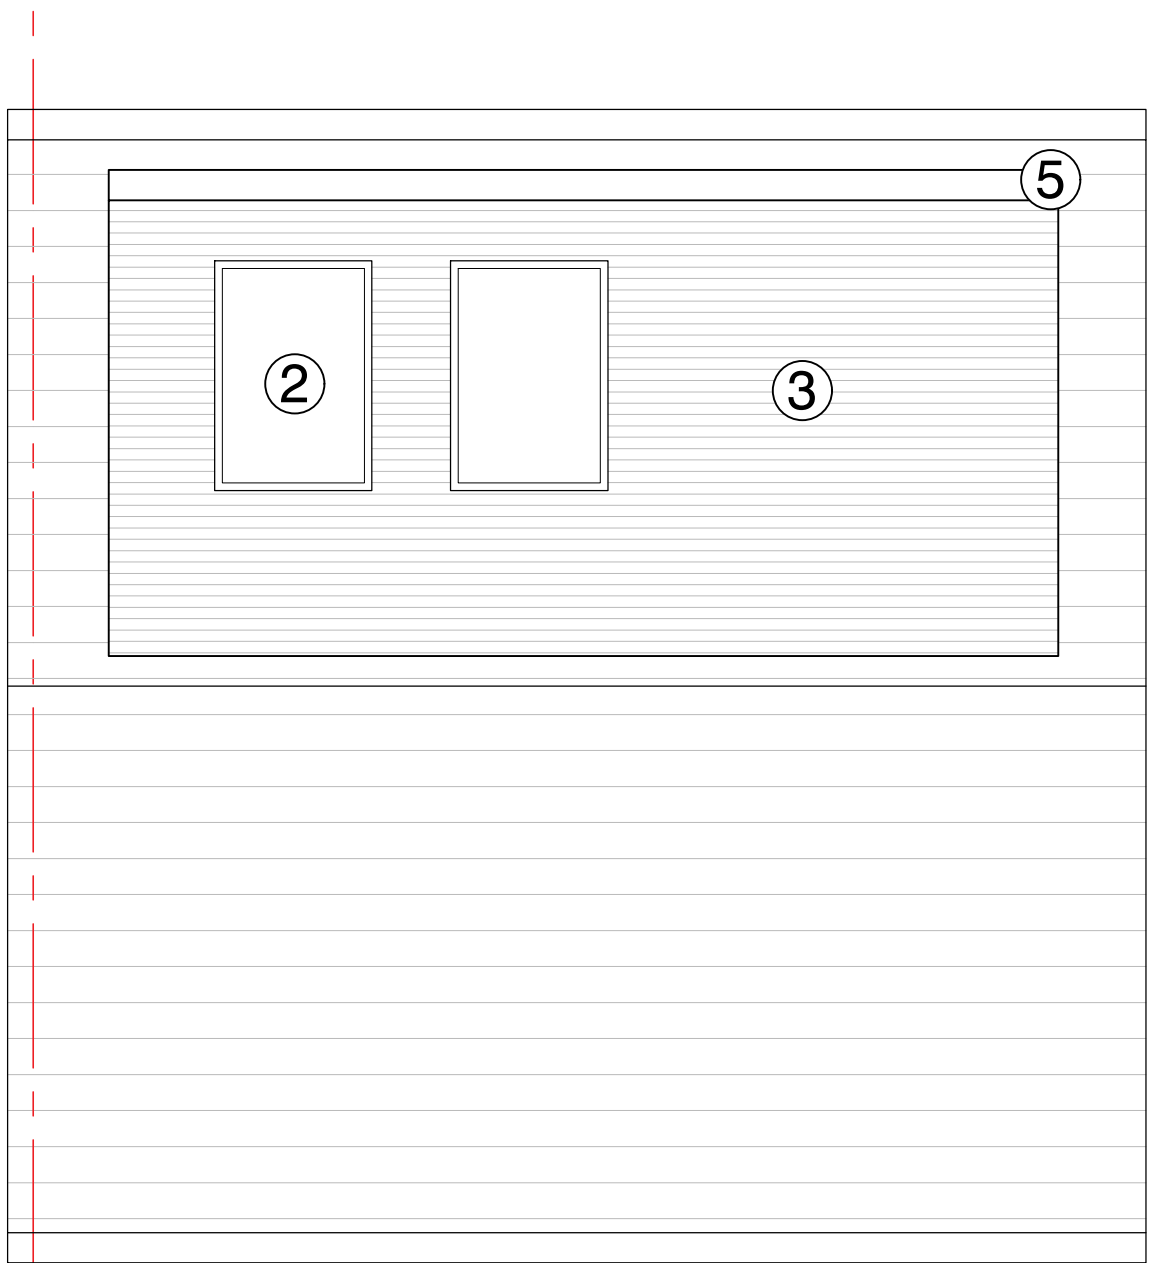

Proposed Roof Plan
scale 1:50

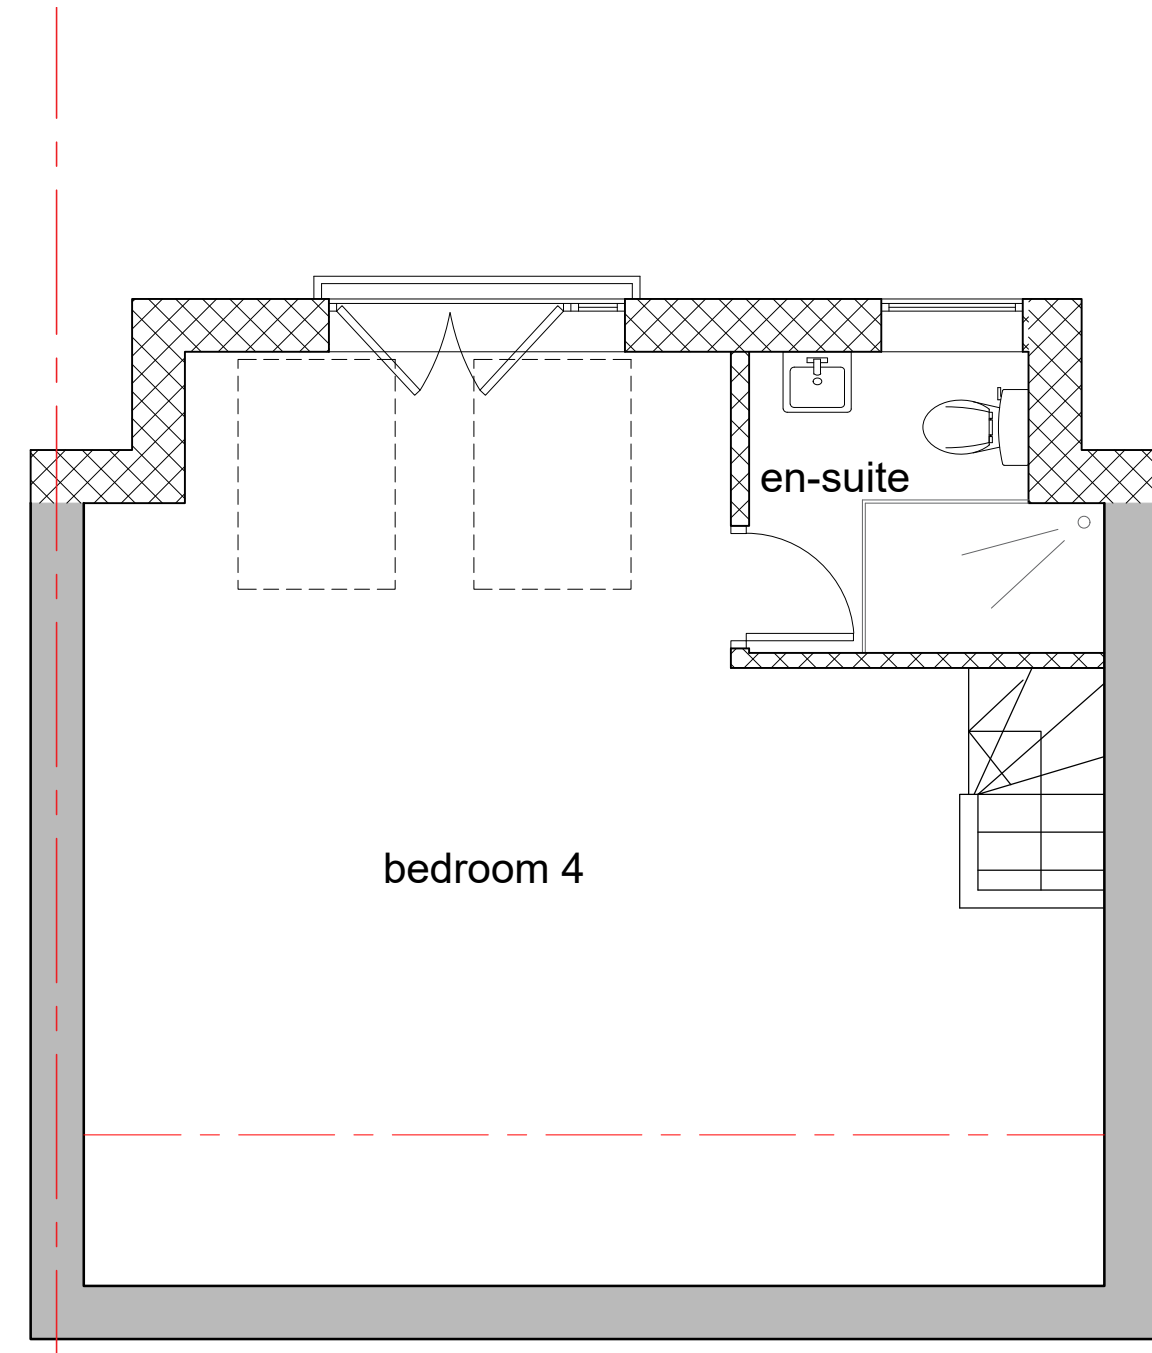

Proposed Attic Floor Plan
scale 1:50

- Existing
- Proposed
- 1 Red brick to match existing
- 2 White UPVC double glazed window/door assembly to match existing
- 3 Interlocking roof tiles to match existing
- 4 White UPVC fascia board to match existing
- 5 White UPVC rainwater & soil goods