


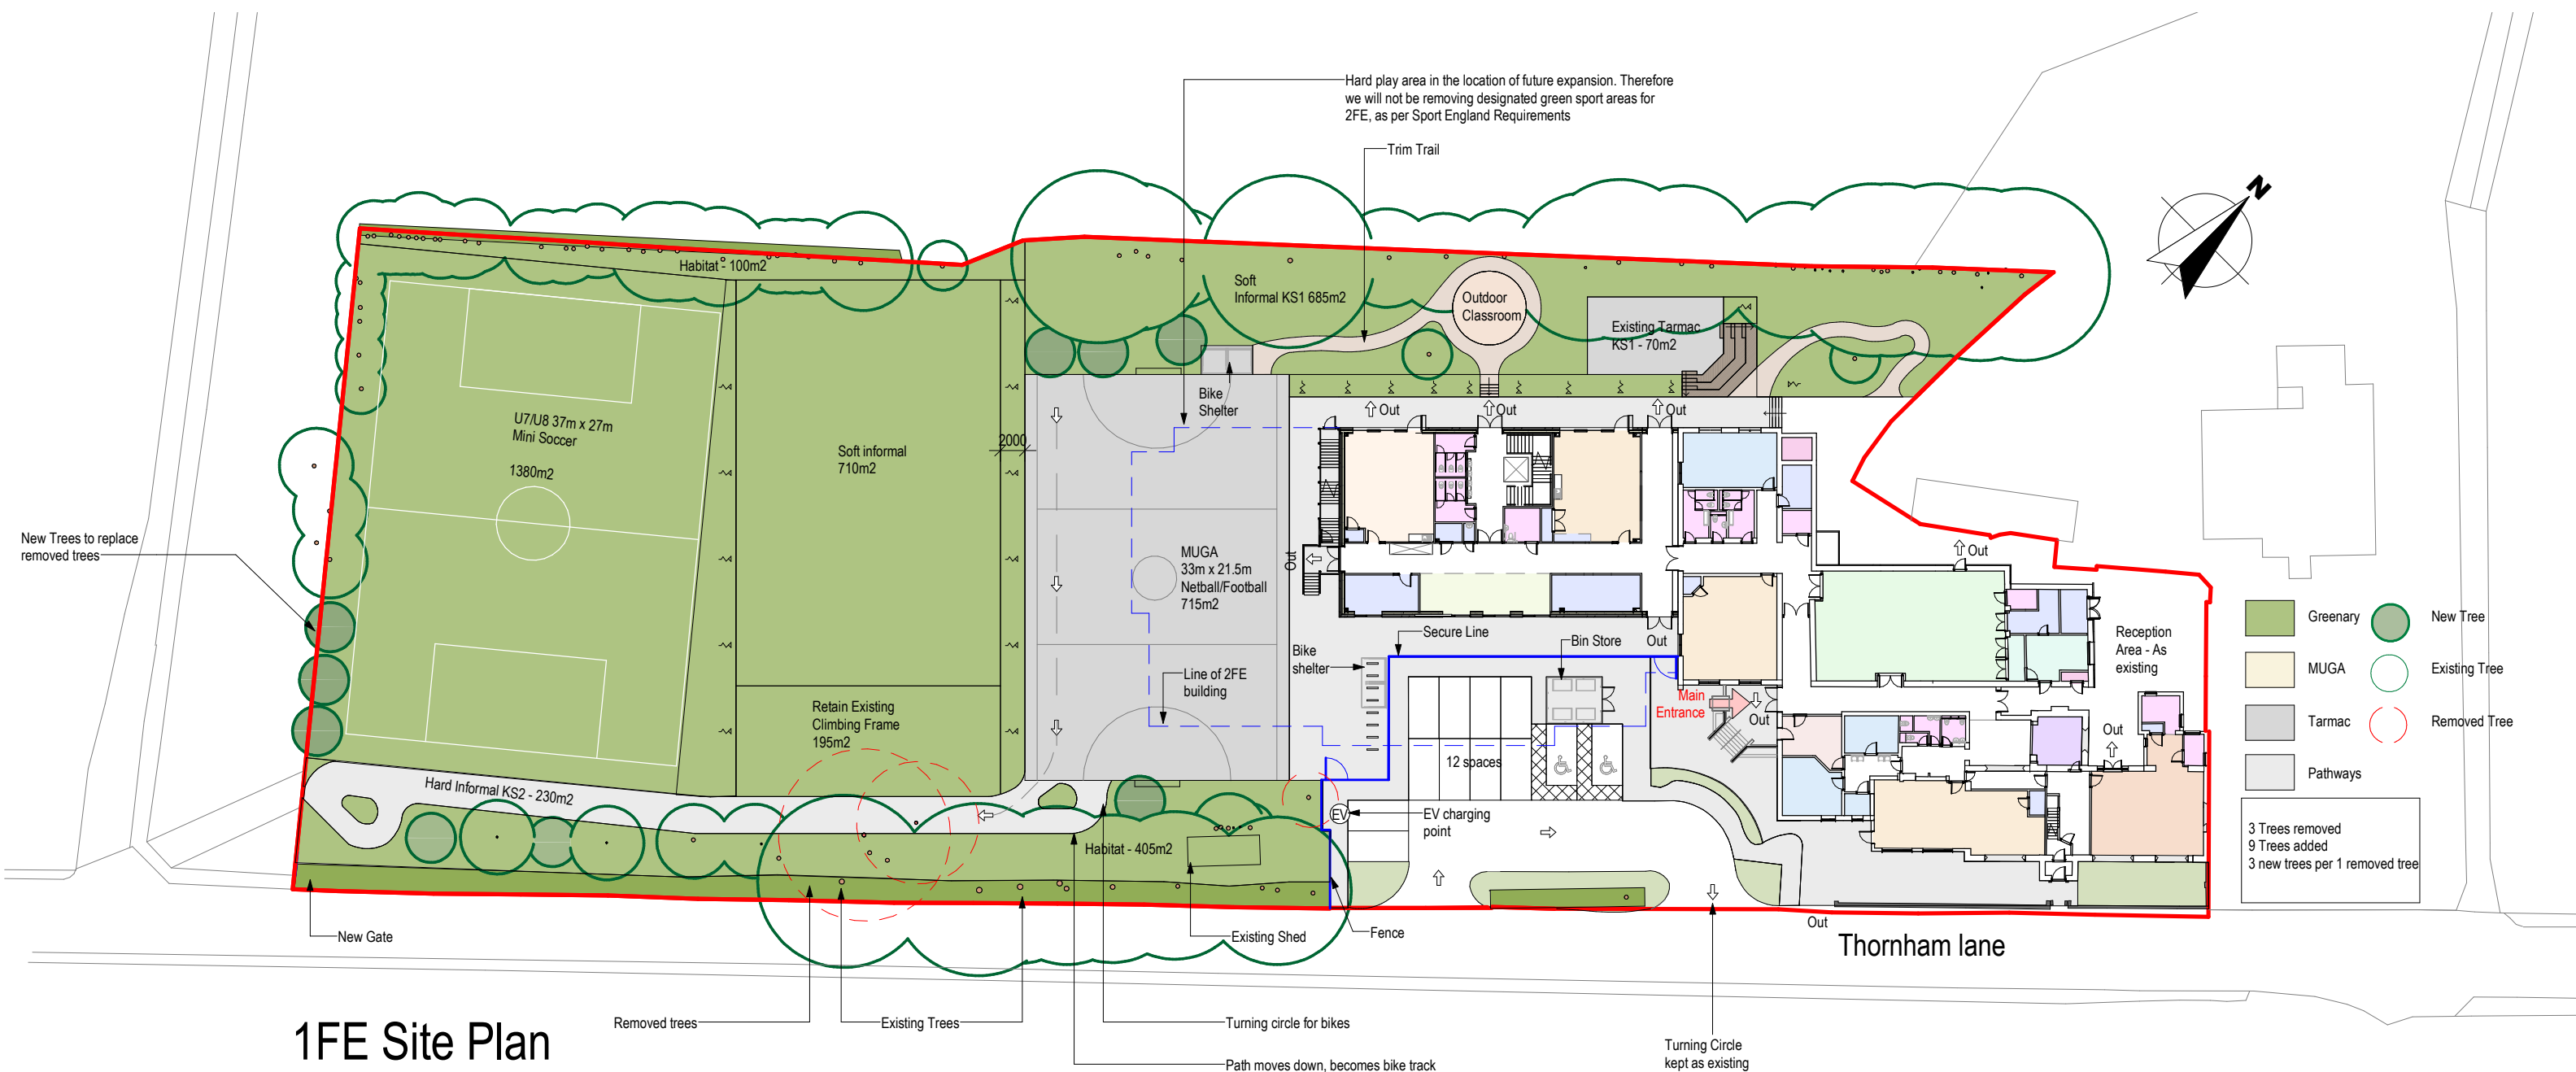


1FE Site Plan

1 : 500 @ A3

Outdoor areas:

Soft outdoor (Sports):	Recommended 4200m2	Proposed: 1380m2 (U/7 Mini Soccer)
Hard outdoor (Sports):	Recommended 715m2	Proposed: 715m2 (MUGA)
Soft informal:	Recommended: 1020 m2	Proposed: 1800m2
Hard Informal:	Recommended: 410m2	Proposed: 855m2

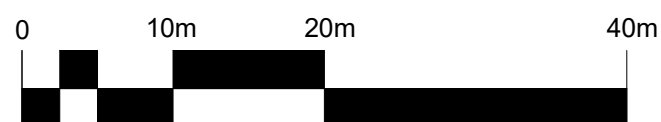

1:500 @ A3

A	For Planning	27.03.24	SD	PEH
PLANNING				
Revision	Description	Date	Drawn	Checked

Revision	Description
Halliday Meecham Architects Limited	

111 Piccadilly Manchester M1 2HY
+44 (0)161 661 5566

4 Devonshire Street London W1W 5DT
+44 (0)203 440 5175

hma@hallidaymeecham.com
www.hallidaymeecham.com



Client:					
Project: St Johns Thornham					
Phase/ Location: Middleton					
Drawing: Proposed Site Plan 1FE					
Scale @ A3 1:500	Date: 05/23/23	Drawn: SD	Checked: PEH	Job No. 5635	Drawing No. SJT-00201
Drawing Ref. 5635-HMA-SJT-00-DR-A-00201					Revision A