



SITE LOCATION (Scale 1:50000)

Ordnance Survey map extract
based upon Landranger map series
with the permission of the controller of
Her Majesty's Stationery Office
Licence No. 100022432
Crown copyright.

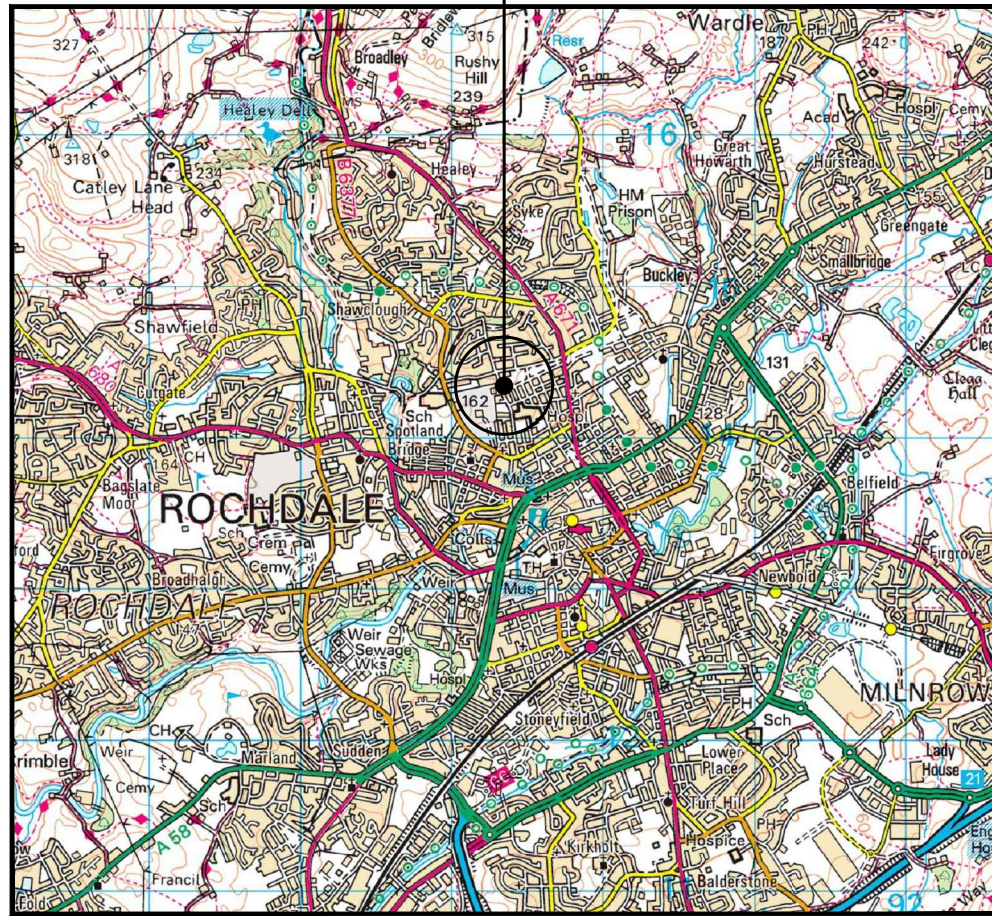


SITE PHOTOGRAPH

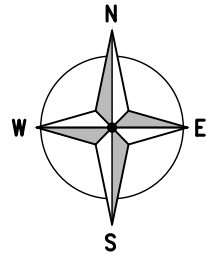

4 144 00

4 143 00

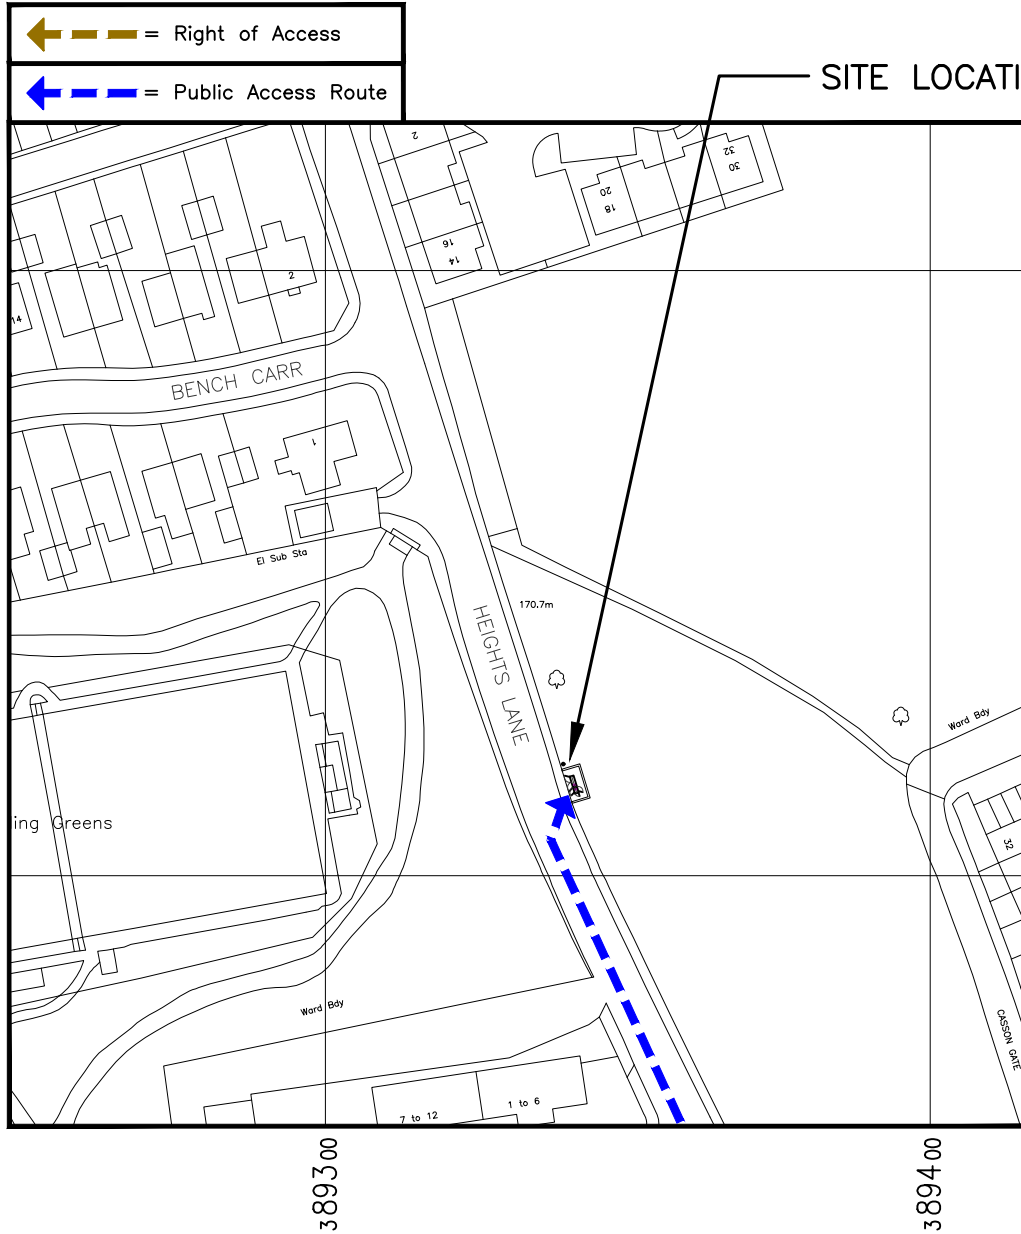

DETAILED SITE LOCATION

(Scale 1:1250)

Based upon Ordnance Survey map extract
with the permission of the Controller of
Her Majesty's Stationery Office.
Crown copyright.
Licence No. 100022432

ALL DIMENSIONS ARE IN mm UNLESS NOTED OTHERWISE

N.G.R | E: 389341 N: 414319

DIRECTIONS TO SITE:

EXIT M62 JUNCTION 20. TAKE A627(M) AND
A58 TO REDCROSS ST. HEAD EAST TOWARDS
THORNHAM INTERCHANGE. AT THORNHAM
INTERCHANGE, TAKE THE 1ST EXIT ONTO
A627(M) HEADING TO ROCHDALE. EXIT ONTO
EDINBURGH WAY/ROCHDALE BYPASS/A664
TOWARDS ROCHDALE/A58. USE THE RIGHT 2
LANES TO TURN RIGHT ONTO MANCHESTER
RD/A58. CONTINUE TO FOLLOW A58.
CONTINUE ON REDCROSS ST. TAKE HEIGHTS
LN TO BENCH CARR. TURN LEFT ONTO
REDCROSS ST. TURN LEFT ONTO HOWARD ST.
TURN RIGHT ONTO HEIGHTS LN. AFTER
APPROX. 500m SITE IS LOCATED ON RIGHT
HAND SIDE.

B	ICNIRP Updated	KS	-	05.05.22
A	Issued for Approval	KS	SSB	22.03.22

REV	MODIFICATION	BY	CH	DATE
-----	--------------	----	----	------

CLARKE
telecom

Unit E, Madison Place, Northampton Road,
Manchester, M40 5AG
Tel: 0161 785 4500
Fax: 0161 785 4501
Web: www.clarke-telecom.com

O₂

BEACON 3

Cell Name	Opt.
HEIGHTS LANE S.W	A

Cell ID No		
CORNERSTONE	TEF	VF
303020_01	089068	N/A

Site Address / Contact Details

HEIGHTS LANE
ROCHDALE
GREATER MANCHESTER
OL12 0QA

Drawing Title:
SITE LOCATION MAPS


Purpose of issue:	PLANNING	Dwg Rev:
-------------------	----------	----------

Drawing Number:	100	B
-----------------	-----	---

Surveyed By:	SSB	Original Sheet Size:	A3	Pack Issue:
--------------	-----	----------------------	----	-------------

Drawn:	KS	Date:	22.03.22	Checked:	SSB	Date:	22.03.22	C
--------	----	-------	----------	----------	-----	-------	----------	---

The drawings comply with TEF & Vodafone Standard ICNIRP guidelines.
Designed in accordance with CORNERSTONE document: SDN0013

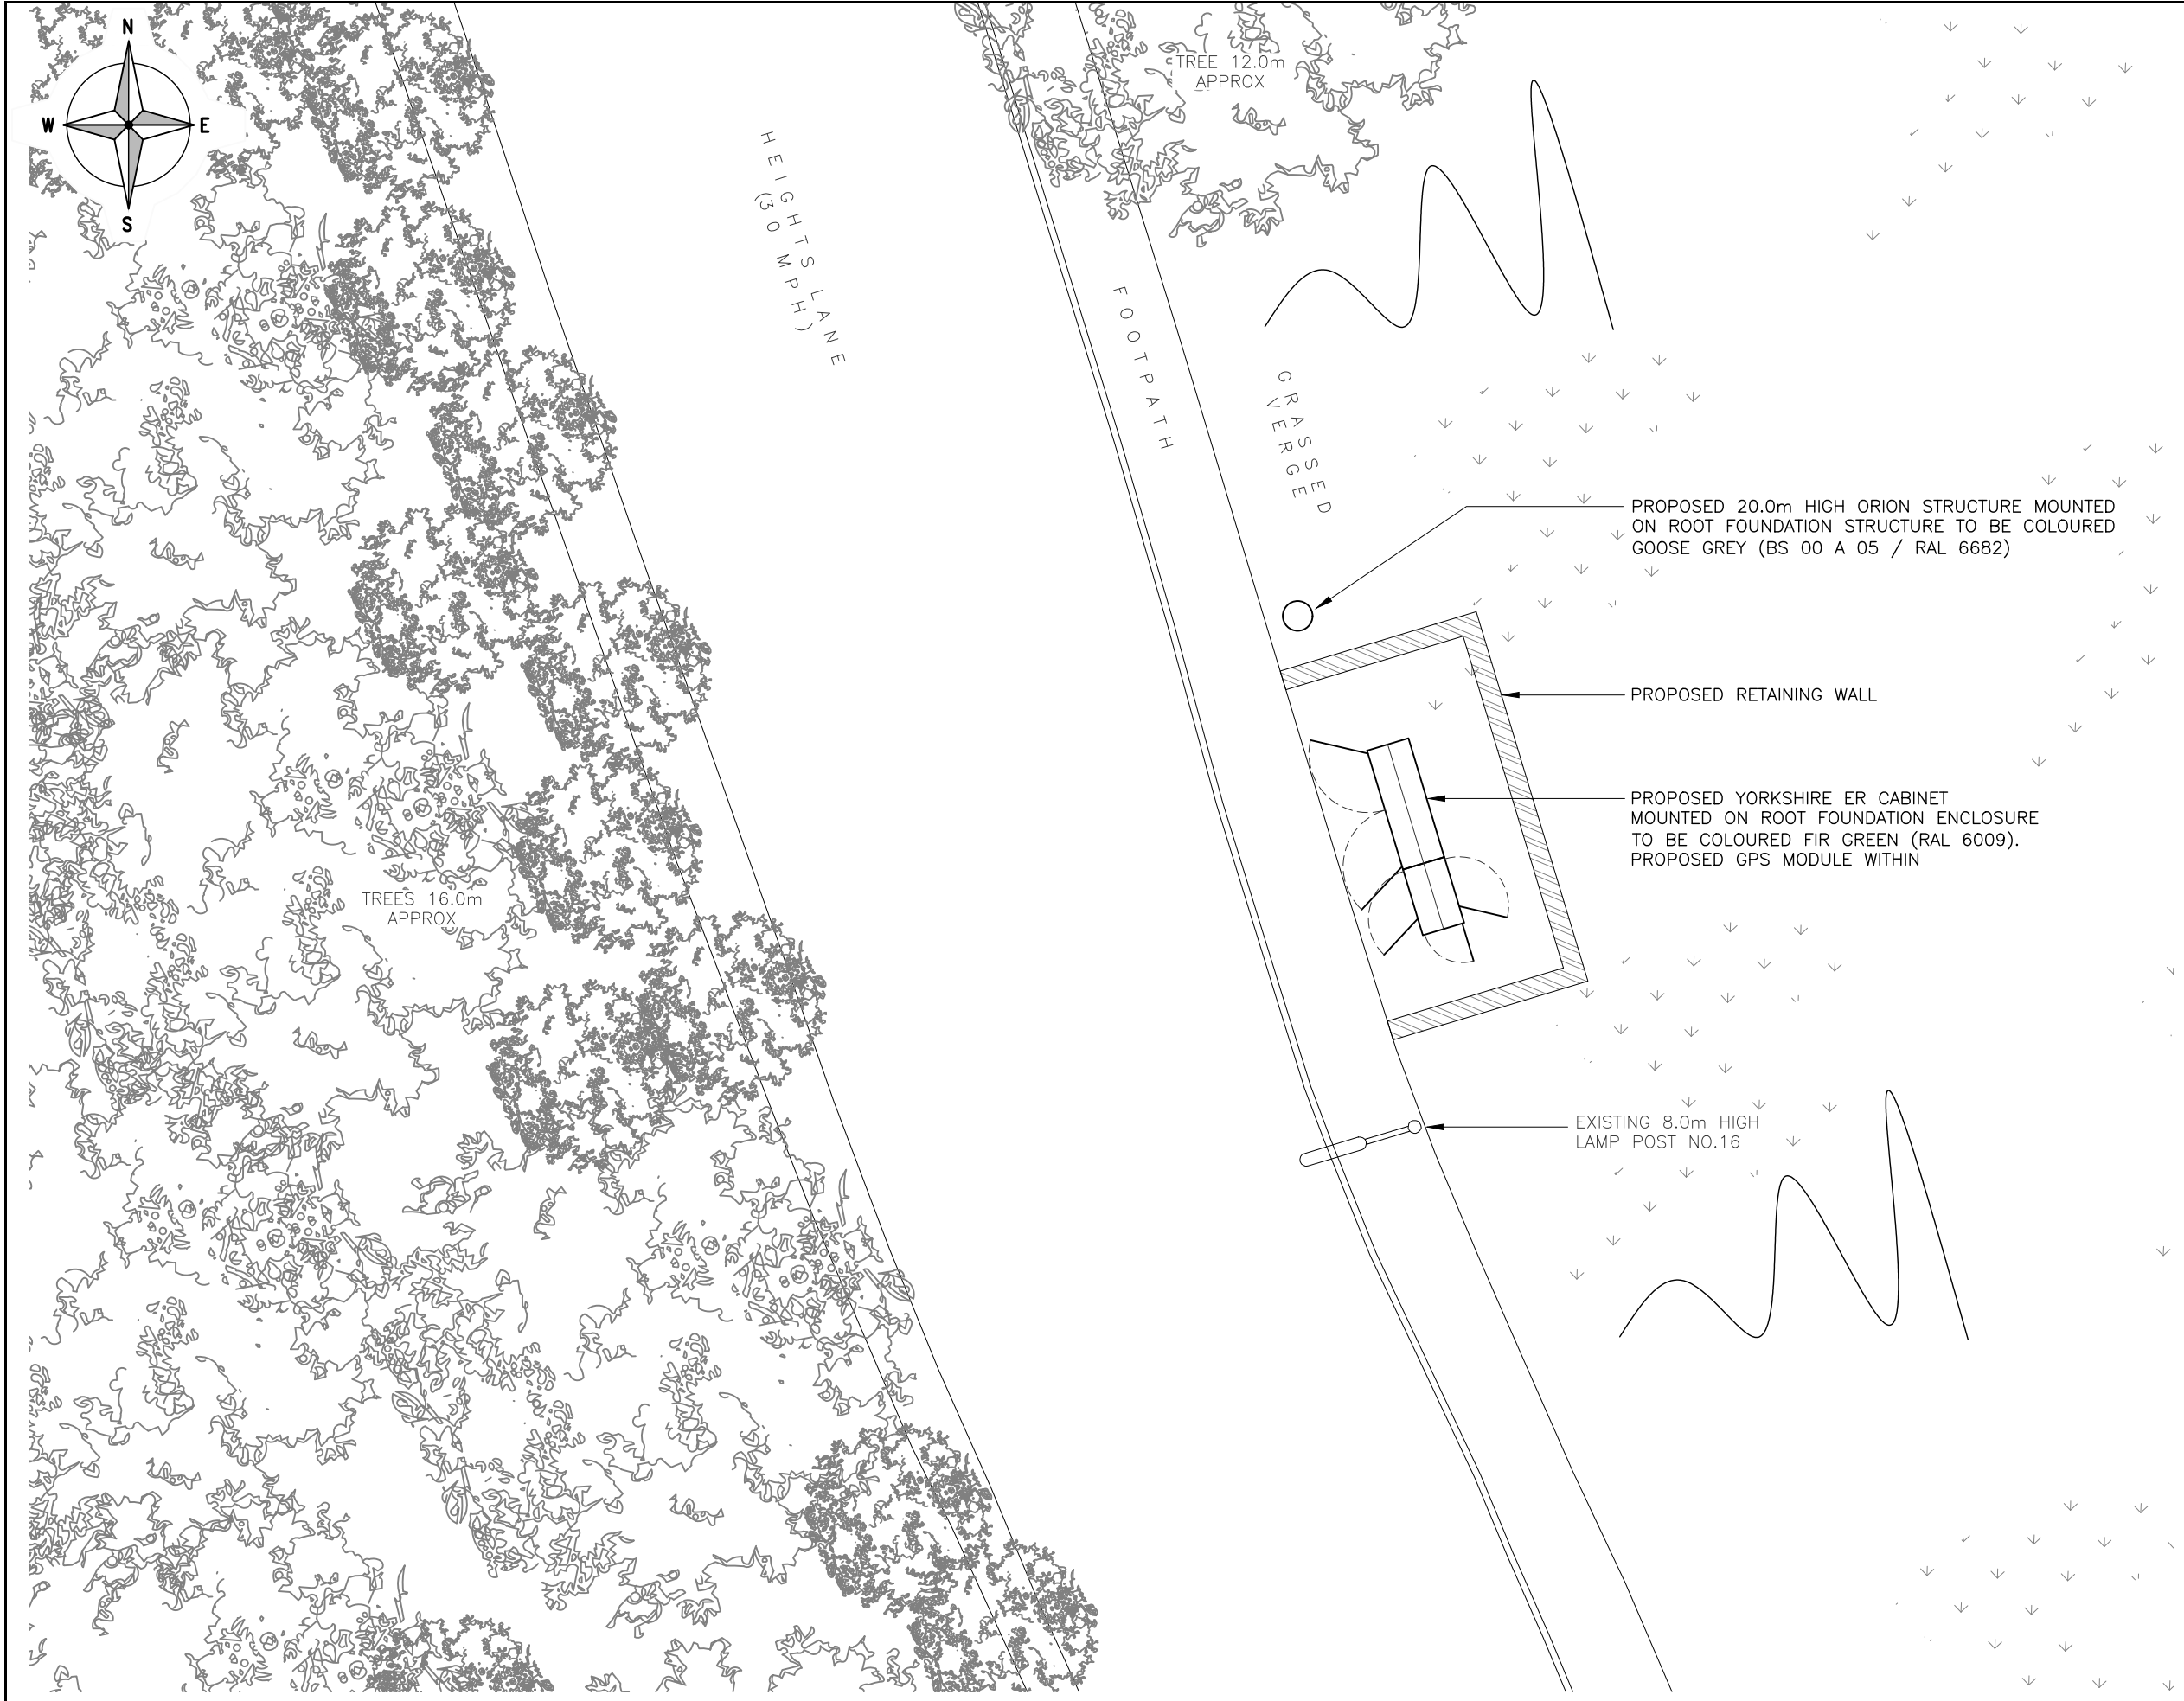

ALL DIMENSIONS ARE IN mm UNLESS NOTED OTHERWISE

N.G.R

E: 389341 N: 414319

NOTES:

C	Retaining Wall Added. Layout Updated	KS	EH	17.06.22
B	ICNIRP Updated	KS	-	05.05.22
A	Issued for Approval	KS	SSB	22.03.22
REV	MODIFICATION	BY	CH	DATE

CLARKEtelecom

Unit E, Madison Place, Northampton Road,
Manchester, M40 5AG
Tel: 0161 785 4500
Fax: 0161 785 4501
Web: www.clarke-telecom.com

O₂

BEACON 3

Cell Name

HEIGHTS LANE S.W

Cell ID No

CORNERSTONETEFVF

303020_01089068N/A

Site Address / Contact Details

HEIGHTS LANE
ROCHDALE
GREATER MANCHESTER
OL12 0QA

Drawing Title:

PROPOSED SITE PLAN

Purpose of issue:

PLANNING

Dwg Rev:

Drawing Number:

201

C

Surveyed By:

SSB

Original Sheet Size:

A3

Pack Issue:

Drawn:

KS

Date:

22.03.22

Checked:

SSB


Date:

22.03.22

C

The drawings comply with TEF & Vodafone Standard ICNIRP guidelines.
Designed in accordance with CORNERSTONE document: SDN0013

PROPOSED SITE PLAN
(1:100)

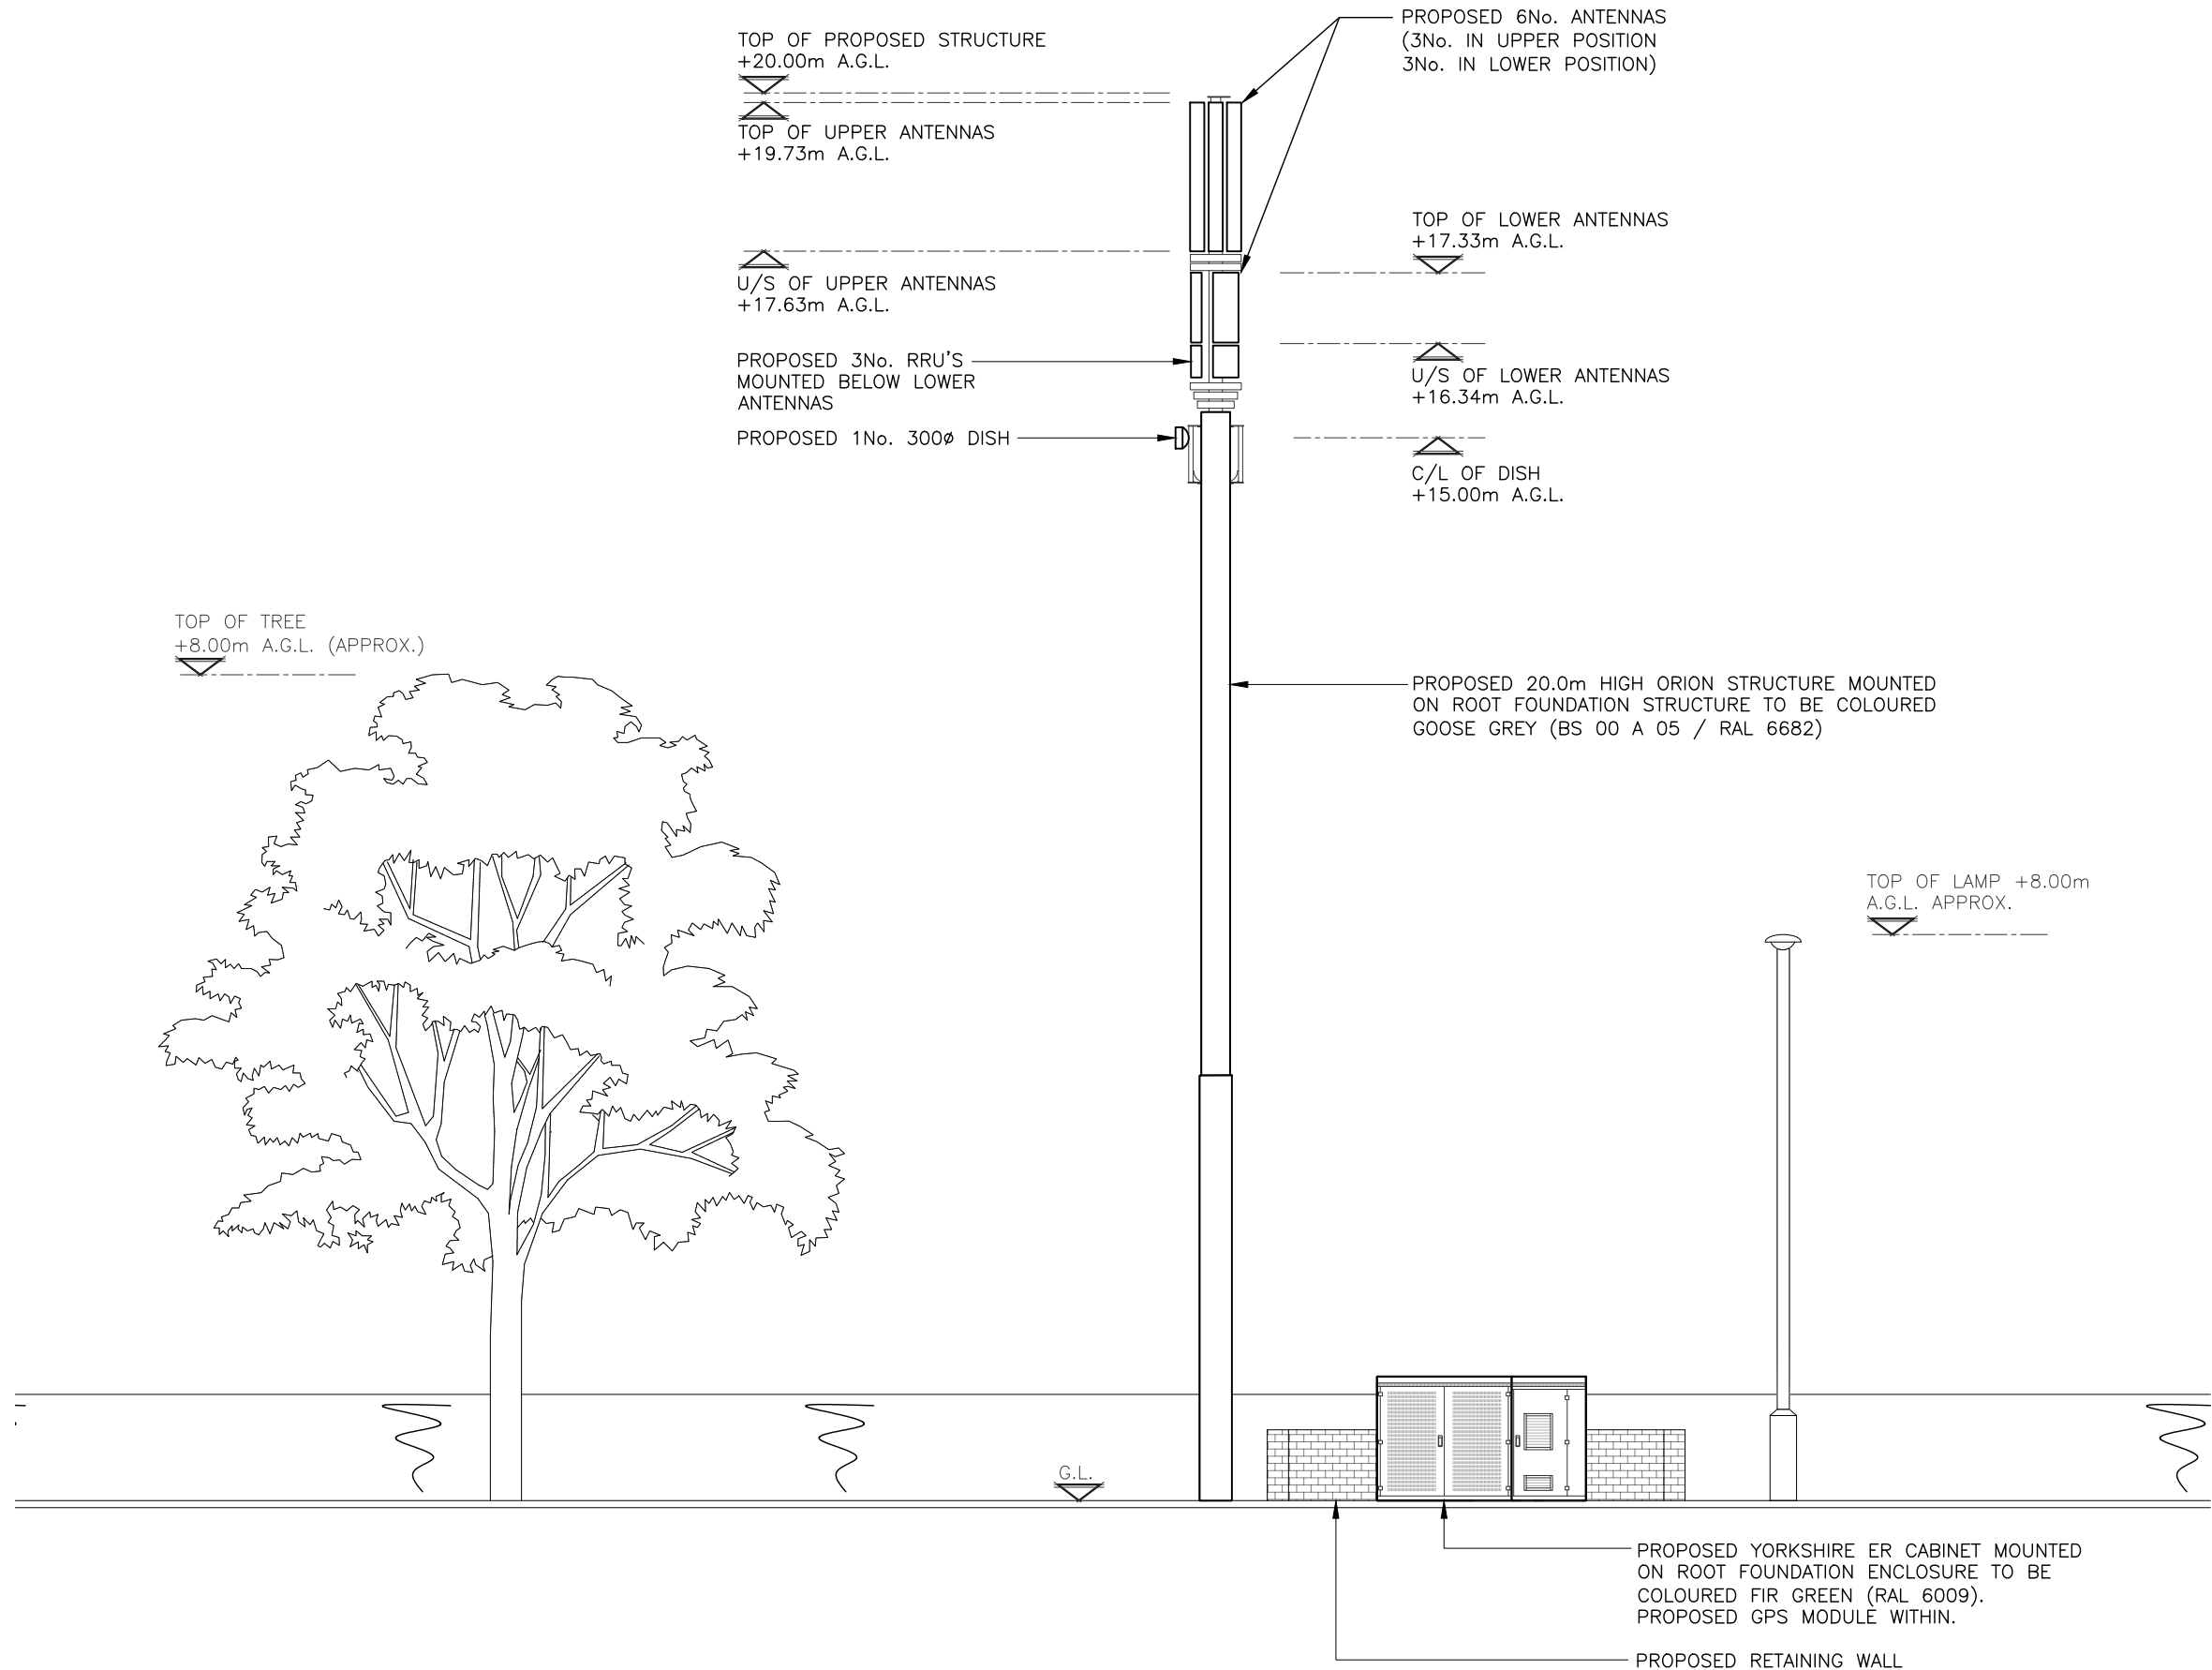

PROPOSED SOUTH WEST ELEVATION
(1:100)

The drawings comply with TEF & Vodafone Standard ICNIRP guidelines.
Designed in accordance with CORNERSTONE document: SDN0013

ALL DIMENSIONS ARE IN mm UNLESS NOTED OTHERWISE

N.G.R | E: 389341 N: 414319

NOTES:

REV	MODIFICATION	BY	CH	DATE
C	Retaining Wall Added. Layout Updated	KS	EH	17.06.22
B	ICNIRP Updated	KS	-	05.05.22
A	Issued for Approval	KS	SSB	22.03.22



Unit E, Madison Place, Northampton Road,
Manchester, M40 5AG
Tel: 0161 785 4500
Fax: 0161 785 4501
Web: www.clarke-telecom.com



BEACON 3

Cell Name	Opt.
HEIGHTS LANE S.W	A

Cell ID No		
CORNERSTONE	TEF	VF
303020_01	089068	N/A

Site Address / Contact Details		
HEIGHTS LANE ROCHDALE GREATER MANCHESTER OL12 0QA		

Drawing Title: PROPOSED SITE ELEVATION			
Purpose of issue: PLANNING			Dwg Rev:
Drawing Number: 301			C
Surveyed By: SSB		Original Sheet Size: A3	Pack Issue:
Drawn: KS	Date: 22.03.22	Checked: SSB	Date: 22.03.22
C			