


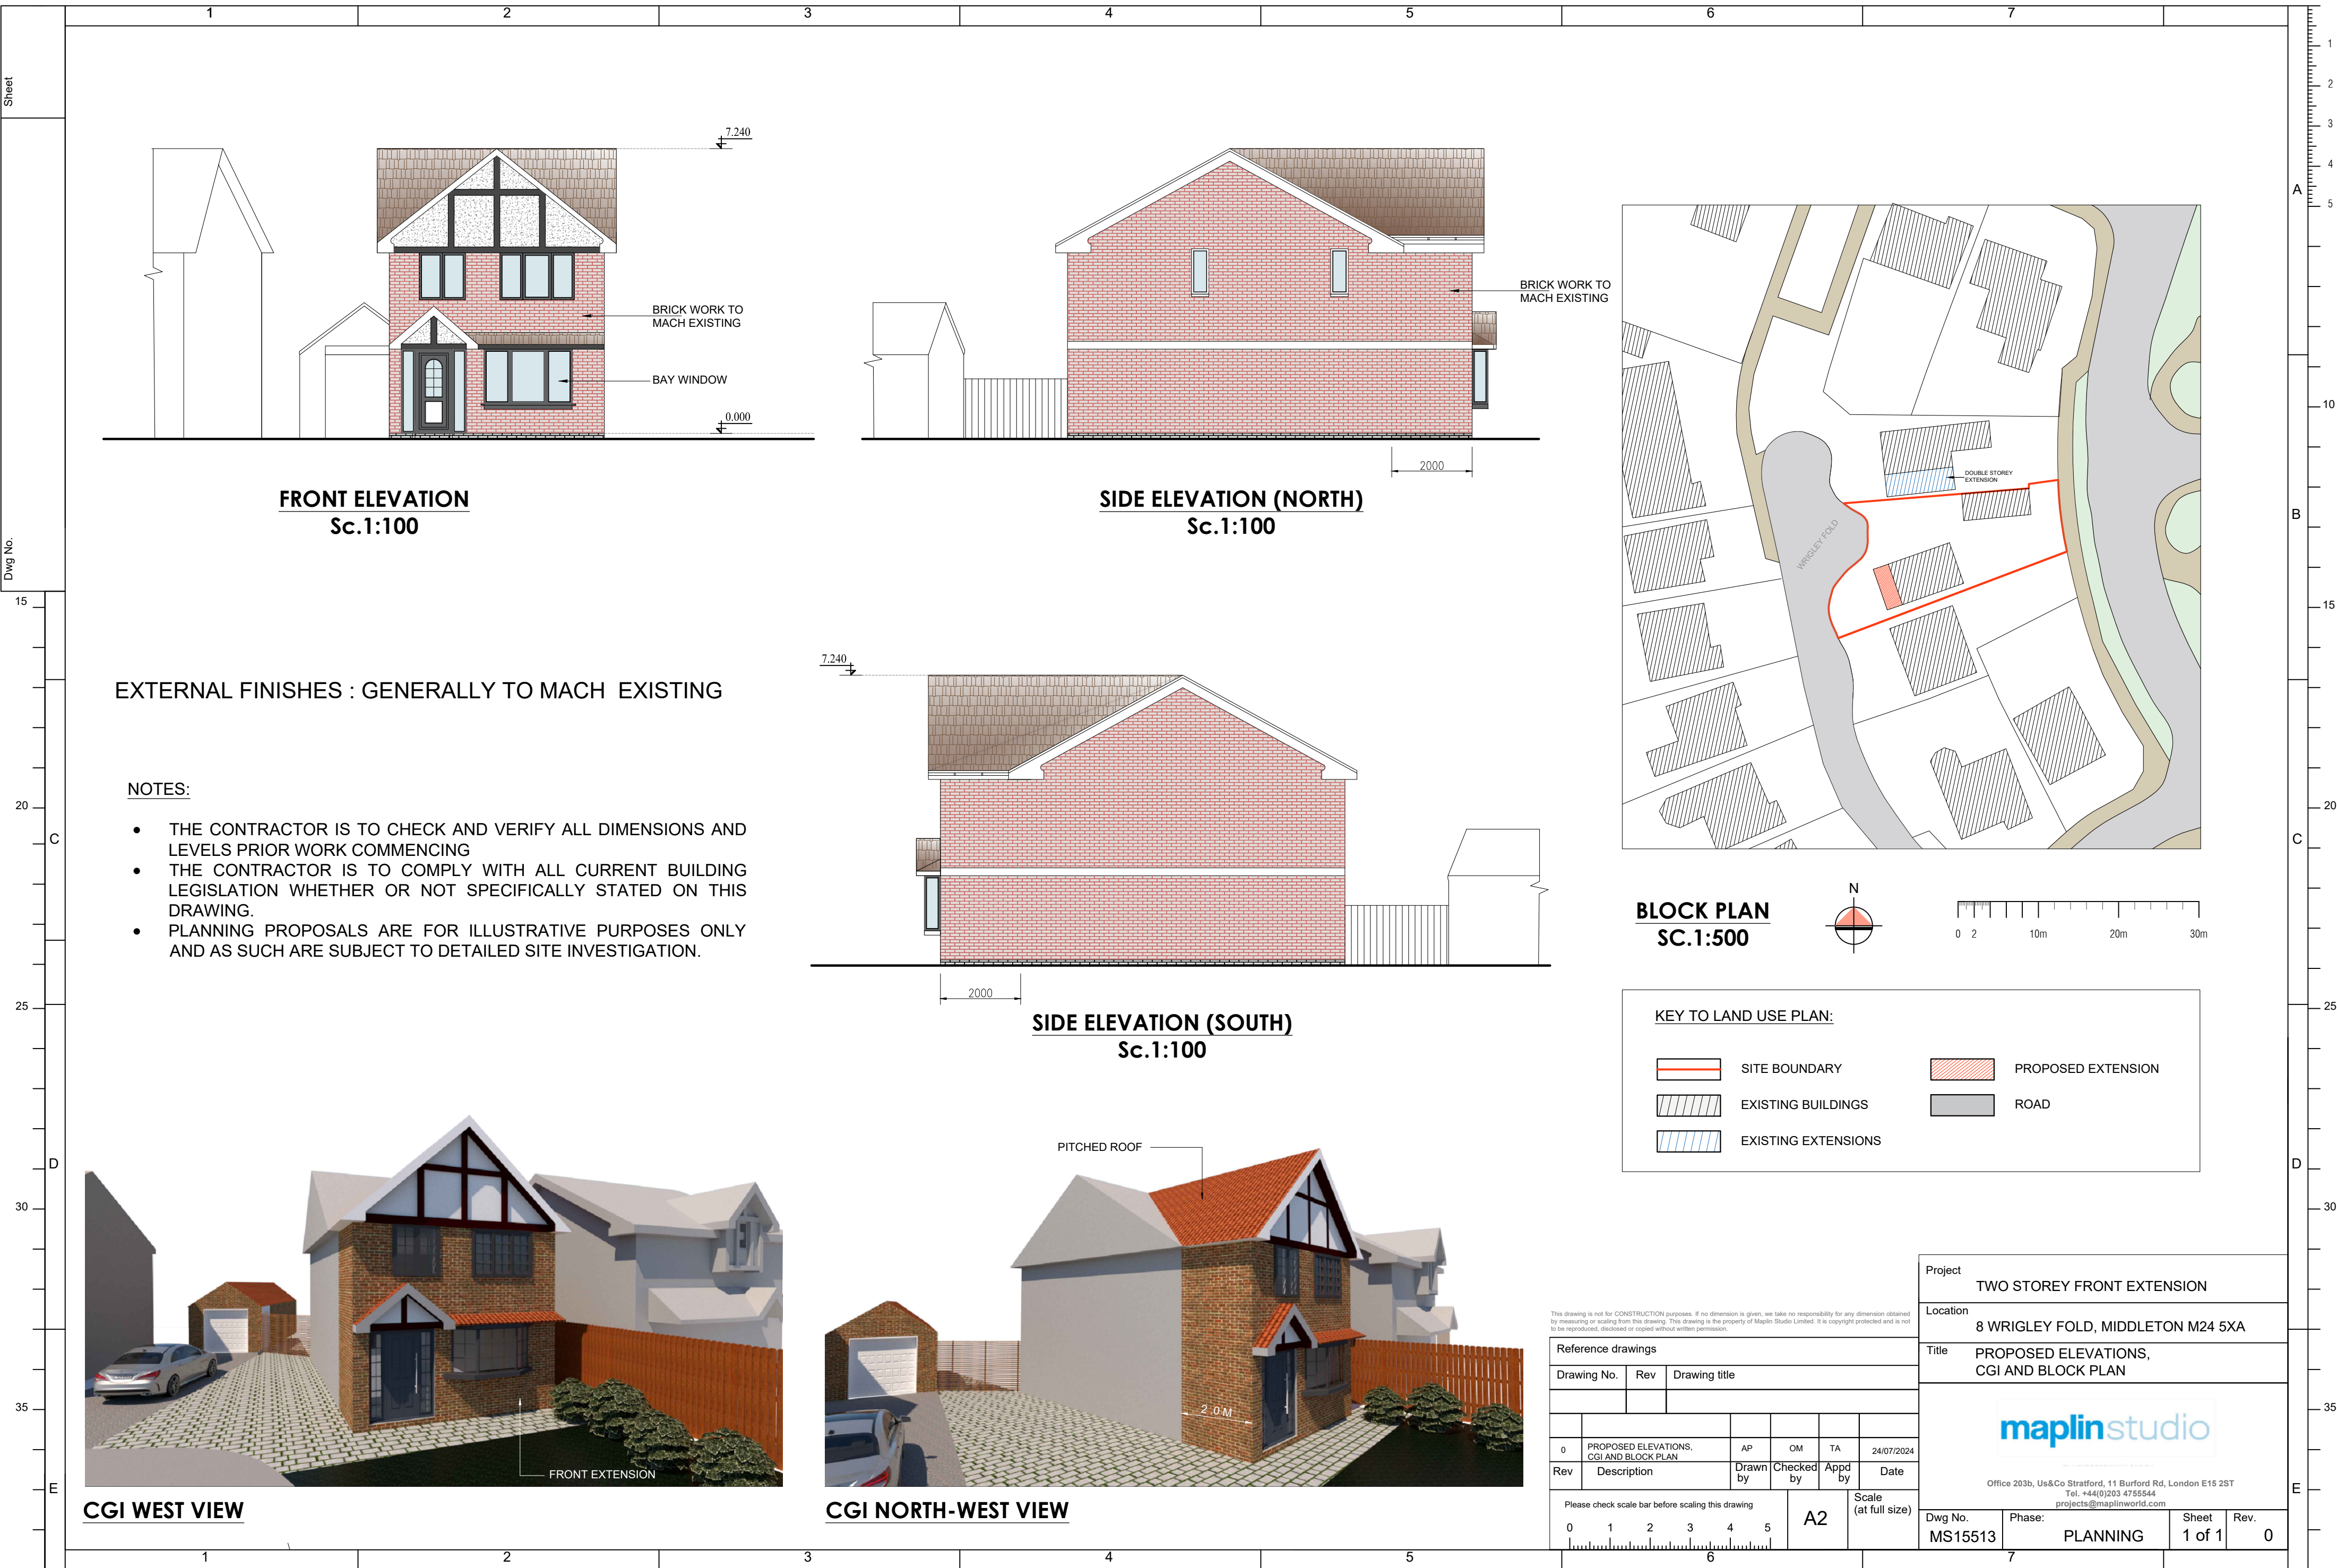

FRONT ELEVATION
Sc.1:100

SIDE ELEVATION (NORTH)
Sc.1:100

SIDE ELEVATION (SOUTH)
Sc.1:100


BLOCK PLAN
SC.1:500

EXTERNAL FINISHES : GENERALLY TO MACH EXISTING

- NOTES:
- THE CONTRACTOR IS TO CHECK AND VERIFY ALL DIMENSIONS AND LEVELS PRIOR WORK COMMENCING
 - THE CONTRACTOR IS TO COMPLY WITH ALL CURRENT BUILDING LEGISLATION WHETHER OR NOT SPECIFICALLY STATED ON THIS DRAWING.
 - PLANNING PROPOSALS ARE FOR ILLUSTRATIVE PURPOSES ONLY AND AS SUCH ARE SUBJECT TO DETAILED SITE INVESTIGATION.



CGI WEST VIEW

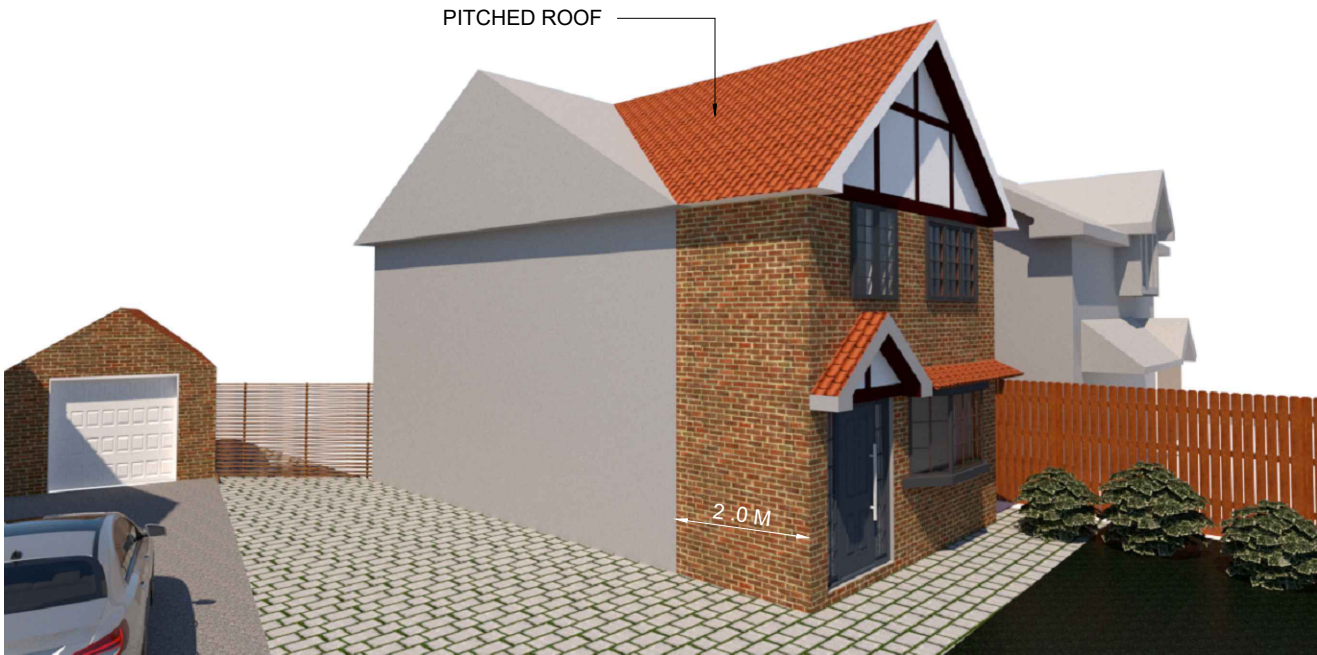

CGI NORTH-WEST VIEW

This drawing is not for CONSTRUCTION purposes. If no dimension is given, we take no responsibility for any dimension obtained by measuring or scaling from this drawing. This drawing is the property of Maplin Studio Limited. It is copyright protected and is not to be reproduced, disclosed or copied without written permission.

Reference drawings					
Drawing No.	Rev	Drawing title			
0		PROPOSED ELEVATIONS, CGI AND BLOCK PLAN			
Rev	Description	Drawn by	Checked by	Appd by	Date
0	PROPOSED ELEVATIONS, CGI AND BLOCK PLAN	AP	OM	TA	24/07/2024
Please check scale bar before scaling this drawing				A2	Scale (at full size)
0	1	2	3	4	5

Project TWO STOREY FRONT EXTENSION					
Location 8 WRIGLEY FOLD, MIDDLETON M24 5XA					
Title PROPOSED ELEVATIONS, CGI AND BLOCK PLAN					
					
Office 203b, Us&Co Stratford, 11 Burford Rd, London E15 2ST Tel. +44(0)203 475544 projects@maplinworld.com					
Dwg No. MS15513	Phase: PLANNING	Sheet 1 of 1	Rev. 0		