


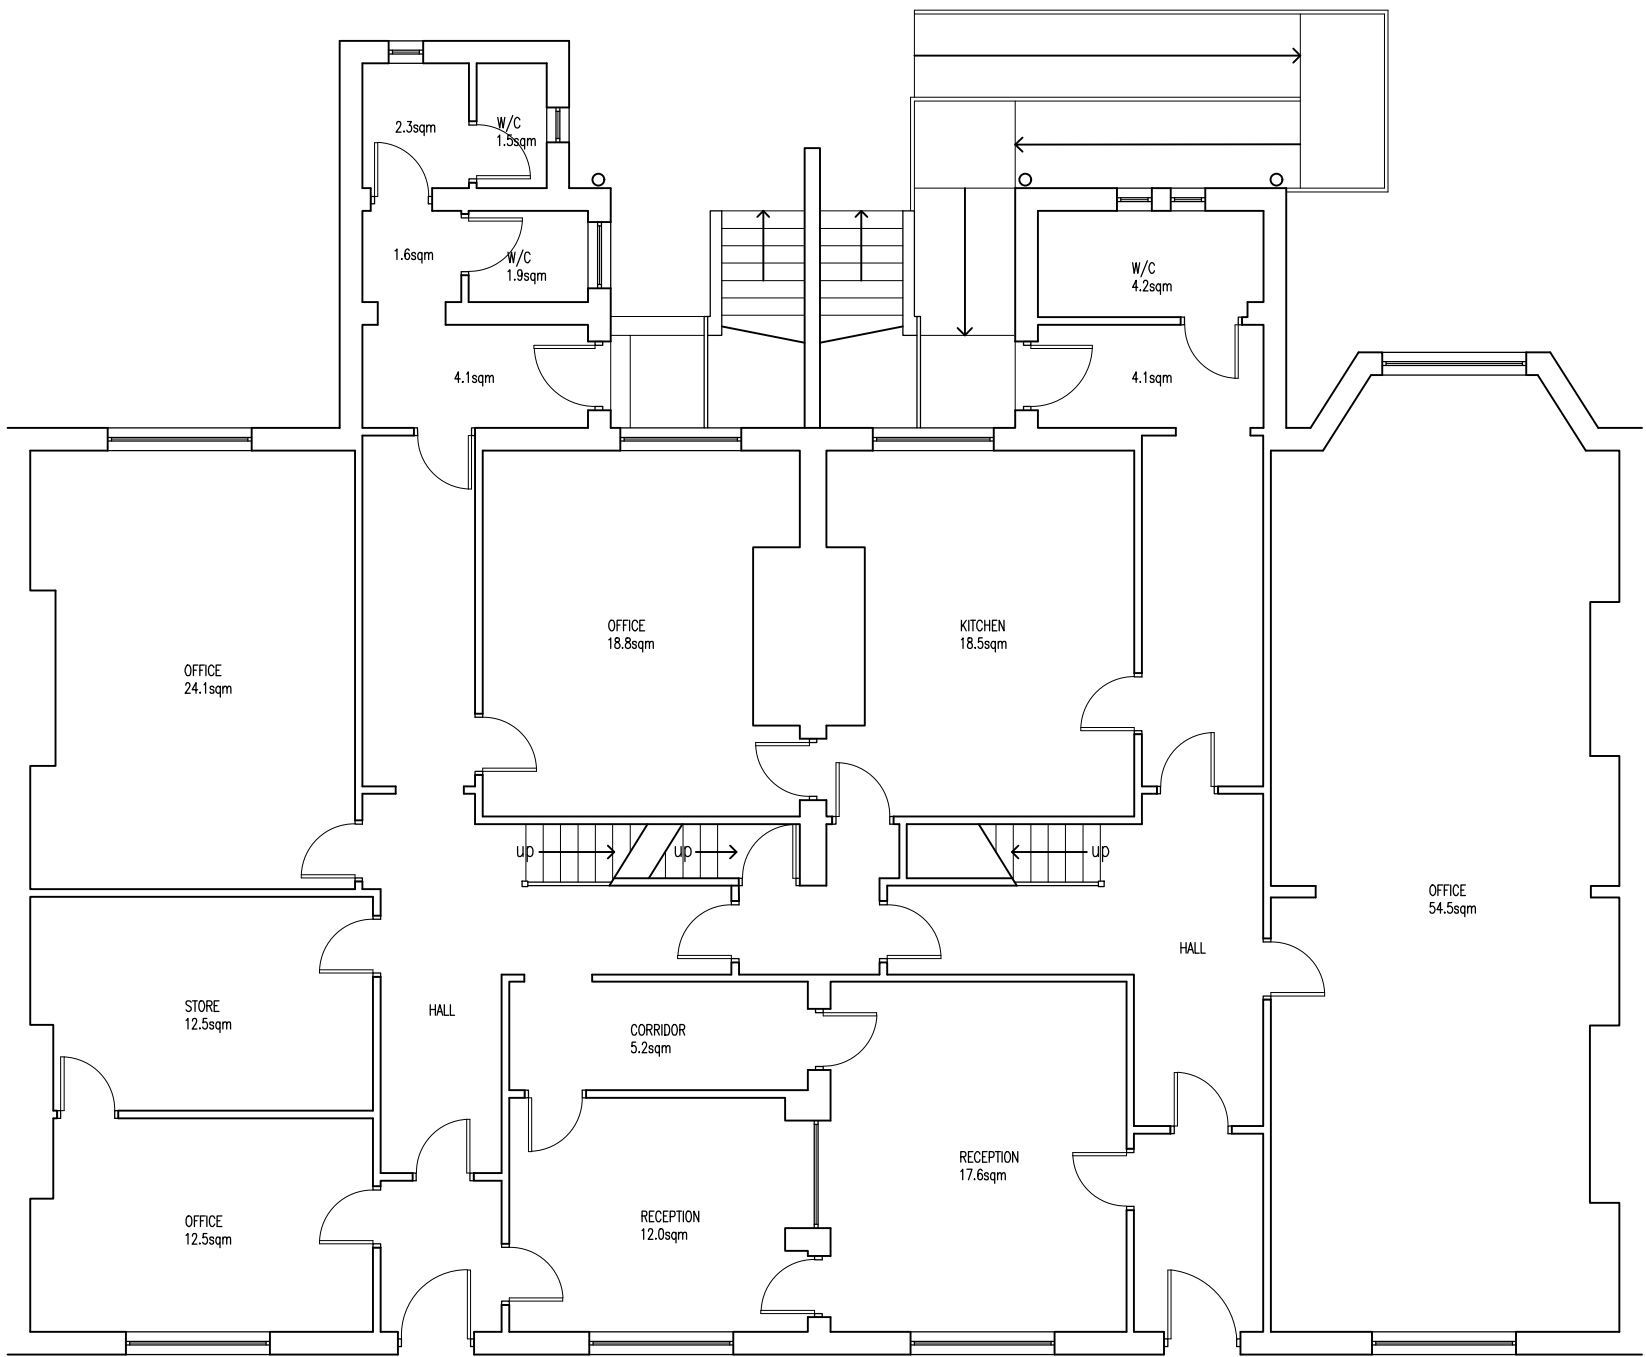

EXISTING GROUND FLOOR PLAN
1:100 @ A3



Rev	Amendments	Date	Ints



Mark Gordon
Design + Associates

Project

193-195 DRAKE STREET,
ROCHDALE, OL11 1GF

Drawing Title

EXISTING PLAN LAYOUTS
GROUND

Drawn	TW	Checked	-
Date	DEC 2023	Scale	A3 1 : 100
Drawing No.	193-195DS/202/PL	Rev.	