
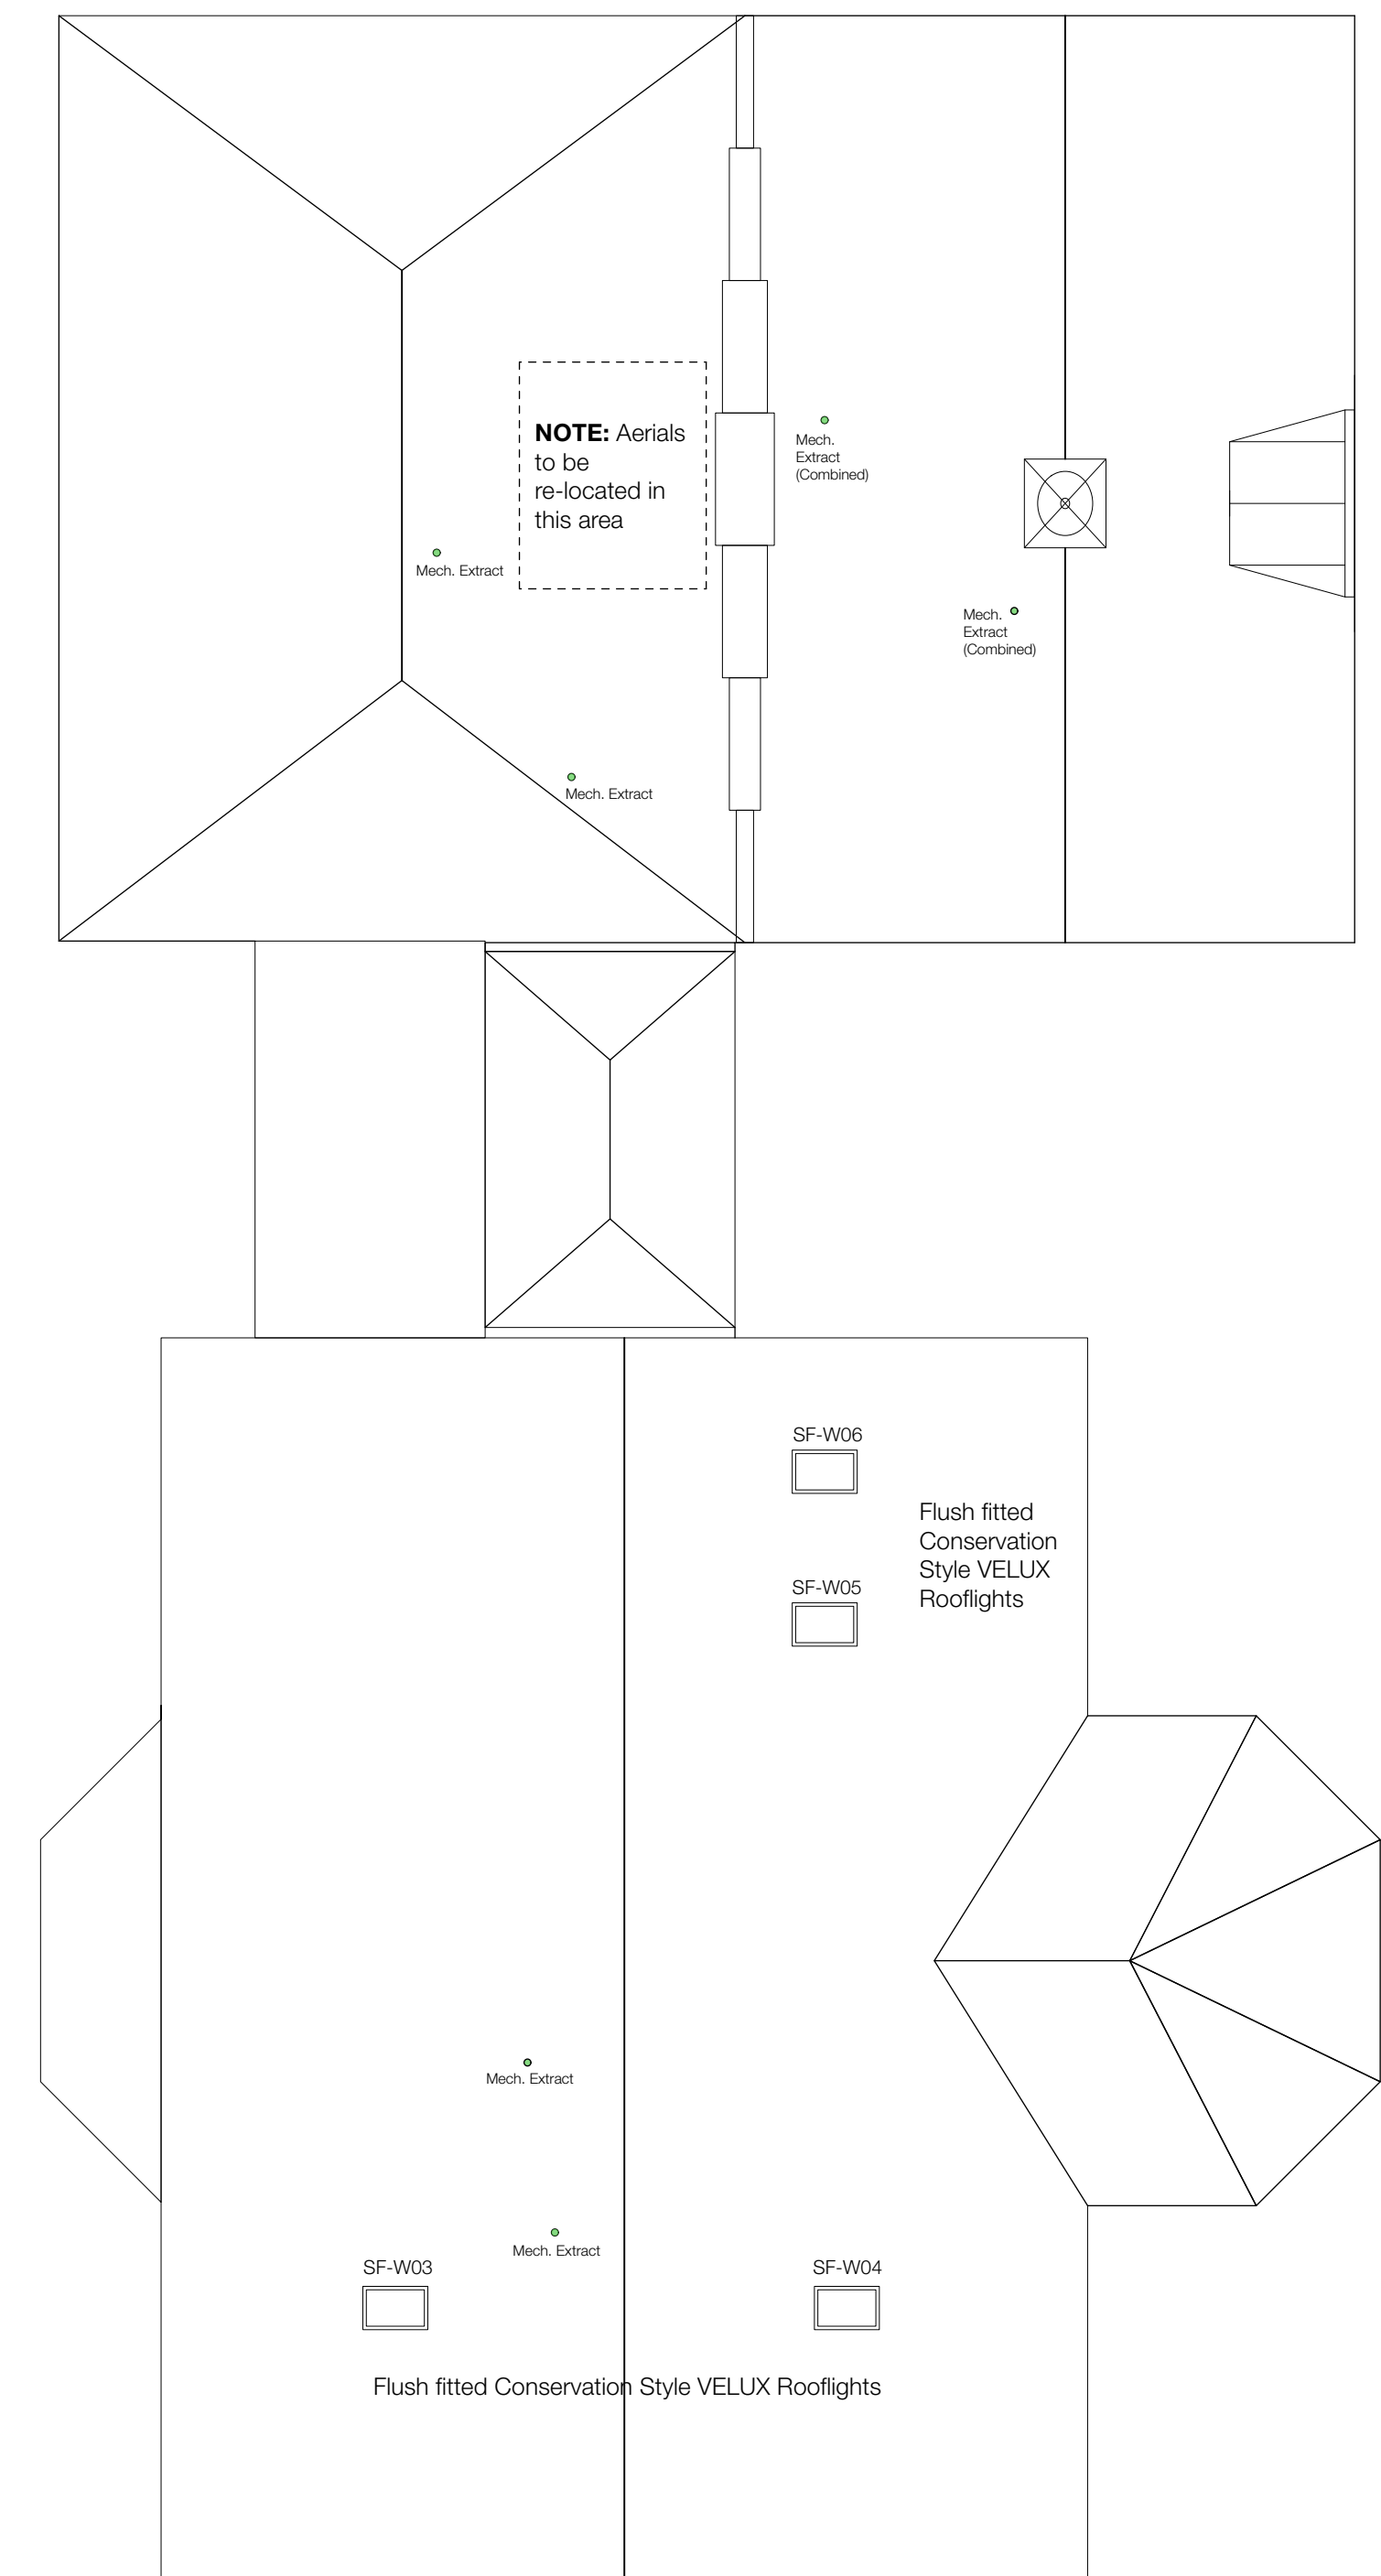
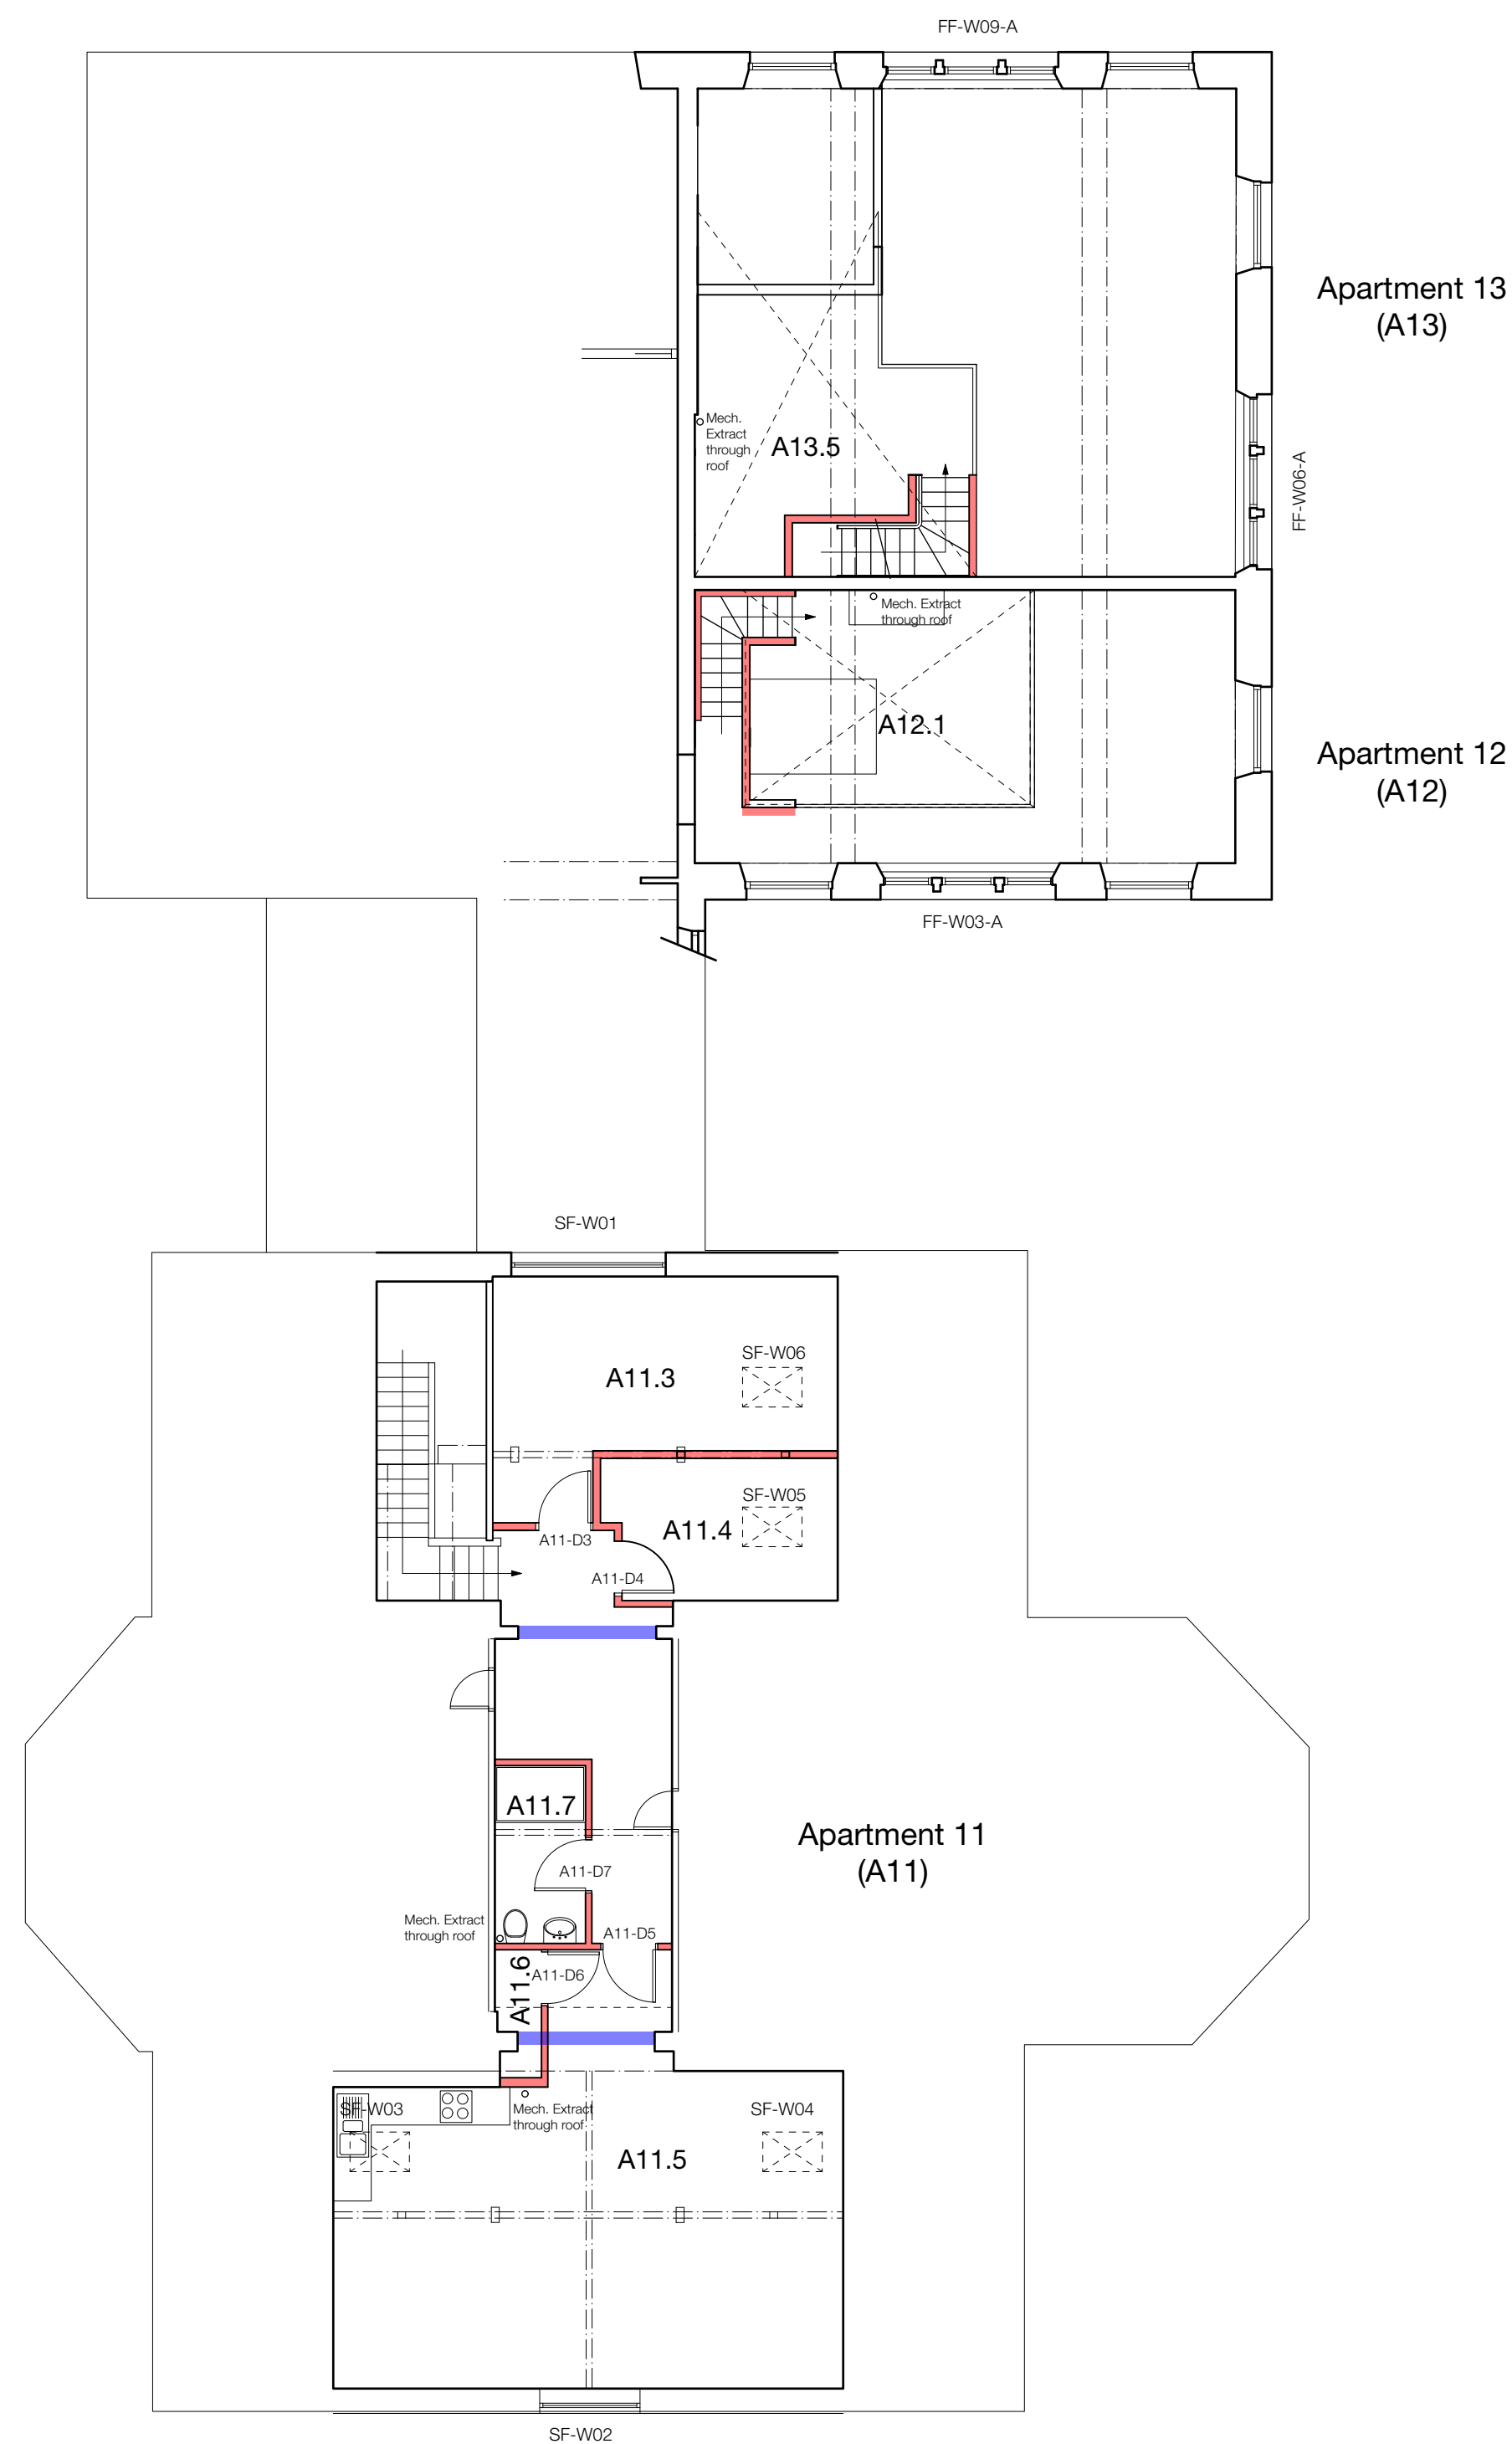


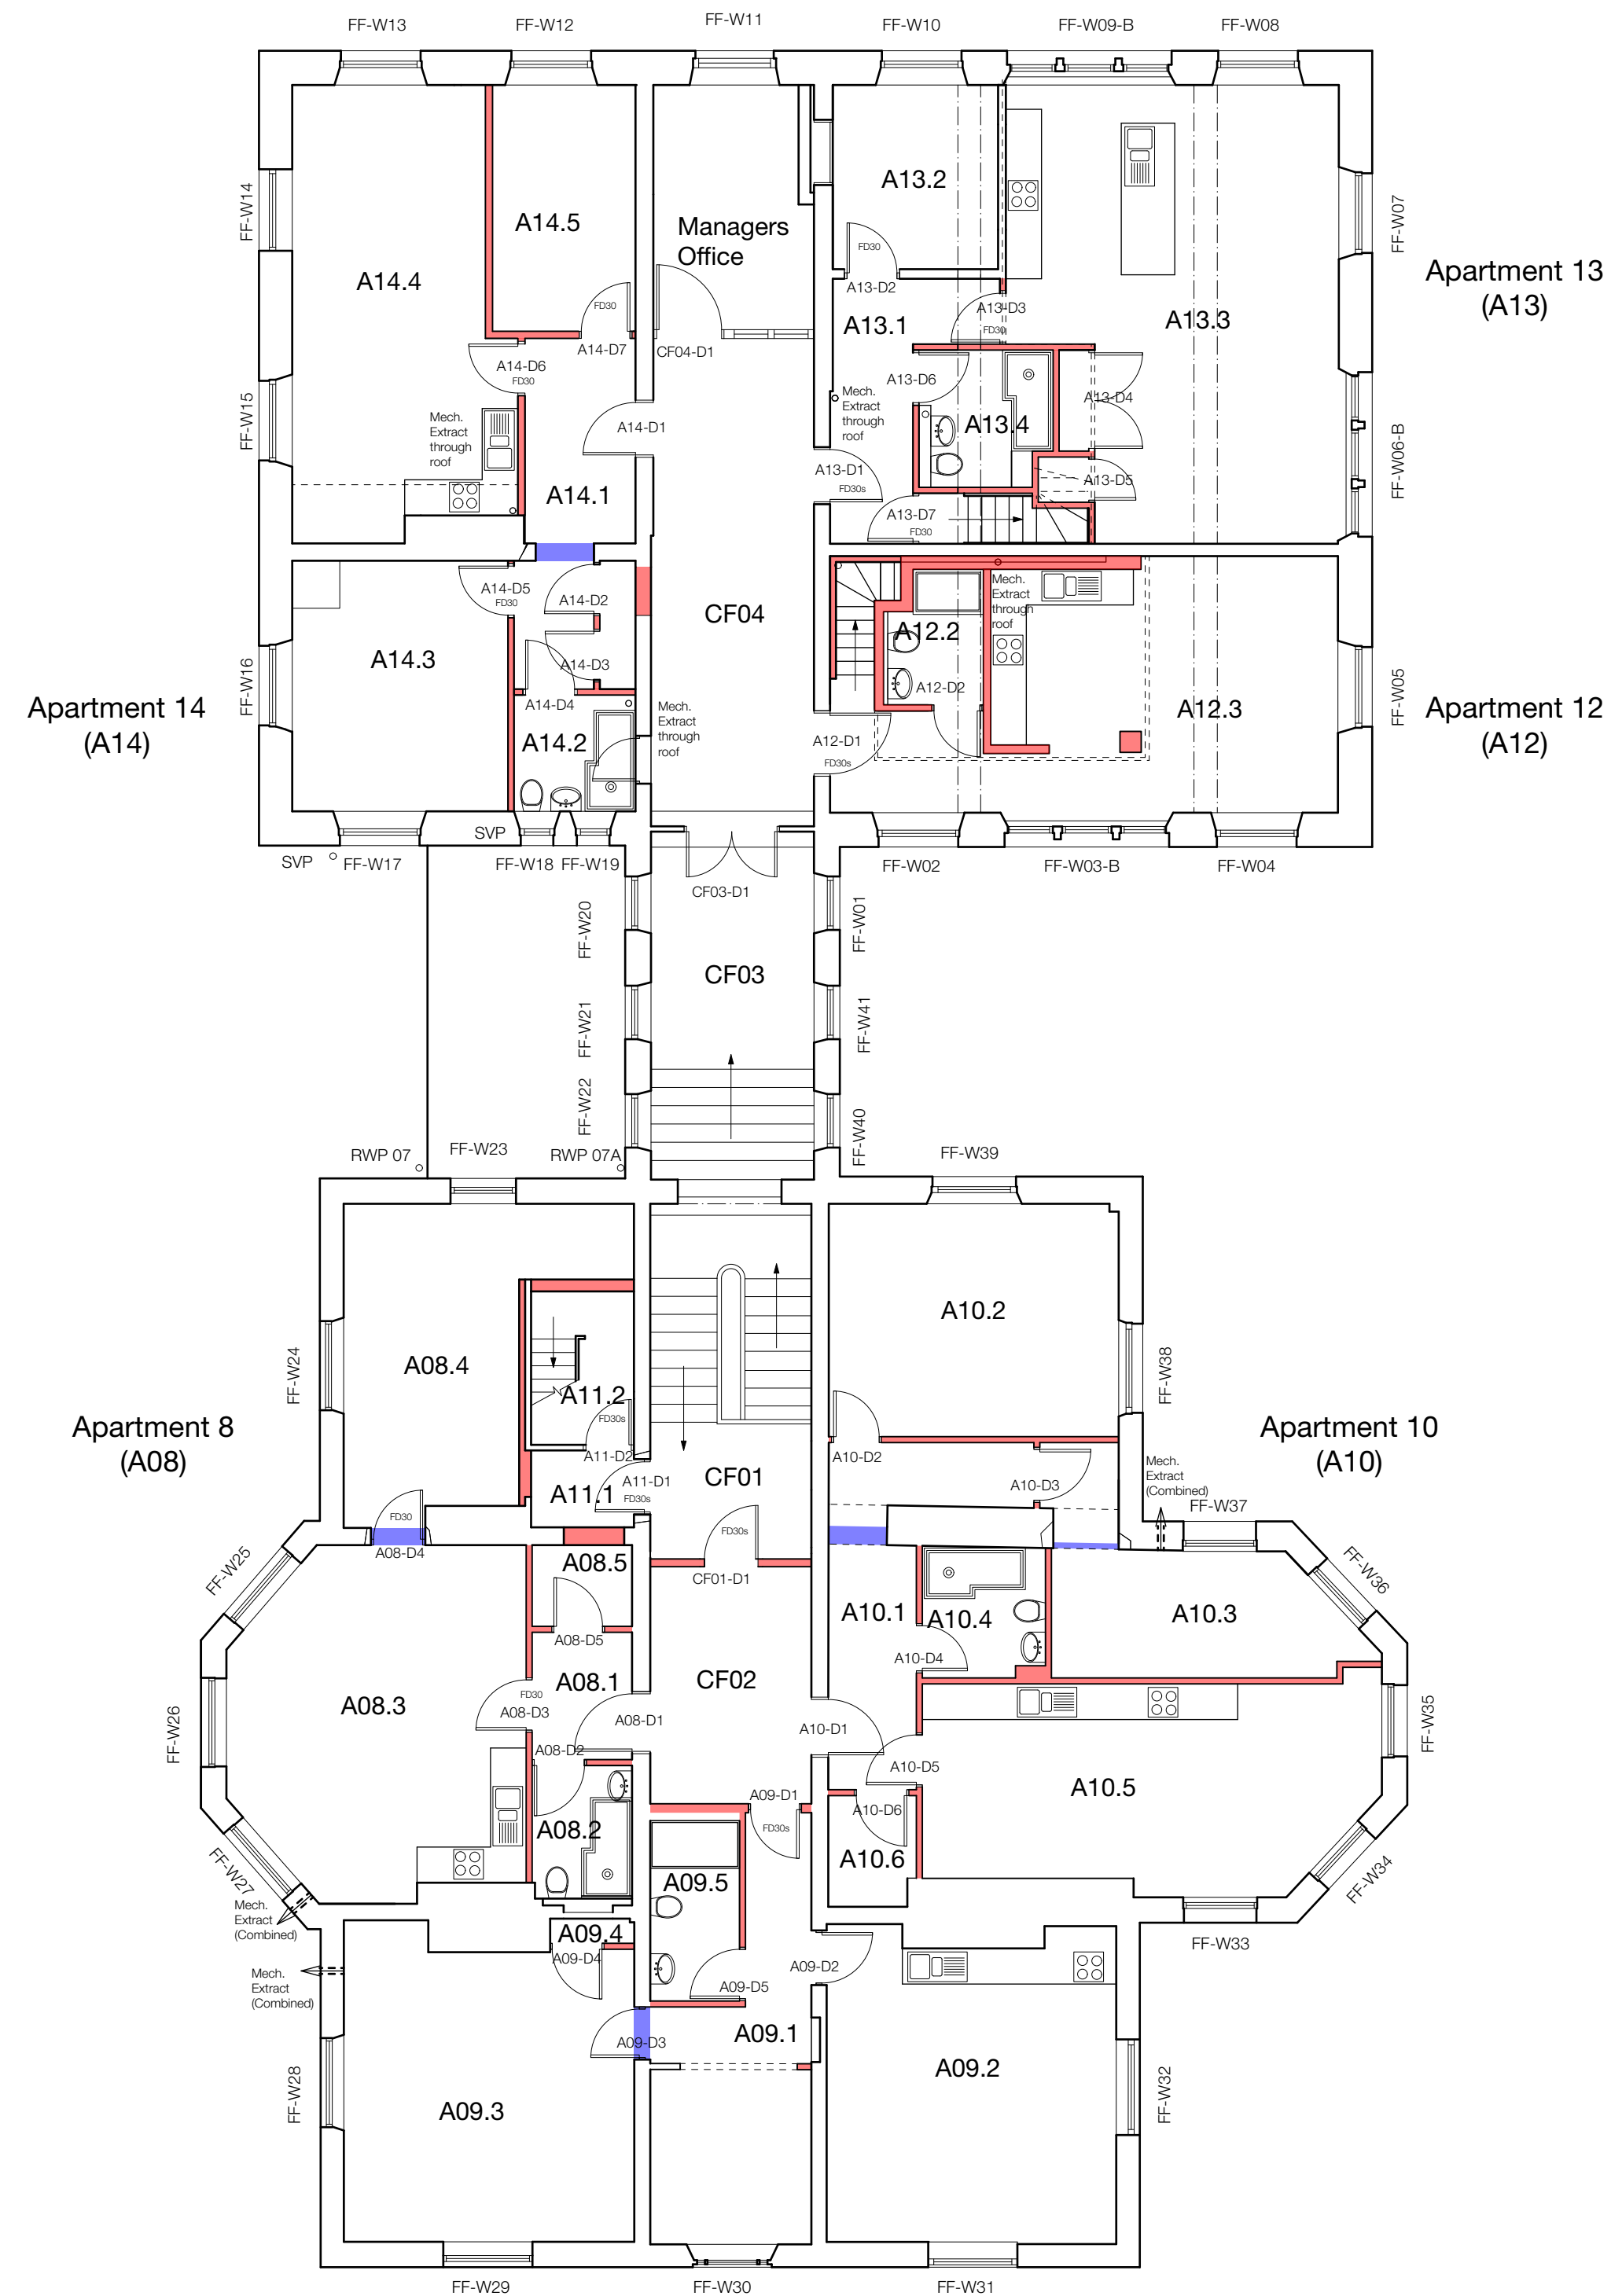

NOTE: Ceilings dropped where necessary in order to allow for required servicing for sound and fire insulation. Decorated barrel vaulted ceilings to A12 and A13 retained.

NOTE: All internal joinery to be painted timber not MDF

KEY:

- Apartment Number
- Apartment Room Number
- New Walls
- Openings in Historic Walls
- New Hole to be Created

Not for Construction
Based on drawings provided by A J Cocker
Associates

A	13/02/23	LA	Annotation added following Conservation Officer comments.
Revision			

Project Proposed Apartments

Address
Townhead,
Yorkshire Street, Rochdale

Client
Raj Property Investments Ltd
(Townhead)

Drawing Prop First, Second & Roof Plans

storah architecture
Chartered Architects
RIBA Chartered Practice

www.storah.com mail@storah.com 01706 813214

Scale	Sheet Size	Date	Drawn
-------	------------	------	-------

Drawing Number	Revision
----------------	----------

22-039 - 211 A

ah Architecture Ltd.

