




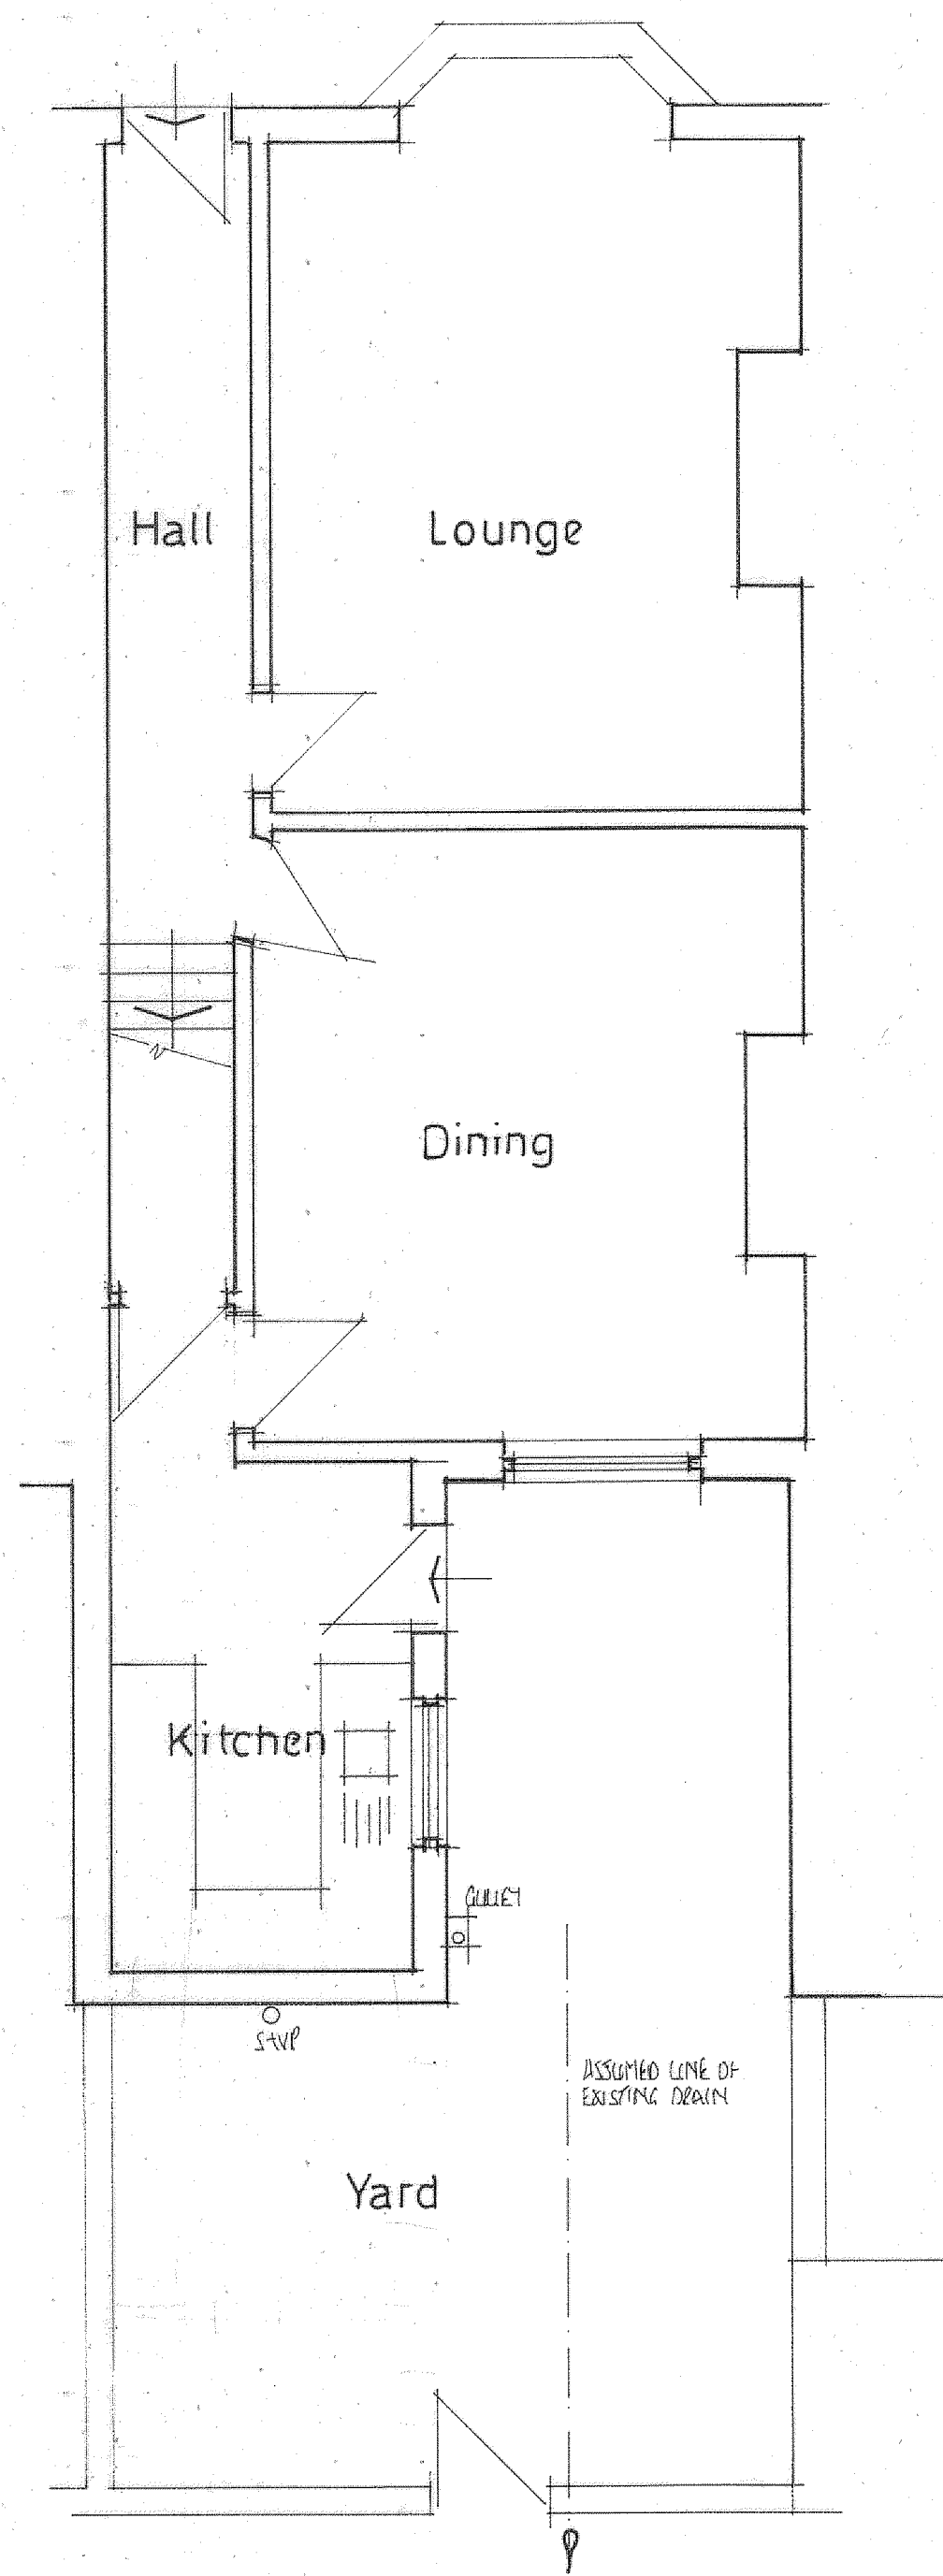


GROUND FLOOR PLAN

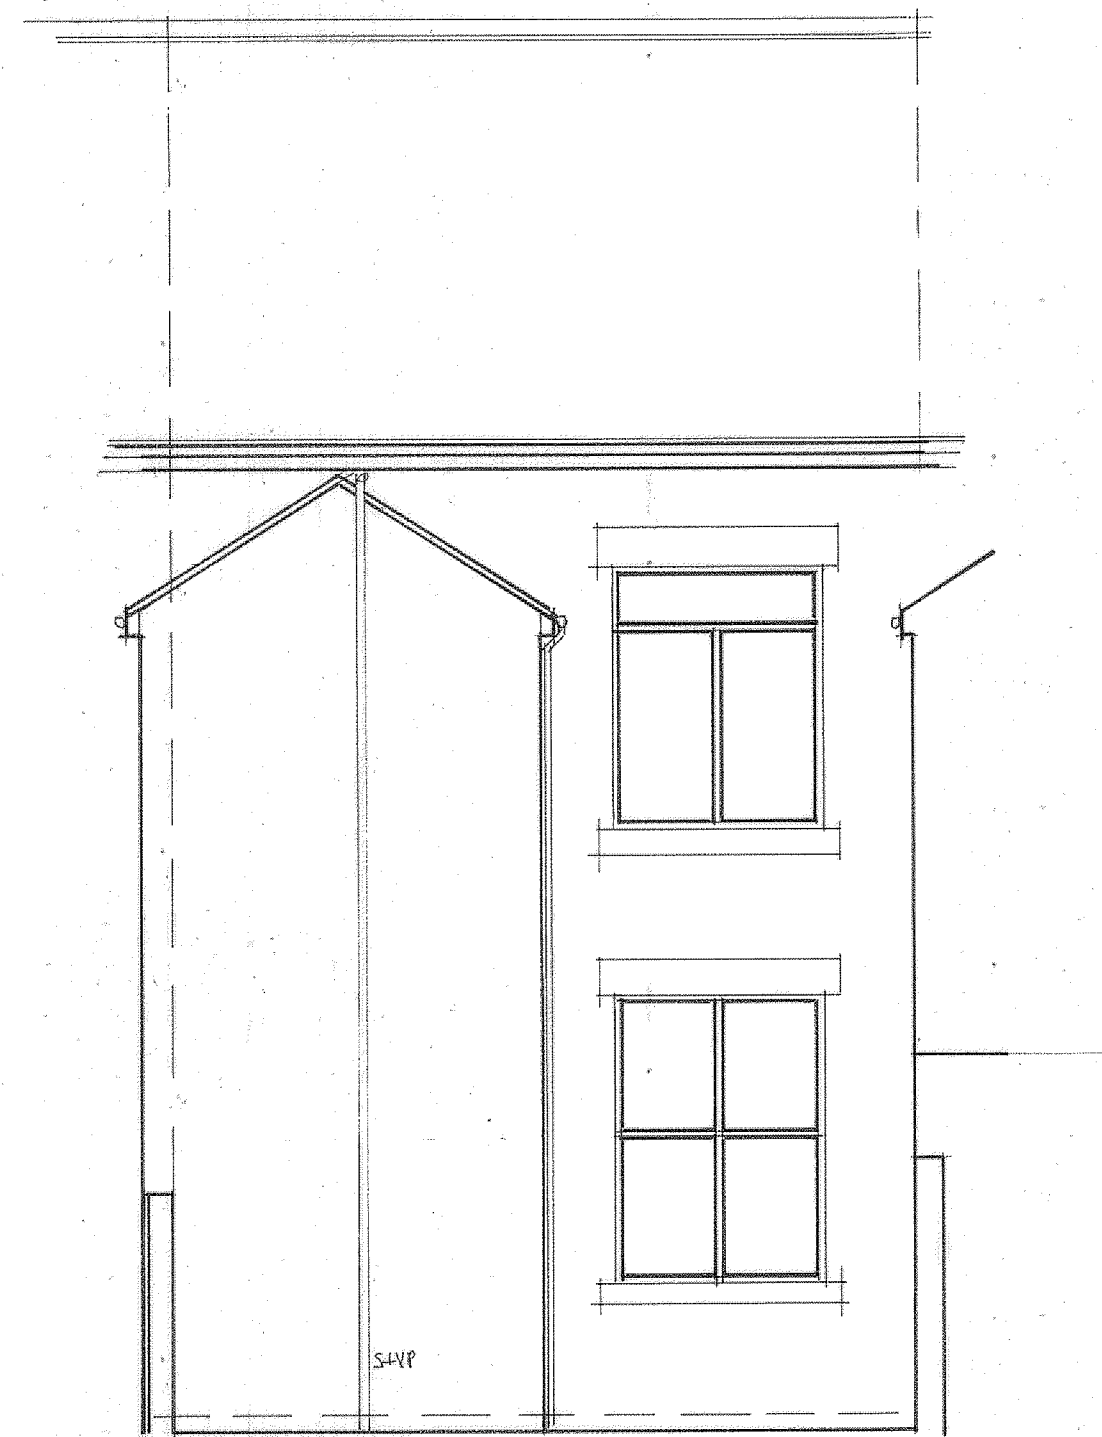


REAR ELEVATION

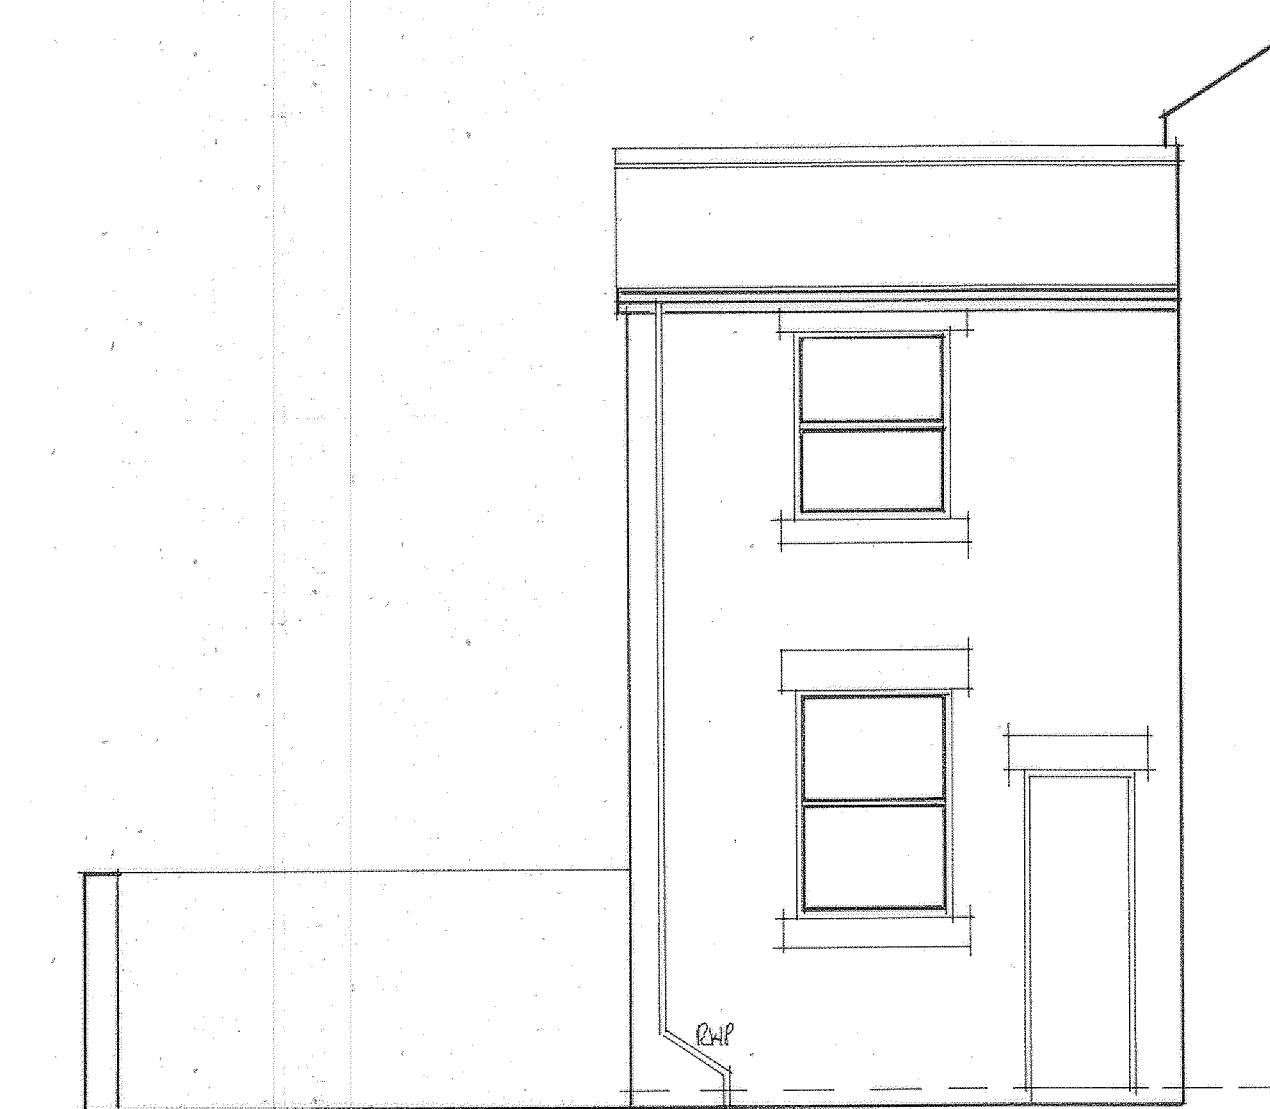

SIDE ELEVATION

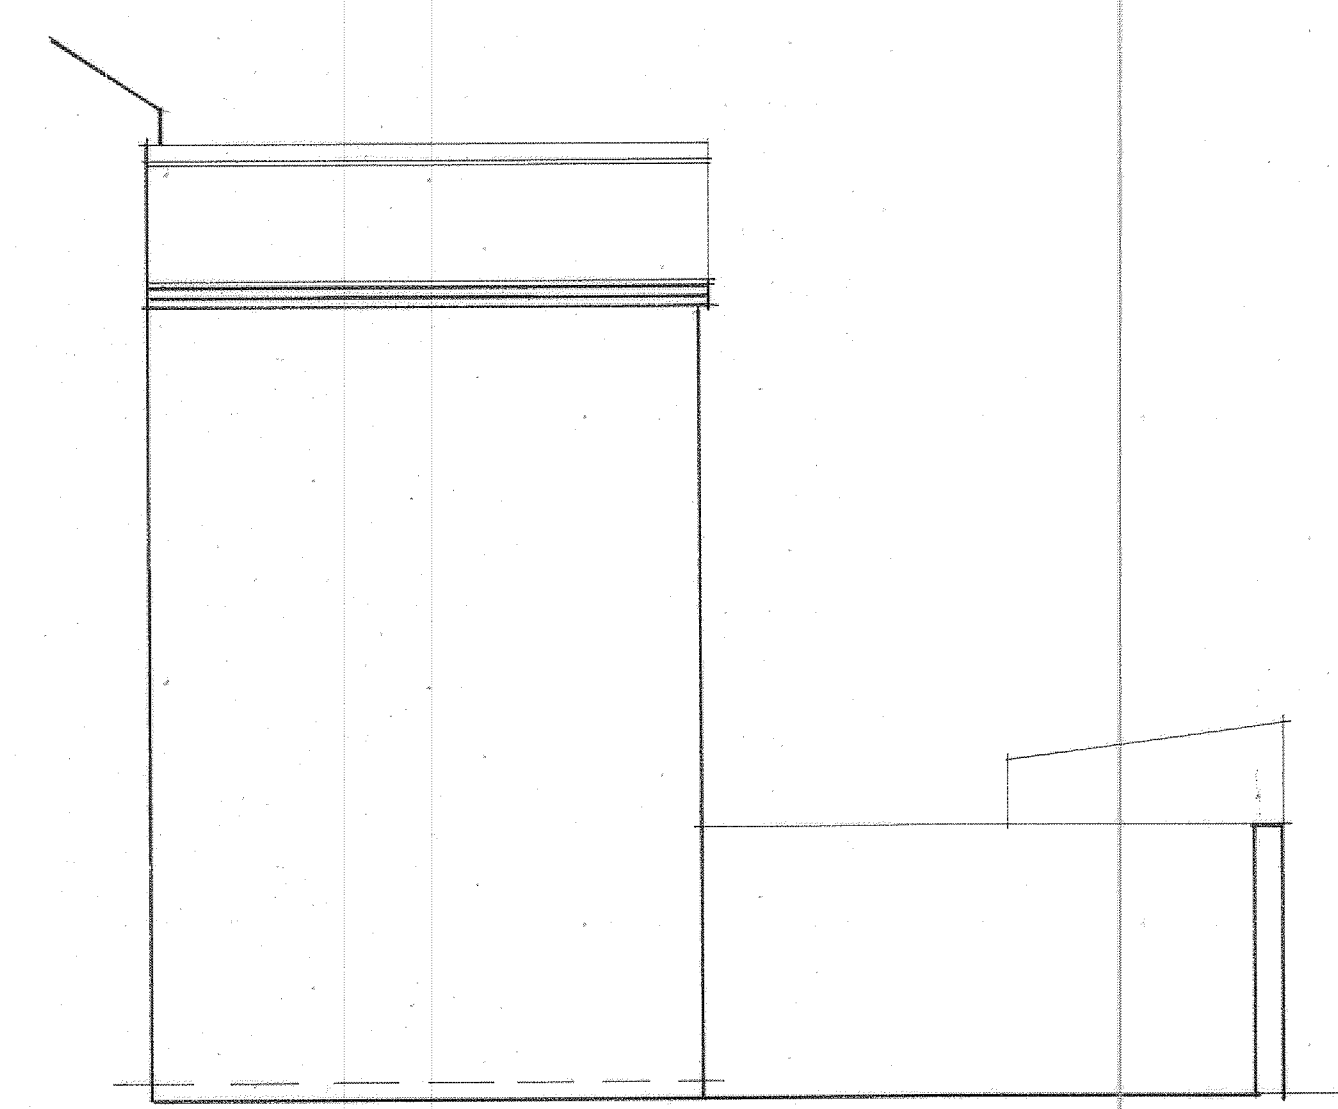

RETURN ELEVATION

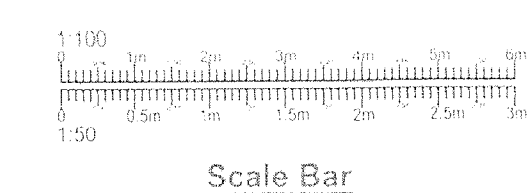

PROJECT  
PROPOSED SINGLE STOREY  
REAR KITCHEN / SHOWER ROOM  
EXTENSION.  
DRAWING TITLE  
EXISTING LAYOUT  
AND ELEVATIONS.  
CLIENT  
MR. M. YASEEN.  
ADDRESS  
6, DUNSTER AVE,  
ROCHDALE.  
SCALE  
SCALE 1:50@A1  
DRAWING No  
FO 03235825/1.  
DATE  
MAR 2023.