

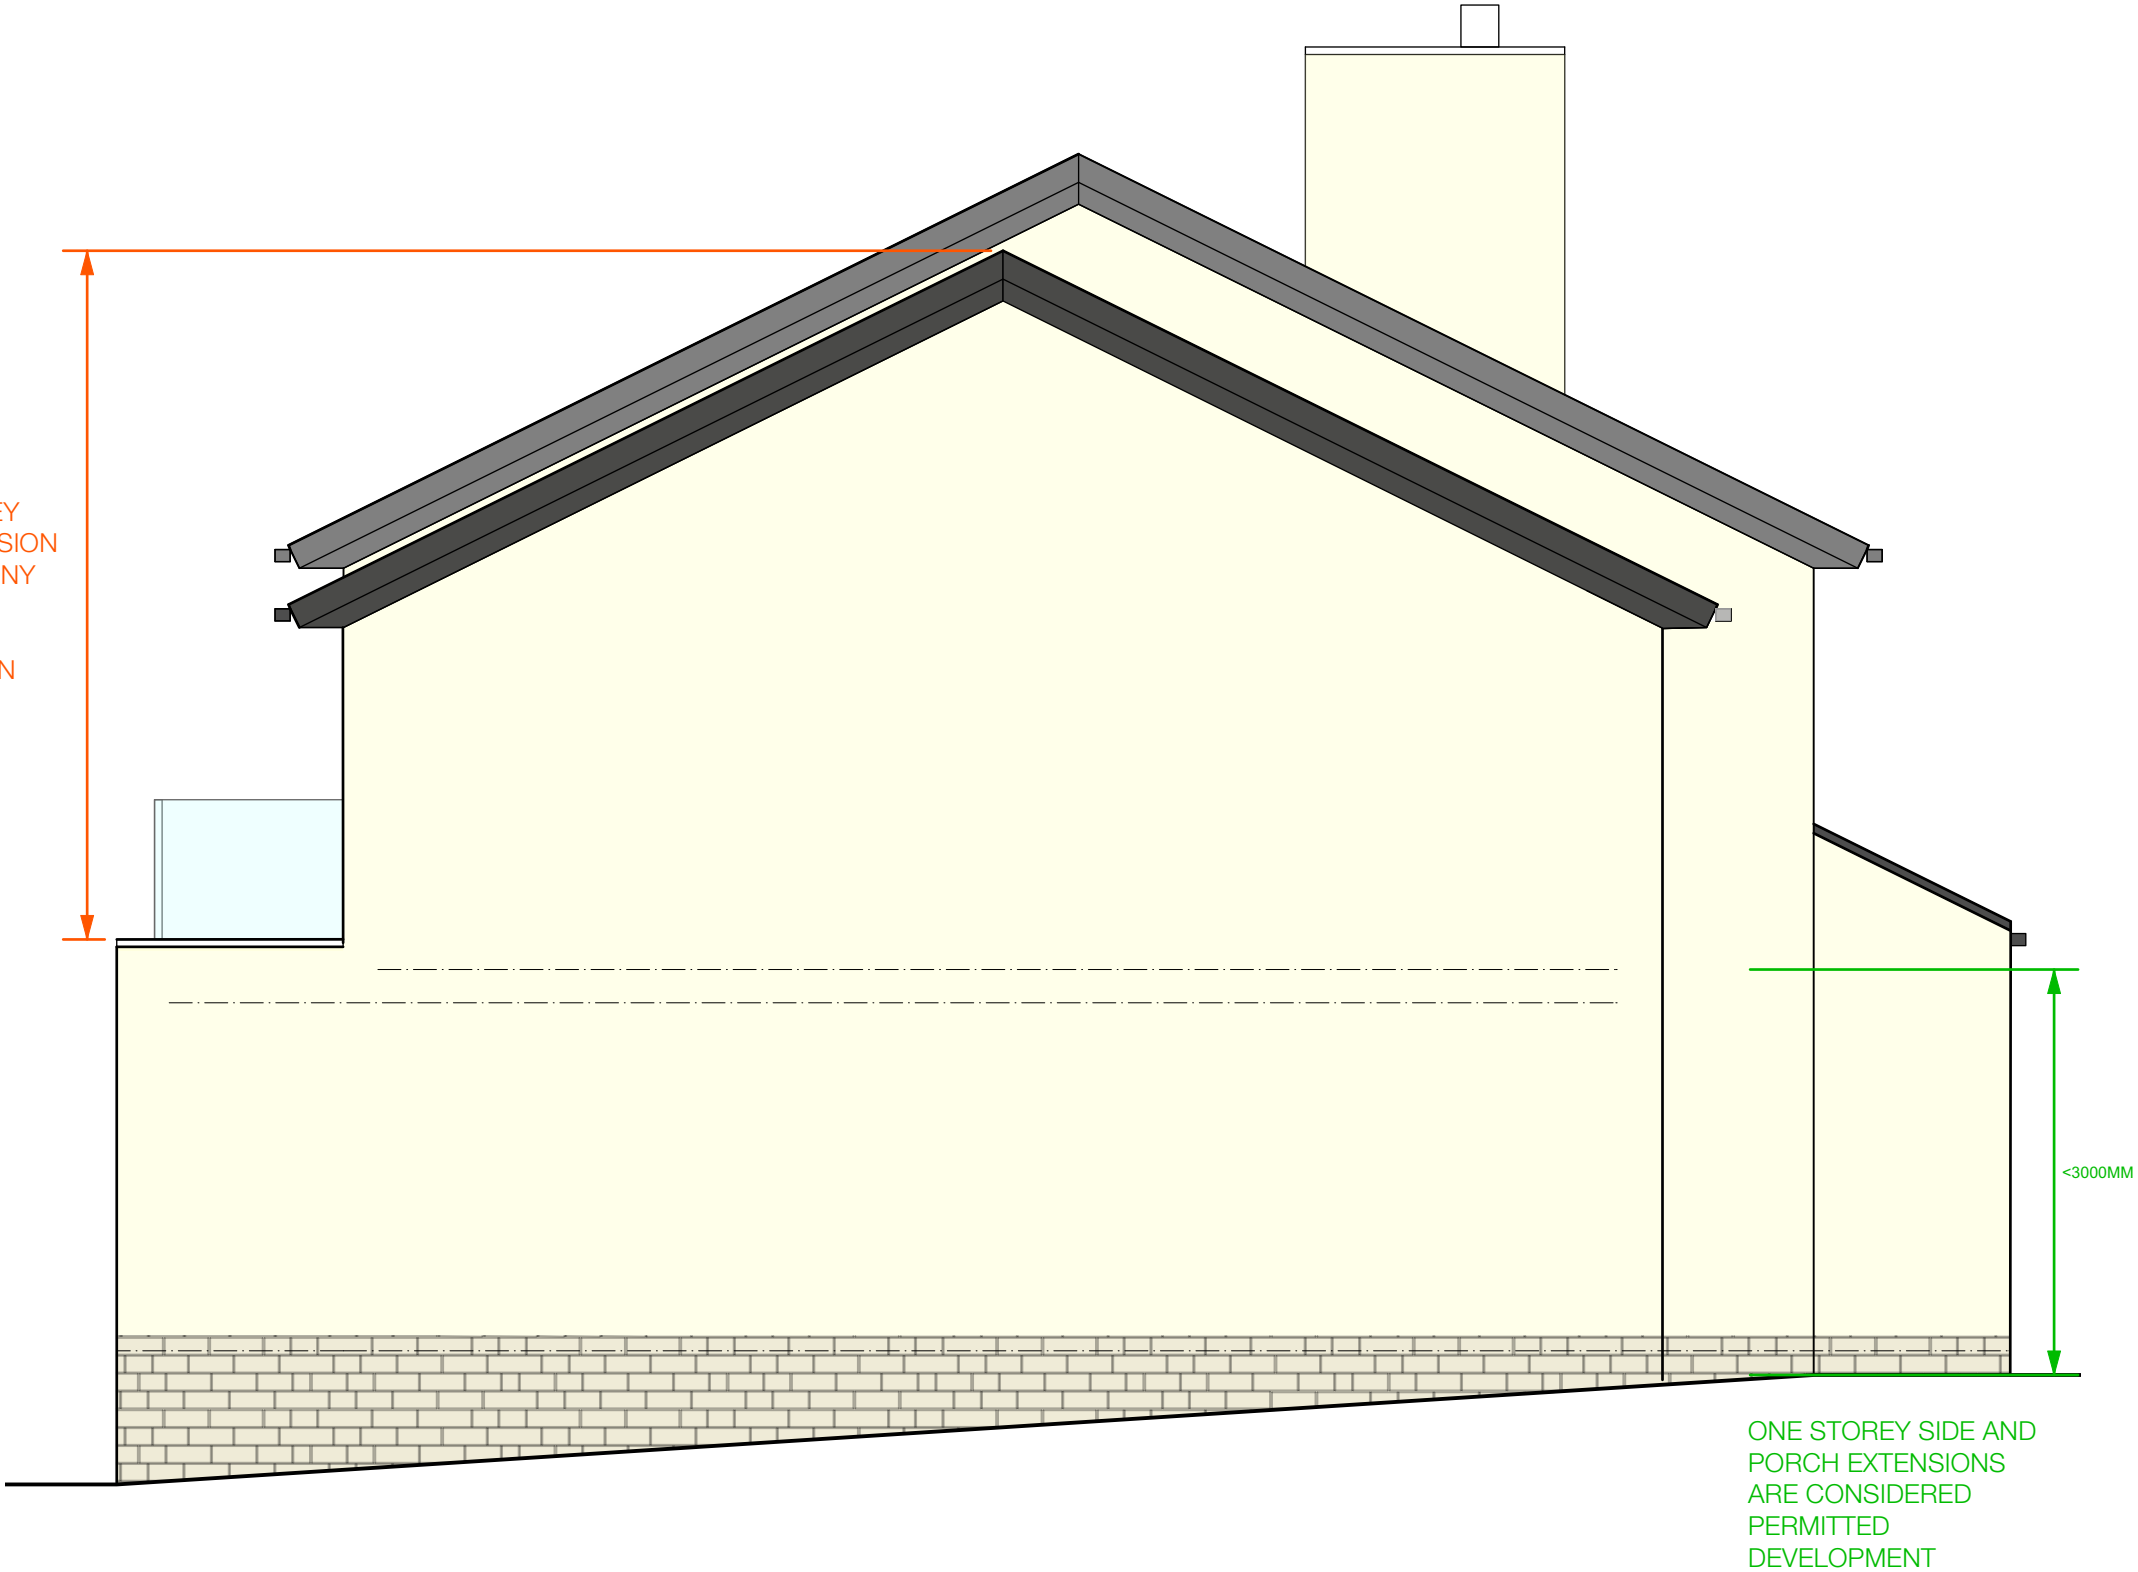
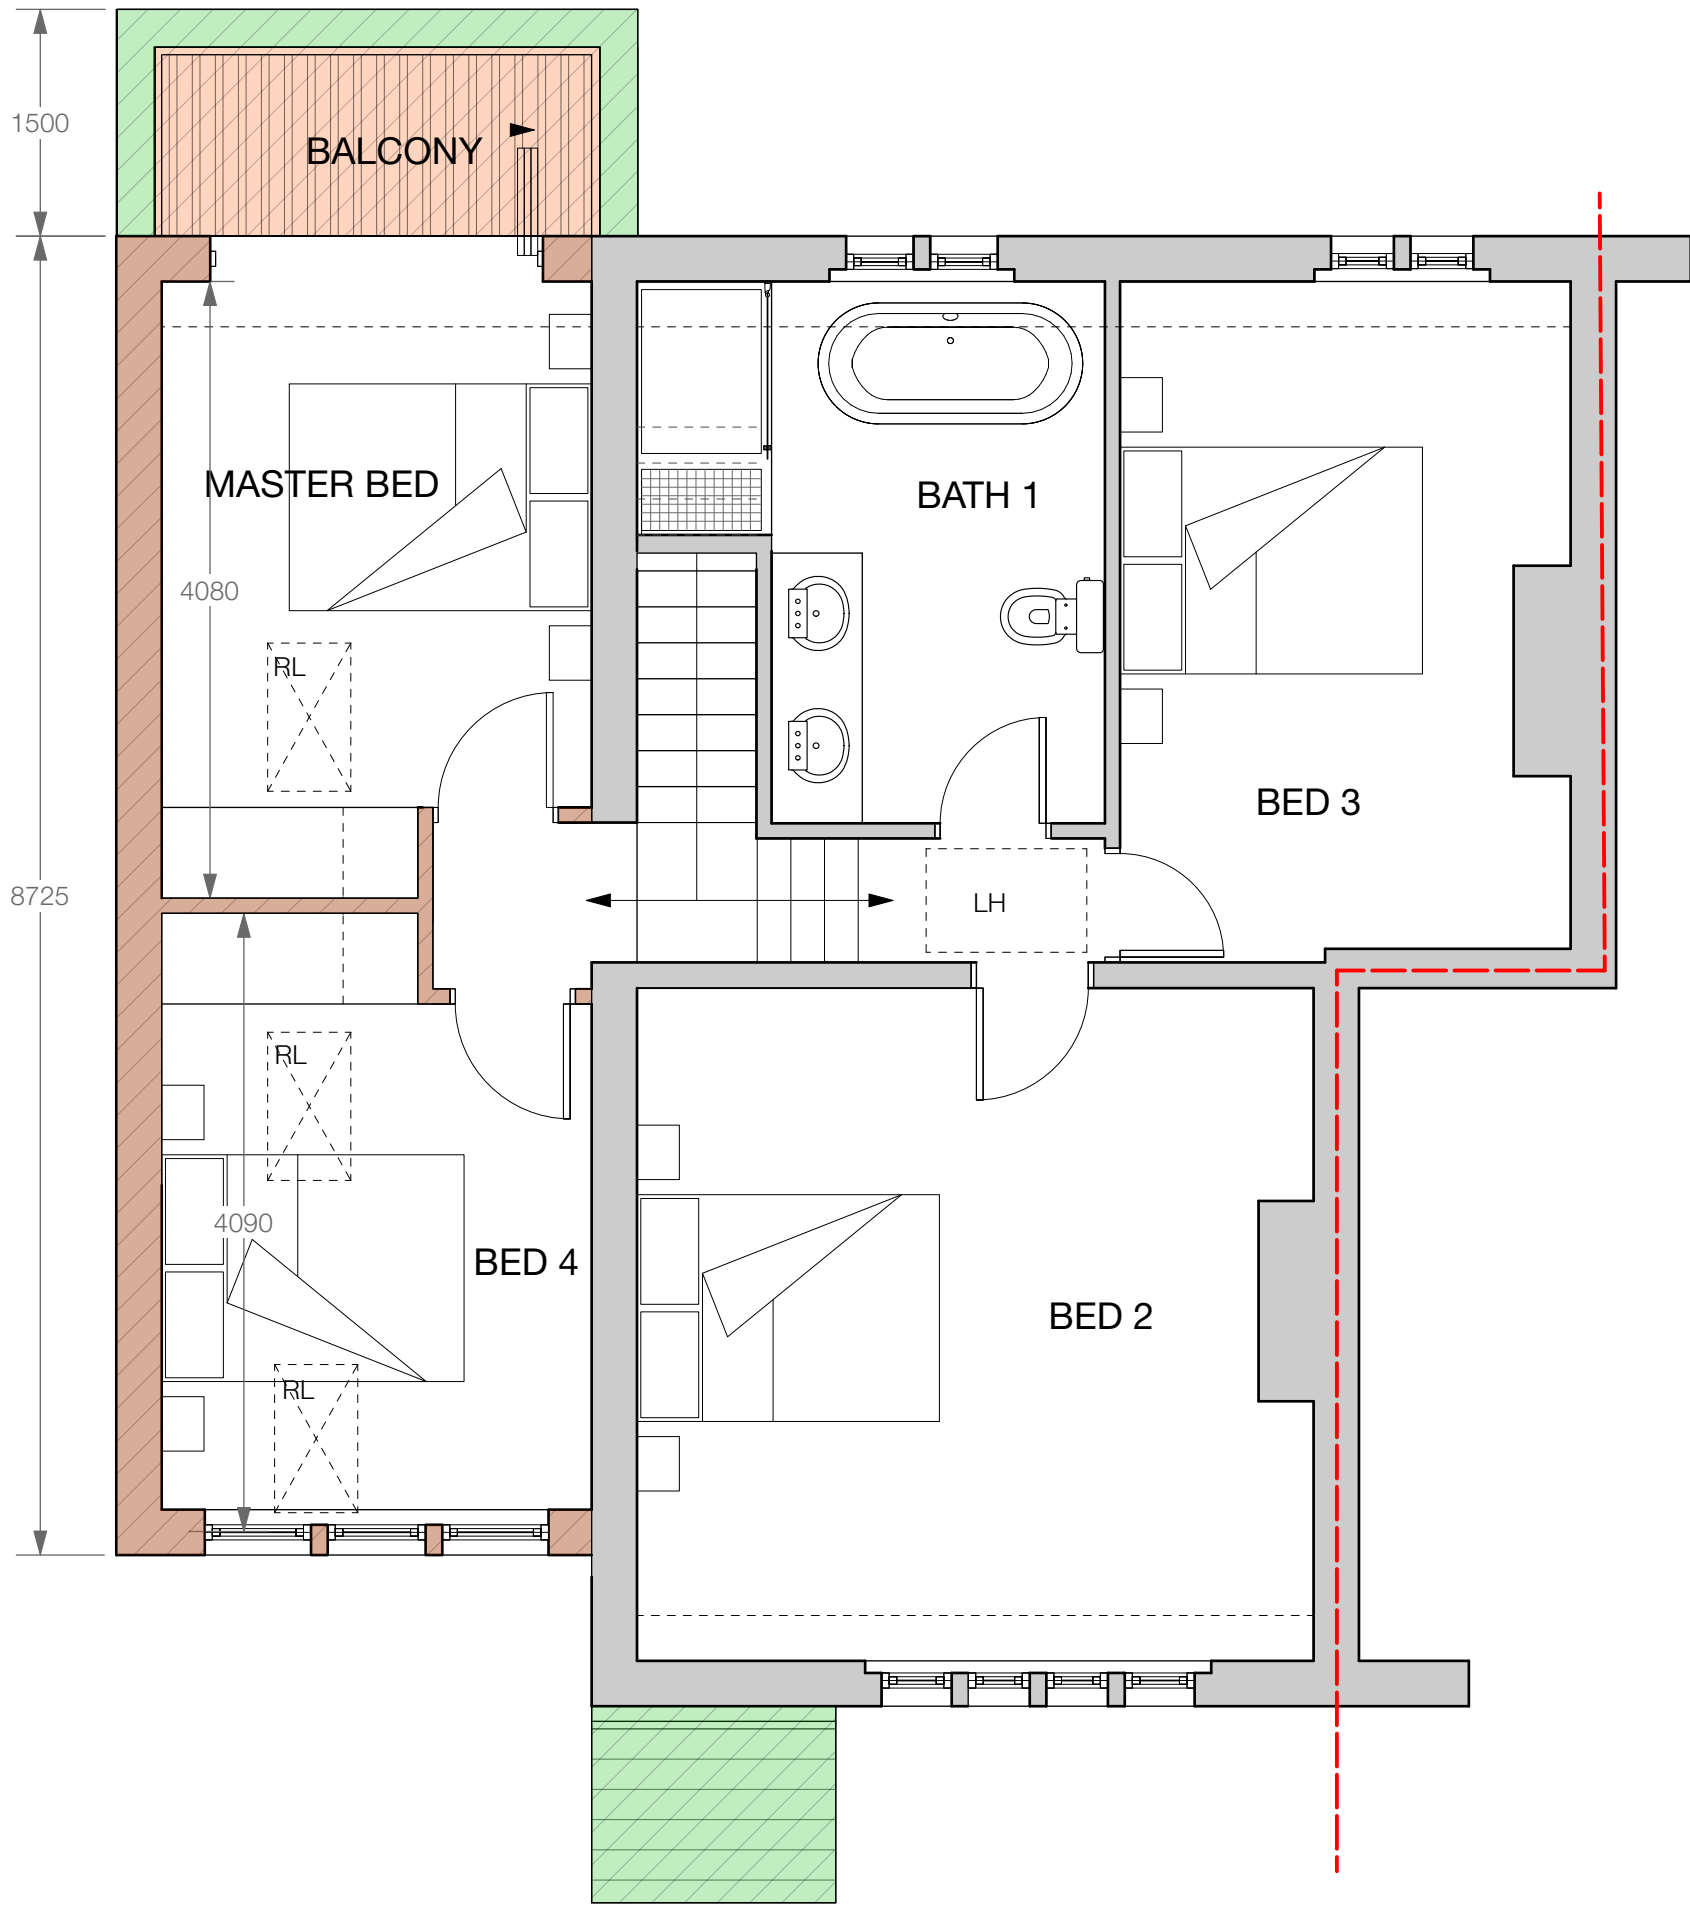


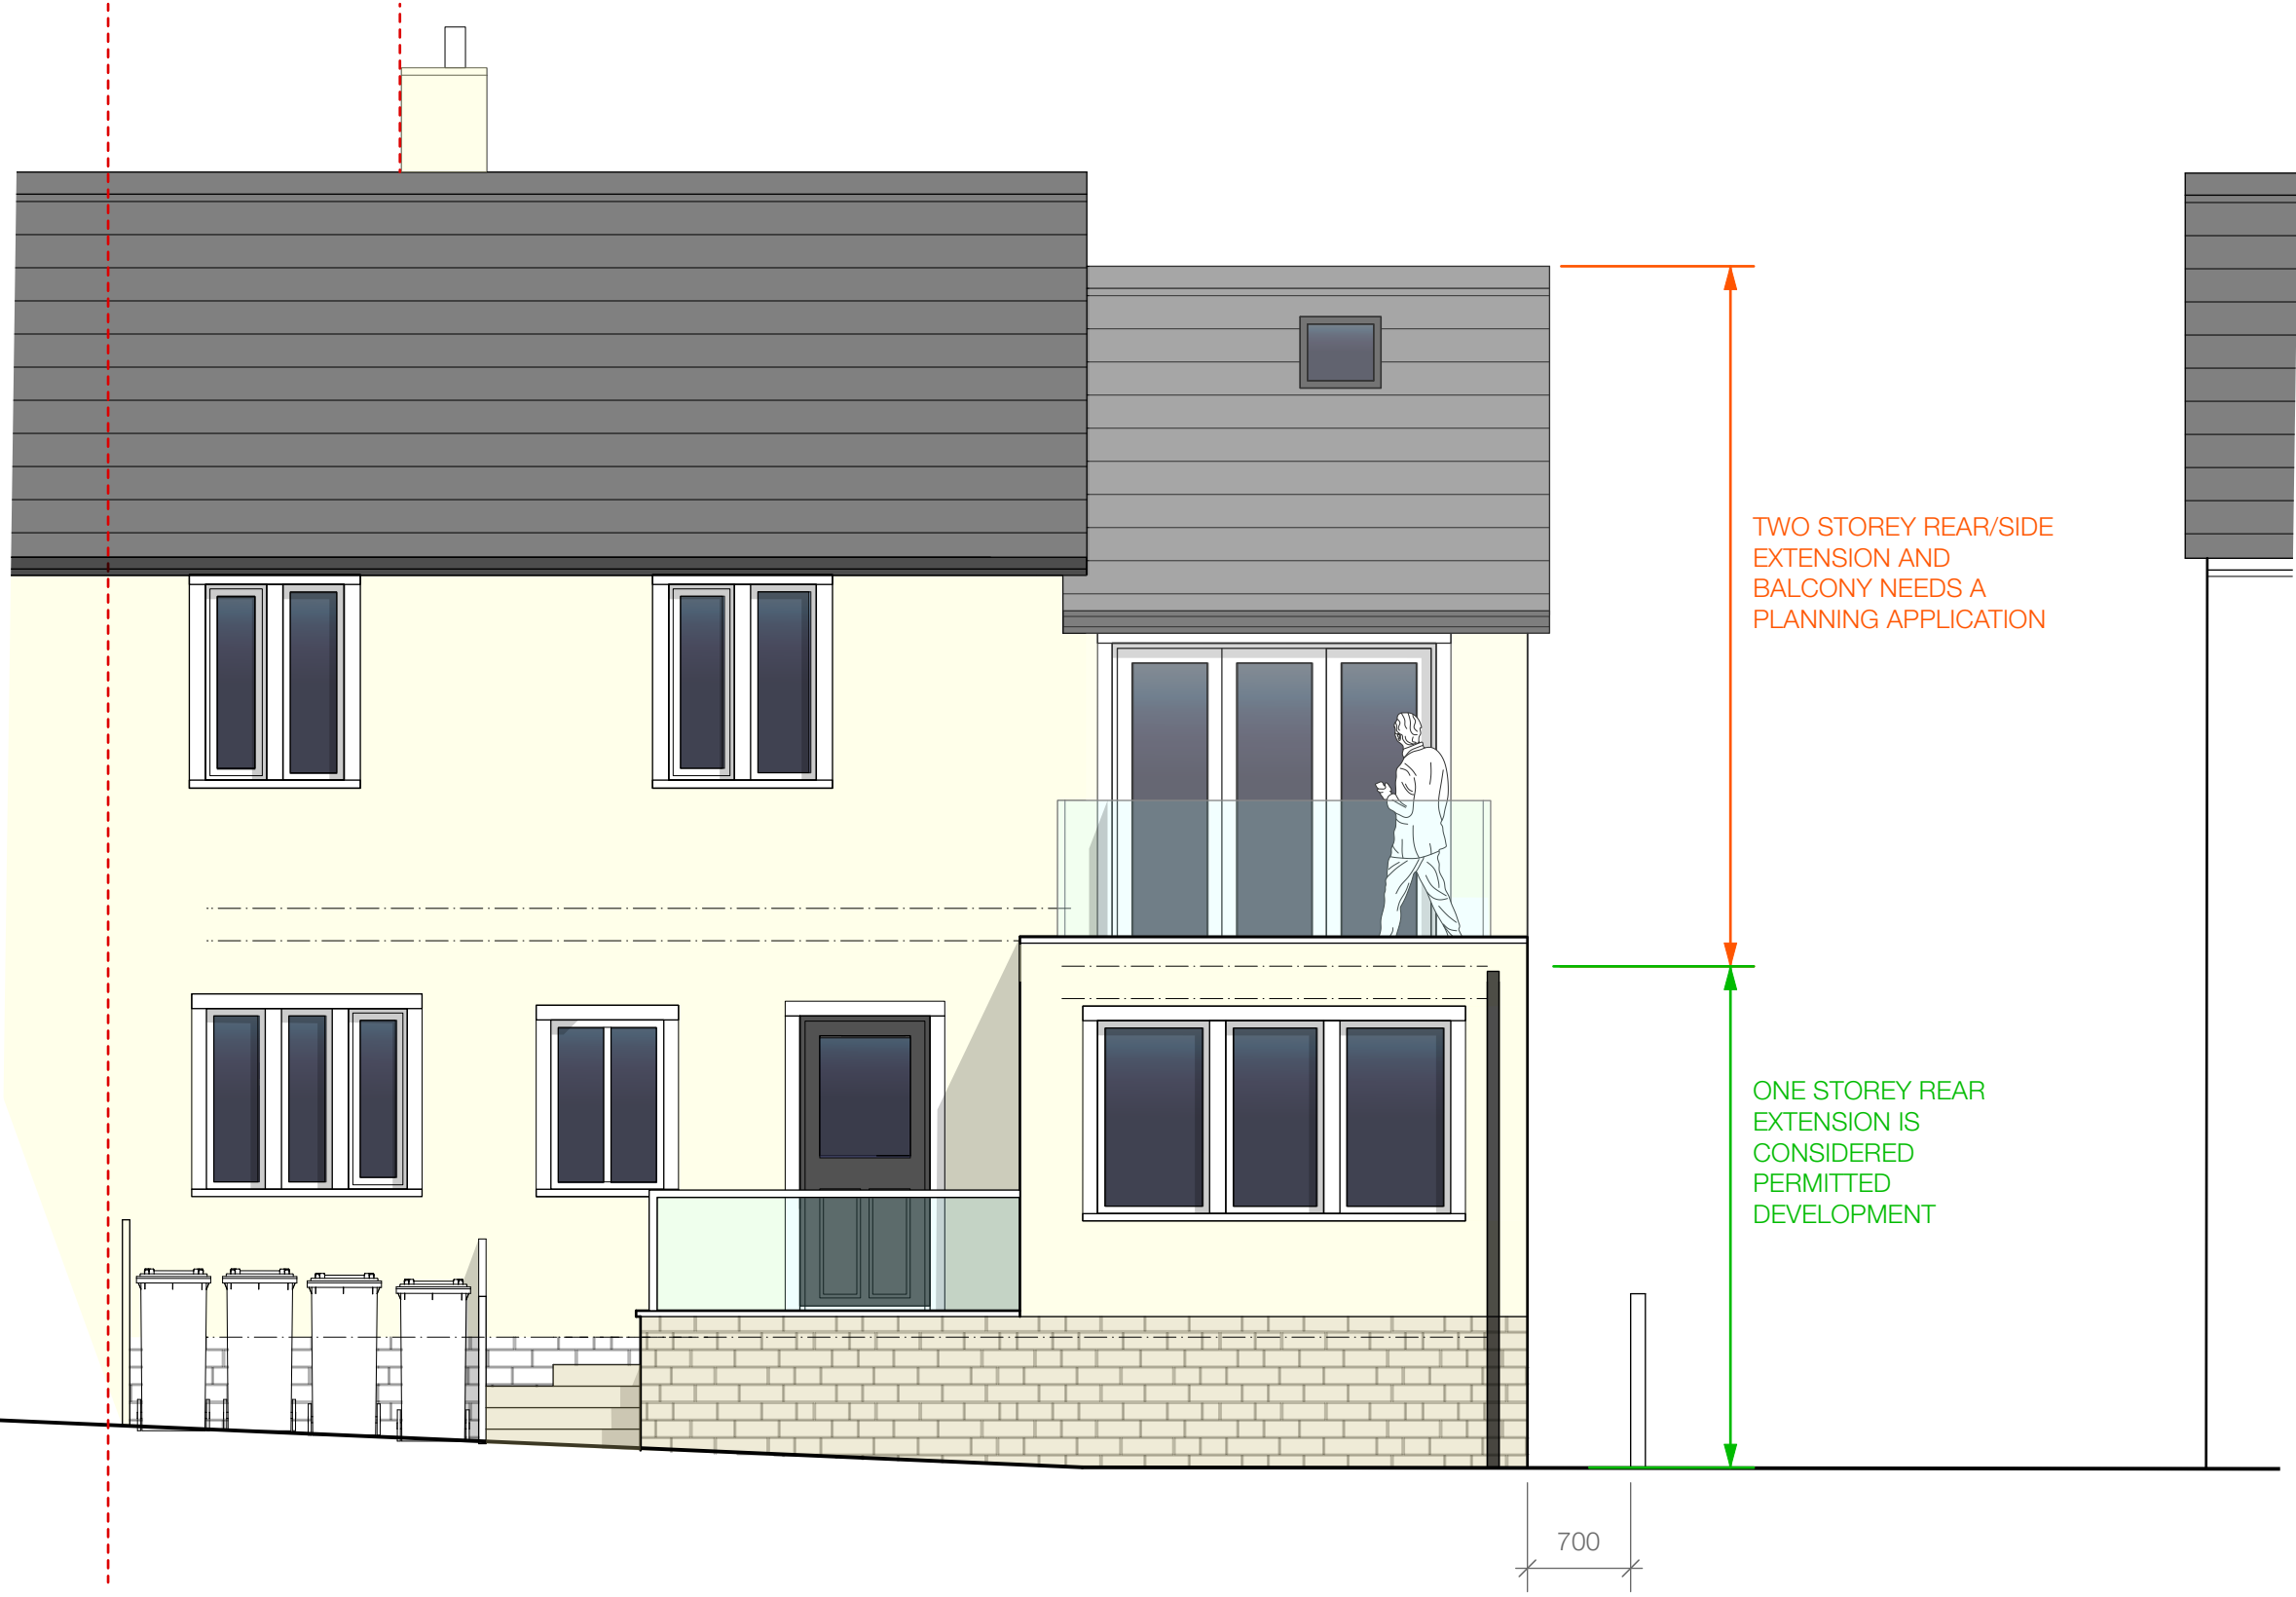

FRONT ELEVATION

SIDE ELEVATION

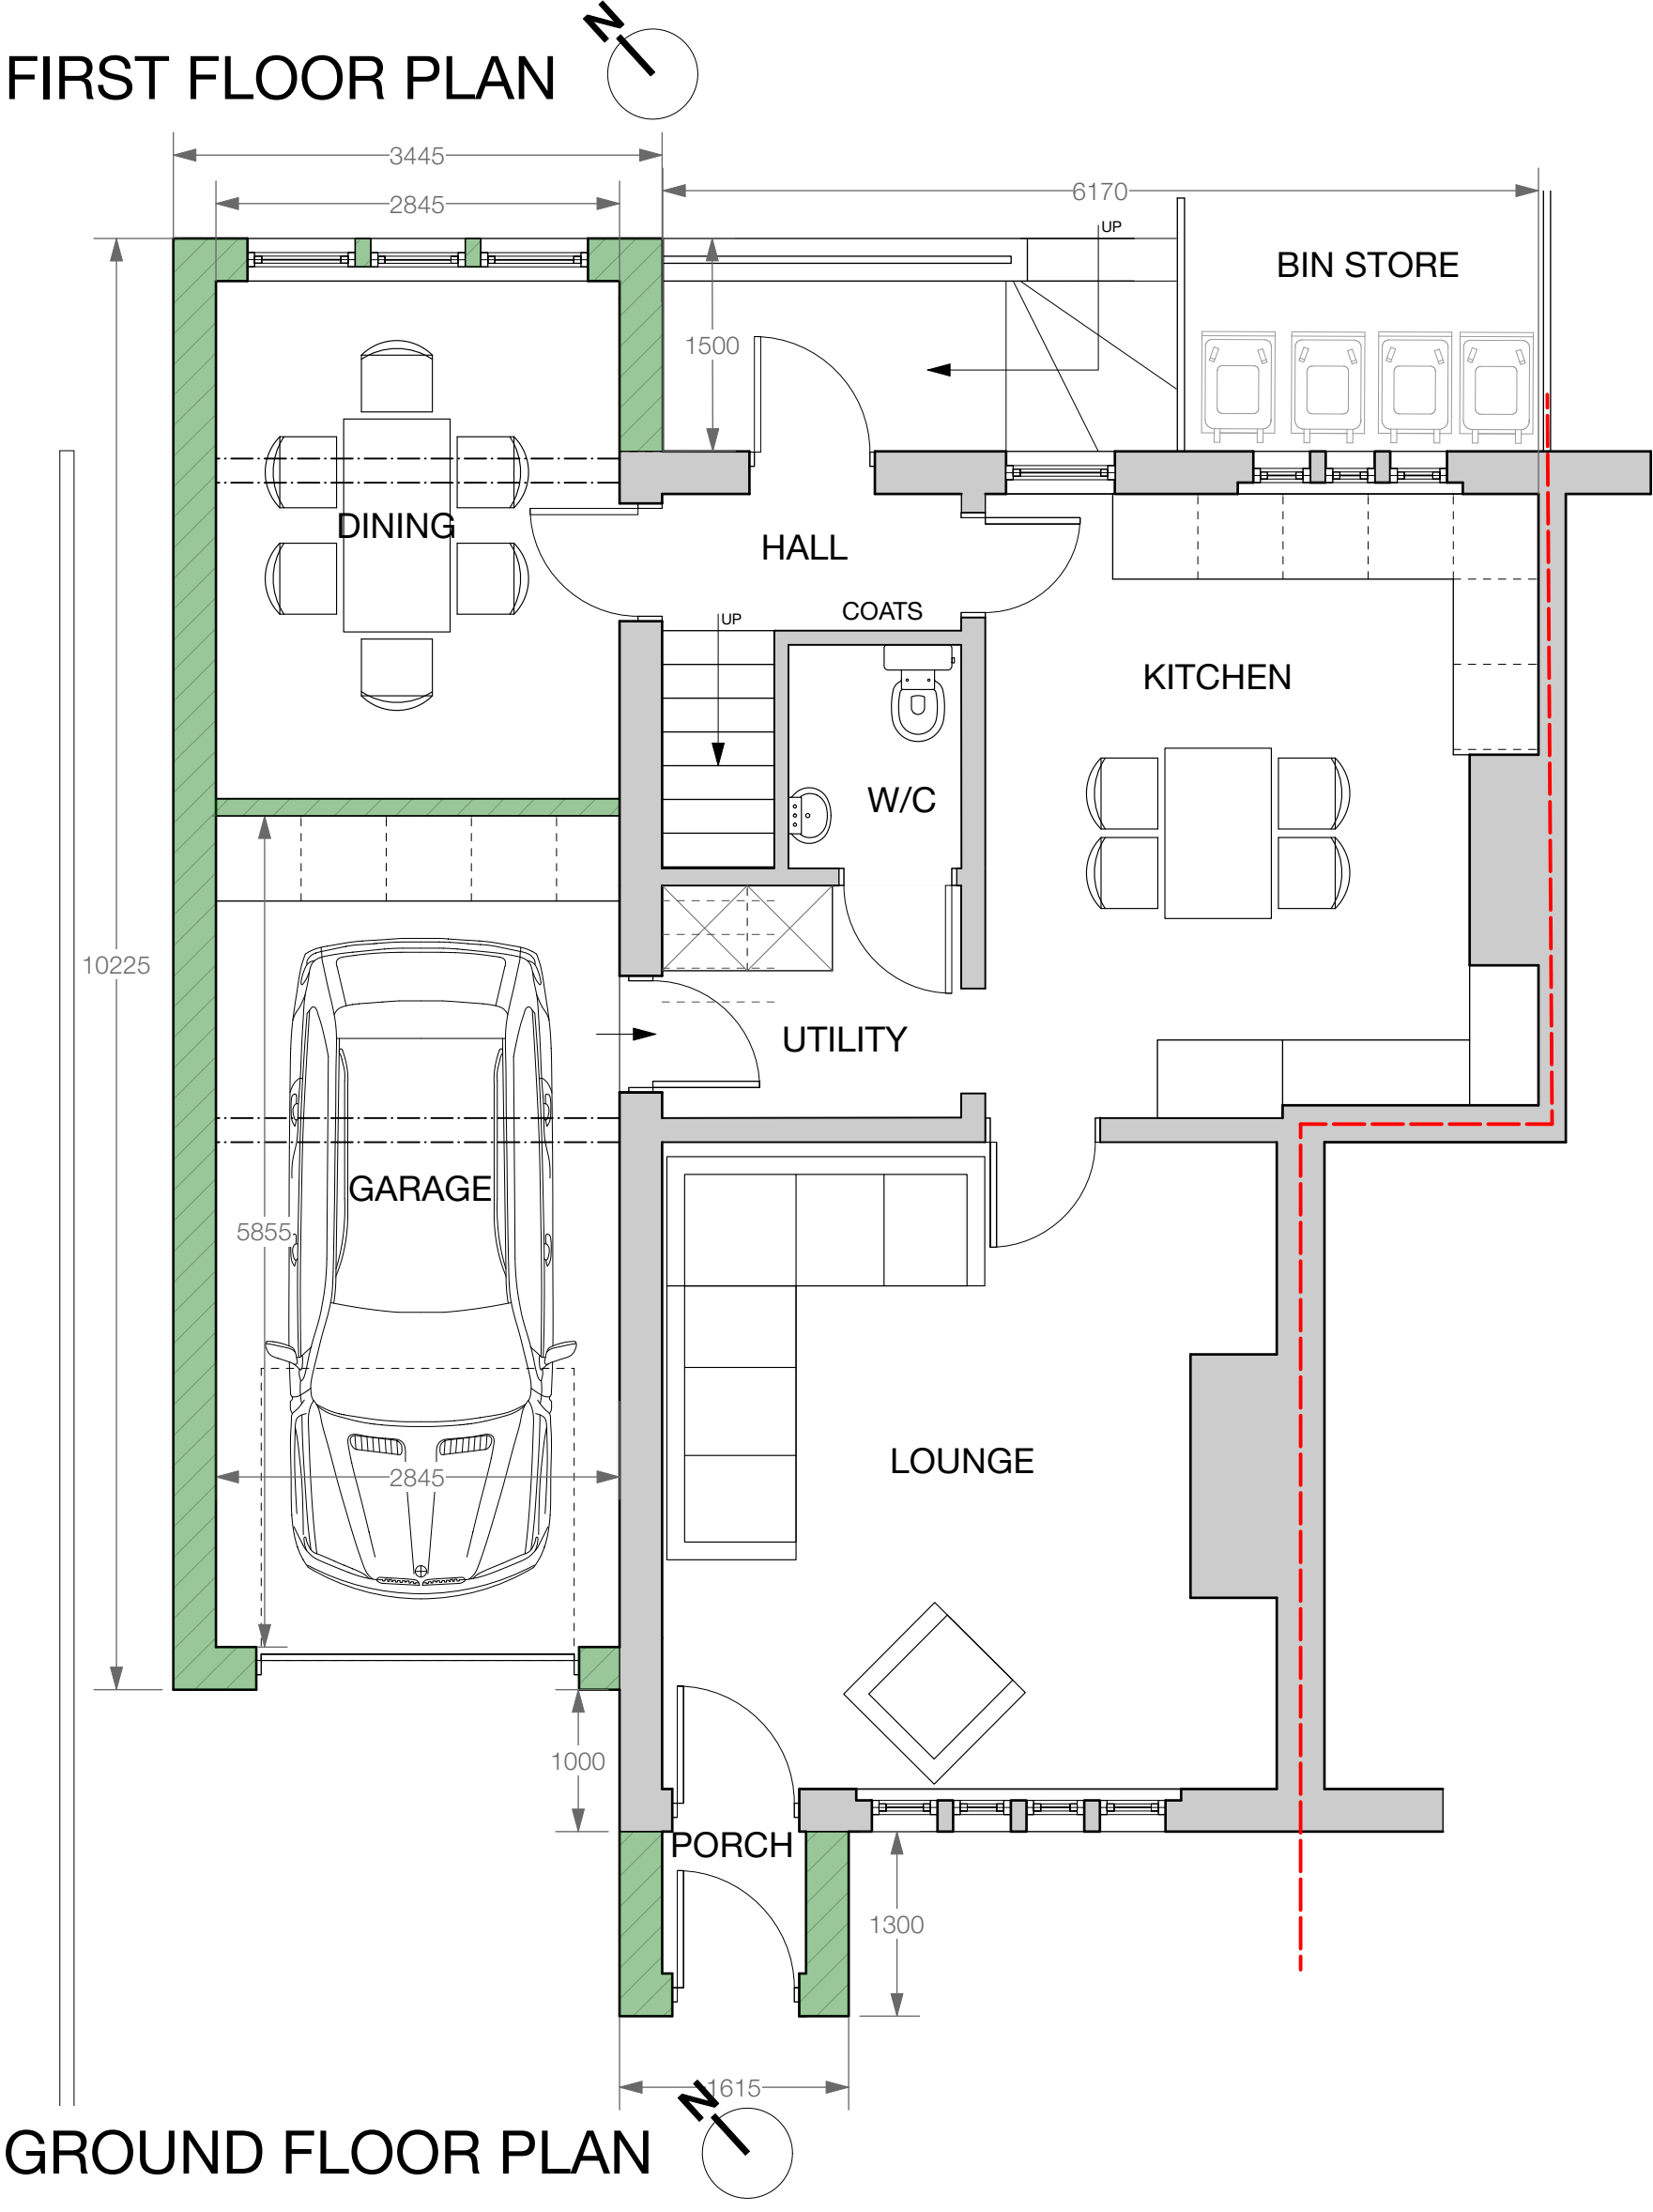

REAR ELEVATION



SITE PLAN

PROPOSED (APPROX):	
VOLUME:	564.8m³
FLOOR AREA:	145.6m²
PERCENTAGE INCREASE:	
VOLUME:	51%
FLOOR AREA:	56%

Revision	
Project	Side and Rear Extension
Address	24 Dean Head, Todmorden Rd, Littleborough, OL15 9LZ
Client	Mr A Bassett
Drawing	Proposed



www.storah.com	mail@storah.com	01706 813214	
Scale	Sheet Size	Date	Drawn
1:50	ISO A1	Feb 23	MB LA

Drawing Number
22-084 - 202
Revision

